



School Street, Barnsley

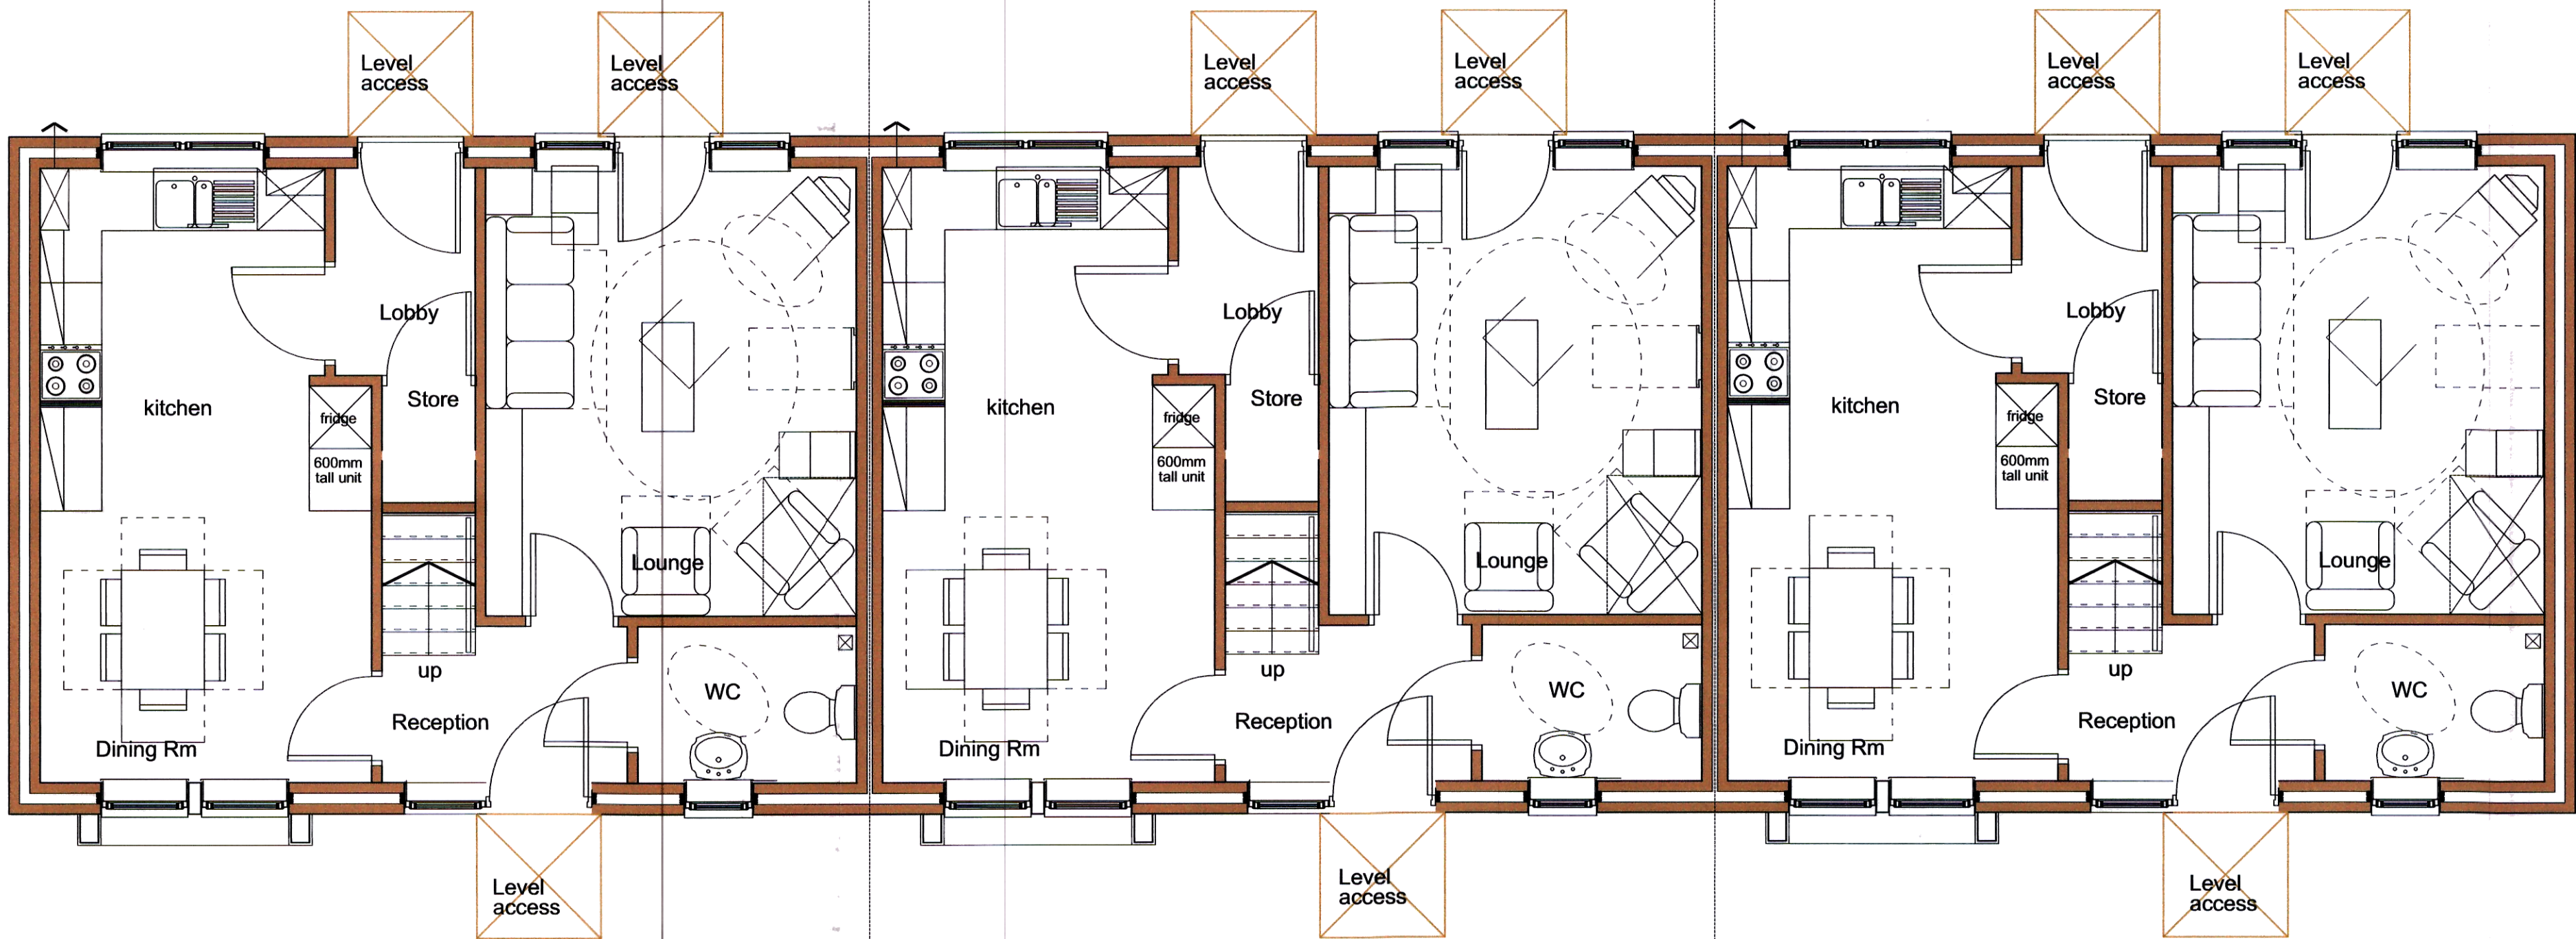

Ground Floor Plan

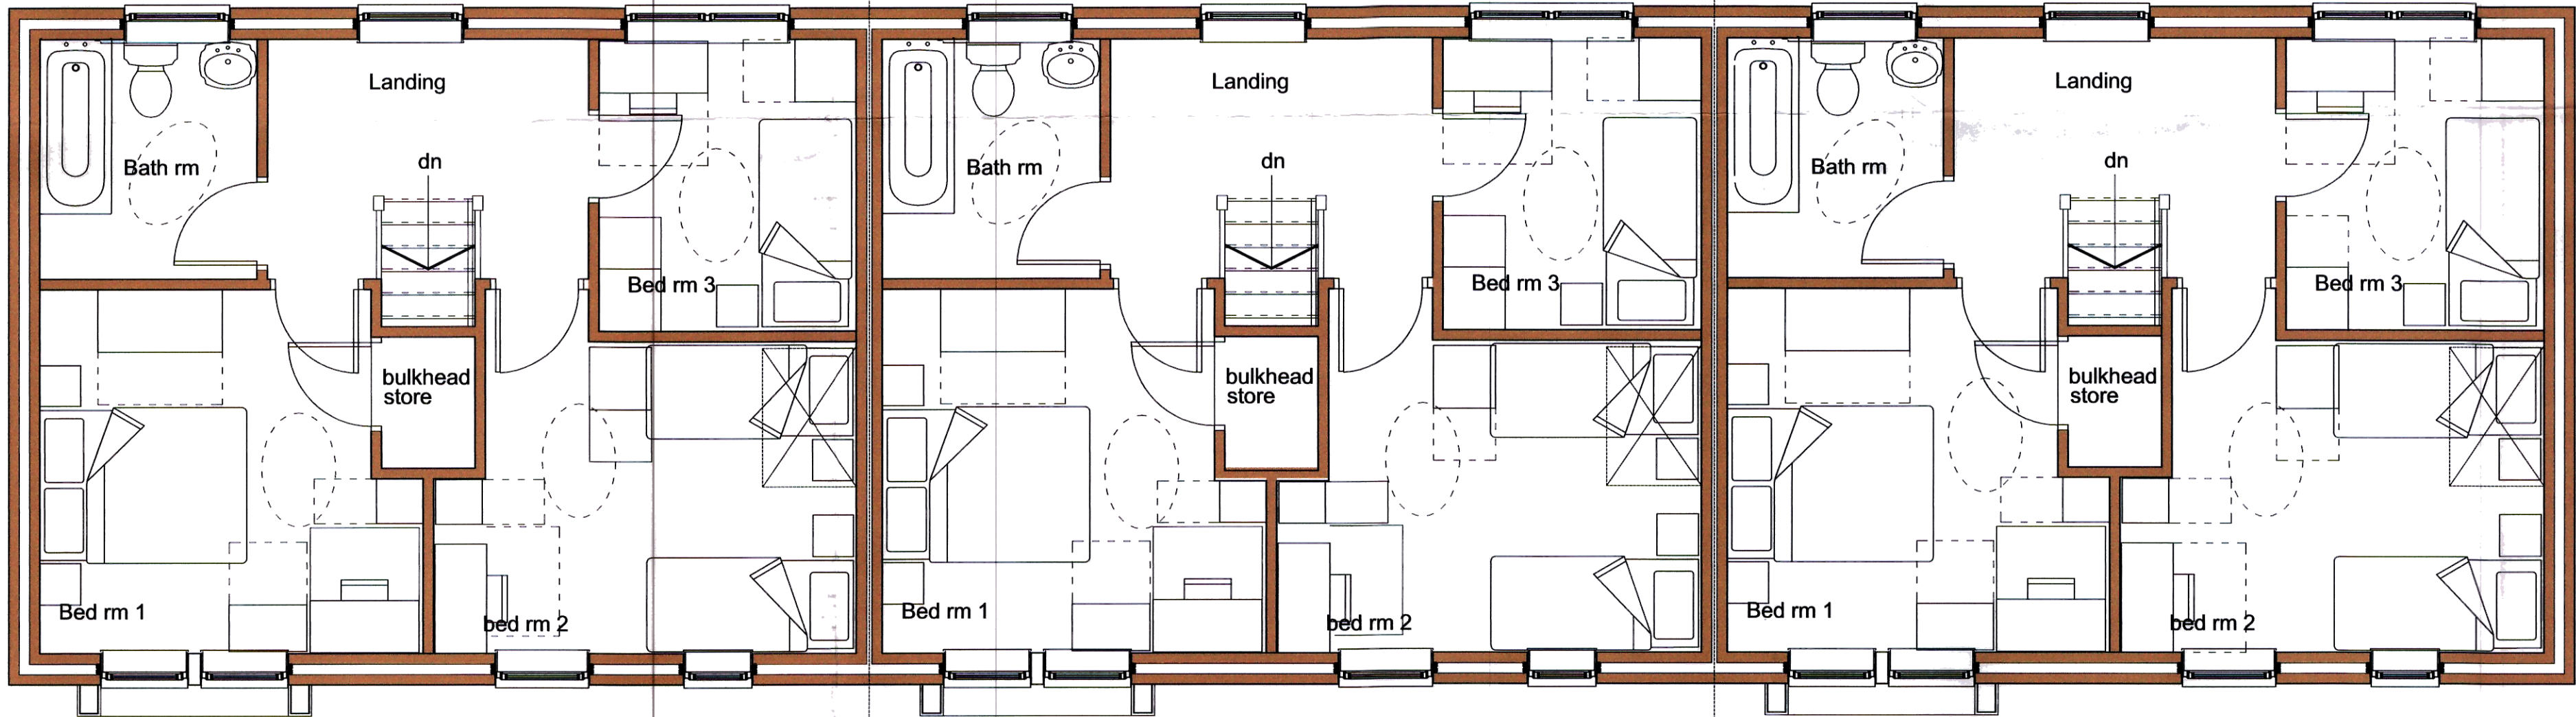

First Floor Plan

Revision	Date	Details

nicol thomas
architects project managers construction cost consultants CDM co-ordinators
Registered in England and Wales: Reg No: 2140639
Quality Assured to BS EN ISO 9001:1994 Certificate Number GB 4723
Heyside House Blackshaw Lane Heyside Royton Oldham OL2 6NS
t:01706 290088 f:01706 290099 e:oldham@nicolthomas.com
Also at Birmingham (Registered office)
Do not scale from this drawing. All dimensions must be checked and verified before preparing production drawings or commencing works. This drawing and its design is the copyright of Nicol Thomas Ltd and may not be reproduced in any form whatsoever without their prior express written consent.

Barnsley Metropolitan
Council
24 JUL 2009
Corporate Mail Room

Client:	Equity Housing Group			
Job:	School Street, Barnsley			
Drawing title:	Proposed Plans			
Drawing Number: (Job number)	M3008	(PL)	24	Revision:
Scale:	1:50 @ A1			
Date:	July 09			
Drawn by/ checked by:	JK/GRF			