



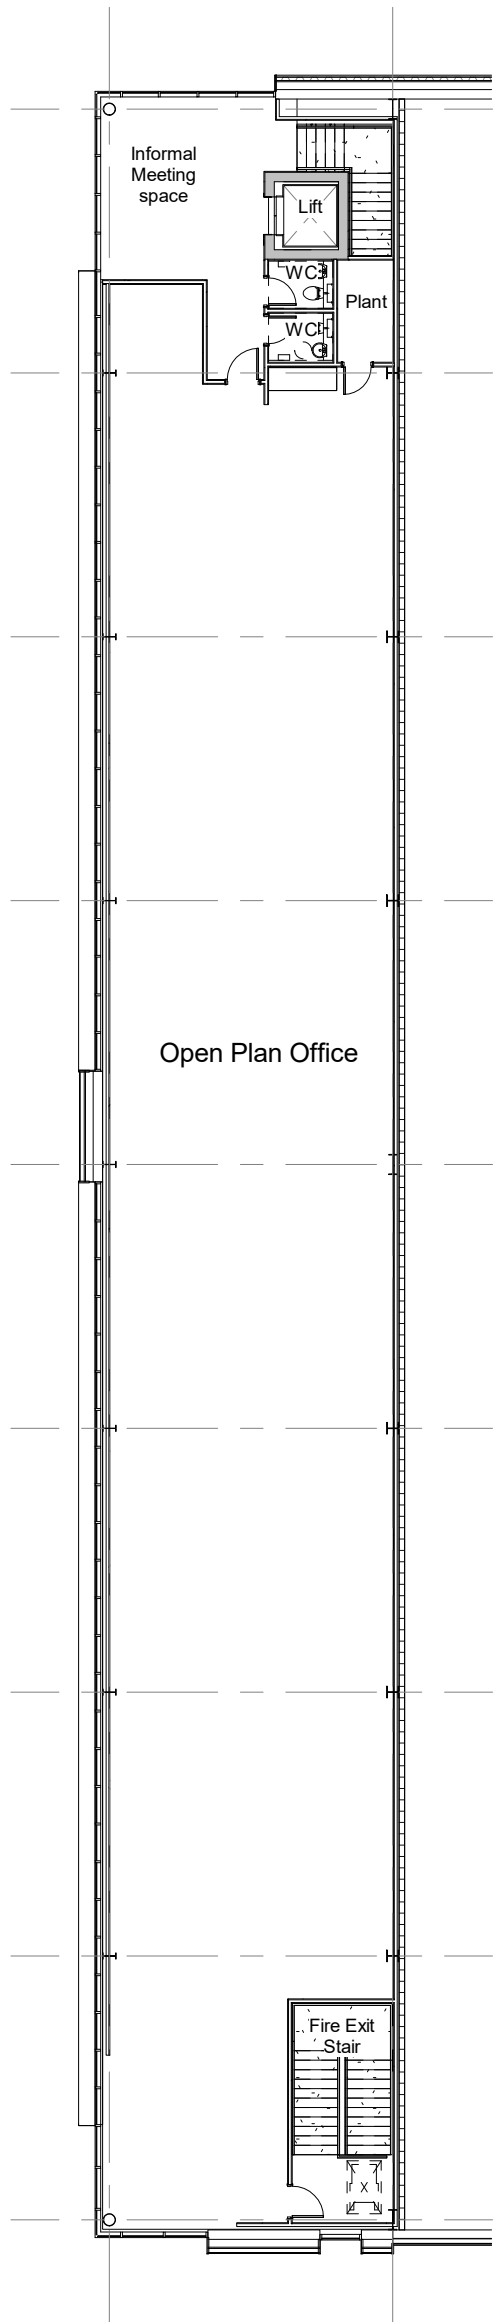


First Floor
1 : 200

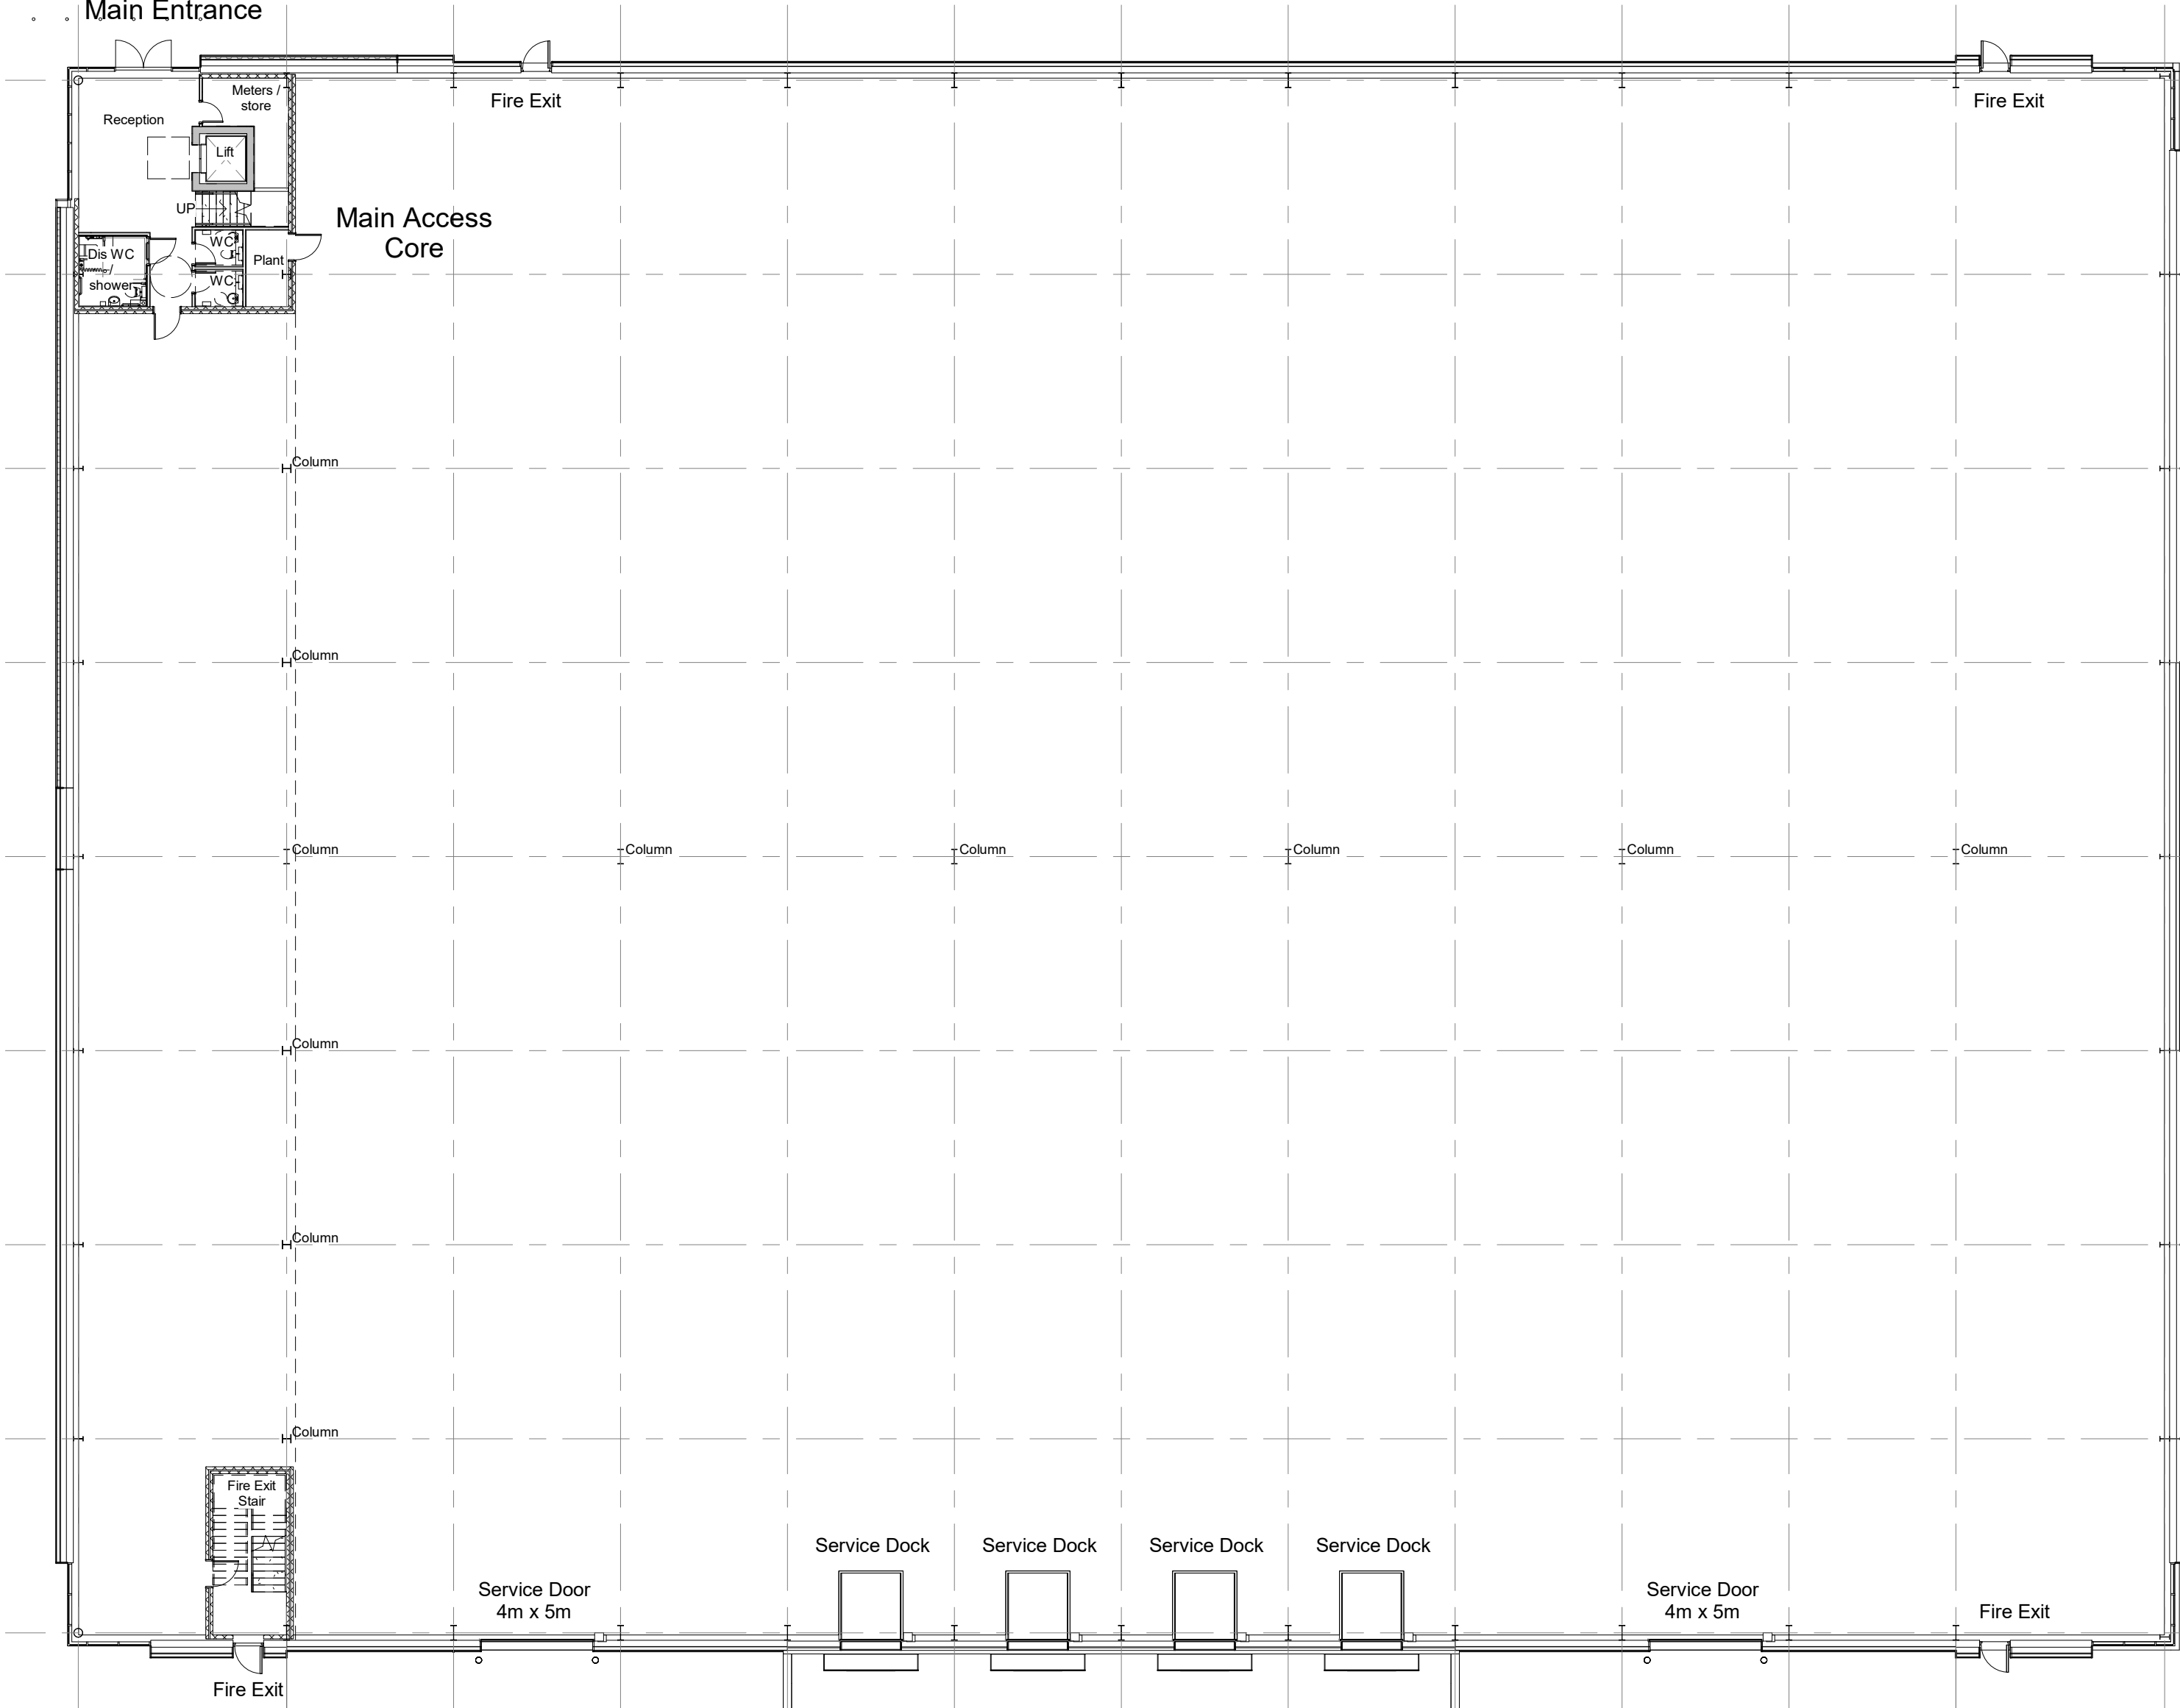

Ground Floor
1 : 200

Proposed Unit 2
49,500 sqft / 4,598.7 sqm
Footprint at Ground 45,000 sqft / 4,180.6 sqm
Offices at First (10%) 4,500 sqft / 418.1 sqm
All Area are quoted as gross internal area

 

SCALE 1 : 200

The Harris Group Ltd does not accept liability for any deviation to our drawings or specification.
This drawing is copyright and may not be reproduced in whole or part without written authority. Do not scale off this drawing.

Project Title	PROPOSED INDUSTRIAL DEVELOPMENT Phase 2A Dearne Valley Parkway Rockingham Barnsley		
Client	Harworth Group		
Status	PLANNING		
Scale	As indicated	Drawing Size	A2
Drawn By	NBB	Checked By	JMR
Date	03.2021		

Rev	Date	Description	Rev By	Chk'd By
D	15.11.21	Elevations updated inline with planning comments	NBB	JMR
C	25.06.21	Updated inline with comments received	NBB	JMR
B	17.05.21	Updated in line with Comments received	NBB	JMR
A	10.05.21	Updated in line with Comments received	NBB	JMR
Drawing Title Unit 2 Floor Plans				
Job-Dwg No		12006-2 - (P)125	Rev	D
Wakefield, WF1 3QA t. 01924 291800 Carvers Warehouse, 77 Dale Street, Manchester, M1 2HG t. 0161 2388555 The Old Rectory, 79 High Street, Newport Pagnell, MK16 8AB t. 01908 211577 101 London Road, Reading, RG1 5BY t. 0118 9507700 10 Gees Court, St Christophers Place, London, W1U 1JJ t. 0207 4091215				
THE HARRIS PARTNERSHIP ARCHITECTS www.harrispartnership.com				