


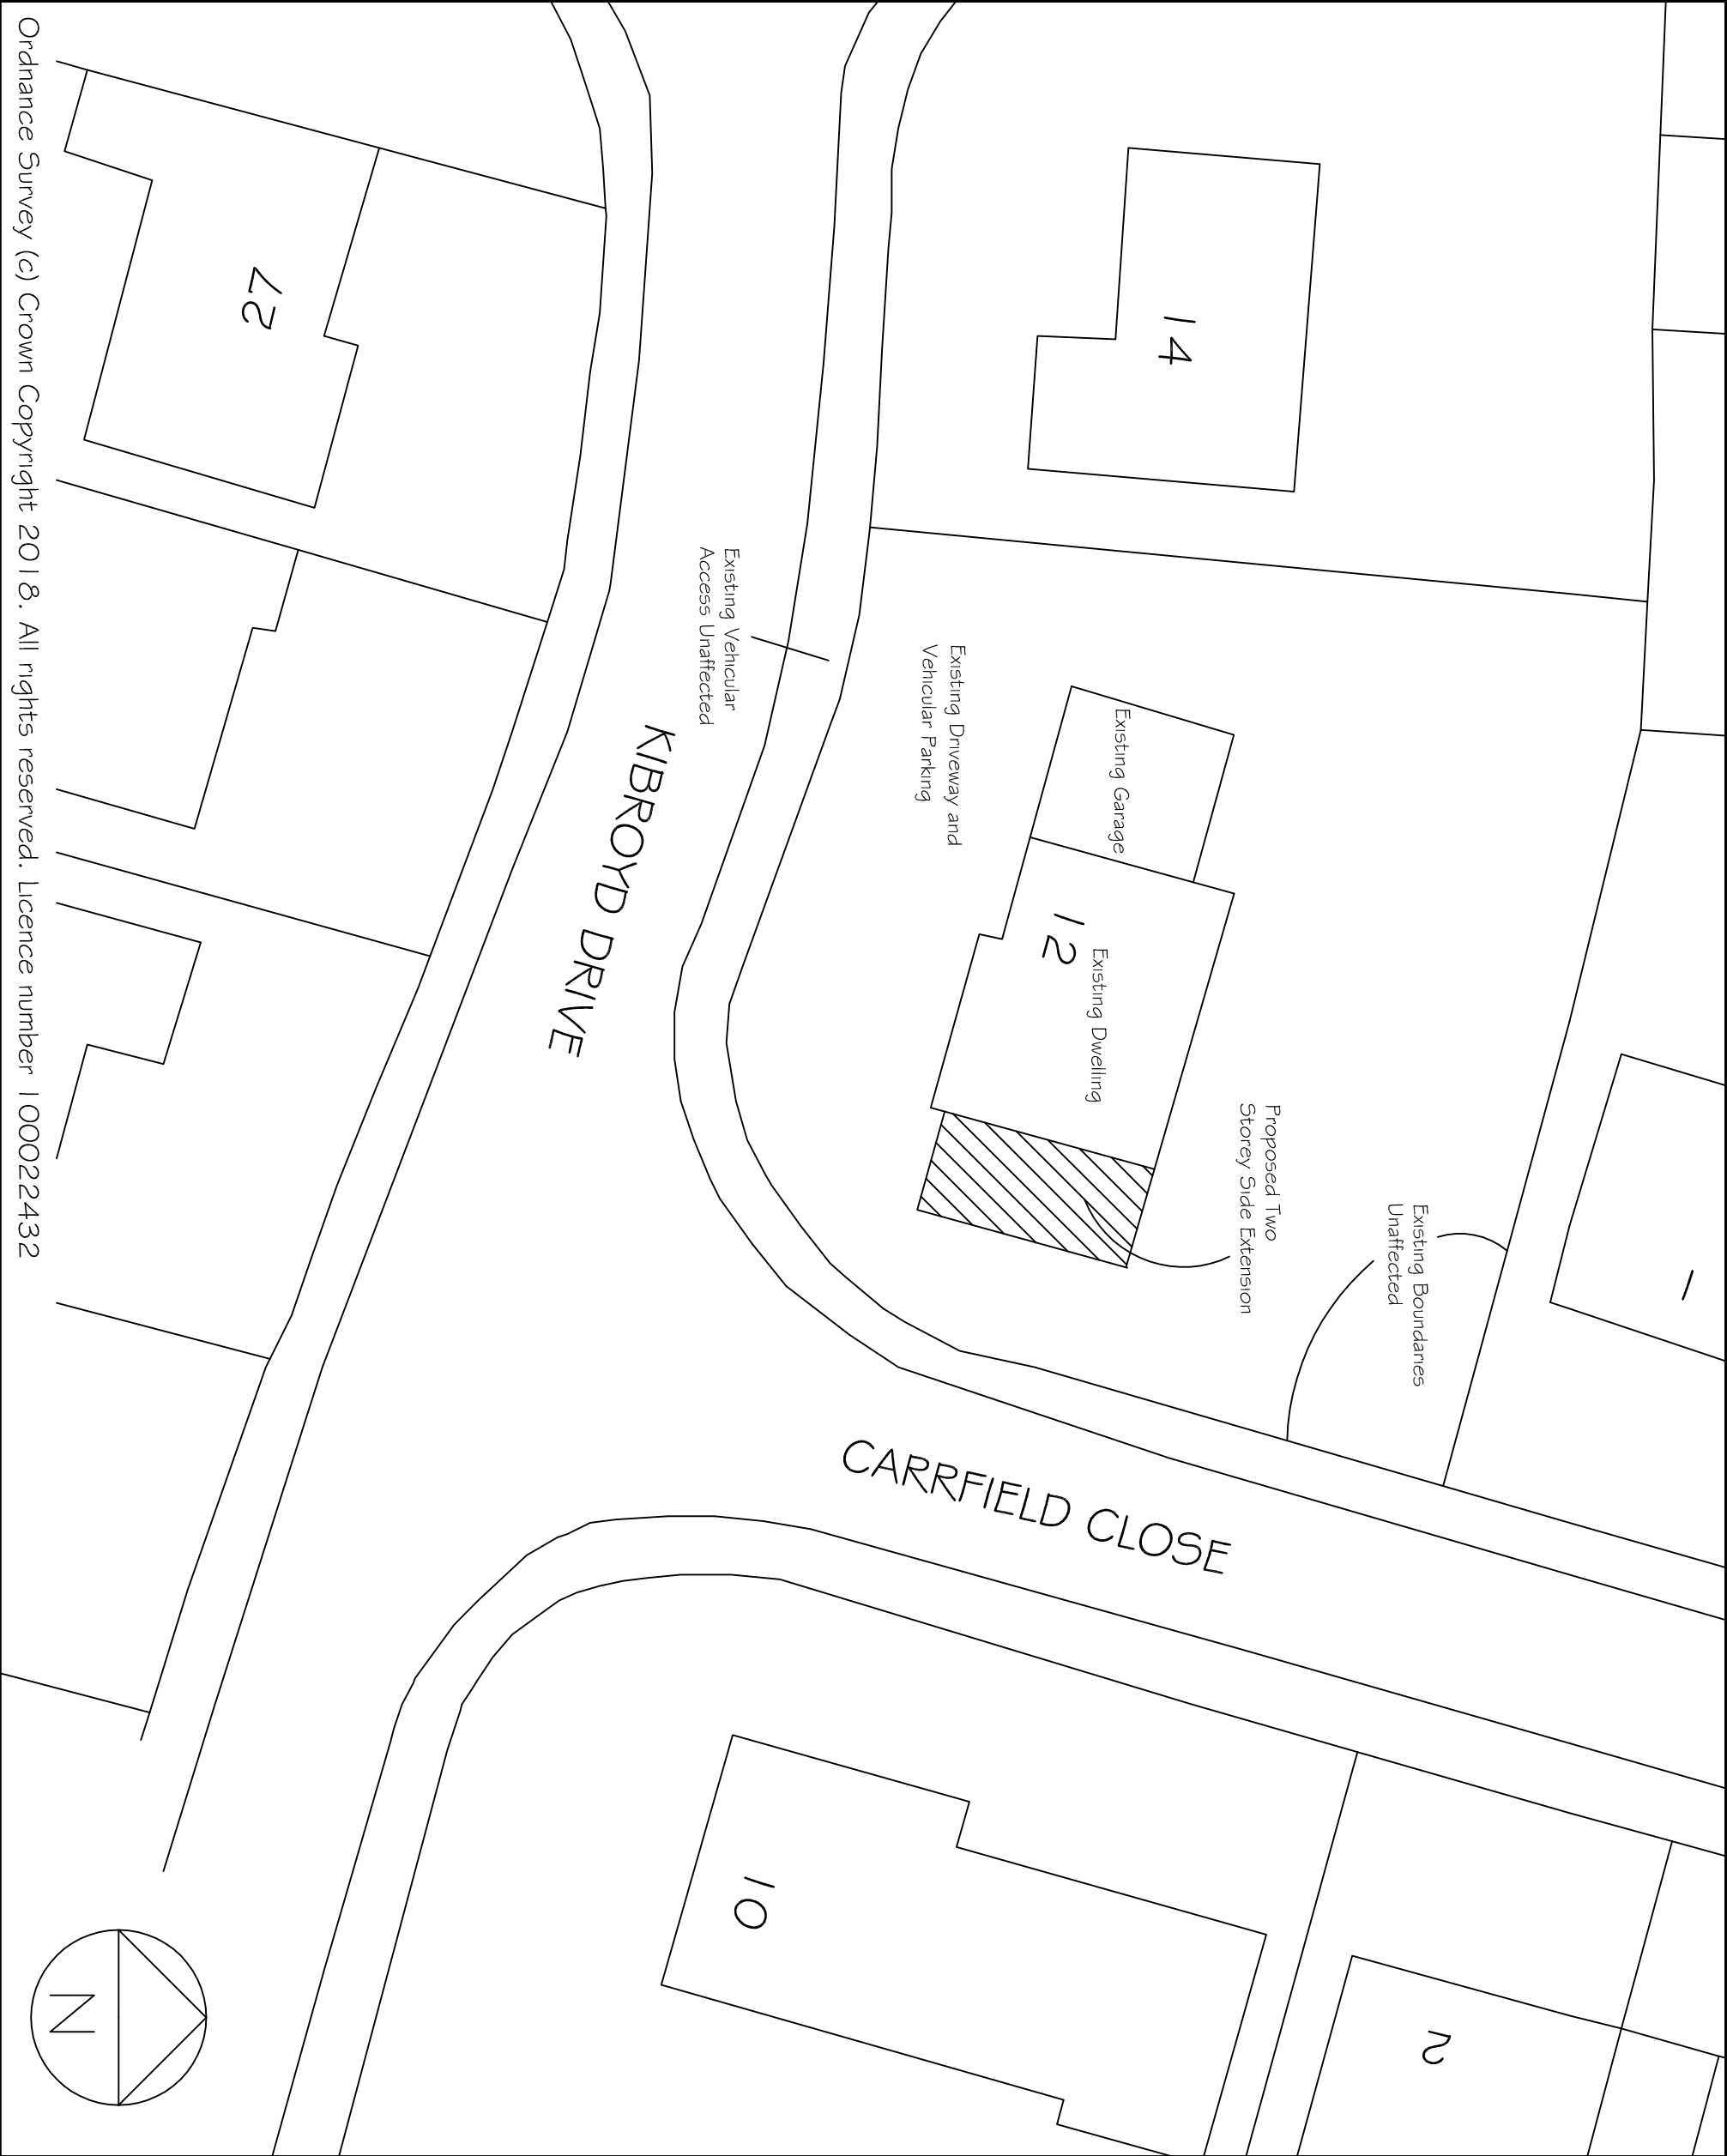

Do not scale from this drawing unless for Planning purposes.

Written dimensions only shall be taken from this drawing.

All dimensions are approximate and must be checked on site by the Contractor prior to the commencement of any fabrication or building works on site and where applicable, all dimensions and details are to be read in conjunction with any specialist consultants' drawings. Any disparity between the drawings and the site conditions shall be referred to the client prior to the commencement of any fabrication or building works.

All Dimensions in mm.

All Legal Boundaries to be confirmed by client prior to commencement of any works.

Revision	Date	Description

Notes

MATERIALS:

(Samples of ALL external materials to be submitted to Local Planning Authority for approval prior to commencement of works on site)

External walls to be:

Reconstituted Storework to match existing

Roof Covering to be:

Redland Regent Bold Roll Through Coloured Concrete Tiles (to match existing)

New Windows to be White UPVC

New Doors to be White UPVC

Rainwater goods to be White UPVC

Rooflight to be VELUX or similar

Client

Mr & Mrs P. Lascelles,
50 Sorby Way,
Wickersley
Rotherham.

Project

Proposed Single Storey
Rear Extension and
First Floor Side
Extension above Existing

Drawing Title

**PROPOSED
SITE PLAN**

Date

January 2018

Scale

1:100

Drawing No.2