

REV:	DESCRIPTION:	BY:	DATE:
A	REVISED IN ACCORDANCE WITH LOCAL AUTHORITIES COMMENTS. BUILDING & SITE ACCESS LINE AMENDED	DM	07.04.2010

Notes

LCD LEEDS CITY DEVELOPMENTS


1. Do not scale drawing. If in doubt contact LCD

2. All dimensions are in millimeters unless noted otherwise

3. Not for construction unless otherwise shown

4. When appropriate, this drawing to be read in conjunction with project specific Designers Risk Assessments, produced in accordance with requirements of Regulation 13 of the Construction (Design and Management) Regulations 1994

5. The design shown on this drawing is the property of LCD and is not to be used or the drawing copied, communicated or disclosed, in whole or in part, except in accordance with a contract, licence or agreement in writing with LCD

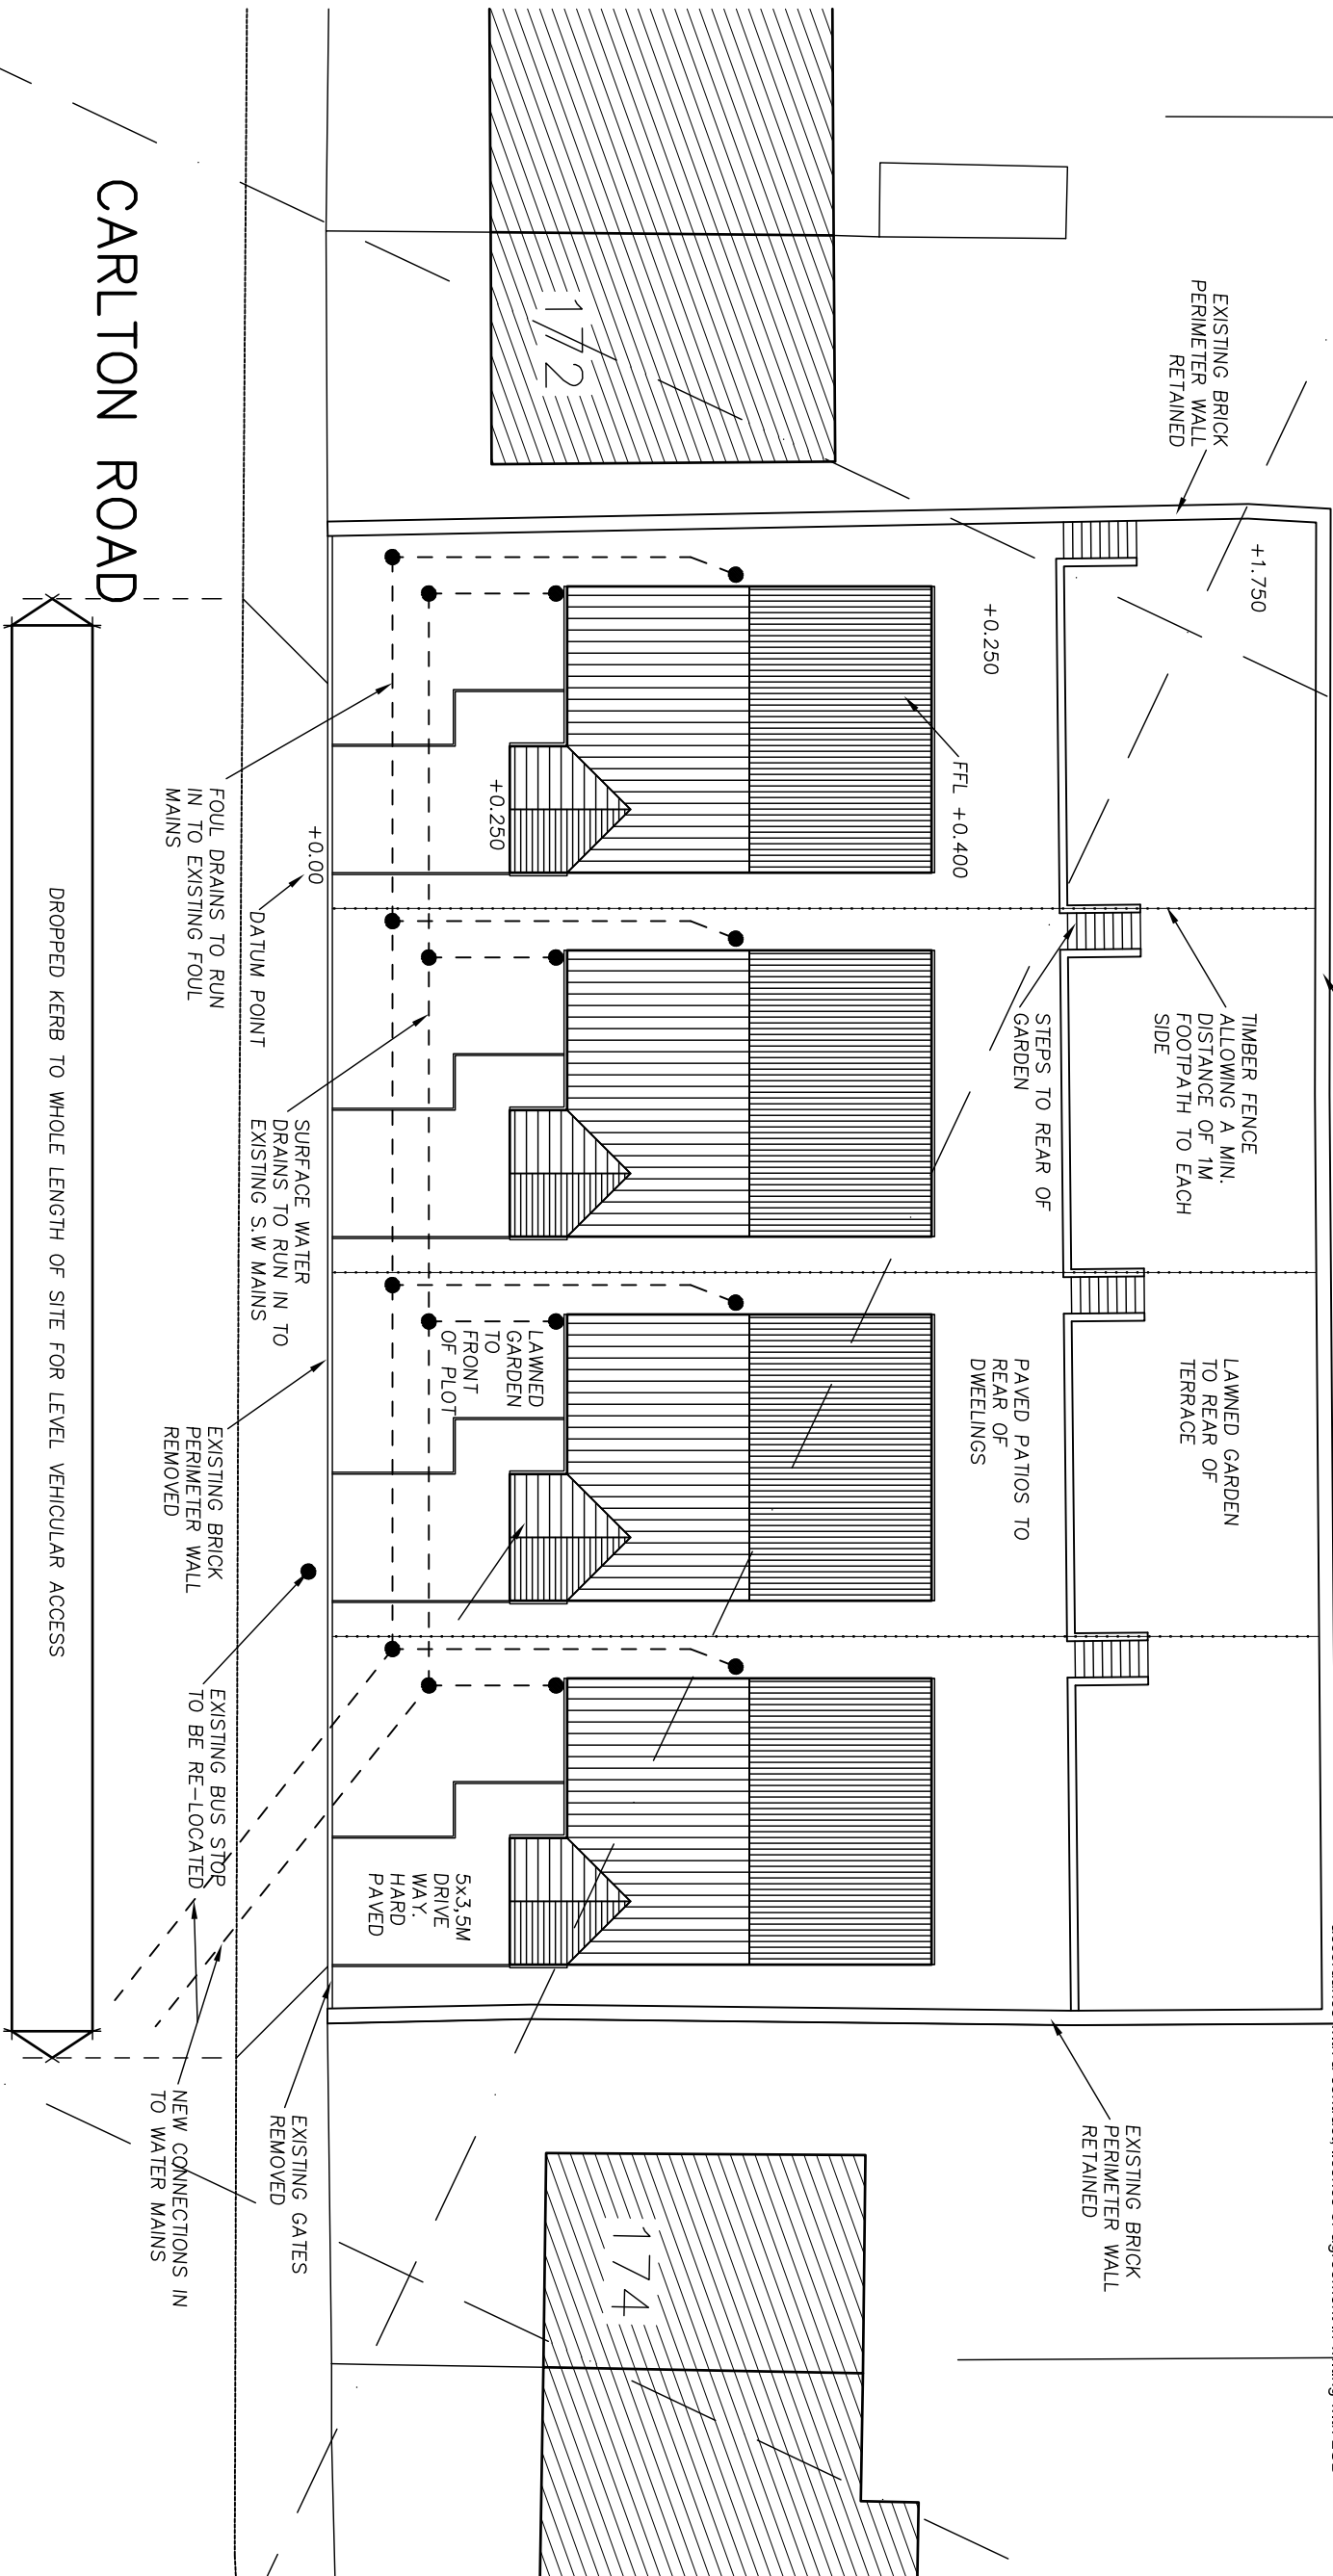

PROPOSED SITE PLAN SCALE 1:200

LCD

LEEDS CITY DEVELOPMENTS

PROJECT

GEORGES CLOSE (FORMER RESERVOIR)
OFF CARLTON ROAD, BARNSLE - S71 2AW

STAGE

PLANNING

SCALE

1:200 @ A3

JOB No.

09-20

DWG No.

004

REV.

A

TITLE

PROPOSED SITE PLAN

DRAWN

DM

CHECKED

-

DATE

17-09-2009

PUDJIZ HILLAM LANE BURTON SALMON LEEDS LS26 5JQ

Tel DM: +44 (0)7889122371 ddmoore@liscall.co.uk