


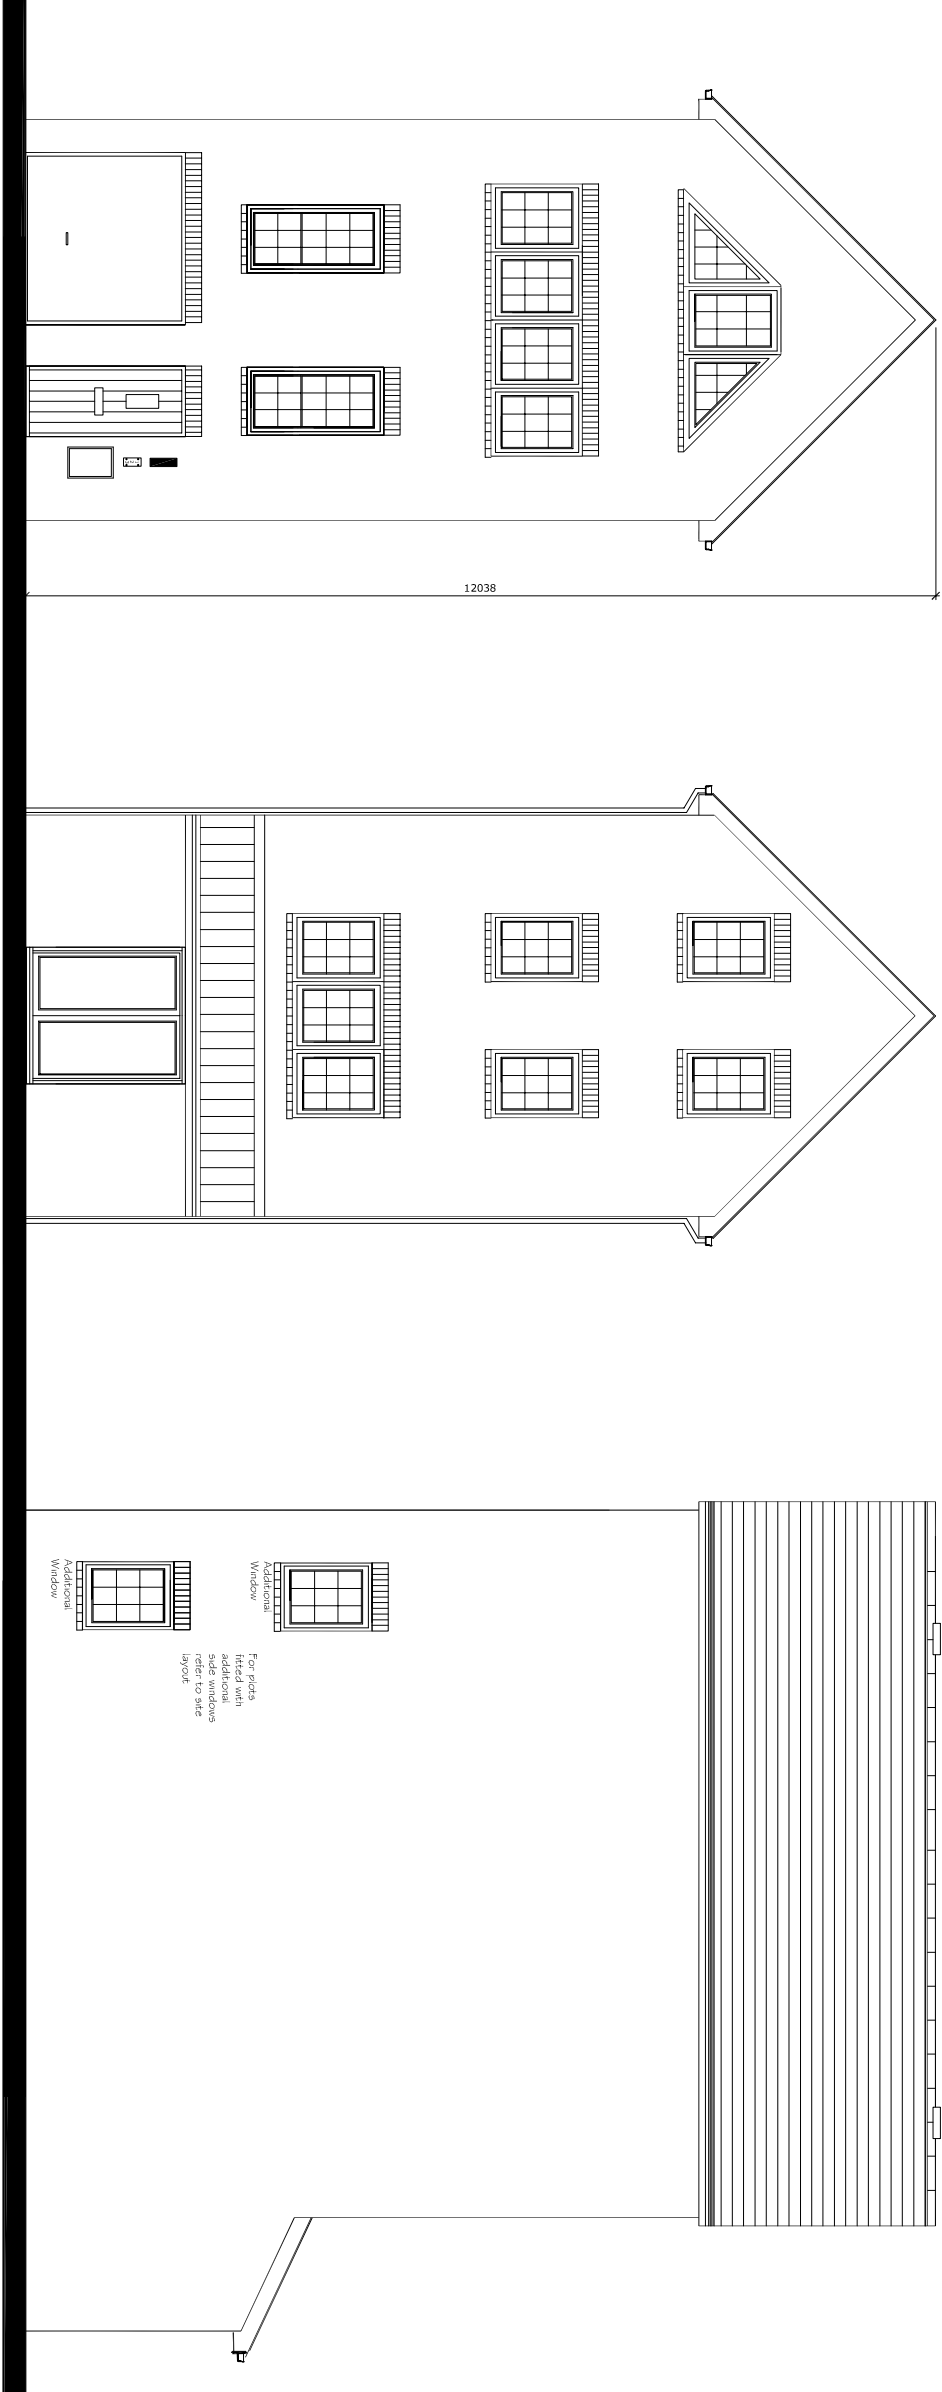


All work to be carried out in accordance with the requirements of the Building Regulations, Part A, B, C, UY, UZ, VA, ZZ.


Front Elevation

Rear Elevation


Side Elevation

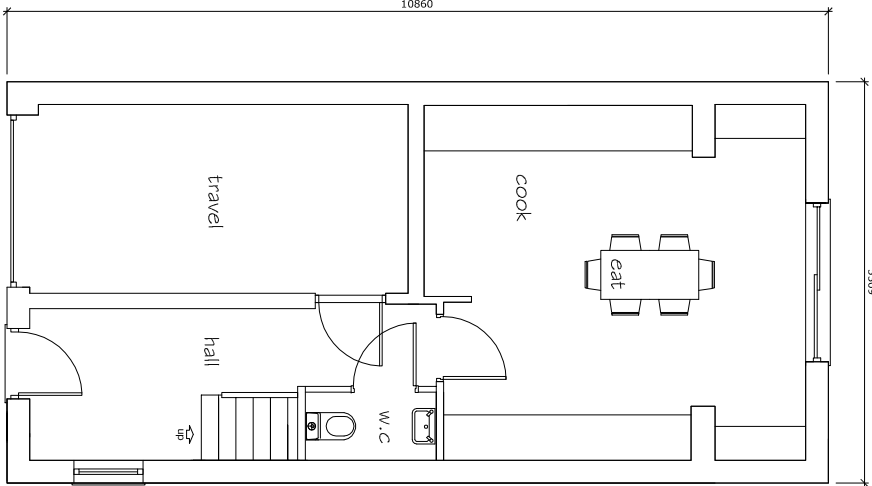


GF Plan

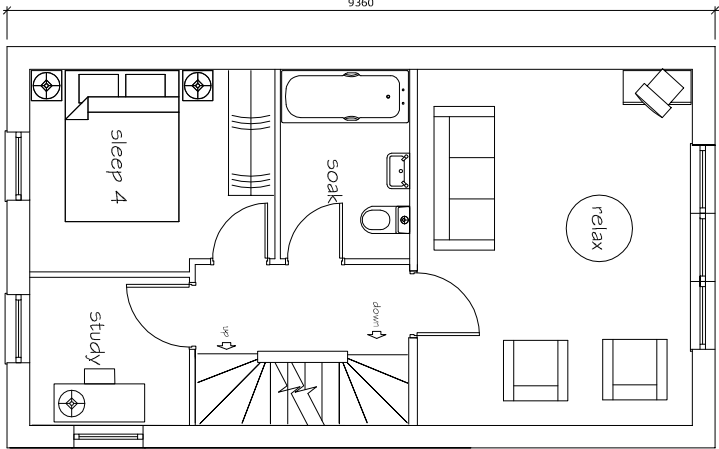

FF Plan

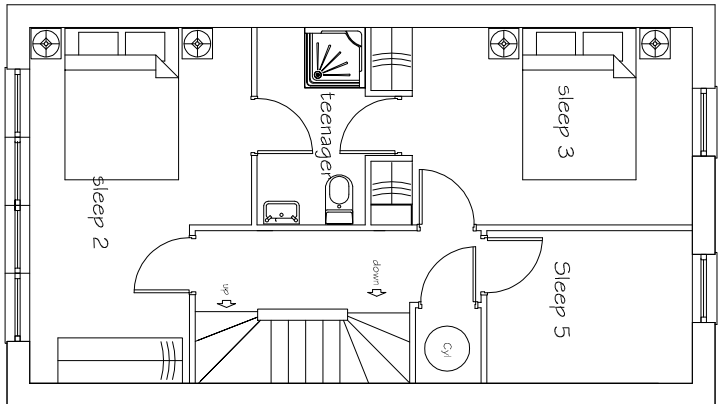

SF Plan

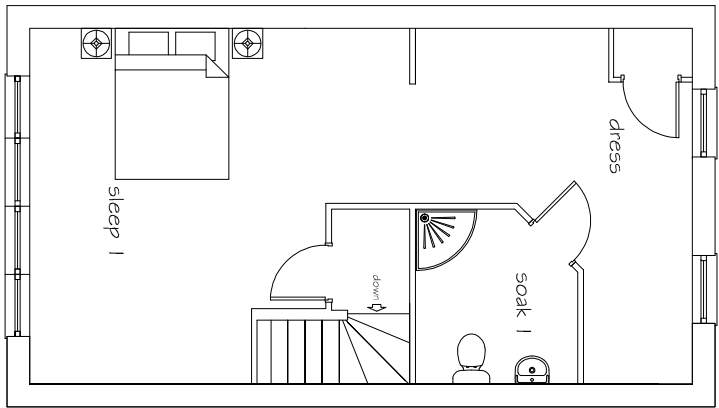

TF Plan



strata homes limited quoy point liskeide doncaster DN4 9PL
T 01302 308508 F 01302 308501 www.homesbystrata.co.uk

scale: 1:100 | drawn by: | date: 04.12.09

Project: Burntwood Road
Grimethorpe

Drawing: Genoa

Drawing Number:	HH/GE/114	revision	/
-----------------	-----------	----------	---