




Front Elevation

2B Falmouth Plot 43 2B Falmouth Plot 44 2B Falmouth plot 45 2B Falmouth Plot 46 2B Falmouth Plot 47

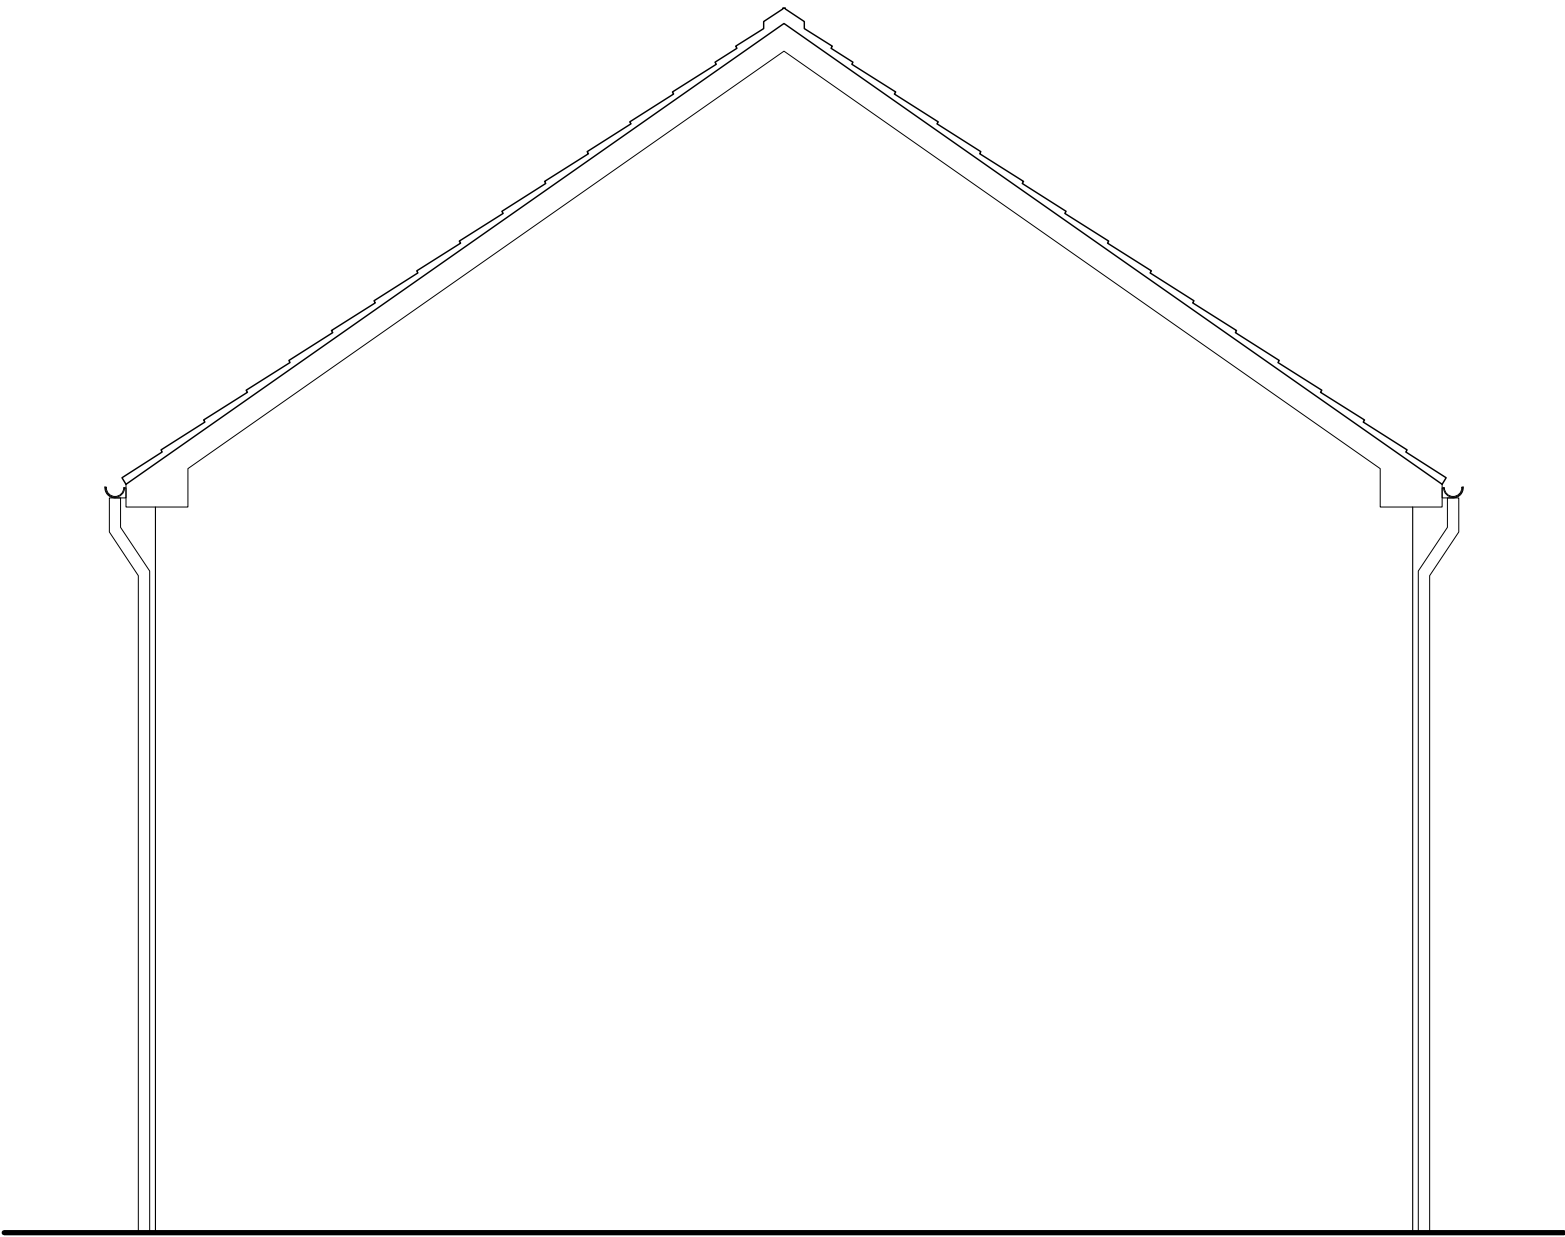


Side Elevation

2B Falmouth Plot 47



Rear Elevation

2B Falmouth Plot 47 2B Falmouth Plot 46 2B Falmouth plot 45 2B Falmouth Plot 44 2B Falmouth Plot 43

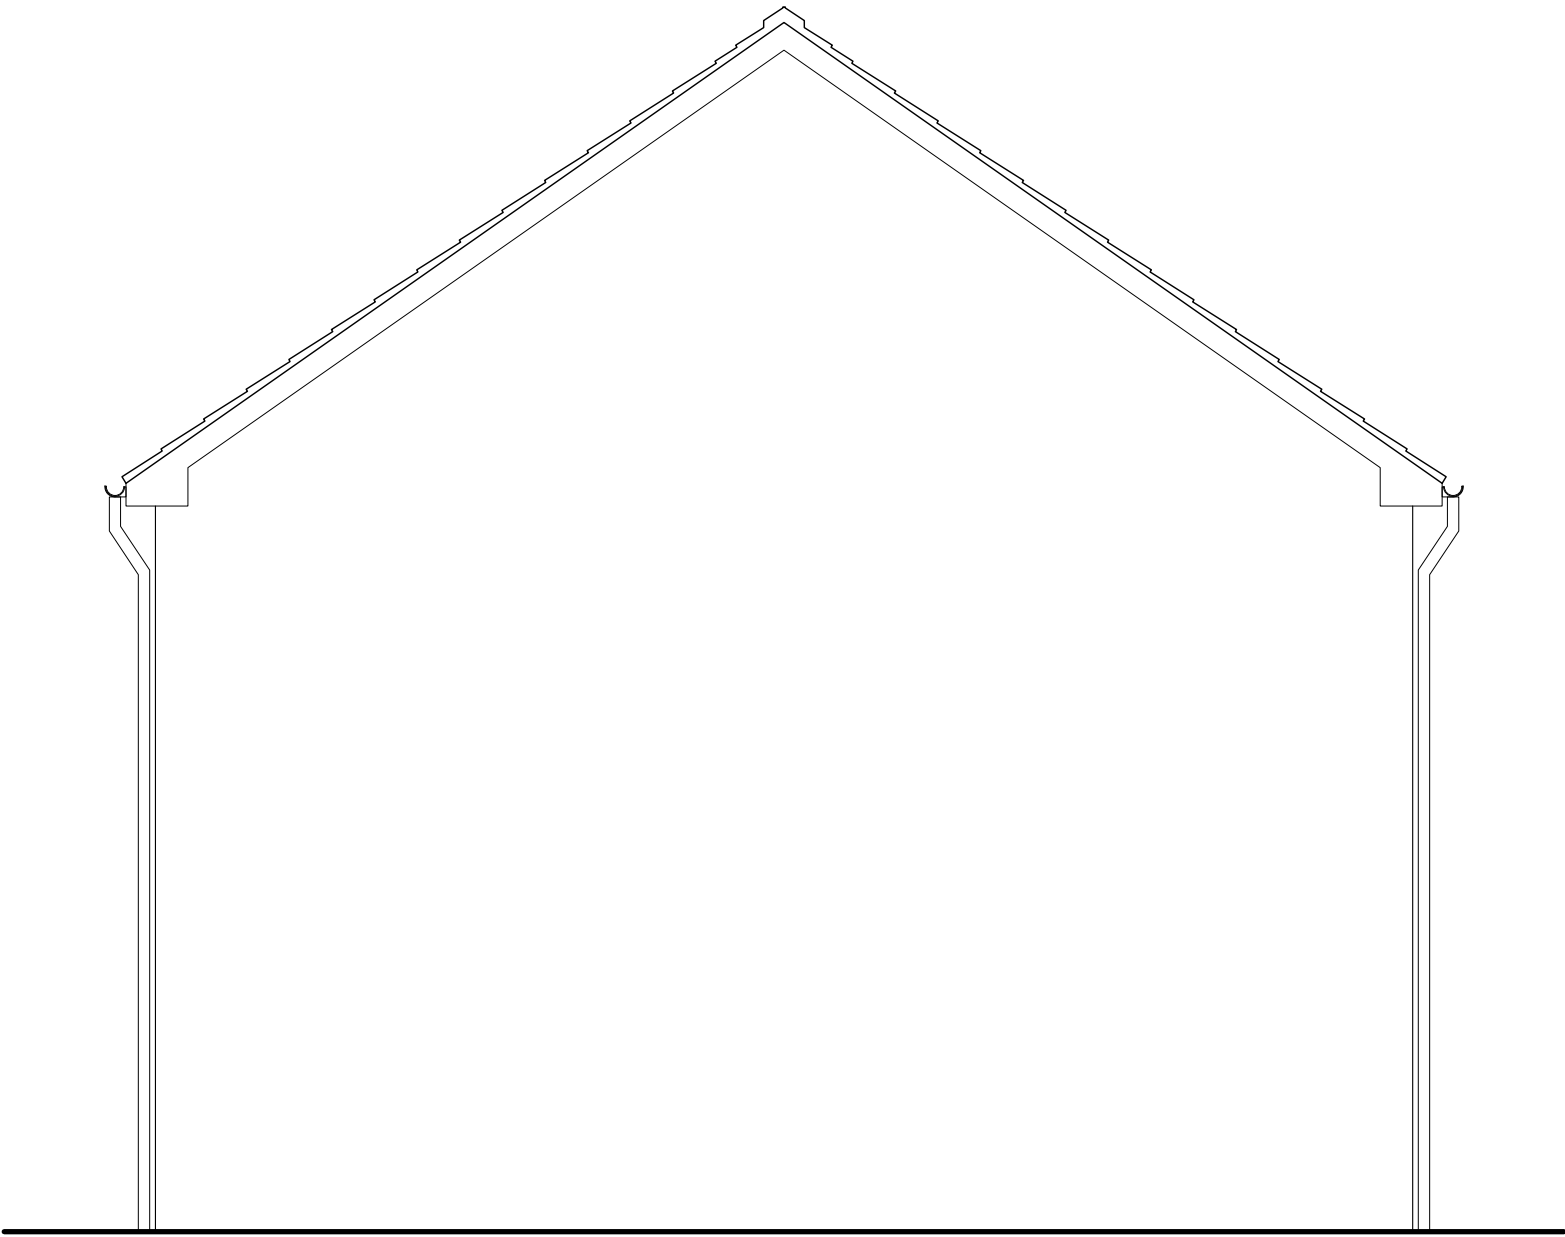

Side Elevation

2B Falmouth Plot 43

- Materials schedule:
1. Facing Brickwork- Ibstock Morpeth Blend.
  2. Artstone heads & cills- Taylor Maxwell, reconstituted cast stone colour "Bath" VB-01.
  3. Roof tiles- Condron TLE Tile Grey, slim profile thin edged, colour grey.
  4. White UPVC windows.
  5. Black UPVC fascias.
  6. Black UPVC soffits.
  7. Black UPVC rainwater gutters.
  8. Black UPVC Downpipes (circular profile).

Elevations  
Sheet (11 of 13)  
Bondfield Close  
Wombwell  
Strategic Team Group

|                                     |             |                          |                 |
|-------------------------------------|-------------|--------------------------|-----------------|
|                                     |             |                          |                 |
| Drawing Status                      |             |                          |                 |
| <input checked="" type="checkbox"/> | preliminary | <input type="checkbox"/> | planning        |
| <input type="checkbox"/>            | information | <input type="checkbox"/> | tender          |
| <input type="checkbox"/>            | comment     | <input type="checkbox"/> | construction    |
| <input type="checkbox"/>            | approval    | <input type="checkbox"/> | record/as built |
| Scale                               |             | 1:50 @ a1                |                 |
| Date                                |             | Oct. 2018                |                 |
| Drawn/Checked                       |             | MC/DP                    |                 |
| Dwg.No                              |             | 2649.95.470              |                 |

