


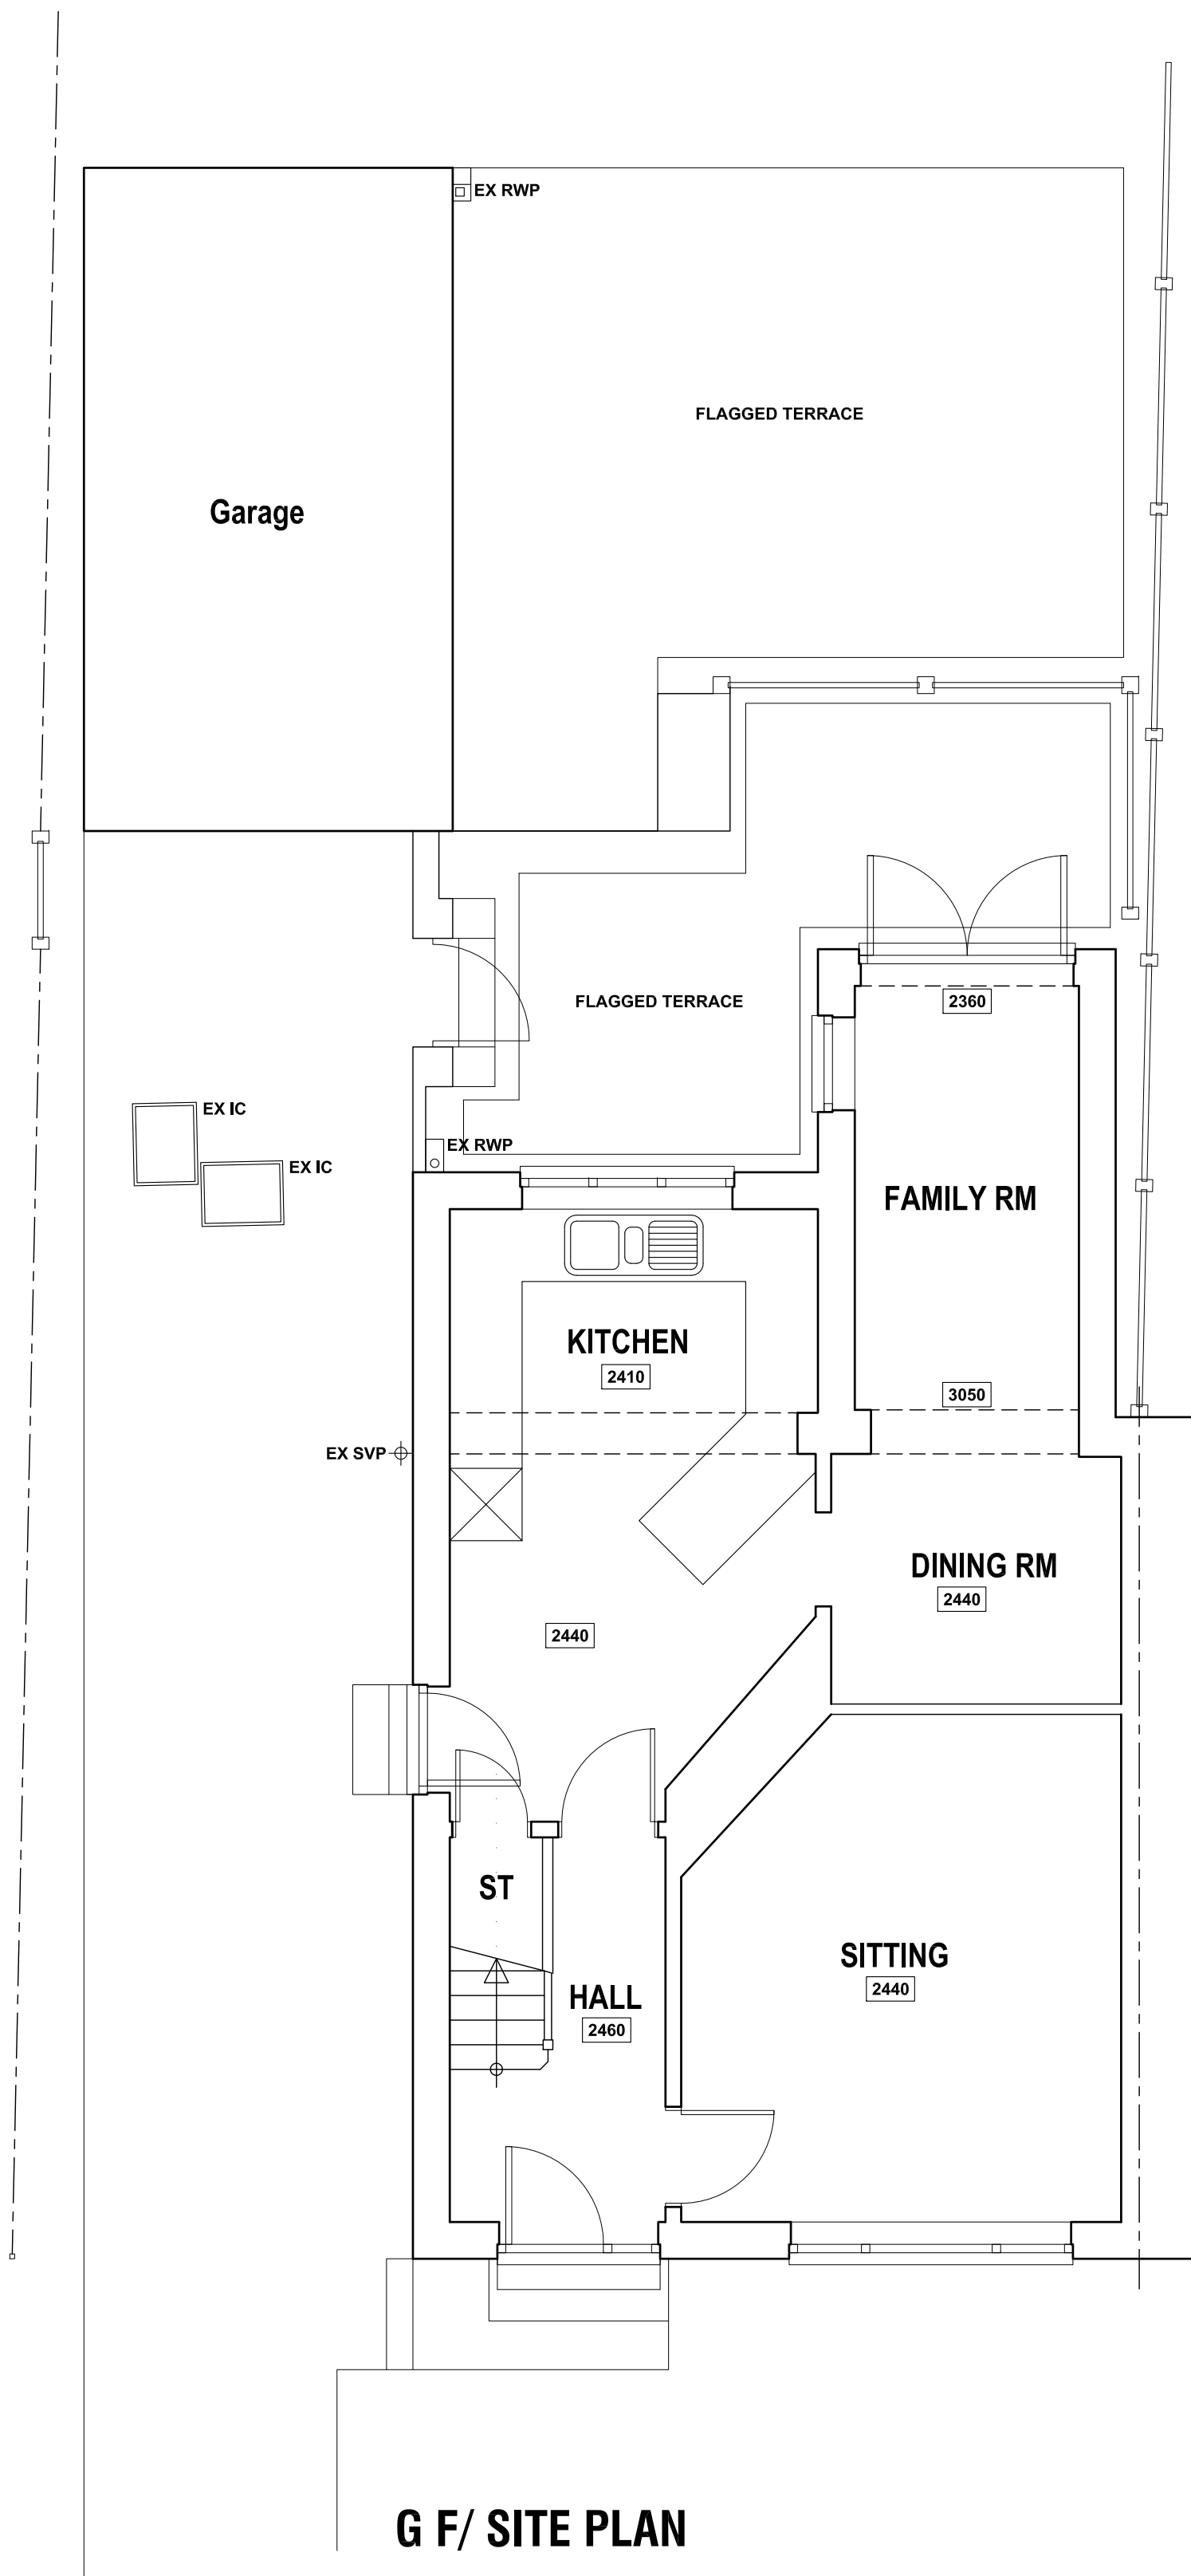


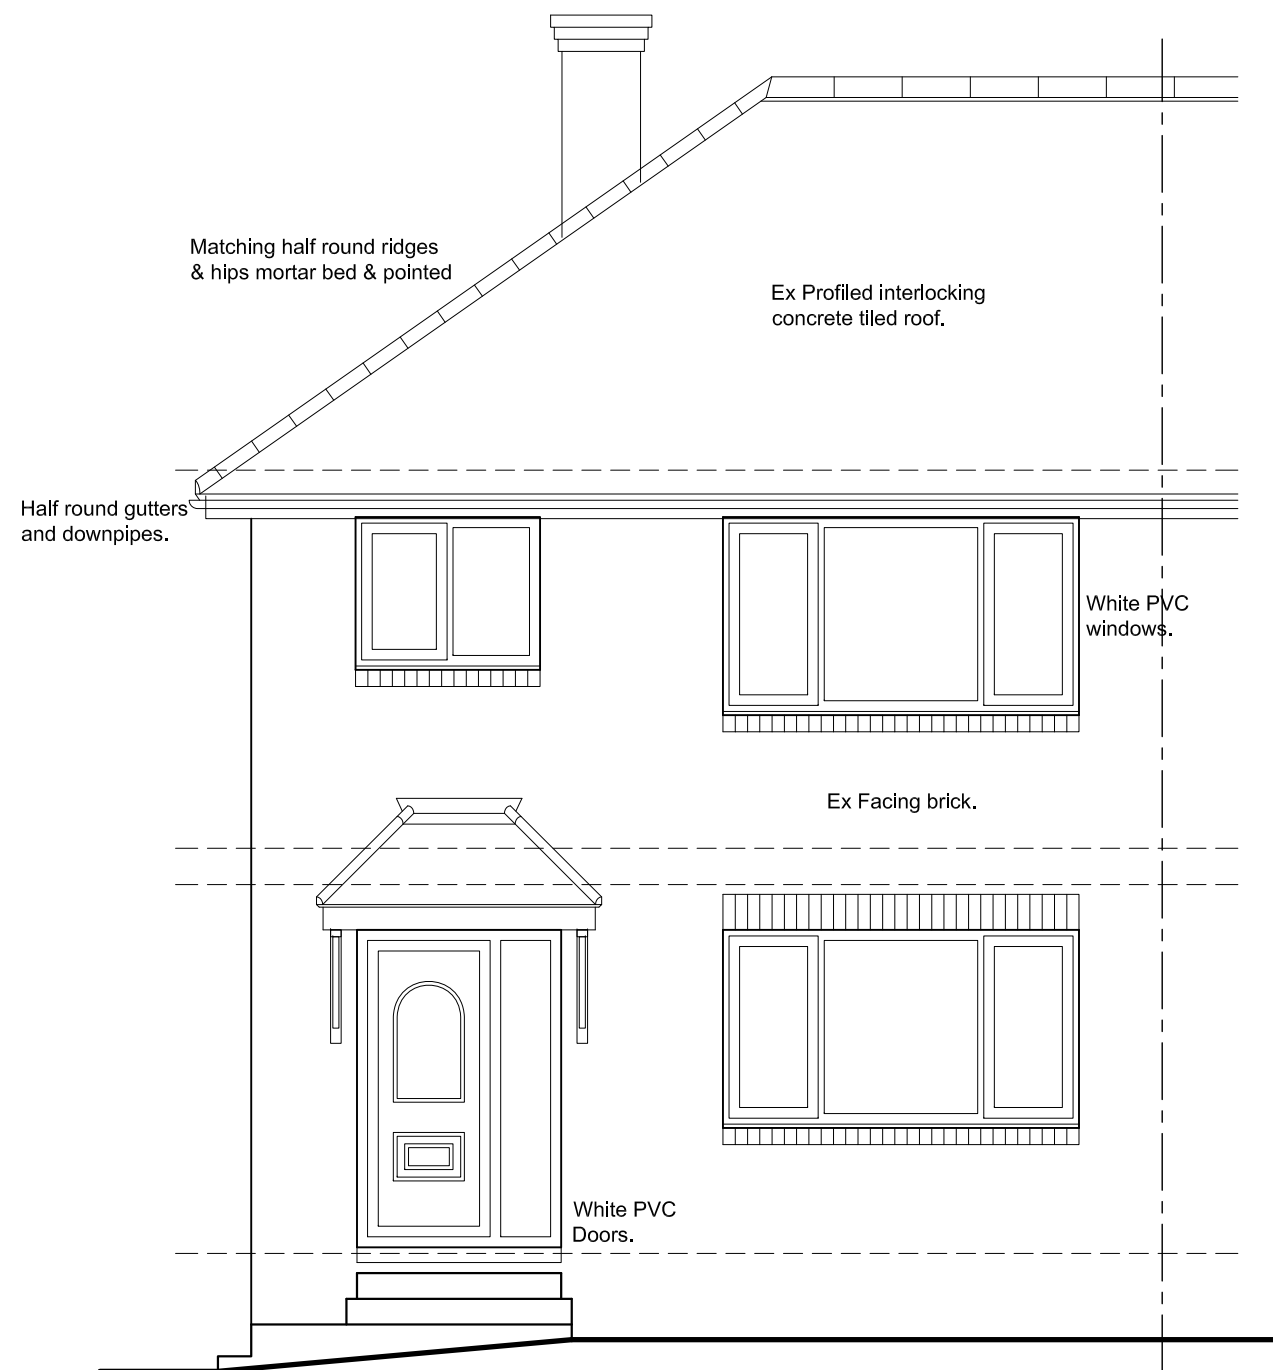


FRONT ELEVATION

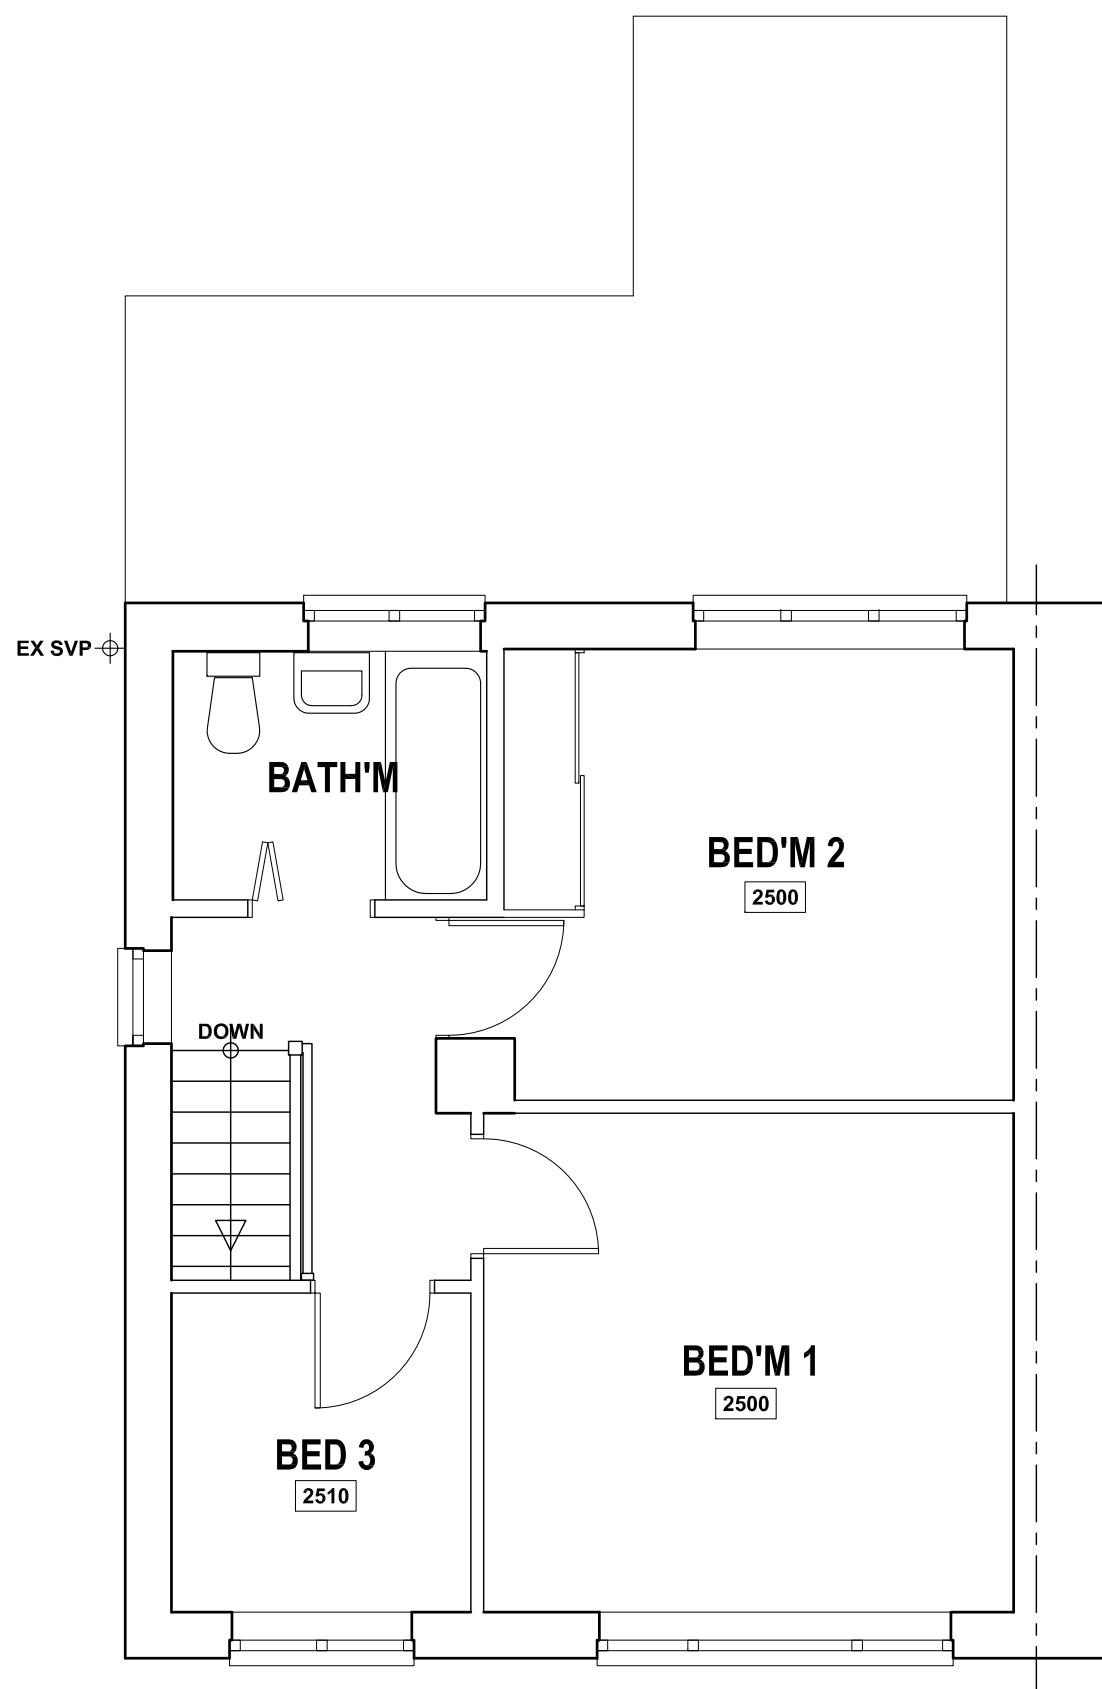

SIDE ELEVATION

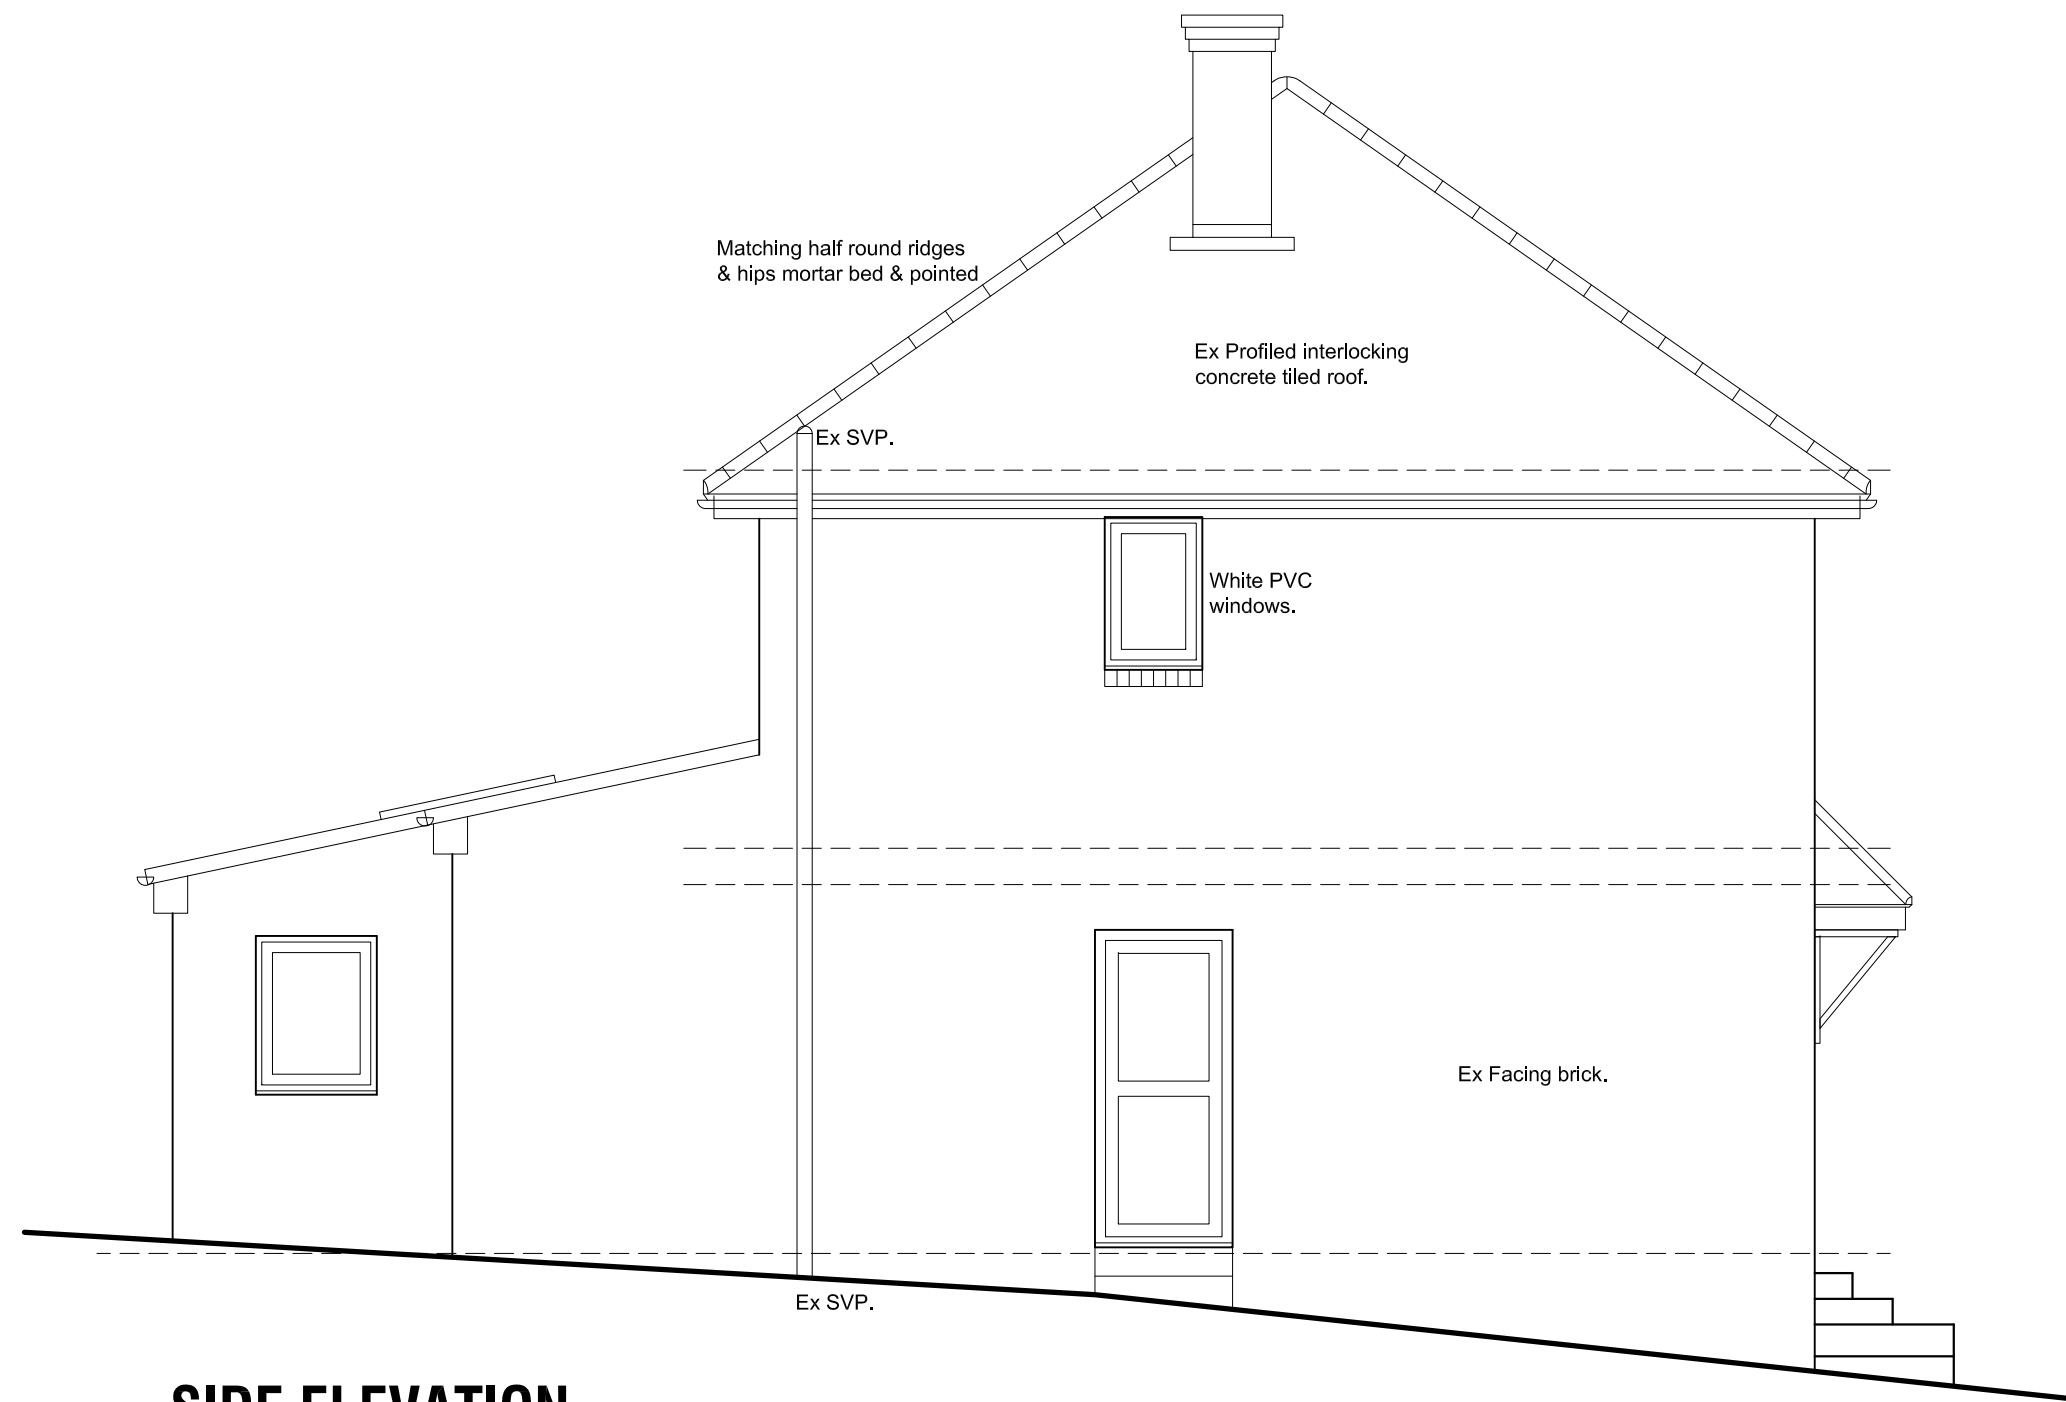

REAR ELEVATION

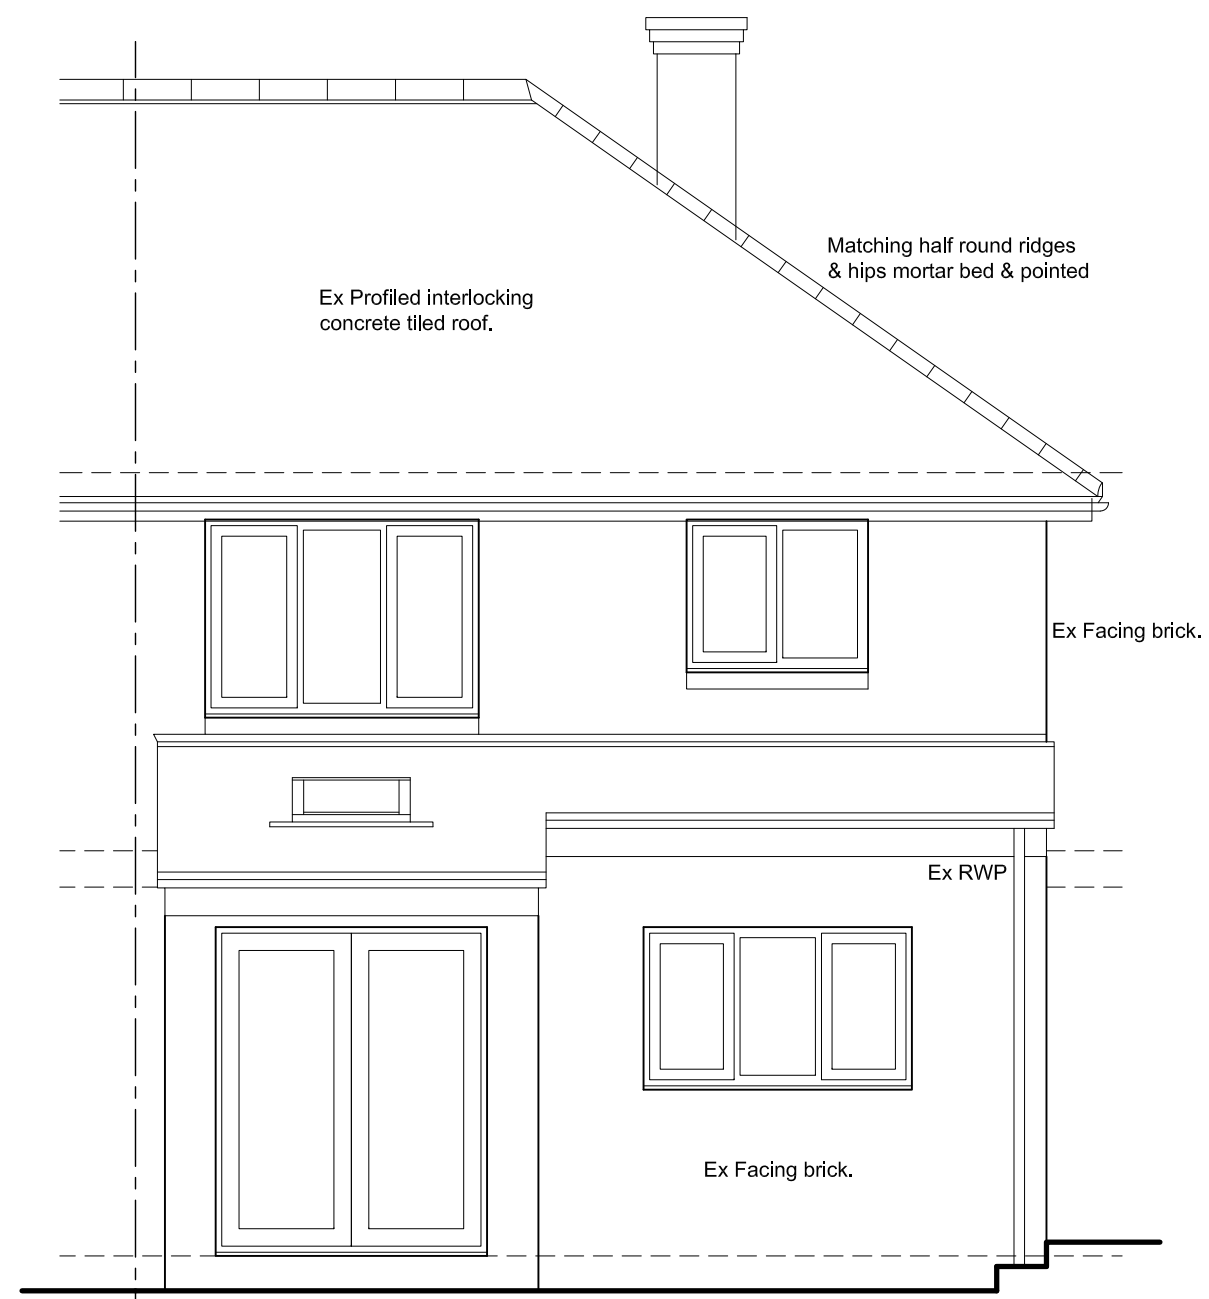

22 ALDHAM CRESCENT, WOMBWELL, BARNSELEY, S73 8ES.

SURVEY
Plans & Elevations.

Mr & Mrs Wilson.



JEA Architectural Ltd
23 Windmill Road, Wombwell,
Barnsley, S73 8PW.
Tel: 01226 754507
Email: jeald@btconnect.com

This drawing and the copyright is the Architectural Company's property and maybe used or reproduced only by agreement. All Dimensions in Millimetres Unless specified otherwise and subject to verification on site.

Scale: 1:50 @ A1 Date: APRIL 2023

Ref: 202224 Drwg No: 01

