


SOUTH ELEVATION

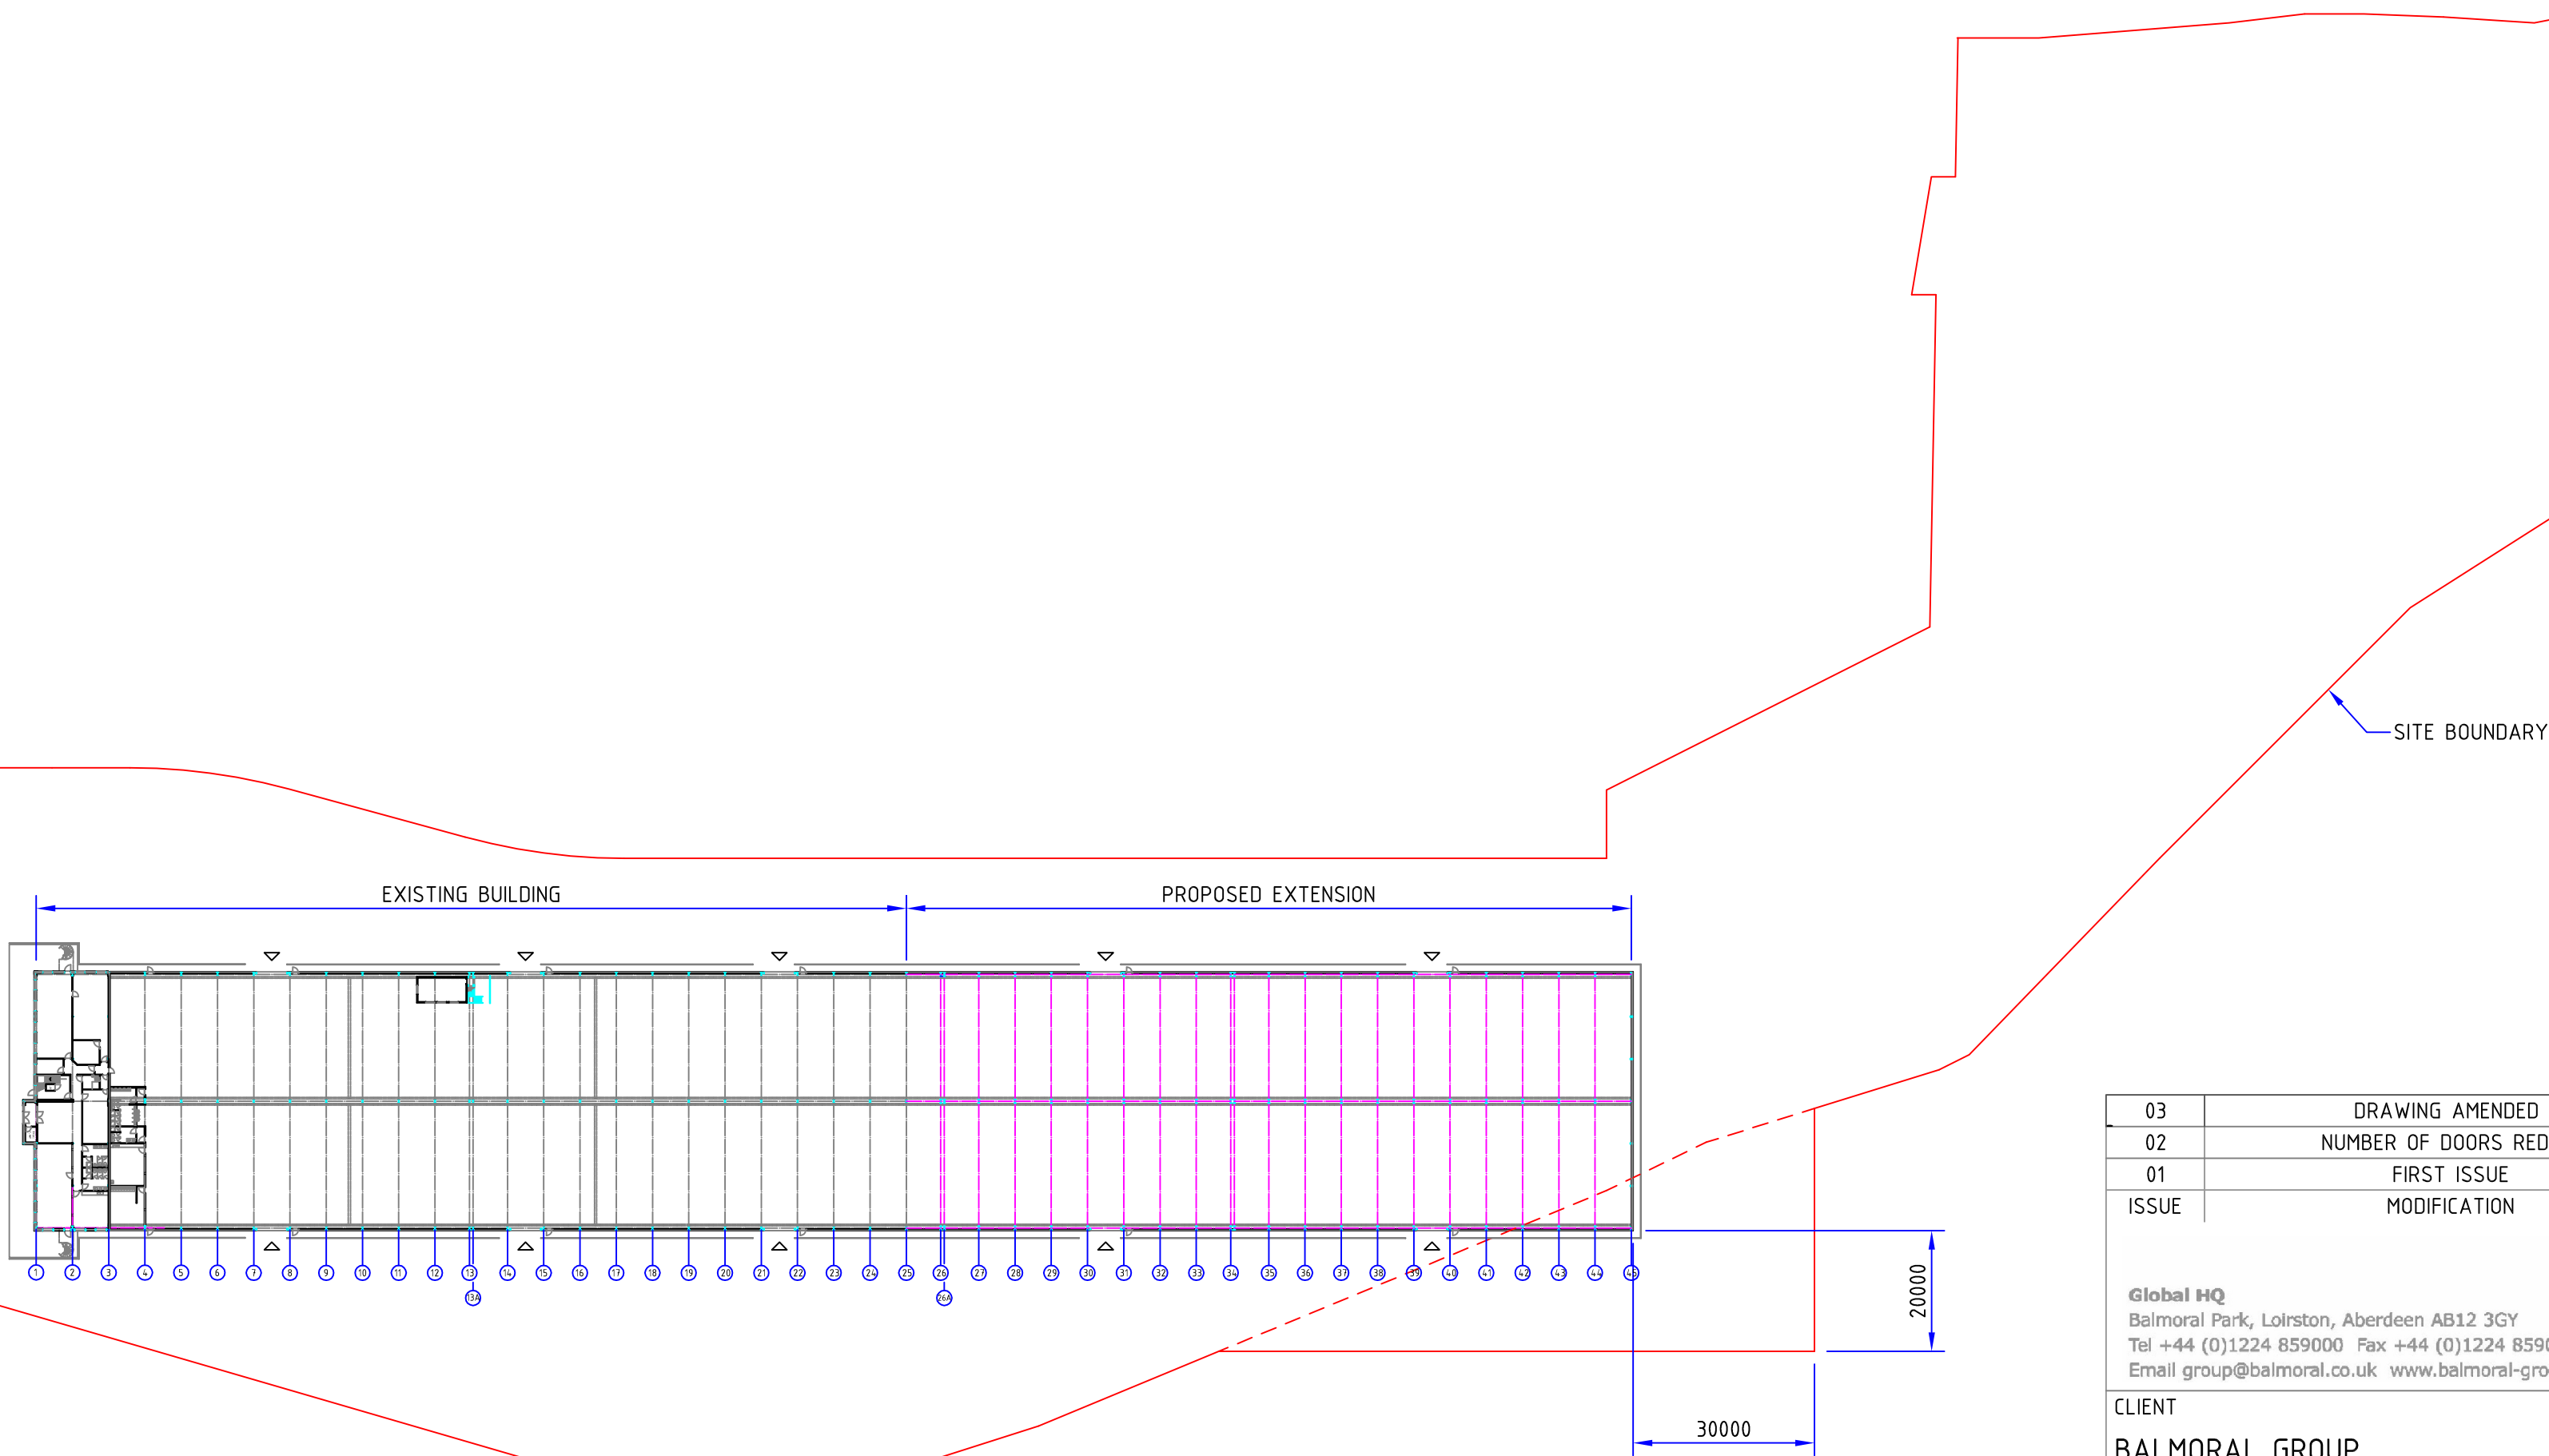

03	DRAWING AMENDED	KG		07/08/18
02	NUMBER OF DOORS REDUCED	KG		25/04/18
01	FIRST ISSUE			
ISSUE	MODIFICATION	BY	CHK	APV
DATE				
Global HQ Balmoral Park, Loinston, Aberdeen AB12 3GY Tel +44 (0)1224 859000 Fax +44 (0)1224 859059 Email group@balmoral.co.uk www.balmoral-group.com  BALMORAL www.balmoral-group.com				
CLIENT				PROJECT No.
BALMORAL GROUP				
DRAWING TITLE				
THURNSCOE, BARNSLEY, SOUTH YORKSHIRE				
20 BAY EXTENSION TO WORKSHOP - GENERAL OVERVIEW				
DRAWN BY	CHECKED BY	APPROVED BY	DRAWING No.	
KG			653-30	
SCALE	DATE	SHEET SIZE	JOB No.	
1:500 / 1:1000	January 2018	A2		