


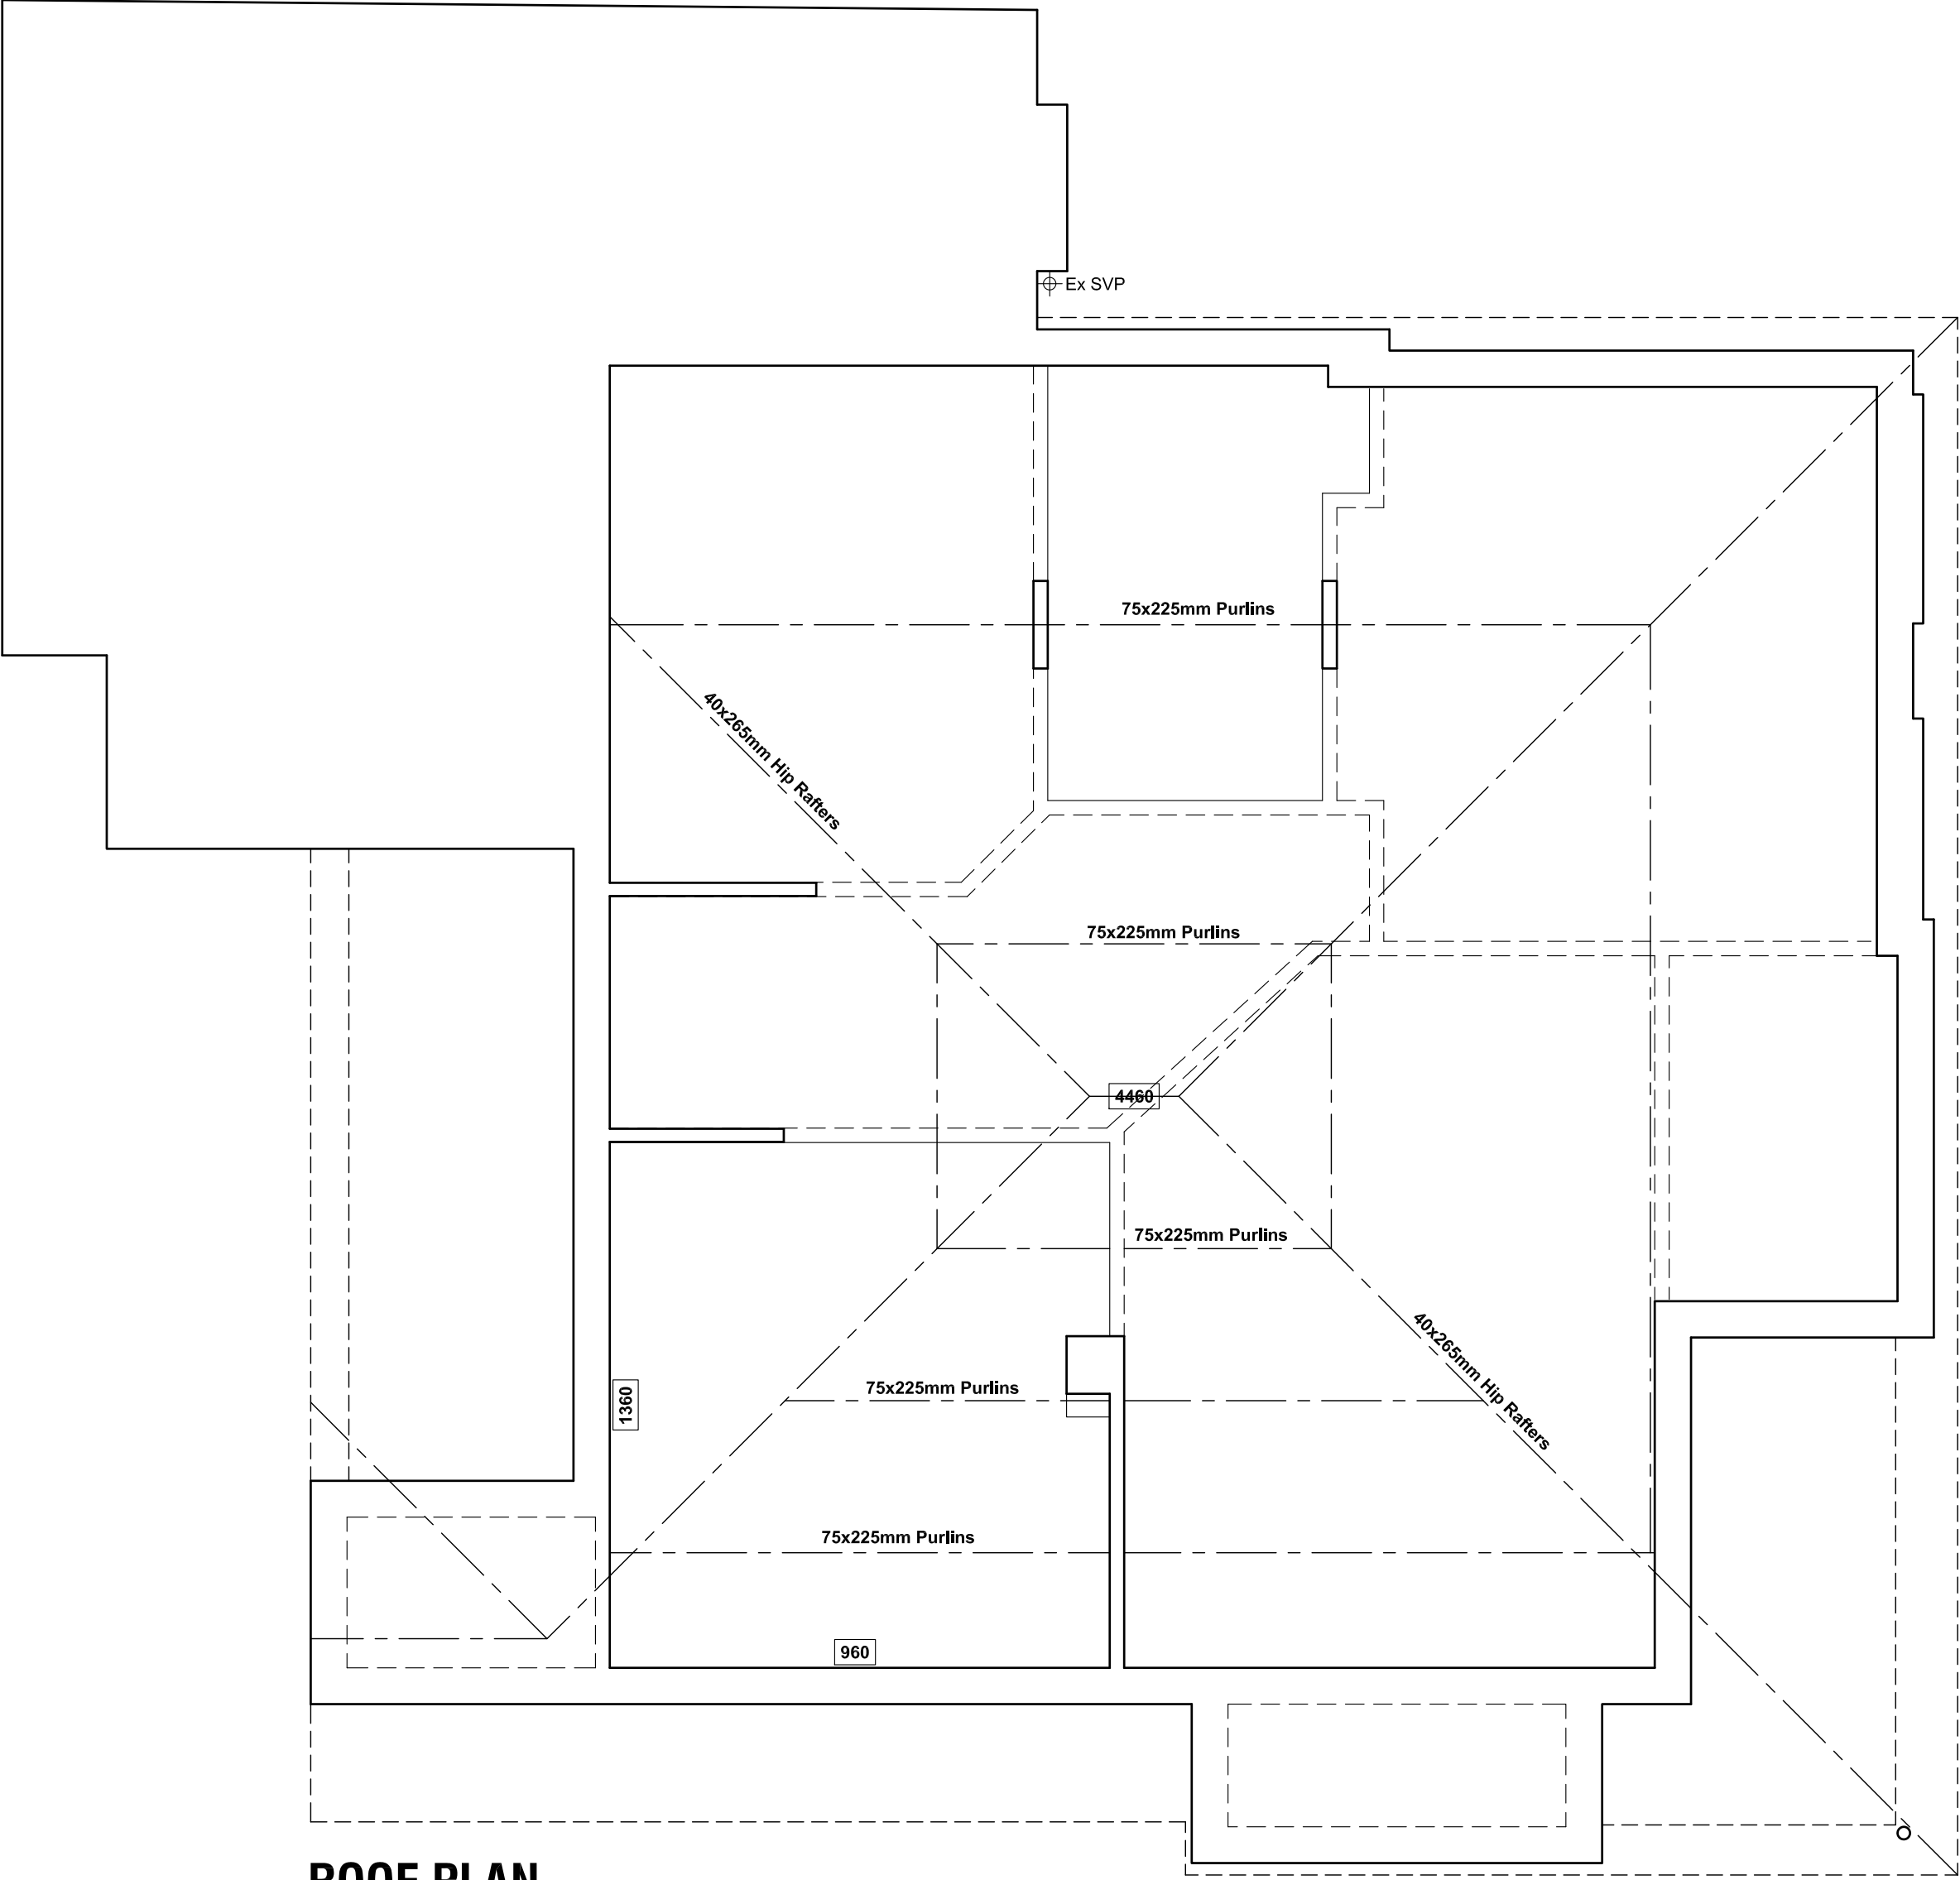

ROOF PLAN

Revision	Date	Description
6 WOODROYD GARDENS, WOMBWELL, BARNLEY, S73 0HB.		
AS EXISTING 2 Roof Plan.		
Mr & Mrs Tranter.		
 Building Design Services		
JE Architectural Ltd 23 Windmill Road, Wombwell, Barnley, S73 8PW. Tel: 01226 754507 Email: jealtd@btconnect.com		
This drawing and the copyright is the Architectural Company's property and maybe used or reproduced only by agreement. All Dimensions in Millimetres Unless specified otherwise and subject to verification on site.		
Scale: 1:50 @ A2		Date: JAN 2021
Ref: 202028		Drwg No: 02
<div><div>0 cm</div><div>2 cm</div><div>4 cm</div><div>6 cm</div></div>		