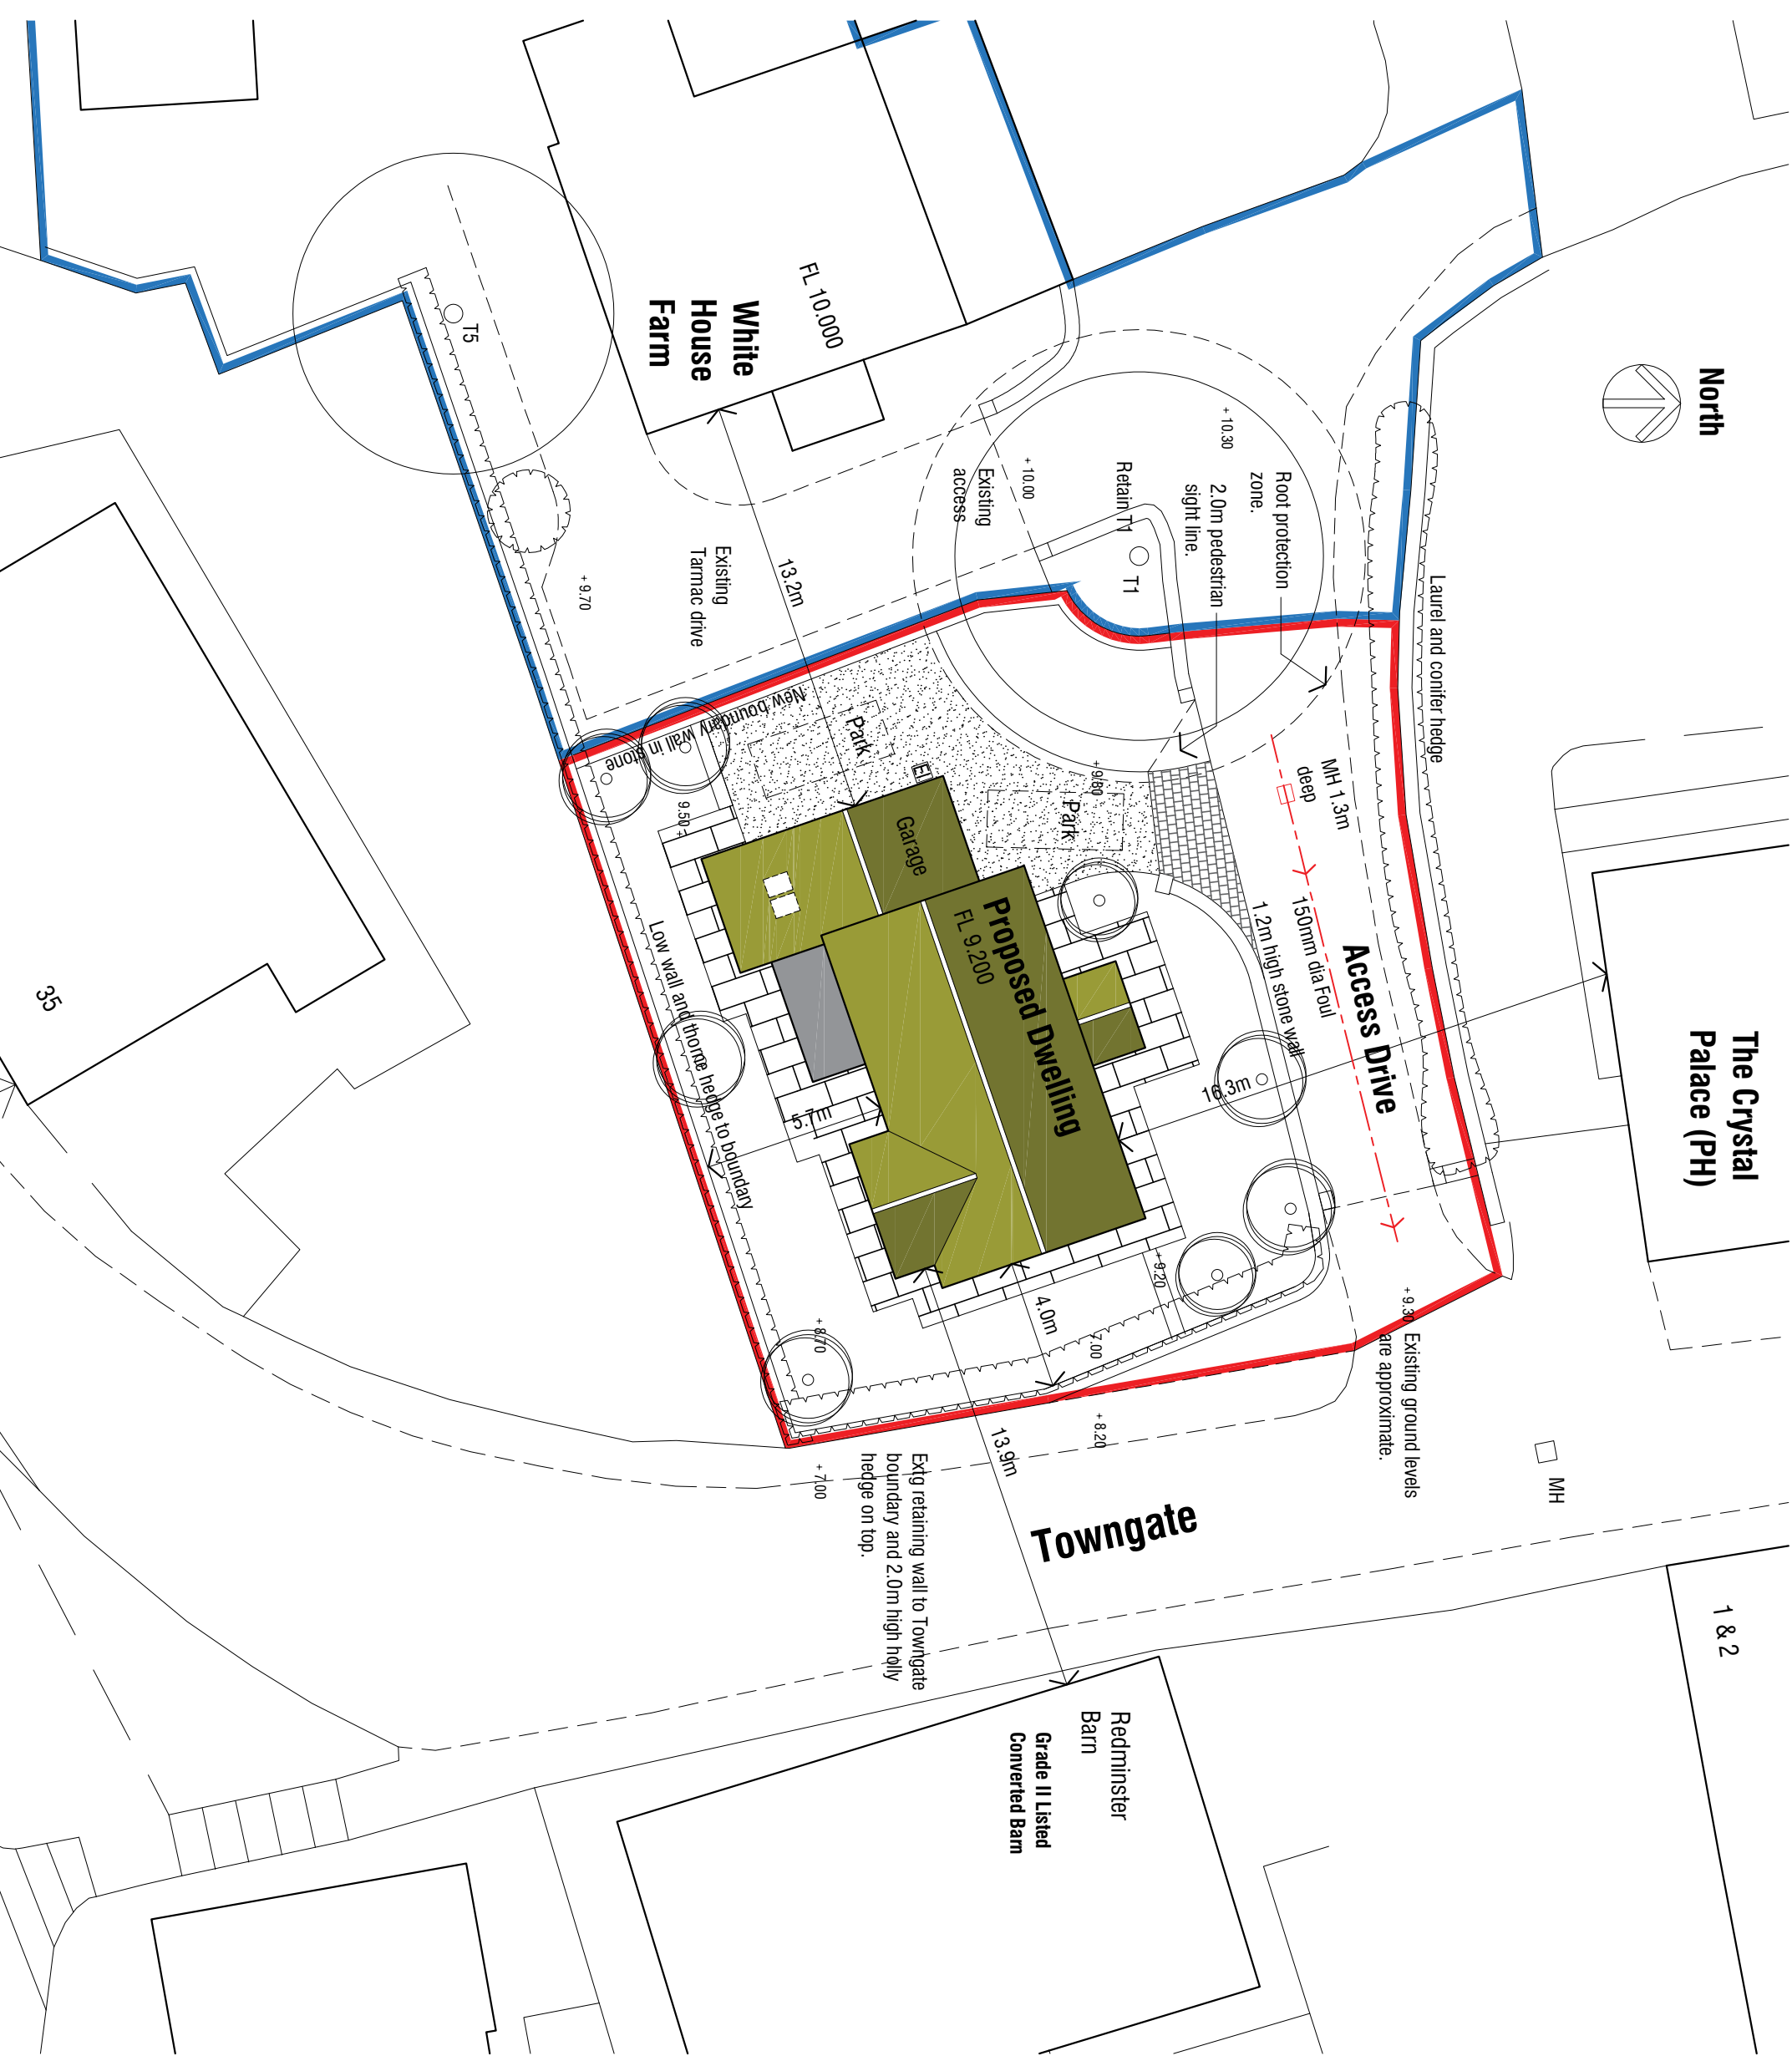


The Crystal
Palace (PH)

1 & 2

Parking areas in permeable bound gravel.

Crossover from access drive in Marshalls Tegula Priora permeable block paving.

Paths and terraces in Indian stone flags.

Existing trees

Proposed trees

Electric vehicle charging point

Redminster
Barn
Grade II Listed
Converted Barn

Towngate

Ex'g retaining wall to Towngate boundary and 2.0m high holly hedge on top.

White
House
Farm

White House Farm
Towngate
Thurstone
Sheffield S36 9RH

AS PROPOSED

SITE PLAN

mboothdesign
architectural design and building consultants
Fairfield House
Berneslai Close Barnsley
S70 2FL
T: 01226 286256
M: 07361 896300
E: mark@mboothdesign.co.uk

Scale 1:200 @ A3 Drawn MJB
Date MARCH 2020 Ref. 19.08
Dwg No. P10 Rev. B

Copyright mboothdesign. All dimensions in millimeters unless otherwise stated.
Dimensions for setting out in existing buildings are to be checked and verified on site.

Rev B 06.09.2021 - Add small rear bay window and rooflights to garage.
Rev A 03.04.2020 - Updated for Planning.