


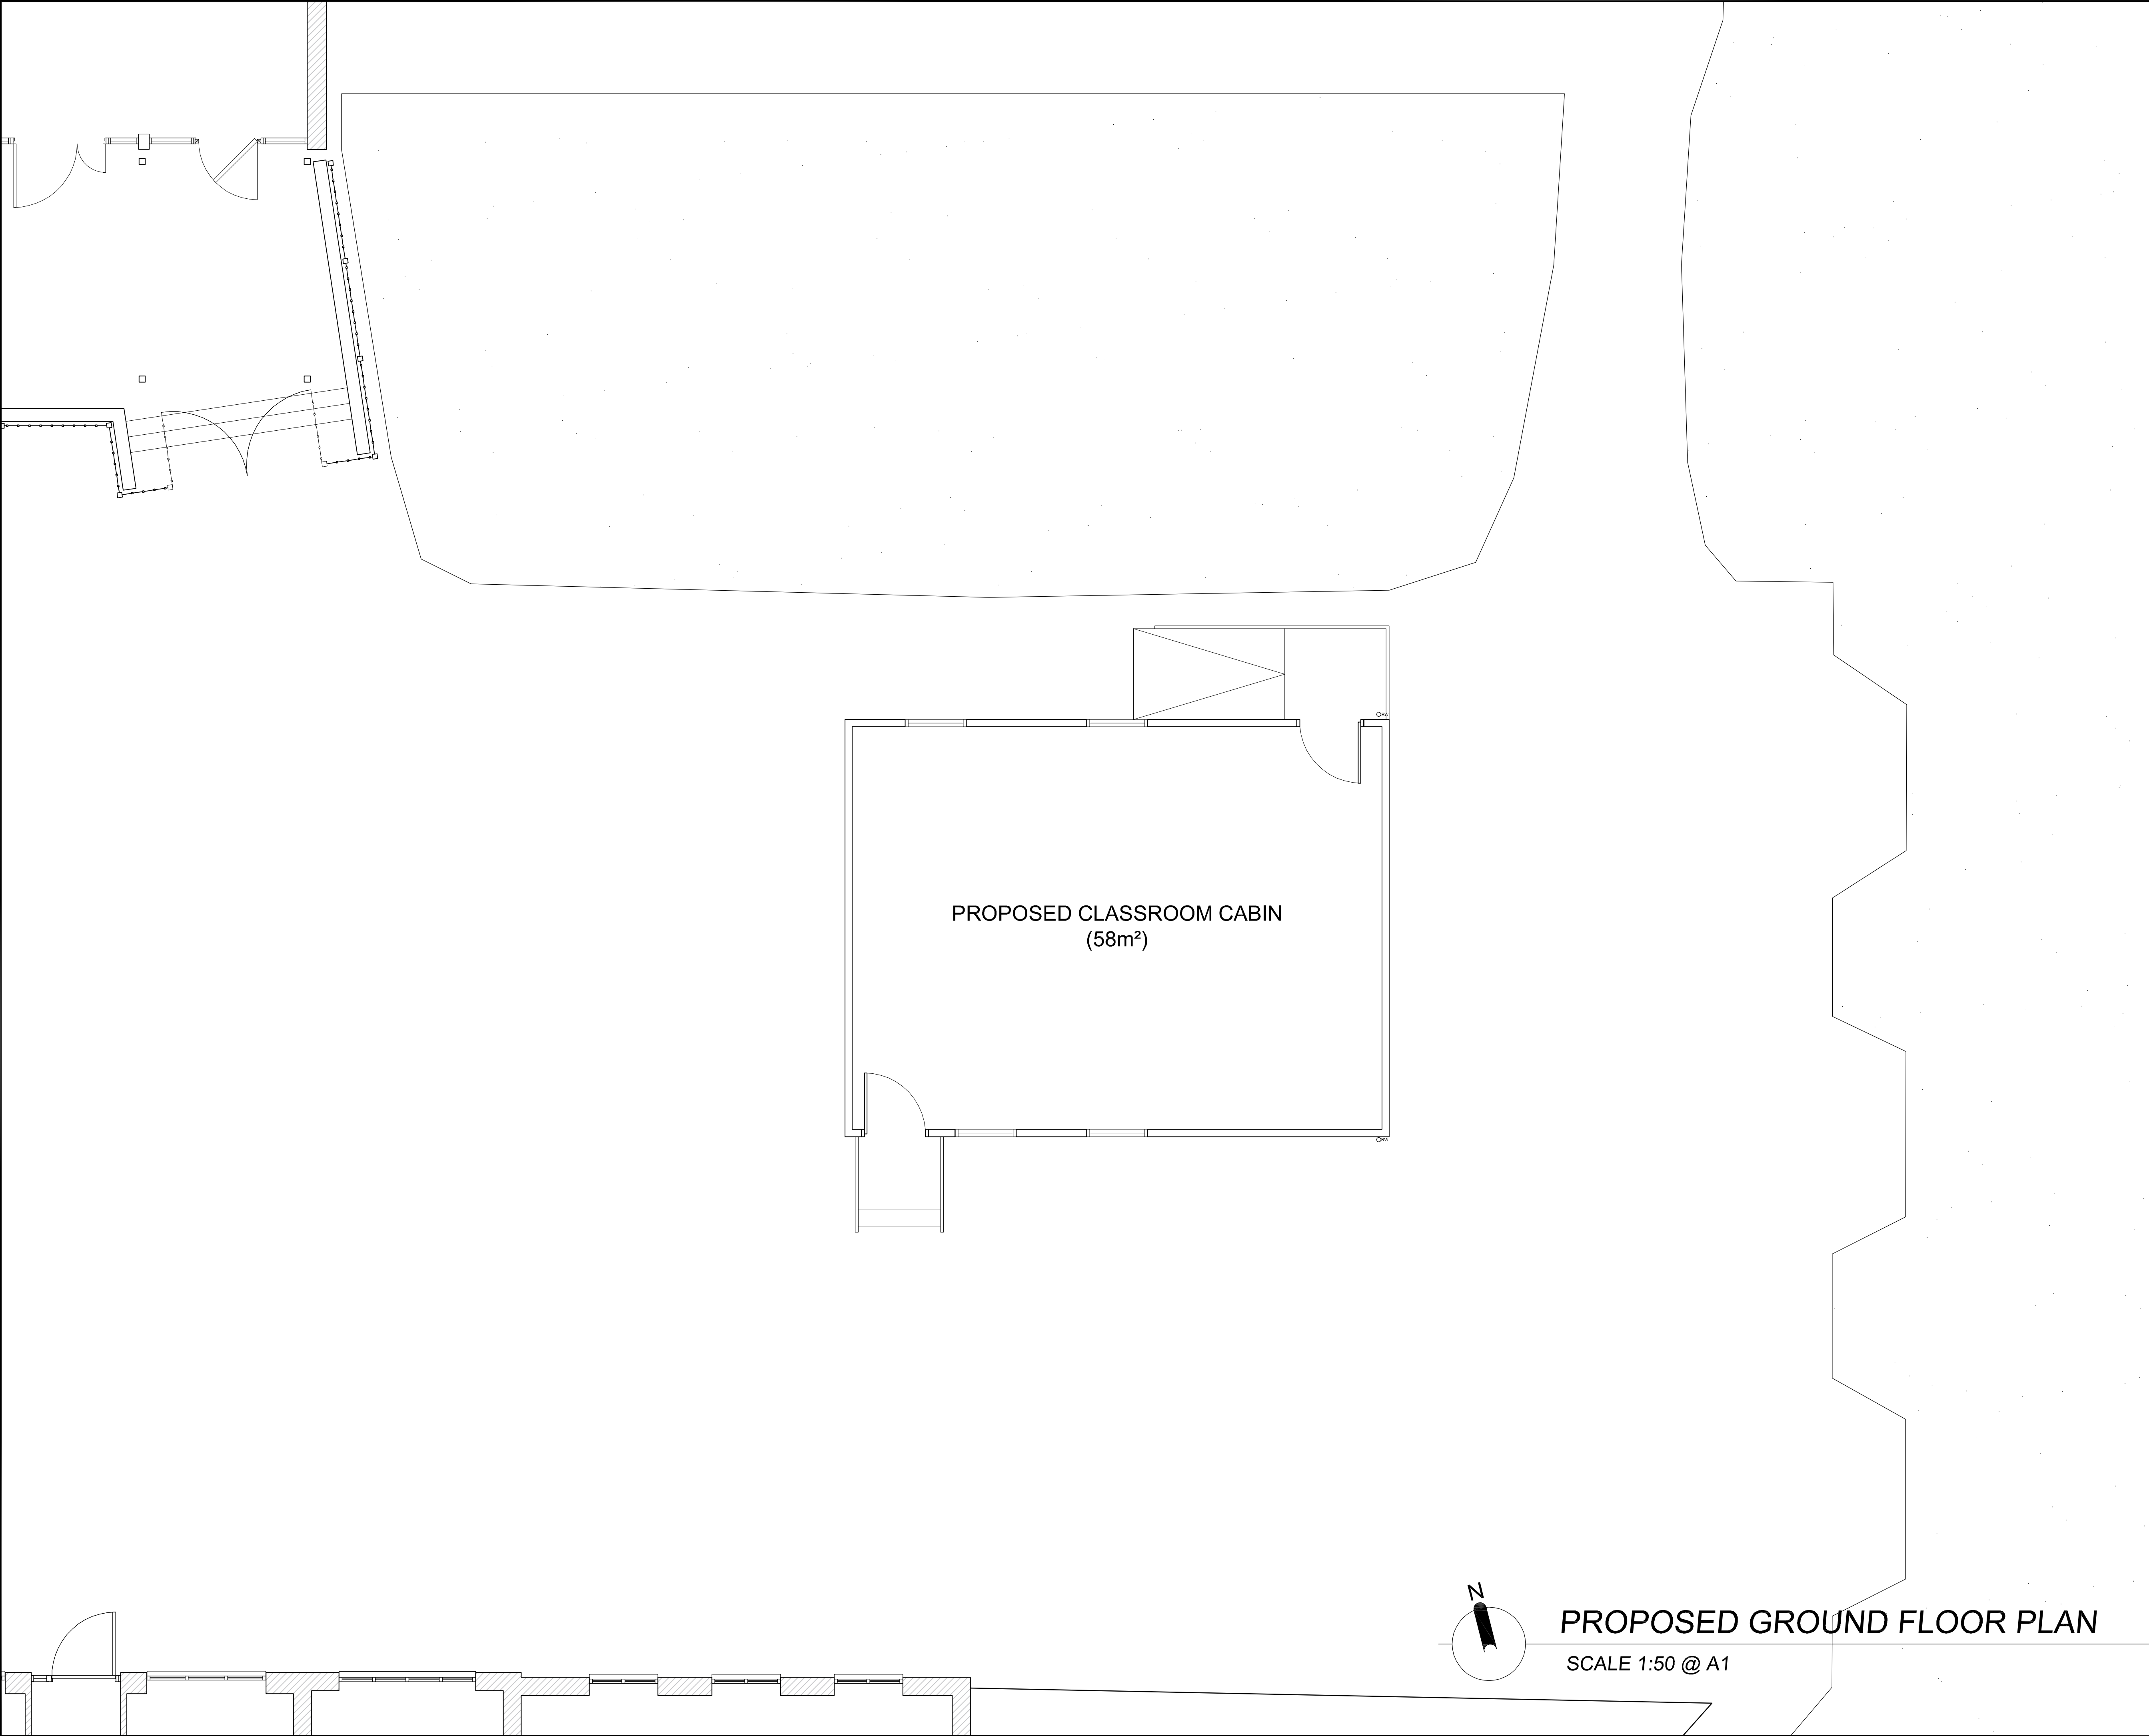

- Notes**
1. Do not scale drawing. If in doubt contact SDA.
 2. All dimensions are in millimeters unless noted otherwise.
 3. Not for construction unless otherwise shown.
 4. When appropriate, this drawing to be read in conjunction with project specific Designers Risk Assessments, produced in accordance with requirements of the Construction (Design and Management) Regulations 2015 (and prior).
 5. The design shown on this drawing is the property of SDA and is not to be used or the drawing copied, communicated or disclosed, in whole or in part, except in accordance with a contract, licence or agreement in writing with SDA.

REV.	DATE	DESCRIPTION	DRN.	CKD.
------	------	-------------	------	------

SDA
ARCHITECTS

MANOR MILLS MANOR ROAD LEEDS LS11 9AH
T: +44 (0)113 288 1000 F: +44 (0)113 288 1001
mail@sdatapartnership.com www.sdatapartnership.com
LEEDS LONDON CALIFORNIA

PROJECT
CLASSROOM CABIN UNIT
CARRFIELD PRIMARY ACADEMY
BOLTON-UPON-DEARNE

TITLE
GROUND FLOOR PLAN

STAGE
PLANNING

JOB No. A1F0033	DWG No. A(PL)01-100	REV. -
SCALE 1:50 @ A1	DATE 16 MAR 2016	
DRAWN SPM	CHECKED AS	

BSI REGISTERED UKAS QUALITY MANAGEMENT
FS 56715