



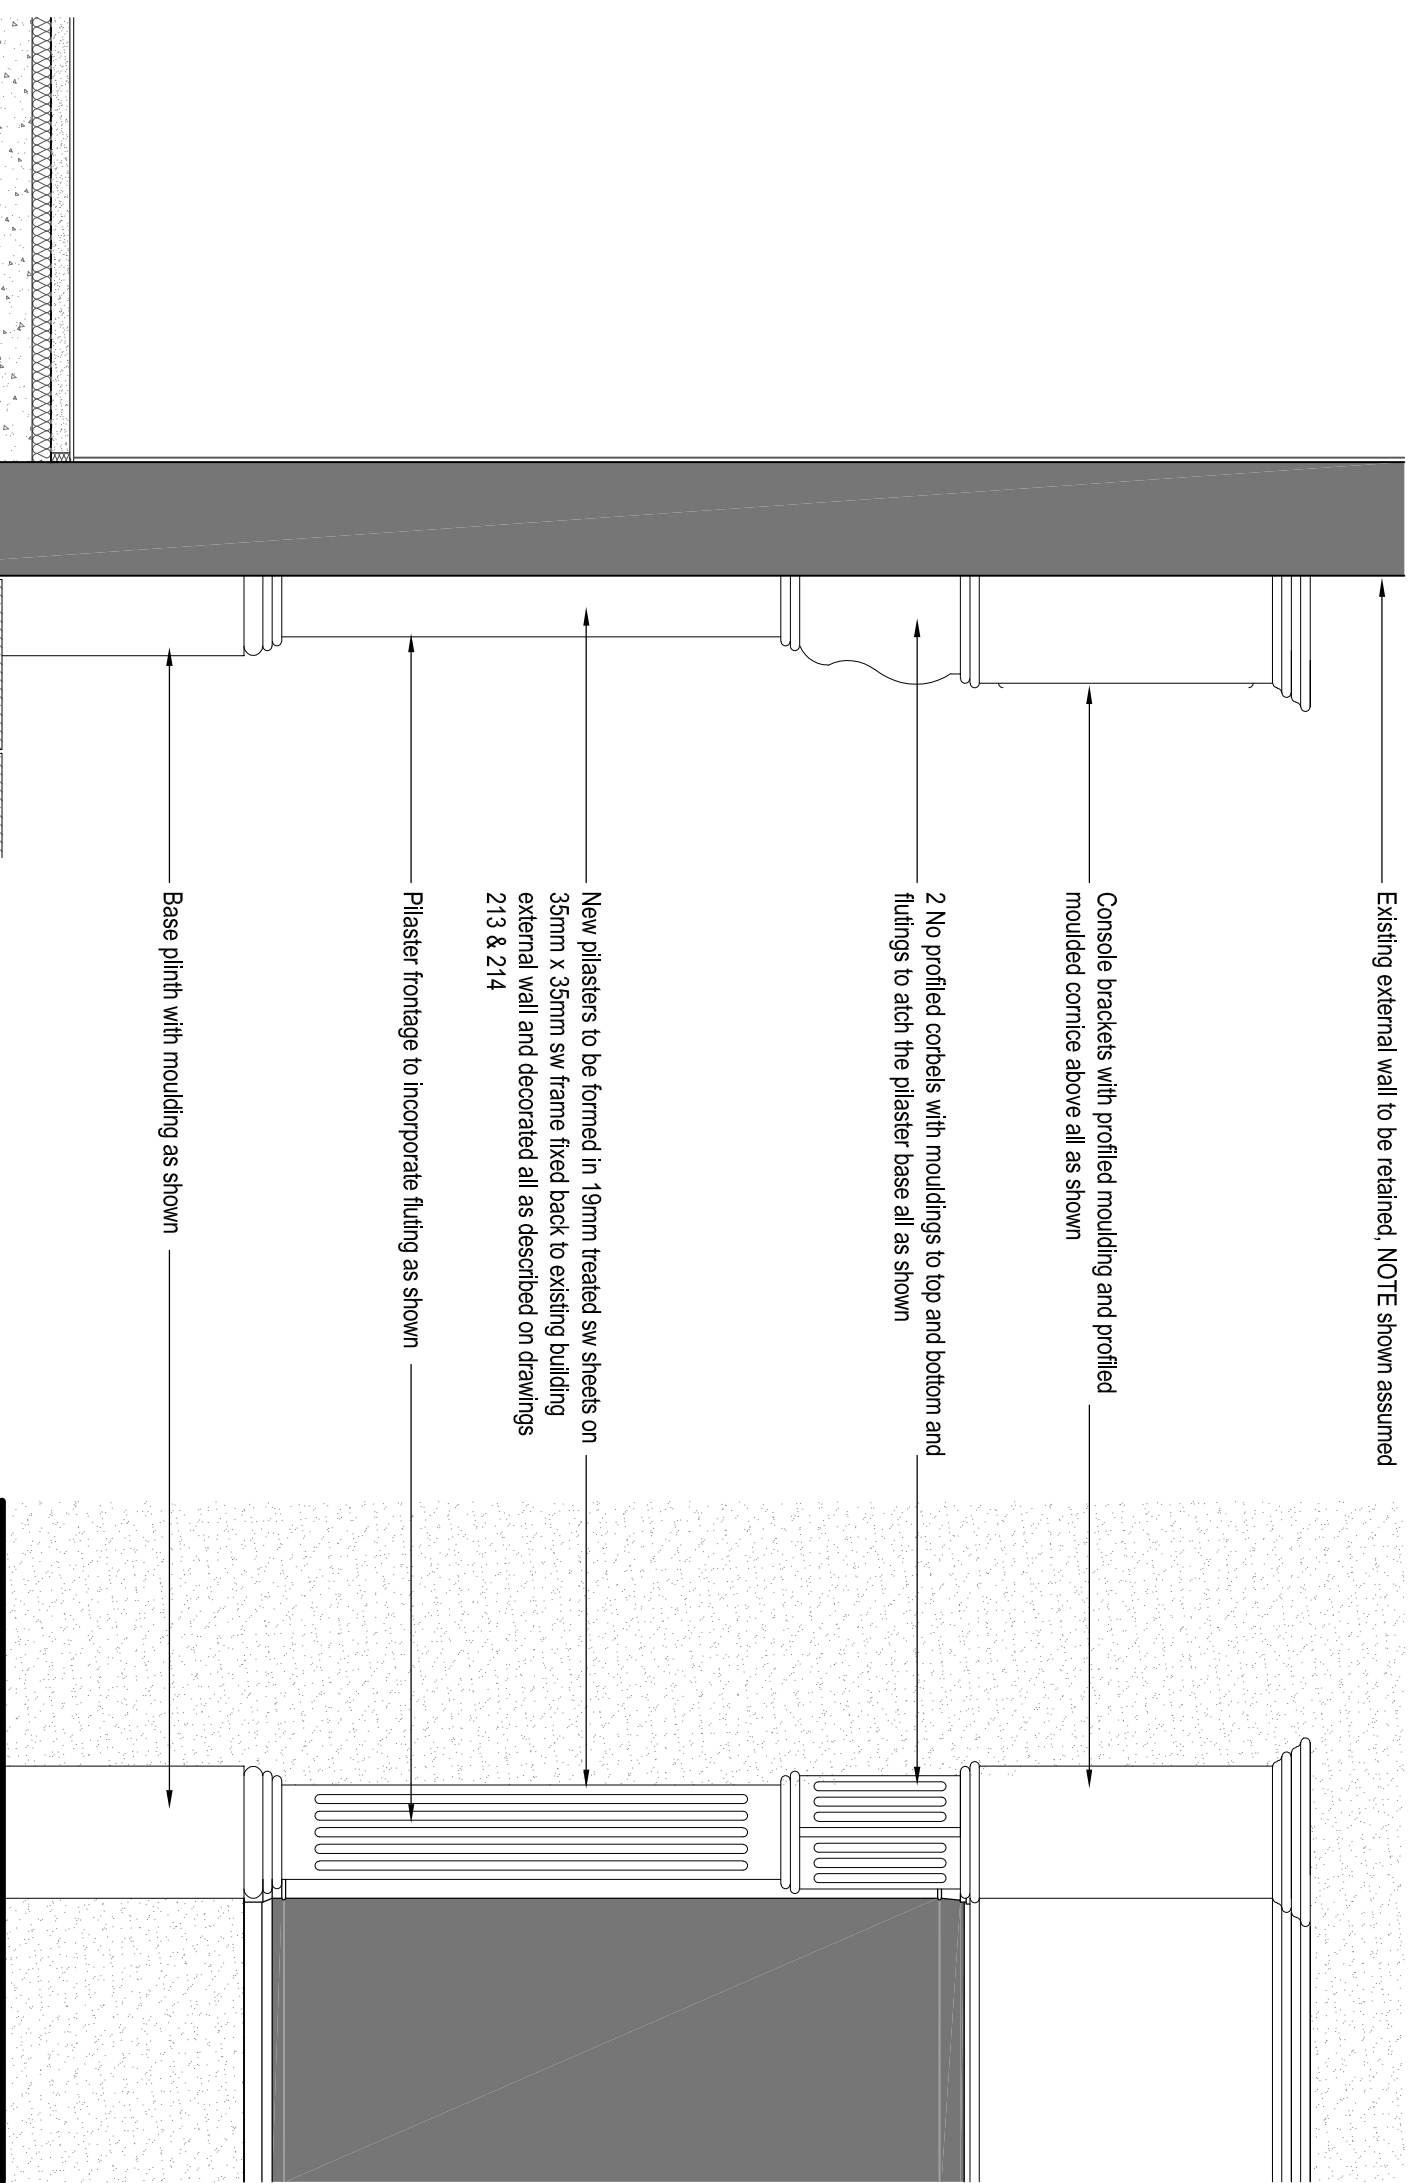

Existing wall foundation to be retained, NOTE shown assumed

Typical Pilaster Side Elevation

Scale 1:20@A3

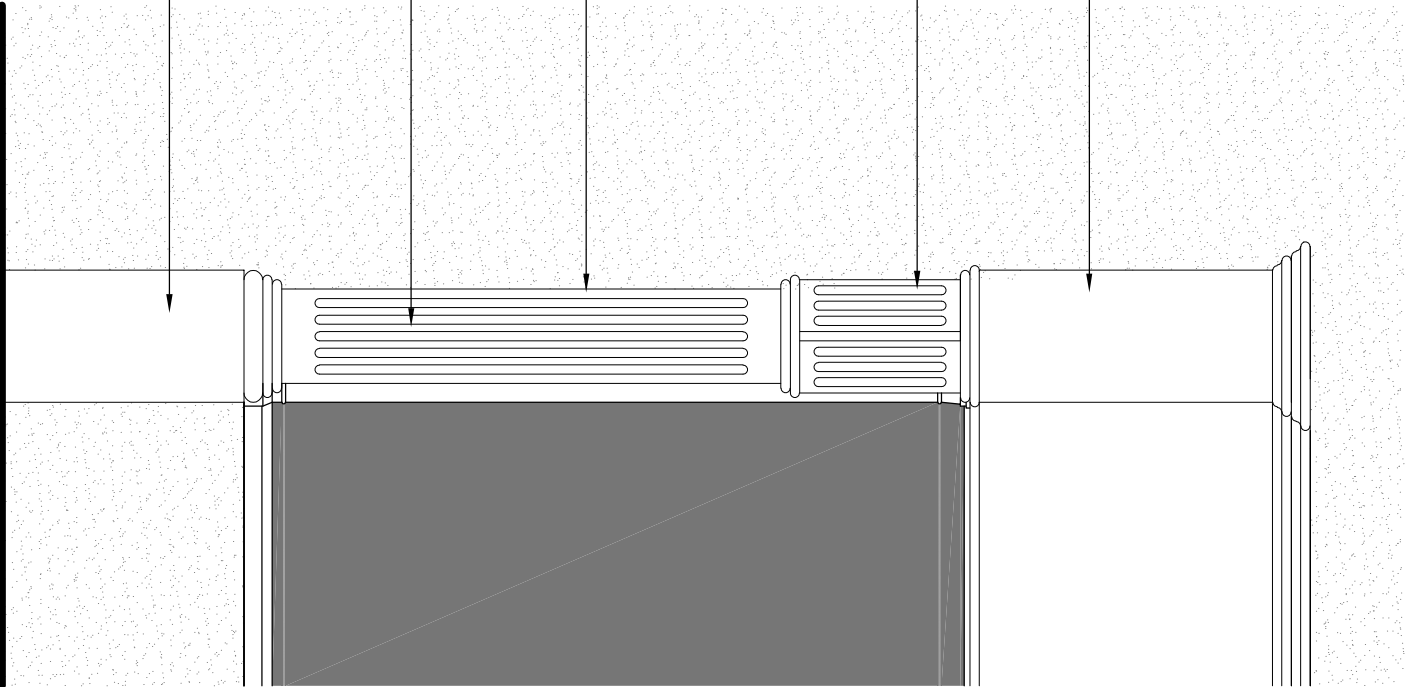

NOTE
The levels shown are derived from the known existing floor and beam levels. Any discrepancies to be discussed and corrected on site
For details of the structural elements refer to the S. Engs drawings and details

ISSUED FOR PLANNING

REVISION	DATE	DRAWN	CHECKED	DESCRIPTION	SCALE	DATE
CLIENT						
MR PAUL BICKNELL						
PROJECT						
60 ELDON STREET, BARNSELEY						
DRAWING TITLE						
TYPICAL SHOP FRONTAGE PLASTER DETAIL						
JOB NUMBER						
2027 210						
REVISION						

TIMEARCHITECTS

Creative Conservation - Inspiring Design, Time Architects 226-228 Holme Lane, Sheffield, S64JZ
Registered Company Number in England and Wales: 8033393, Director: Michael Leigh
W: www.timearchitects.co.uk E: info@timearchitects.co.uk T: 0114 430 0114
© all rights reserved, report all discrepancies, do not scale from drawing, check dimensions on site

Typical Pilaster Front Elevation

Scale 1:20@A3