




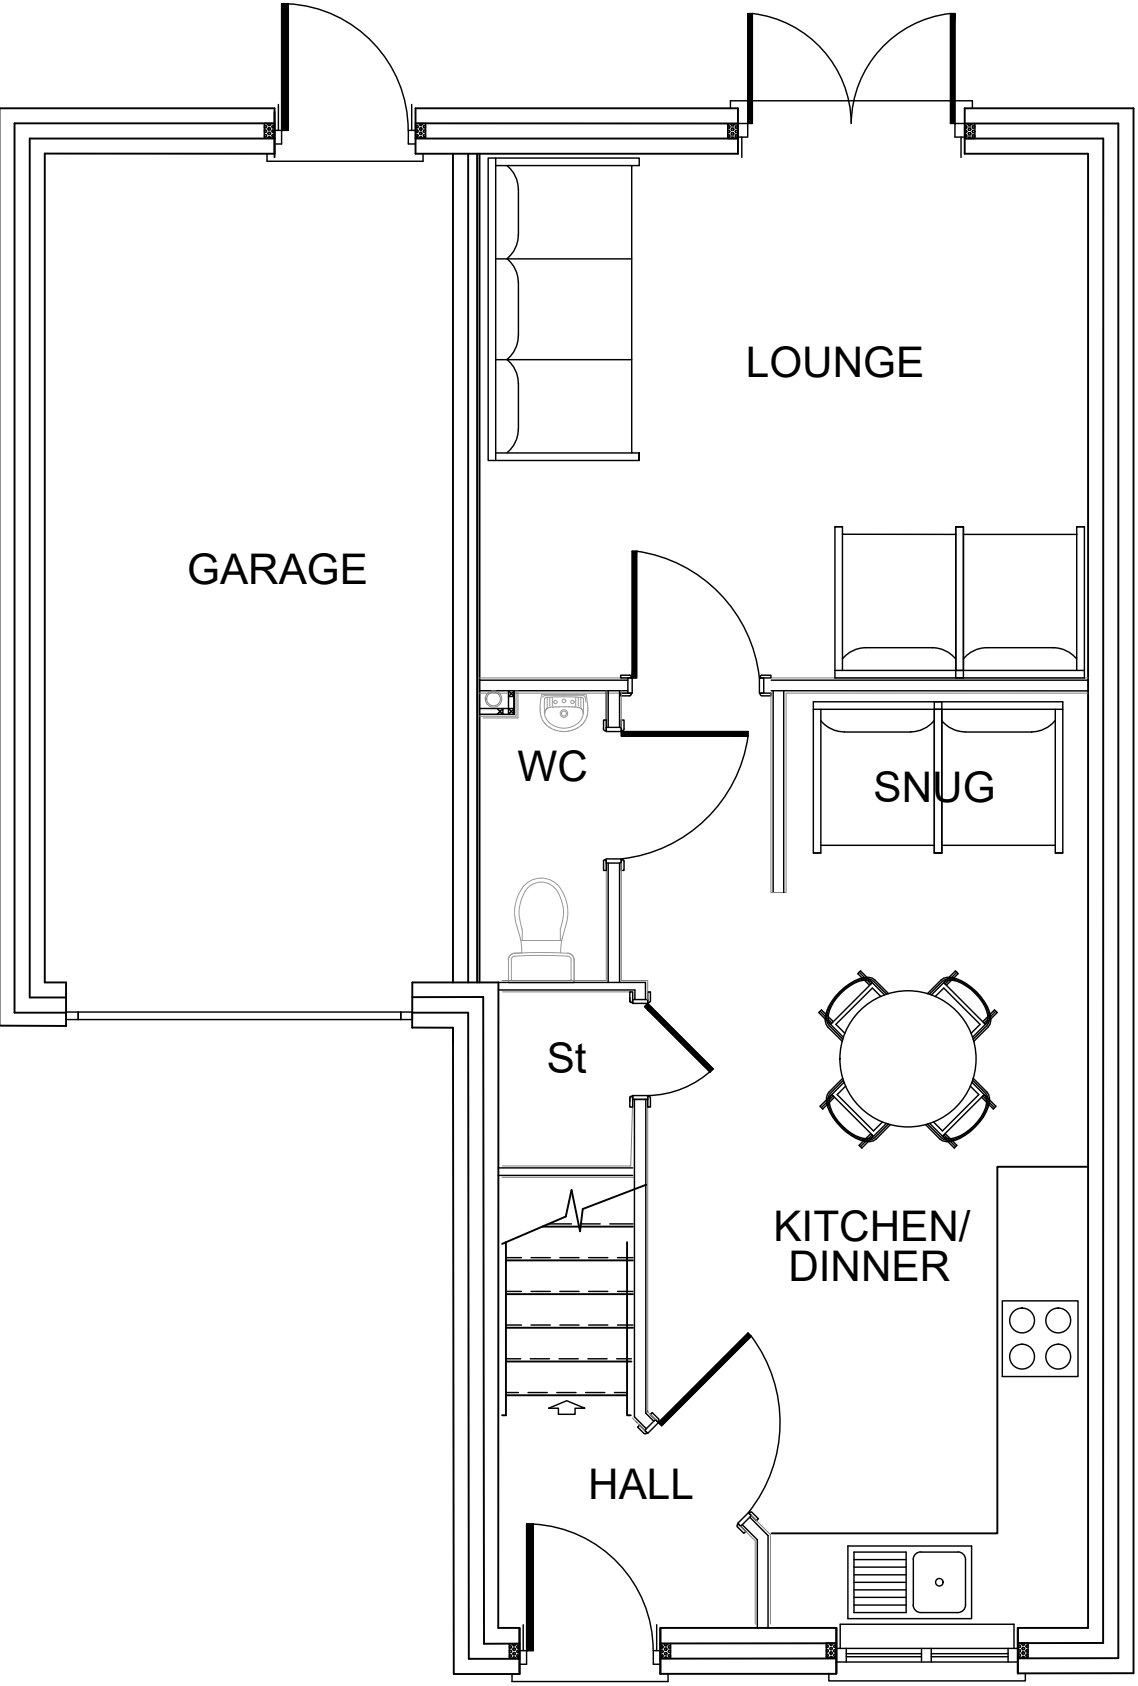

GROUND FLOOR PLAN

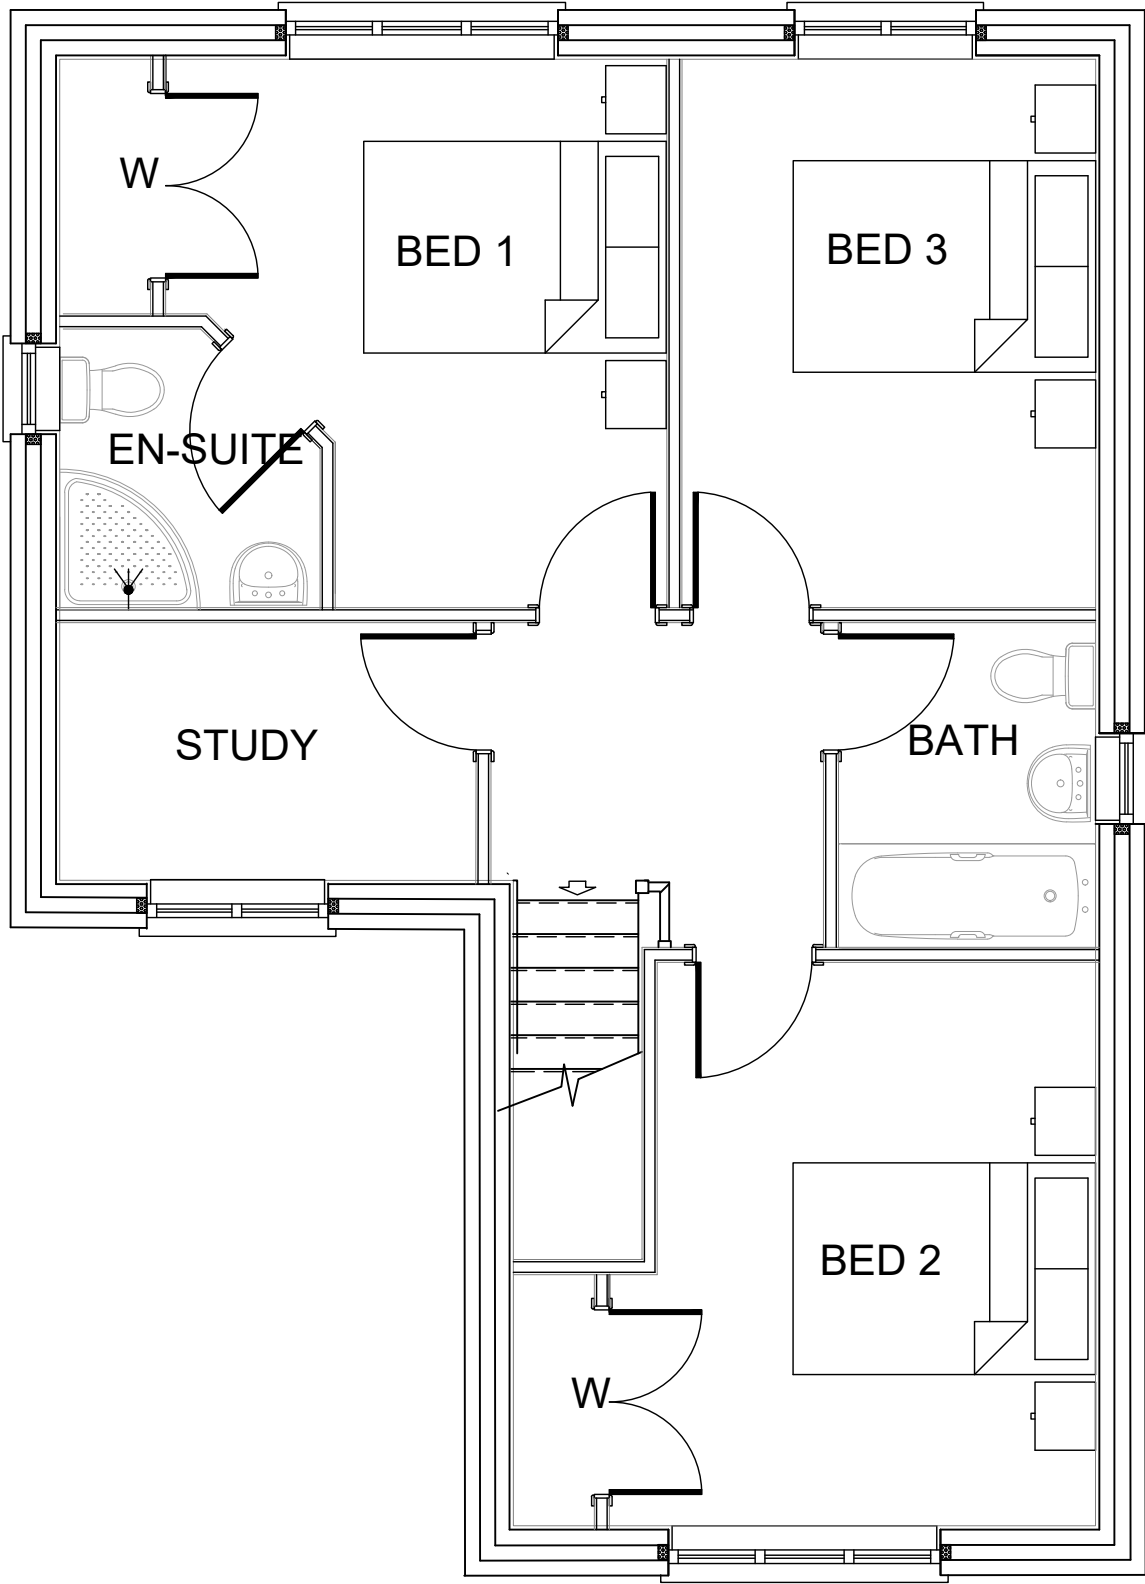

FIRST FLOOR PLAN

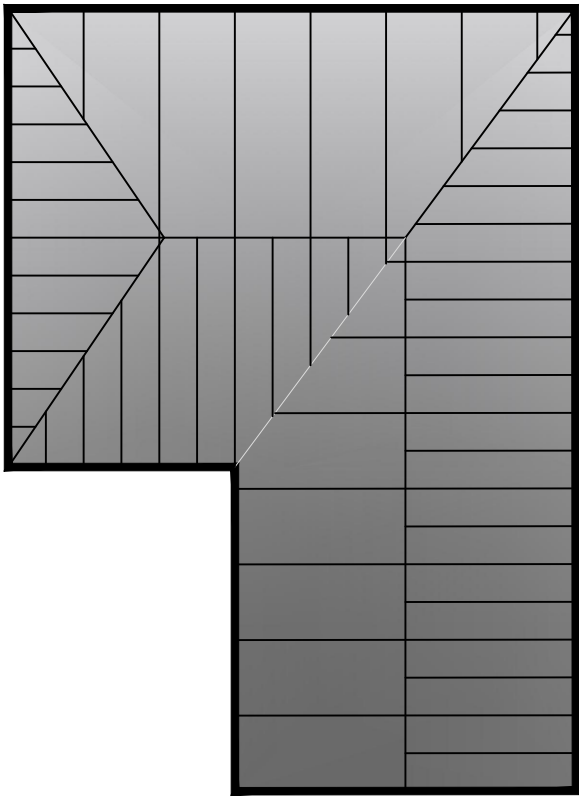


ROOF PLAN



All work to be carried out in accordance with the requirements of the Building Regulations, Water Authority and the Construction (Design and Management) Regulations currently in force.

Do not scale from this drawing. Architect to be notified of any discrepancies.

Verify relevant dimensions on site before commencing work or preparing shop drawings.
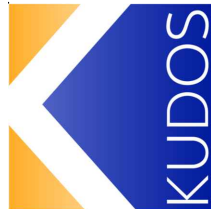
|   |        |   |           |
|---|--------|---|-----------|
| A   | (PA)   | Issued for planning Application   | 01/05/17  |
| Rev:   | ISSUE  | Description:   | By: Date: |
| Rev A-Z   | ISSUES | Rev A-Z (PA) - Planning Application (BC) - Building Control Application (T) - For Tender (P) - Preliminary (IC) - For Information/Comments (A) - For Approval (C) - For Construction |           |
| <div><div><div><div>ARCHITECTURAL DESIGN &amp; BUILDING CONSULTANTS</div></div><div><div>Website: <a href="http://www.kudosarchitecture.co.uk">www.kudosarchitecture.co.uk</a><br/>Email: <a href="mailto:info@kudosarchitecture.co.uk">info@kudosarchitecture.co.uk</a><br/>Mob: 07890 515 857 - Tel: 01709 380 947</div></div></div></div> |        |   |           |
| Project:   |        | Proposed Development Land at:<br>Bellwood Crescent, Hoyland, Barnsley, S74 0BL   |           |
| Drawing:   |        | PLOT 11 - Floor Plans and Elevations   |           |
| Client:   |        | Cadam Developments Ltd   |           |
| COPYRIGHT - This drawing is subject to copyright and cannot be reproduced without the permission of the producer. ©   |        |   |           |
| Scales:   |        | Date:   |           |
| 1:50 & 1:100 @ A1   |        | May 2017   |           |
| Drawing Number:   |        | Revision:   | Drawn by: |
| BC-06   |        | A (PA)   | CAG       |