

SPECIFICATION:

EXTERNAL WALL CONSTRUCTION
NEW DT BOOTHS TO BE FORMED USING A COMBINATION OF FACING BRICKWORK TO MATCH EXISTING AT LOW LEVEL AND TIMBER EFFECT CLADDING PANELS. TIMBER PANELS TO BE NICHHA VINTAGE WOOD CEDAR EPC/62F OR SIMILAR APPROVED.


WINDOWS AND DOORS

PPC ALUMINIUM FRAMED DOUBLE GLAZED THERMALLY BROKEN DOORS AND WINDOWS, FRAME COLOUR SILVER TO MATCH EXISTING.

ROOF CONSTRUCTION

FLAT ROOF CONSTRUCTION COMPLETE WITH A SINGLE PLY MEMBRANE WITH A LIGHT GREY COLOUR FINISH. LAD TO FALLS USING TAPERED INSULATION ON A STRUCTURAL DECK. ROOF TO OVERHANG DT LINE TO FORM CANOPY OF BOOTH WINDOWS. CANOPY AND ROOF TO HAVE PPC PRESSED ALUMINIUM FLASHINGS GENERALLY, COLOUR SILVER TO MATCH EXISTING.

NEW PPC ALUMINIUM RAINWATER PIPES TO DT BOOTHS LOCATED EXTERNALLY, COLOUR TO MATCH EXISTING.

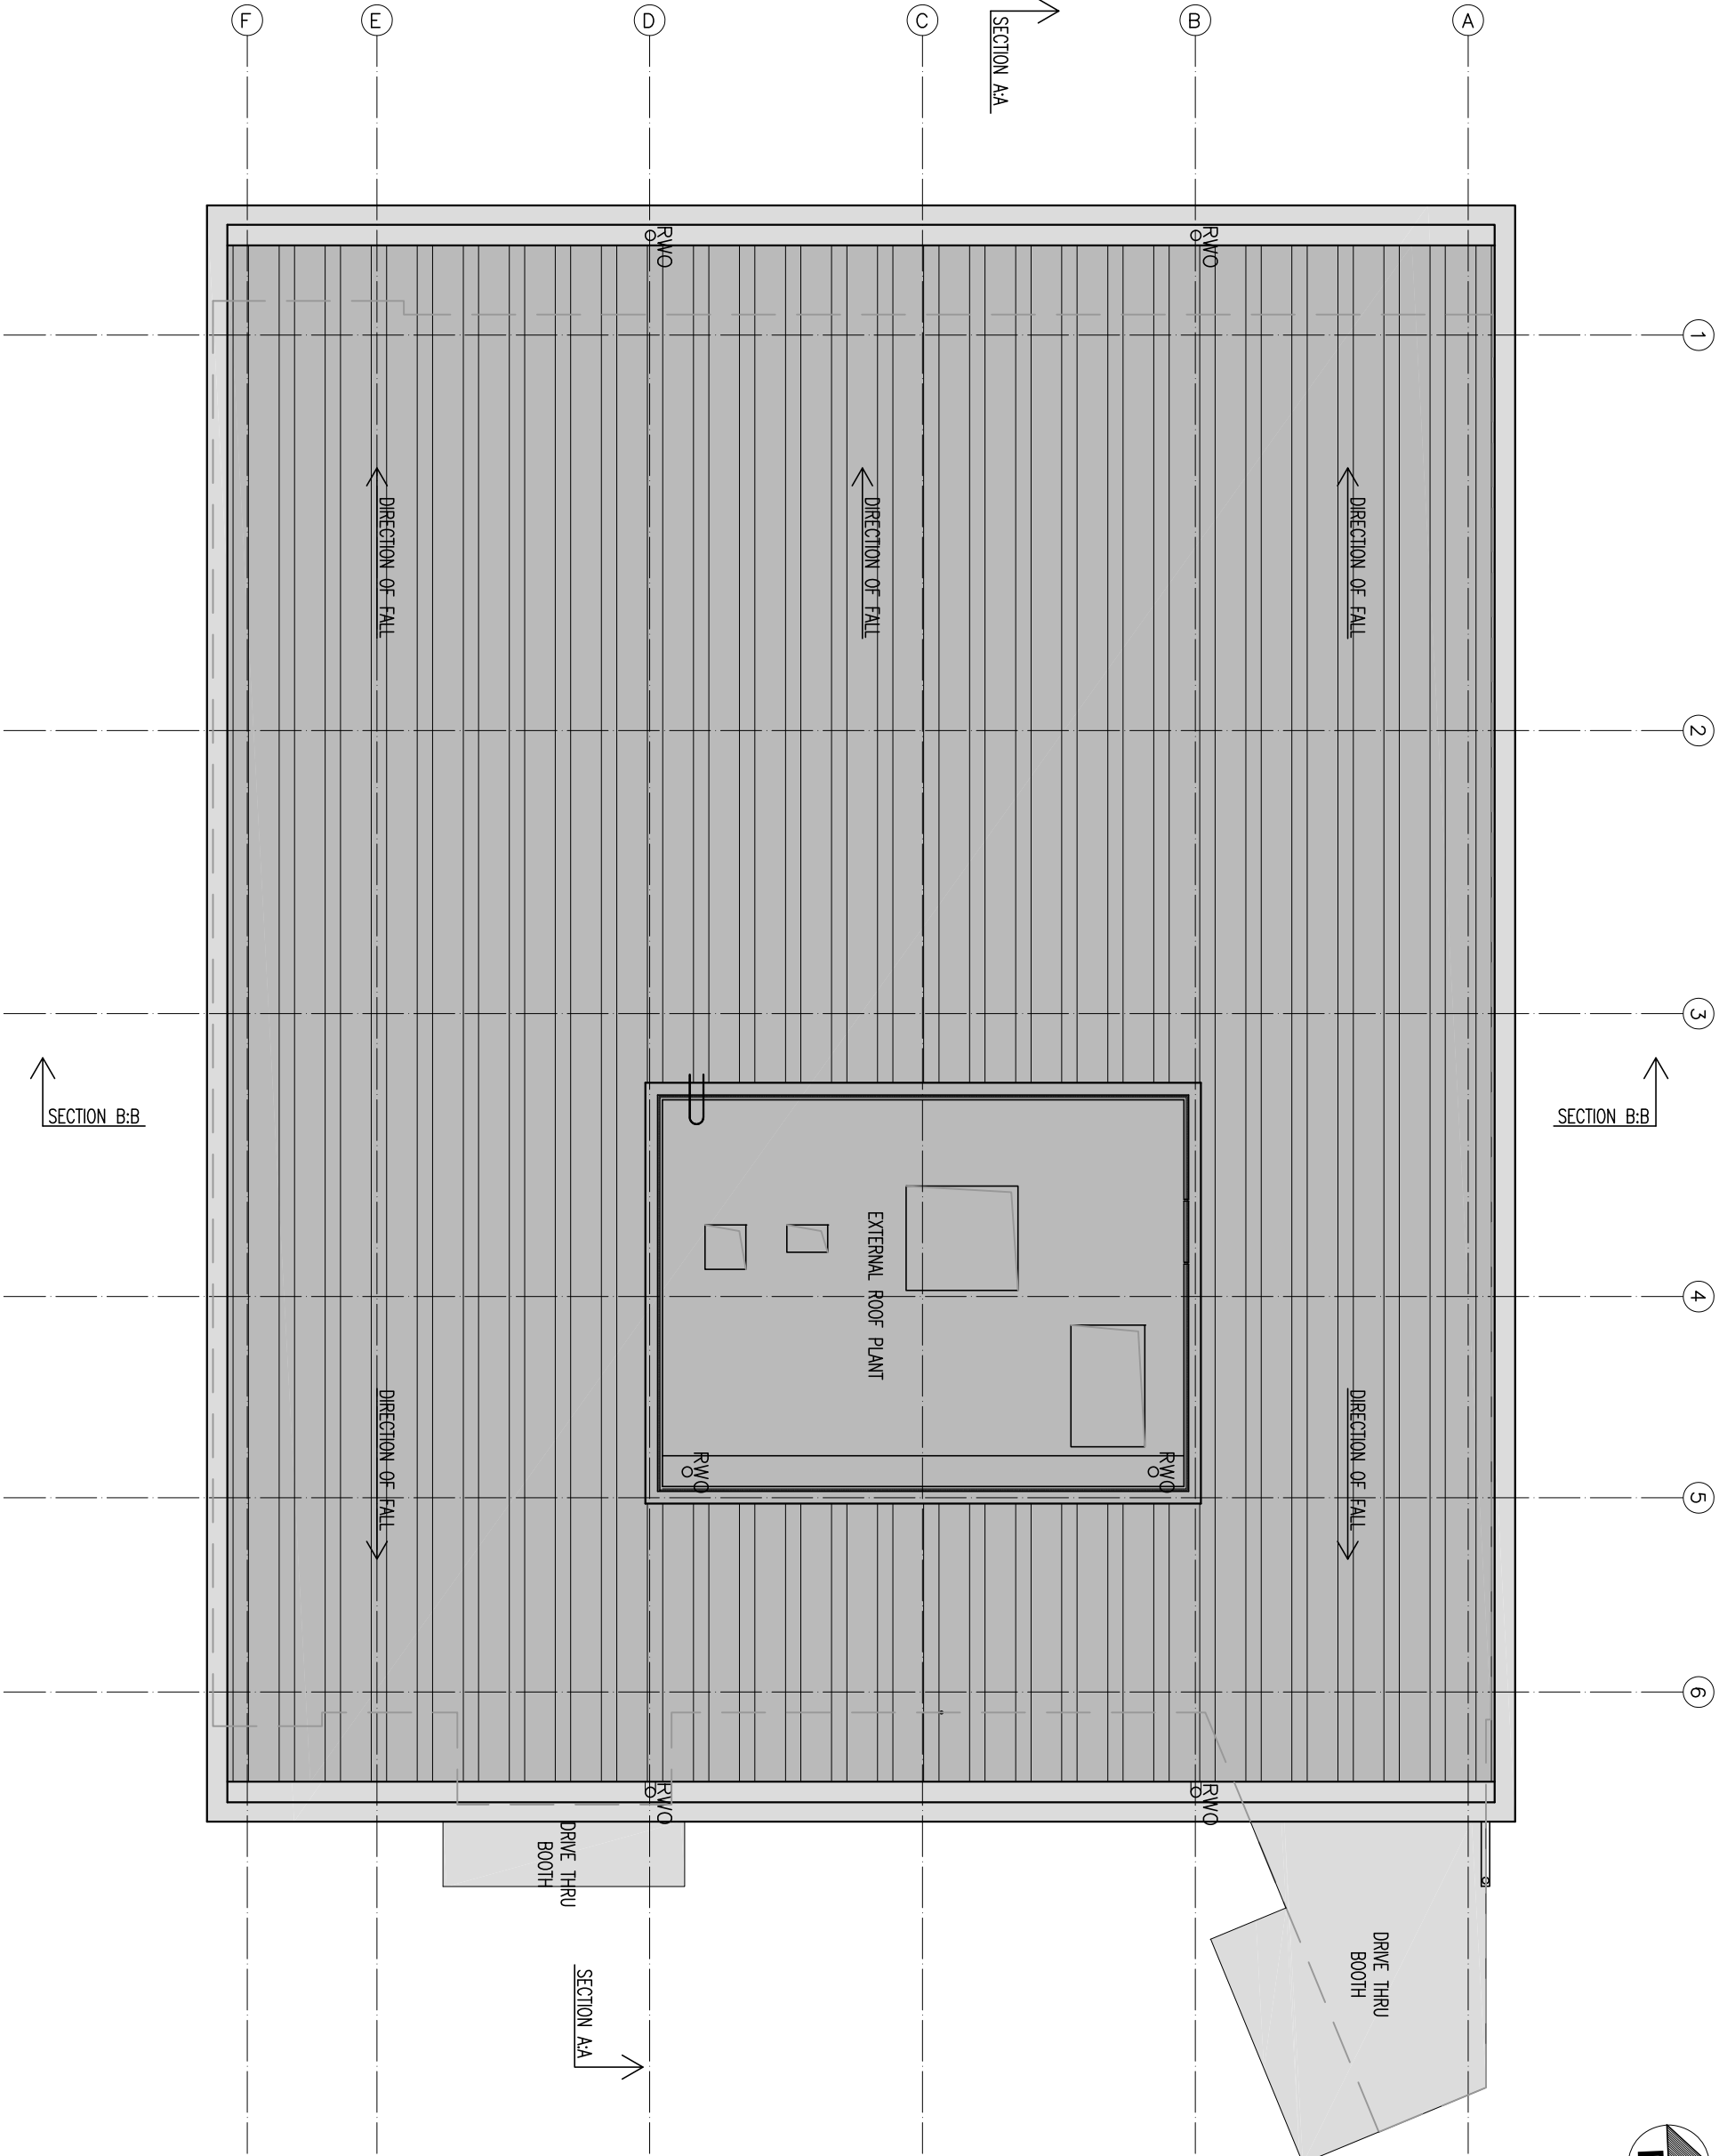

Rev	Description	Date	By	Crk
-----	-------------	------	----	-----

Status Purpose for Issue

Planning	☒ Tender	☐ PLANNING
Construction	☐ As Built	☐

Client
PEEL PROPERTY (INVESTMENTS) LTD

Contract
PROPOSED ALTERATIONS
UNIT 9
HARBOROUGH HILL ROAD, BARNSELEY

Drawing
PROPOSED ROOF PLAN

bateandtaylor

architects

macintosh house

4a cambridge street

manchester m1 5gg

tel: 0161 236 0999

fax: 0161 236 0404

mail@bate-taylor.co.uk

www.bate-taylor.co.uk

Drawing No. MH1238-08 Revision /
Scales 1:100@A3 Date FEB' 21
Drawn SH Checked GB

This drawing is the copyright of the Architect and may not be reproduced without licence.
DO NOT scale from this drawing.