



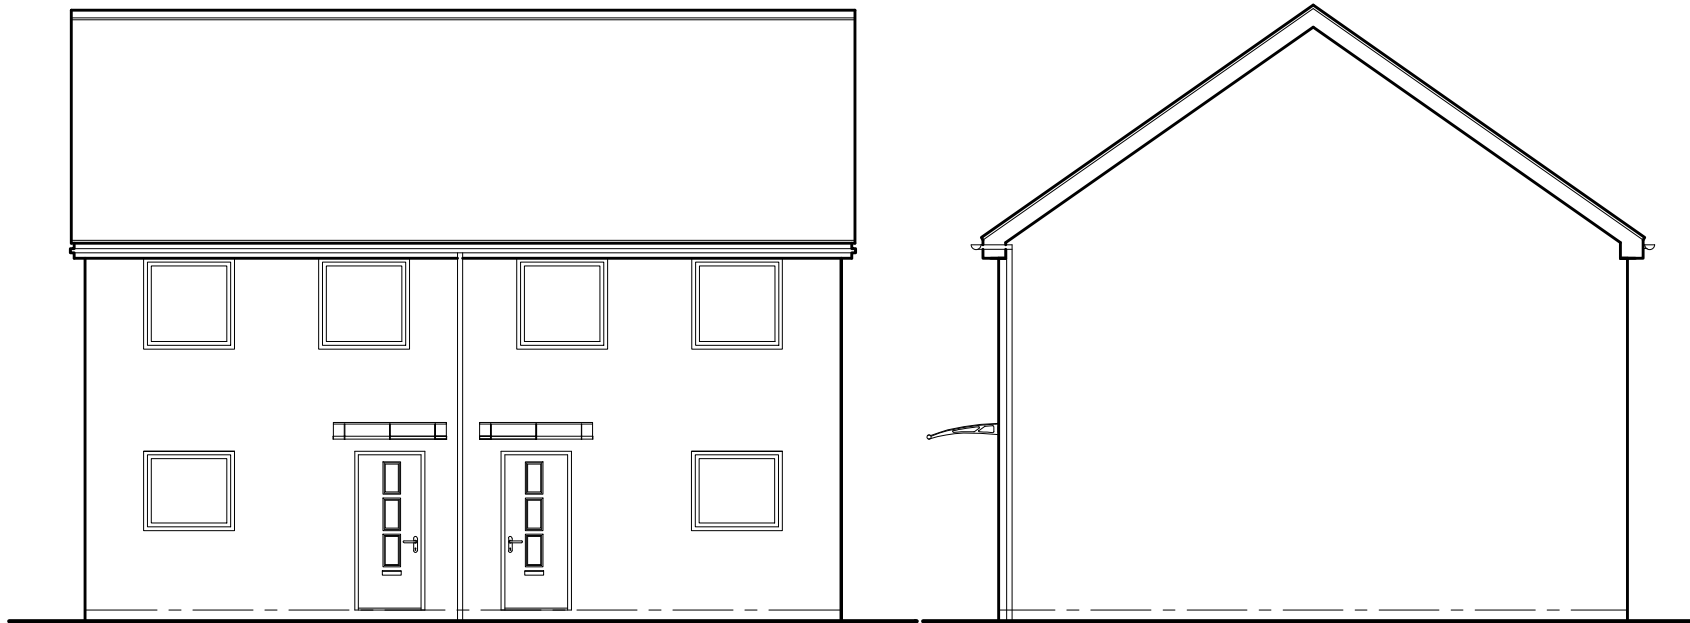

Front Elevation (as)


Front Elevation (opp)

Side Elevation (opp)

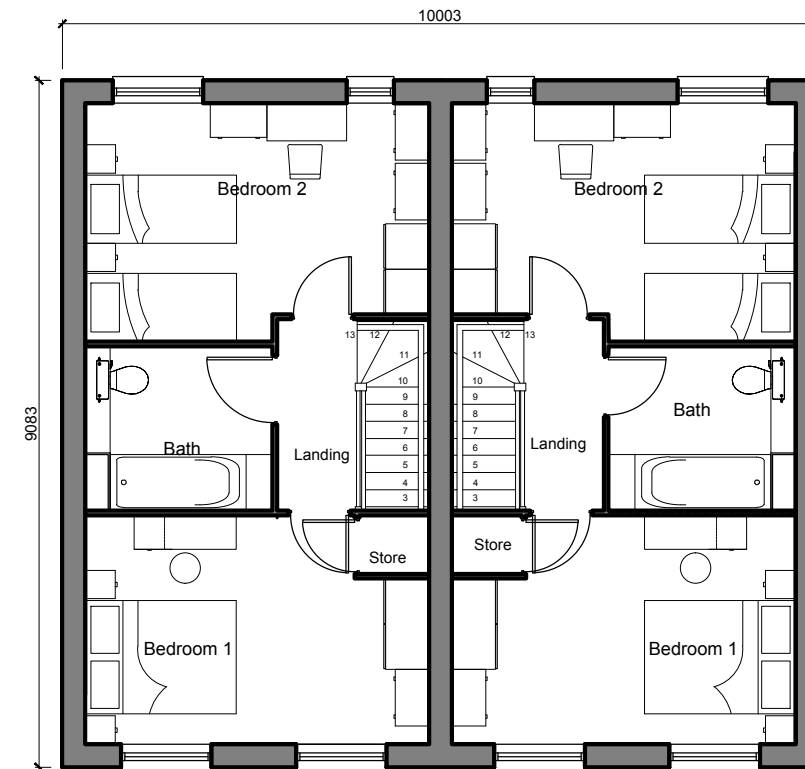

First Floor Plan (as)


First Floor Plan (opp)

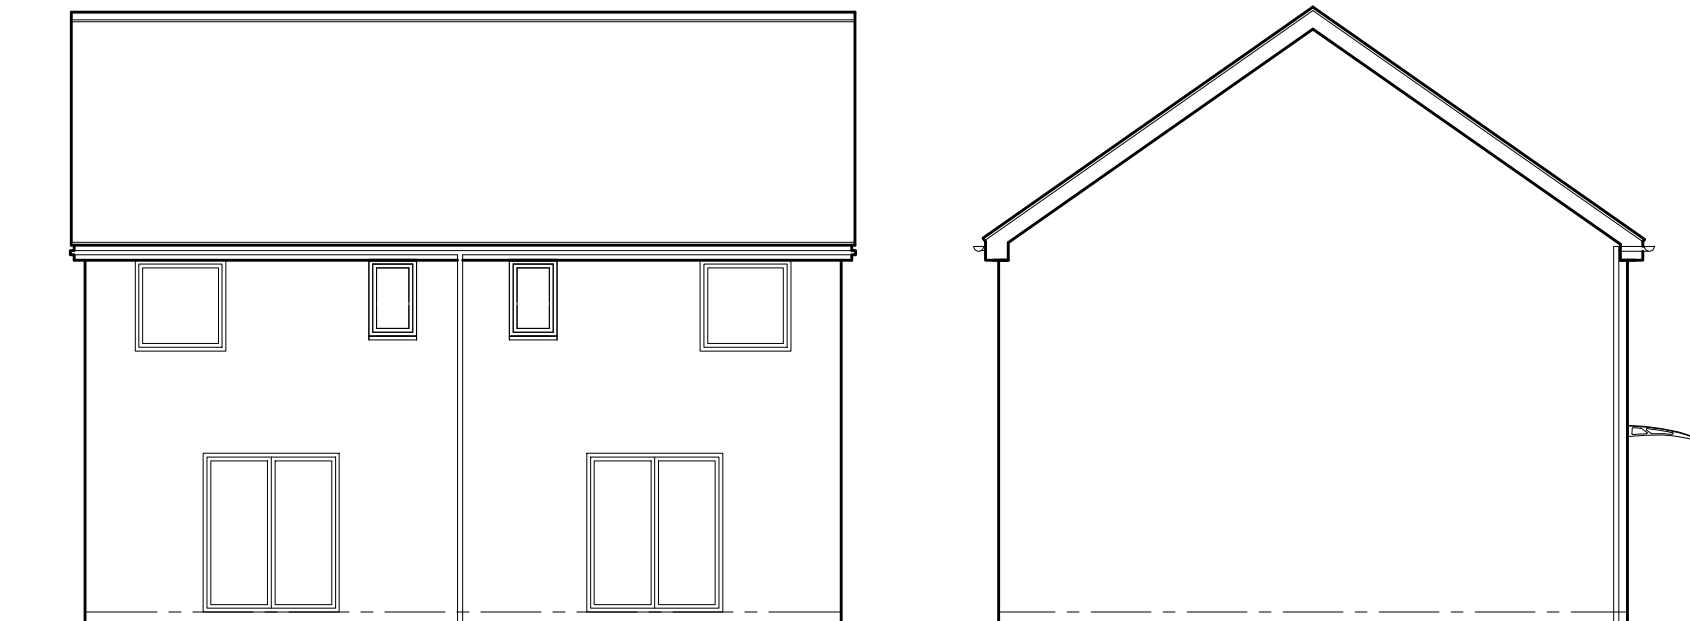

Rear Elevation (opp)


Rear Elevation (as)

Side Elevation (as)

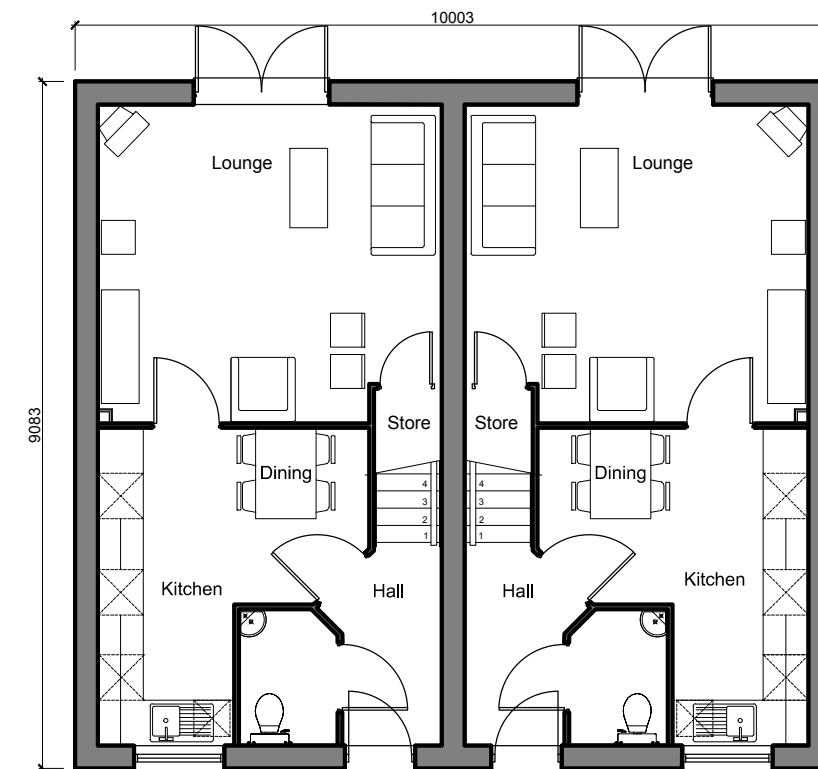

Ground Floor Plan (as)

Ground Floor Plan (opp)

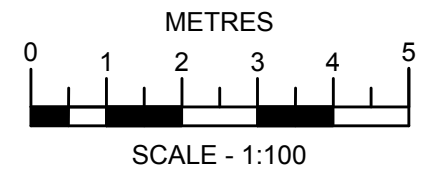

Revision	Date	Drawn	Checked
Project			
PROPOSED RESIDENTIAL REDEVELOPMENT			
THURNSCOPE			
BARNSELEY			
KEEPMOAT PLC			
THURNSCOPE HOUSE TYPE G			
829 sq ft (2B4P)			
C/S Level 4 & DQS			
Drawing No. 3835 - RM1 - House Type - G			
Date: 15.10.09	Scale: 1:100 @ A3	Drawn: A.J.B.	Checked: K.N.S.
CAD: Ref:			
Note: Do not scale from this drawing. All dimensions to be checked on site.			
Watson Battay Architects Limited Shires House, Shires Road Gillingham, Dorset SP14 3EL			
T: 01943 876 665 F: 01943 882 300 E: enquiries@watsonbattay.com W: www.watsonbattay.com			
  			