


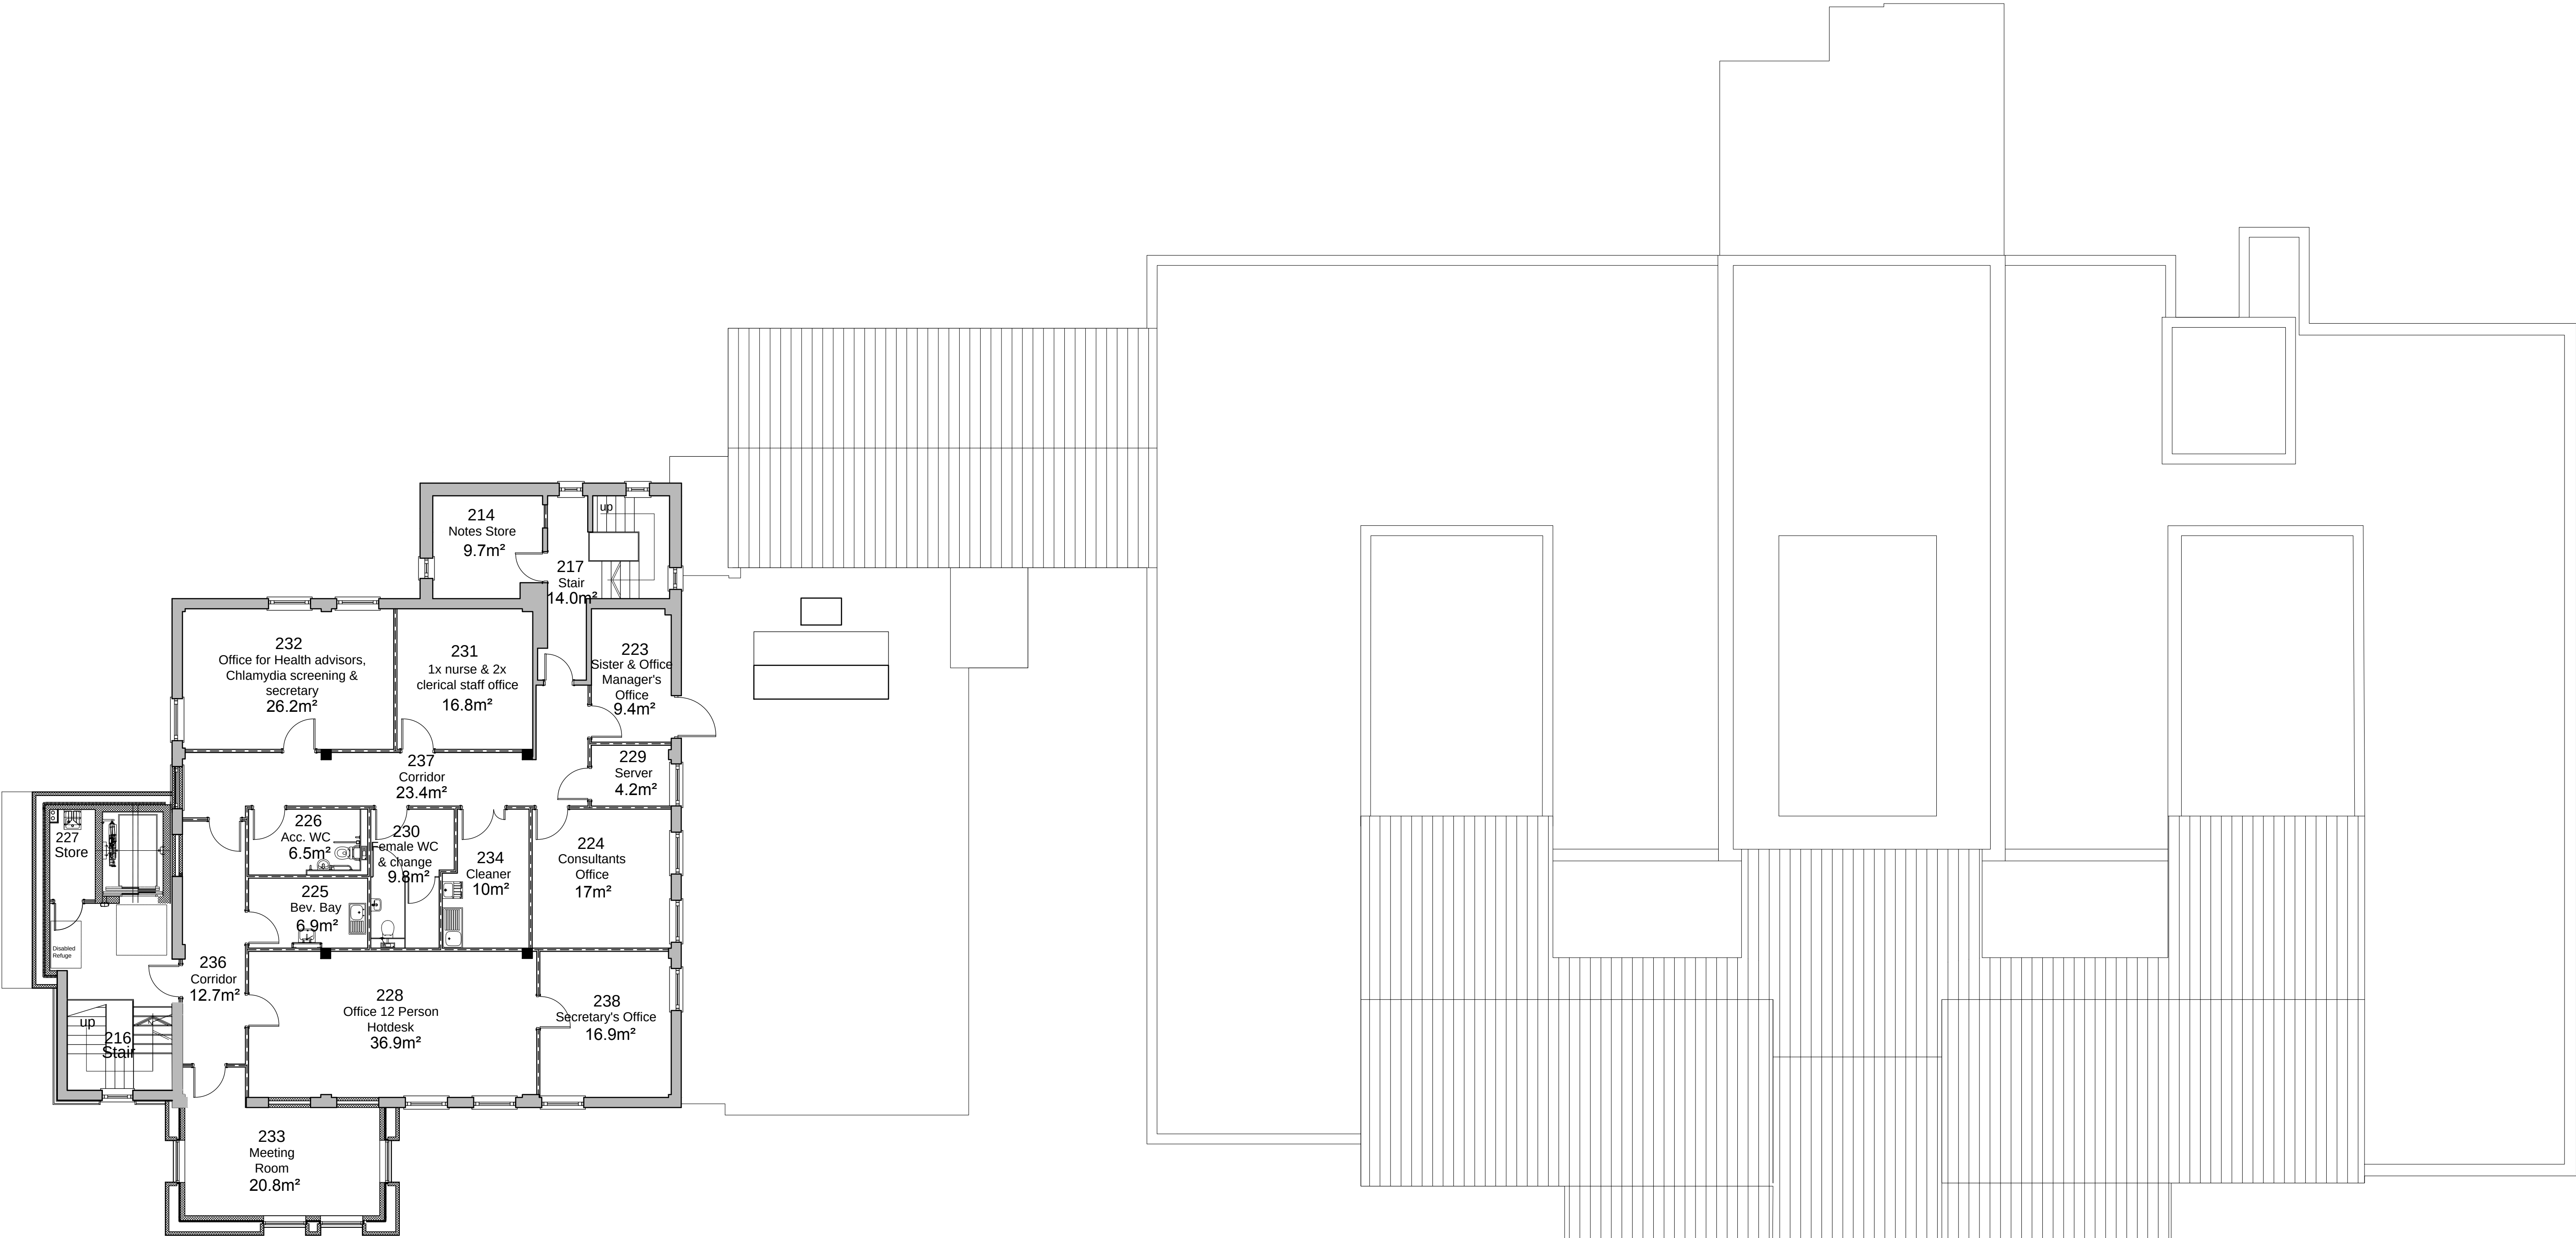

Level 2



Issue Purpose: PLANNING APPLICATION

P+HS Architects			
The Old Station Station Road Stokesley TS9 7AB	Queens House 34 Wellington Street Leeds LS1 2DE	Studio 14 Blackstock Mews London N4 2BT	P+HS architects
01642 712684	0113 245 4332	0207 288 1232	
www.pandhs.co.uk			
Client	South West Yorks Partnership NHS Foundation Trust	Issued From	Leeds
Project	Community Hub, New Street, Barnsley	Date	March 2015
Title	Proposed Second Floor Plan	Scale	1:100 @ A1
		Drawn	JH Auth PS
Drawing Number	Revision		Do not scale from this drawing. Work to figure dimensions, and any discrepancy to be reported to the Architect. Refer to larger scale drawings where available. © P+HS Architects Limited
2464 – P – 22 – 1006	– ~		
Stage Identification: Design - D Construction - C			