




EXISTING FRONT ELEVATION
SCALE 1:100

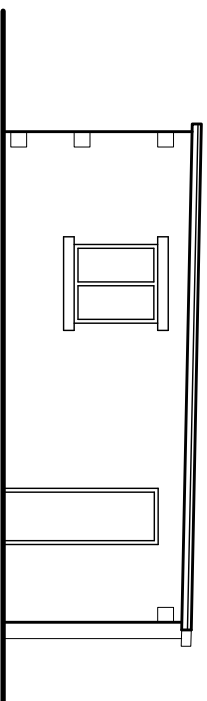


EXISTING SIDE ELEVATION
SCALE 1:100

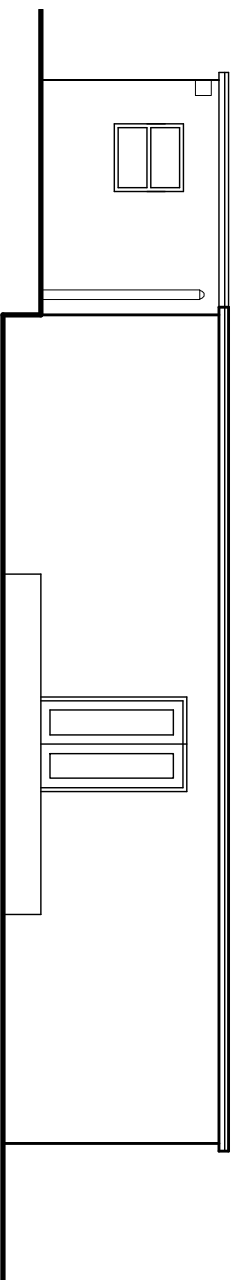


EXISTING REAR ELEVATION
SCALE 1:100

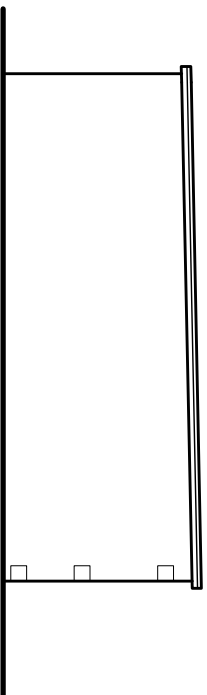


EXISTING SIDE ELEVATION
SCALE 1:100

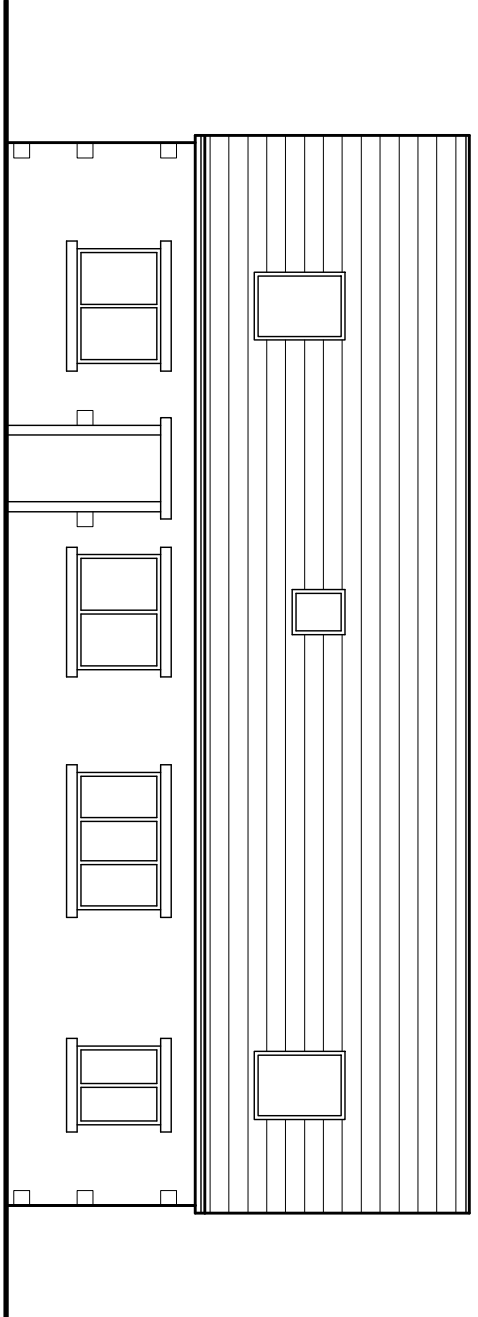


PROPOSED FRONT ELEVATION
SCALE 1:100

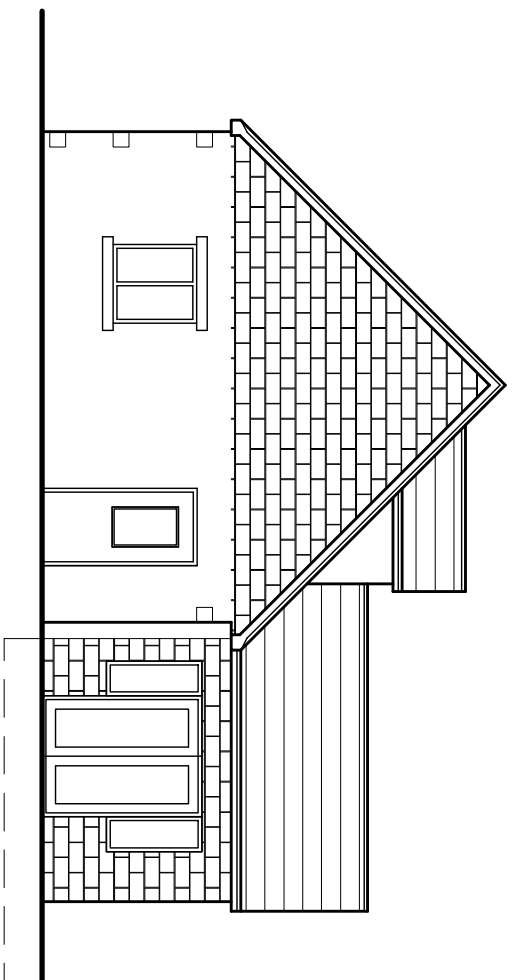


PROPOSED SIDE ELEVATION
SCALE 1:100

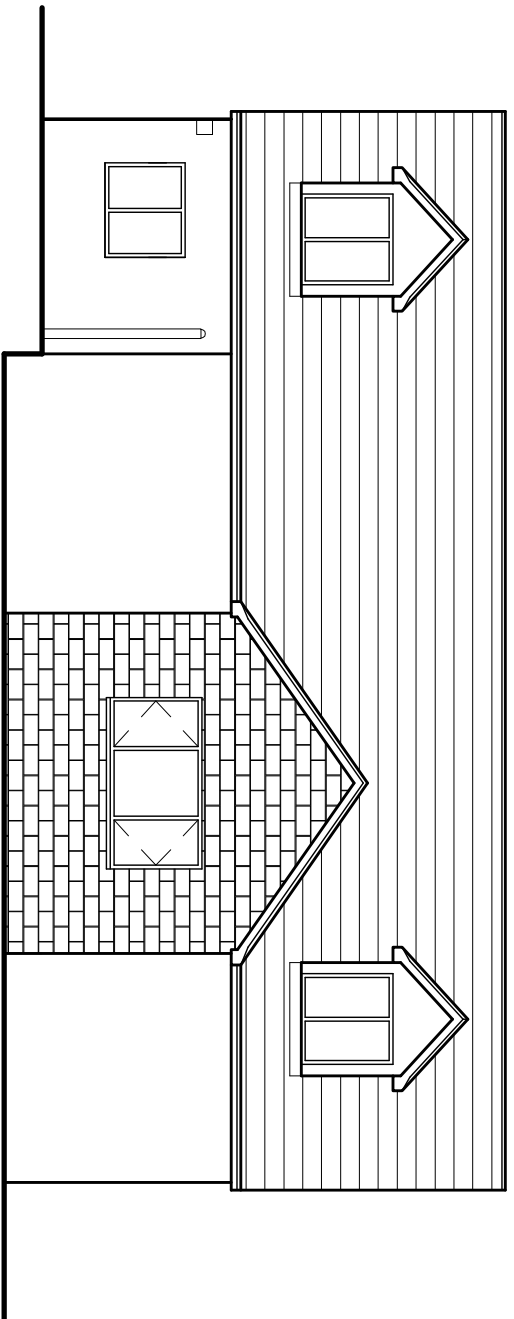


PROPOSED REAR ELEVATION
SCALE 1:100

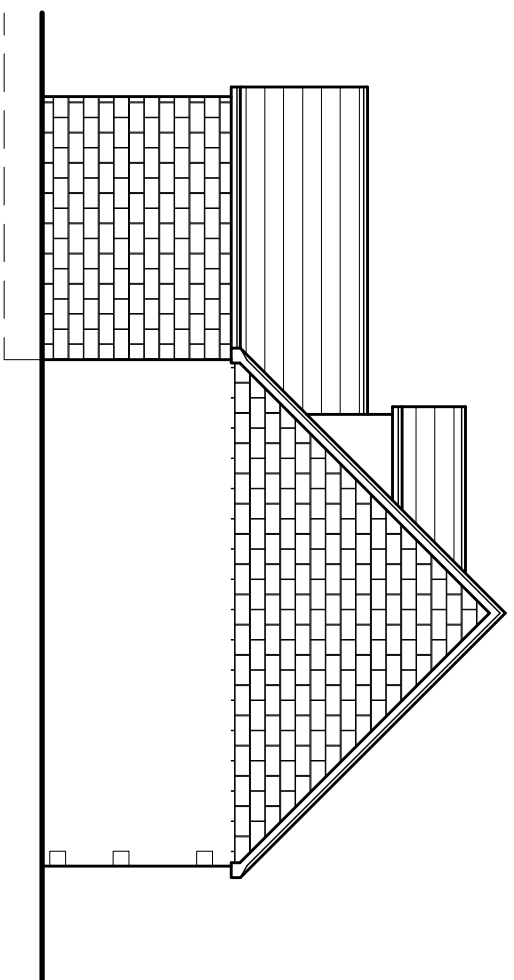


PROPOSED SIDE ELEVATION
SCALE 1:100

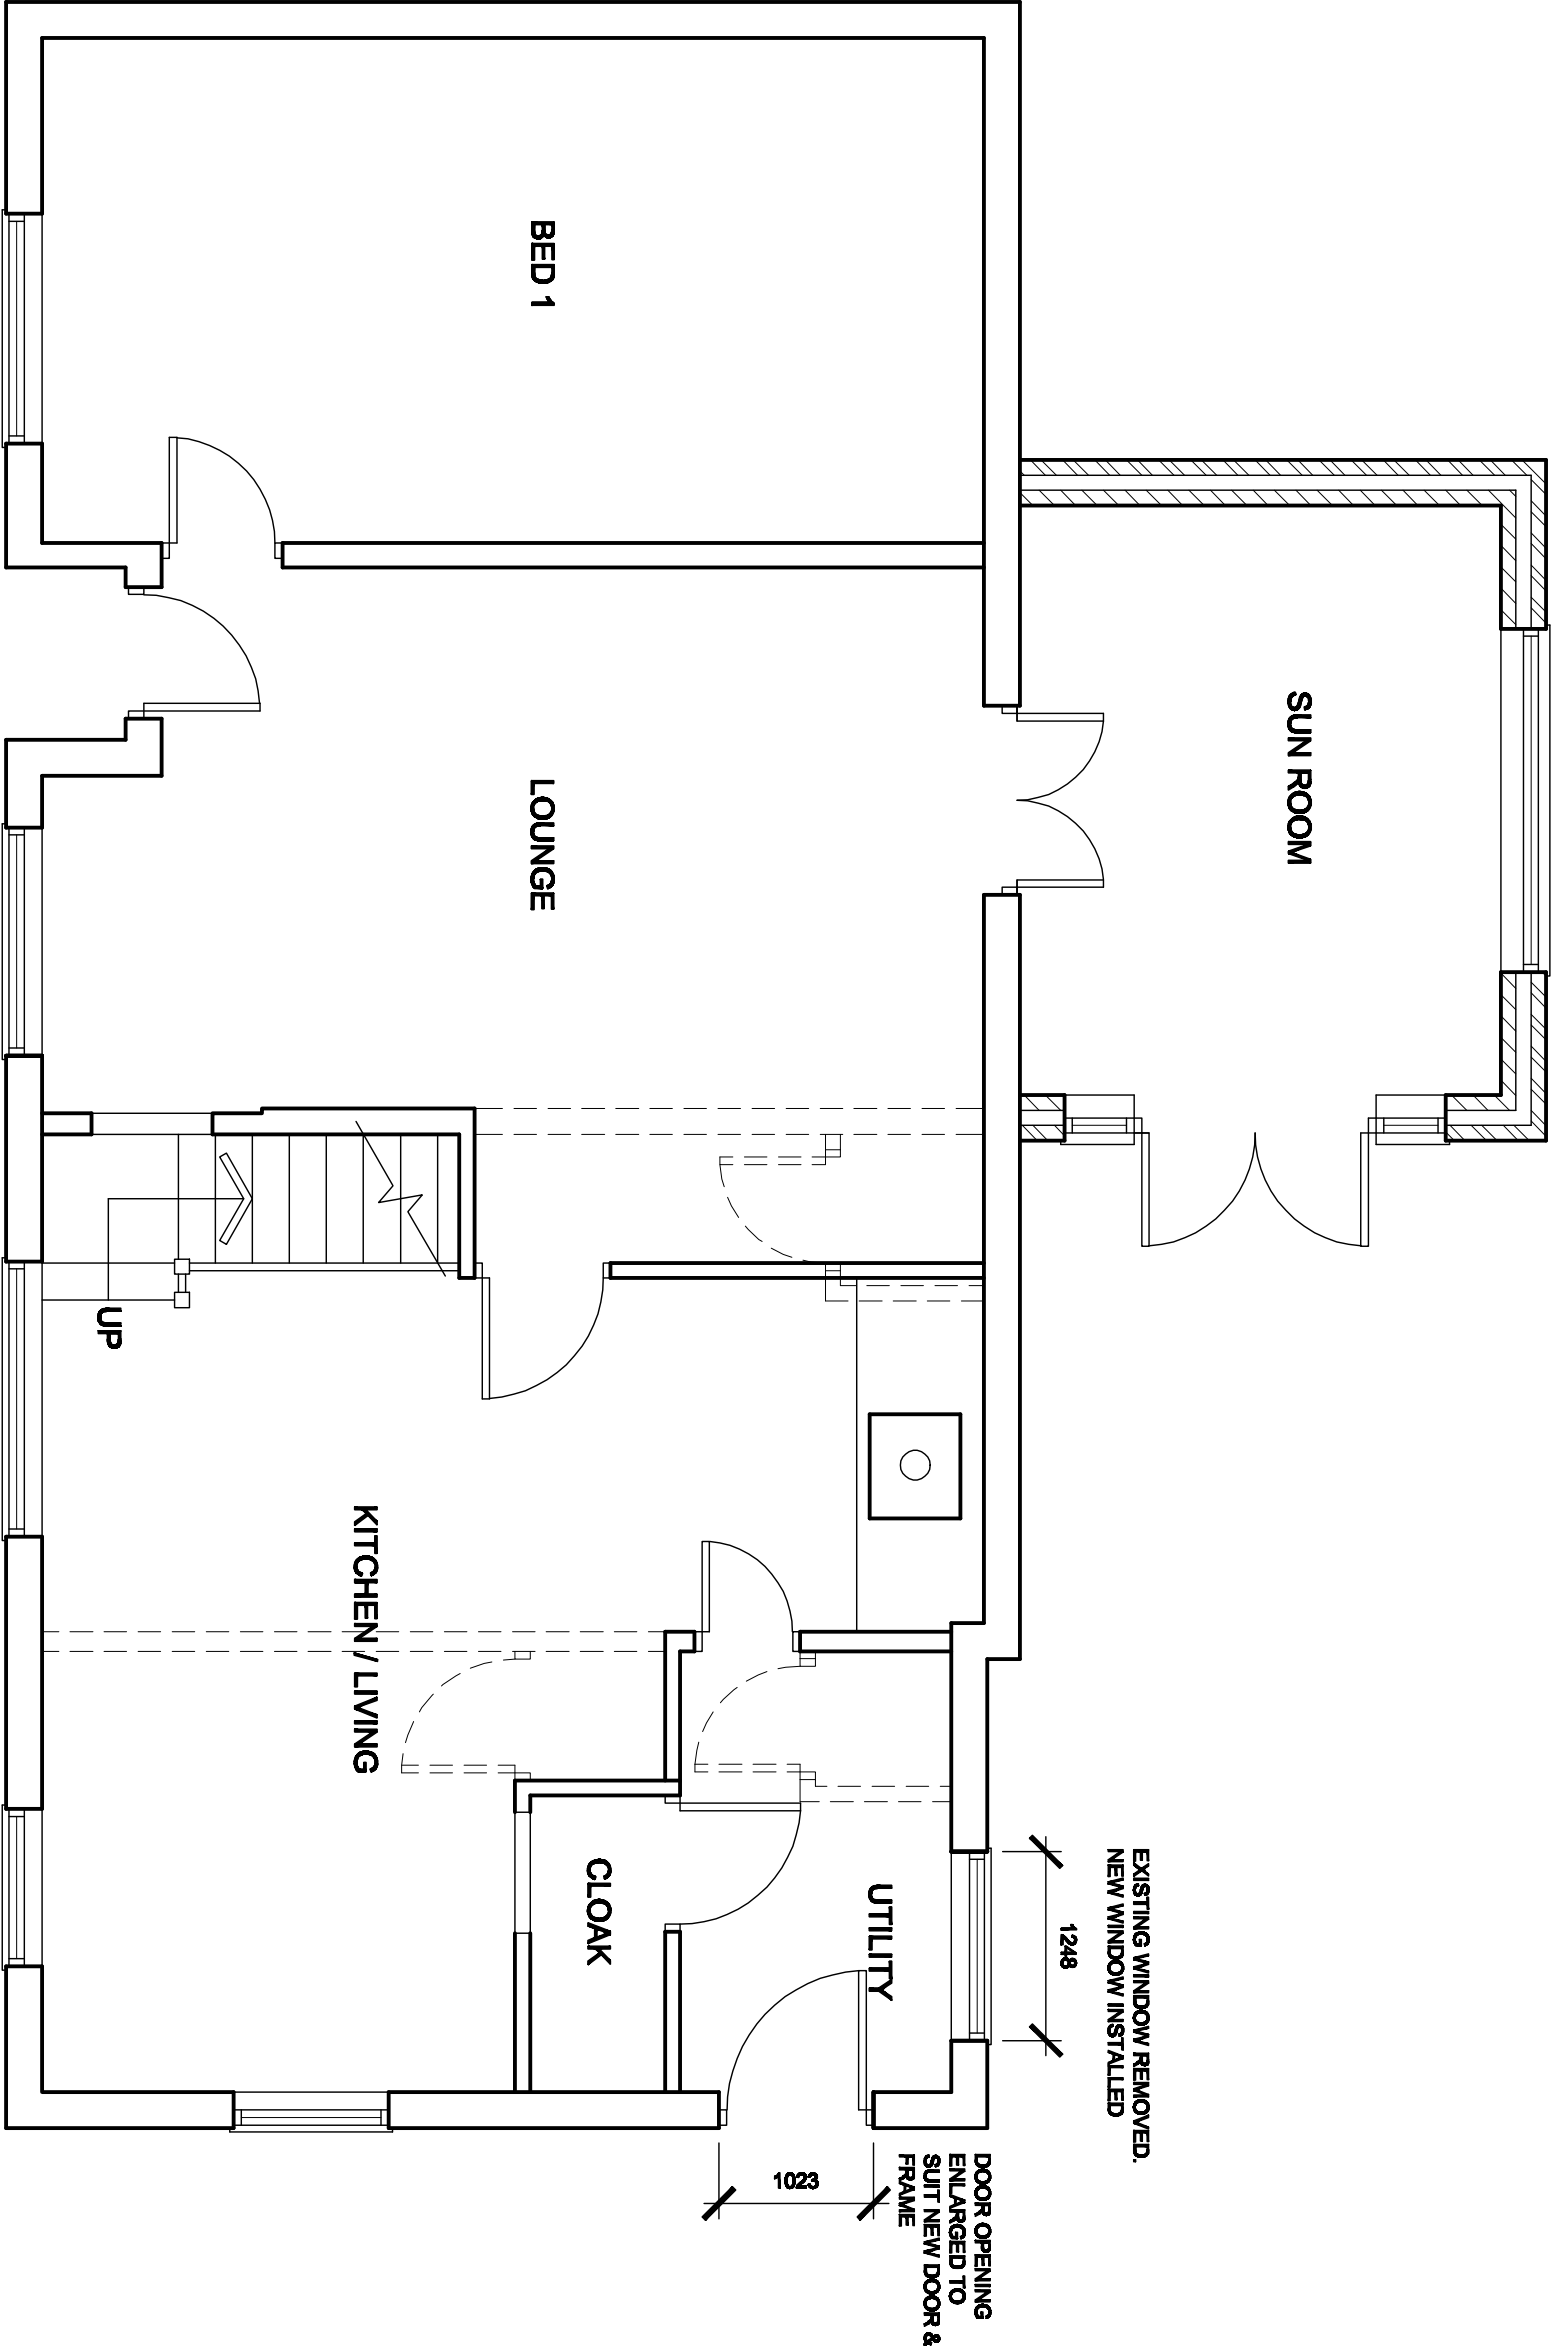

PROPOSED GROUND FLOOR PLAN
SCALE 1:100

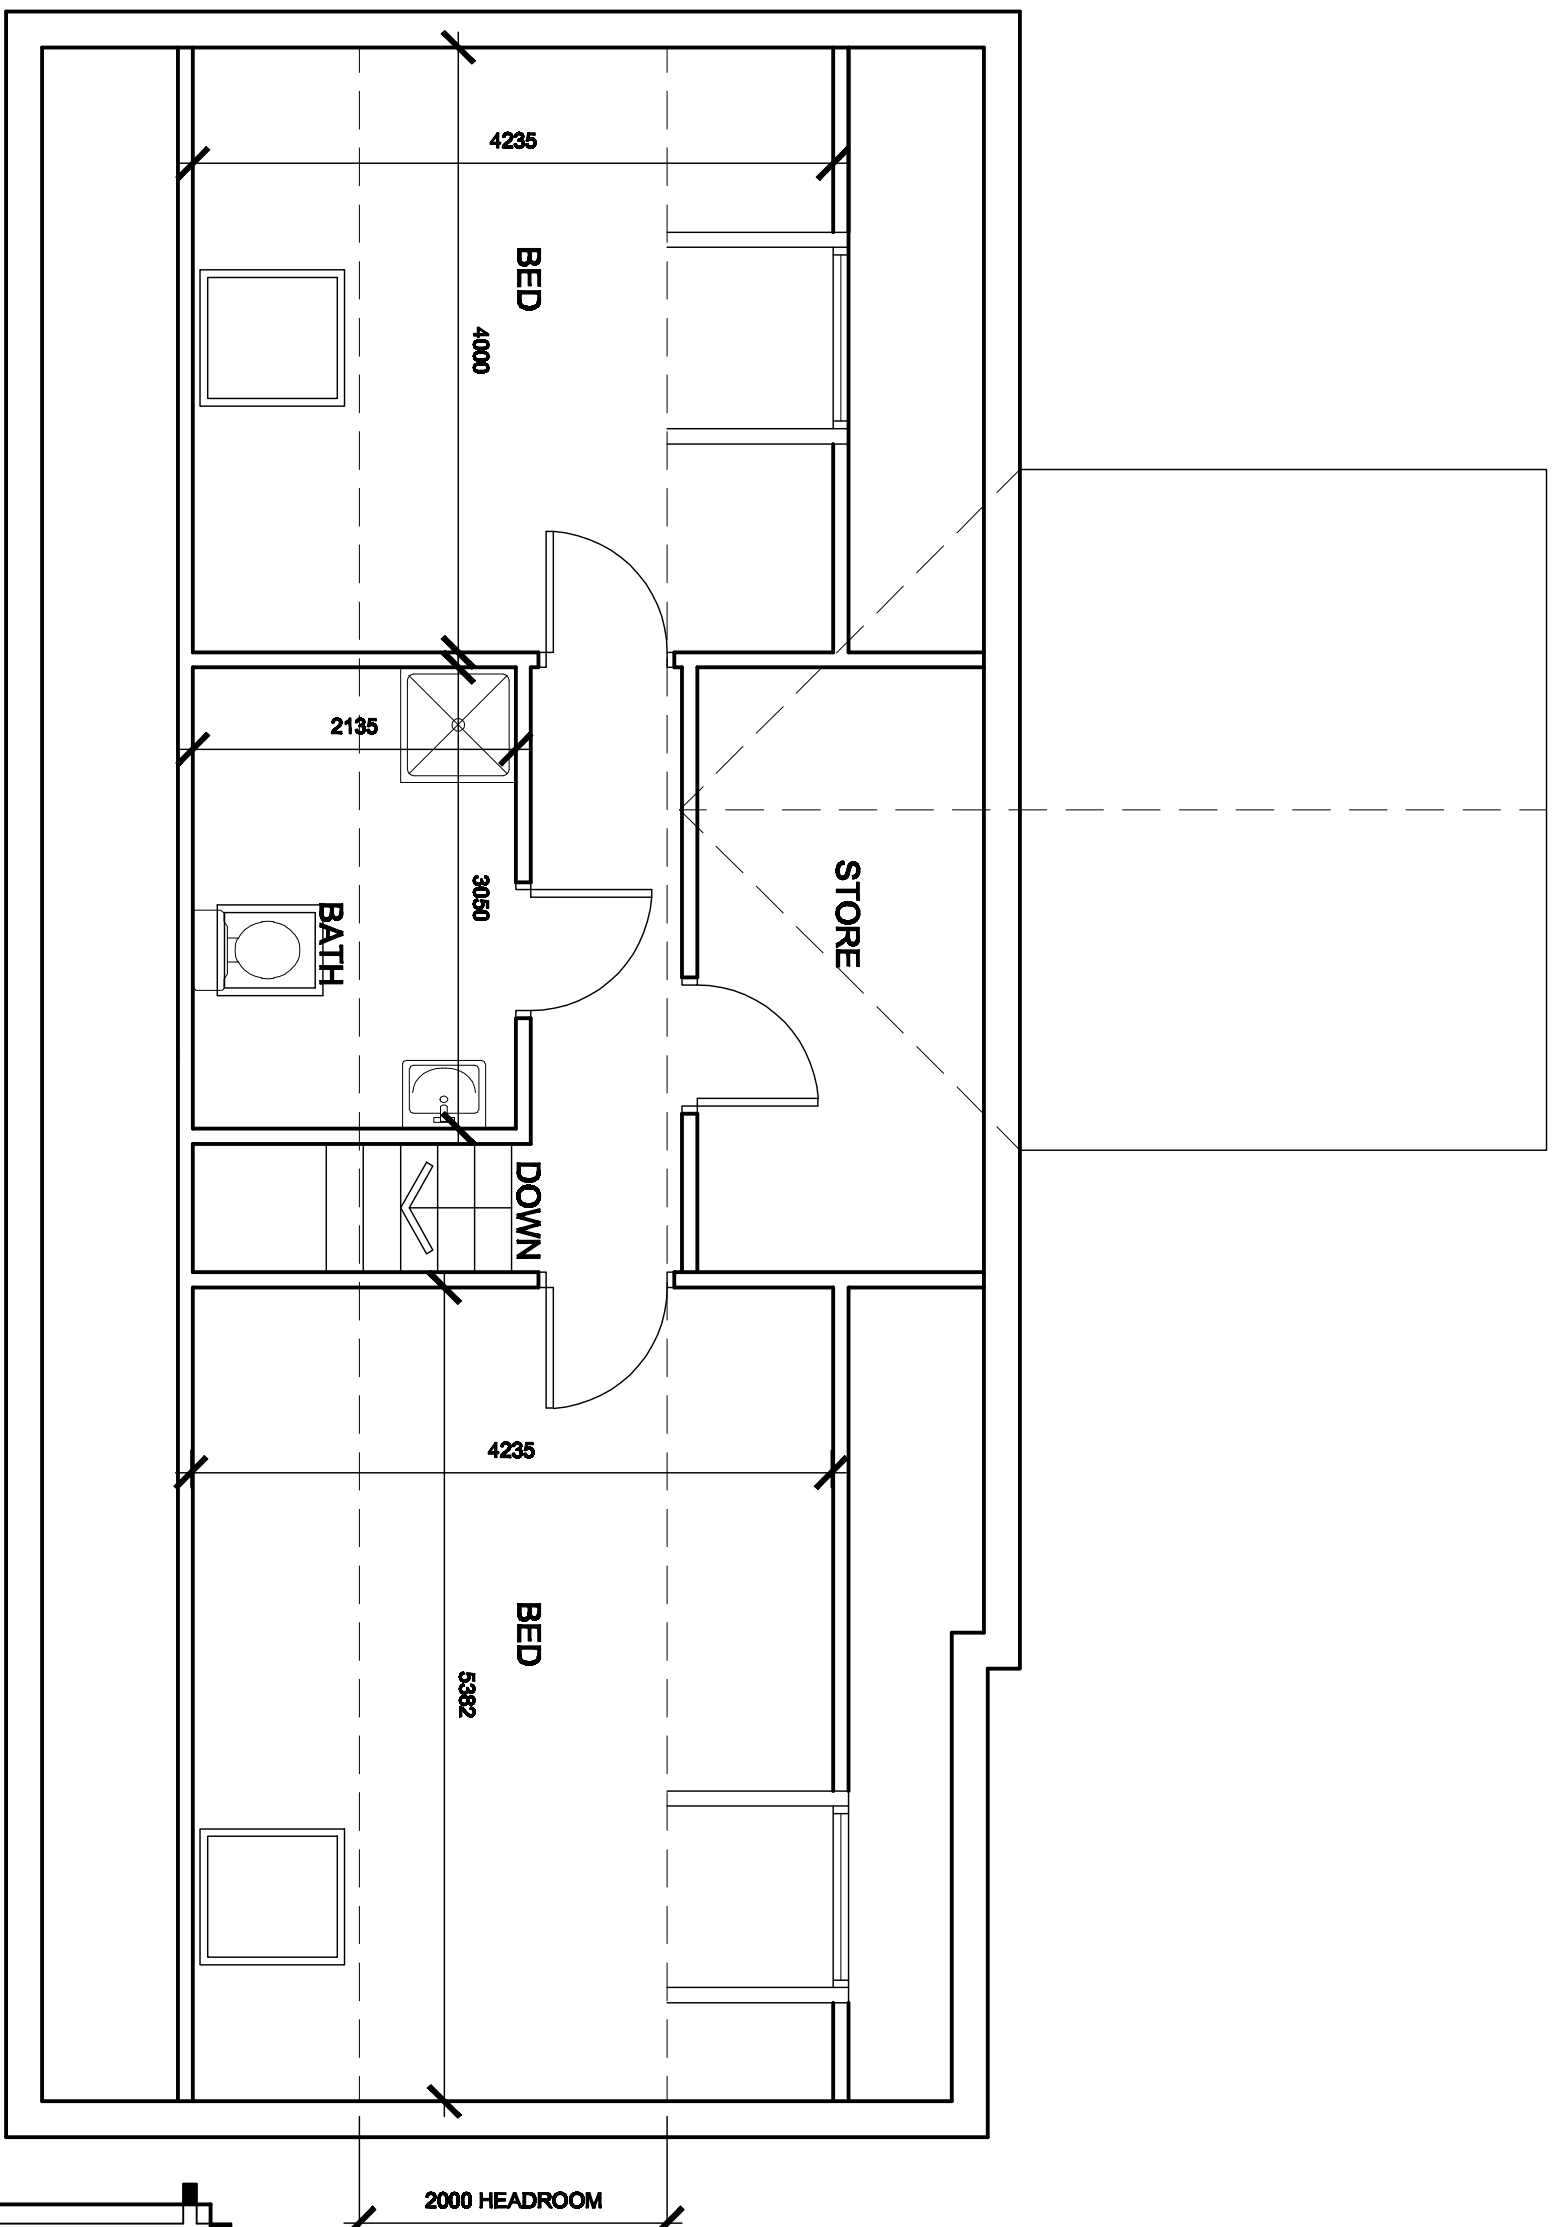

PROPOSED FIRST FLOOR PLAN
SCALE 1:100

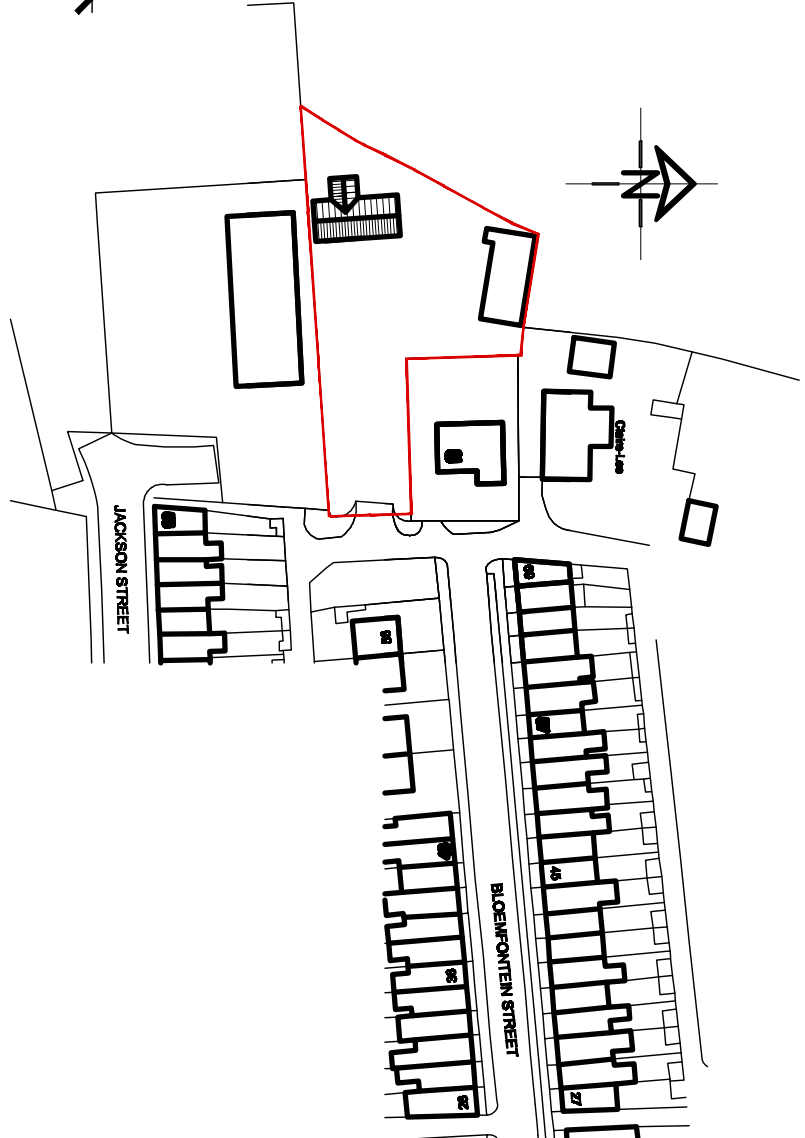

LOCATION PLAN
SCALE 1:1250

White Agus Partnership				Project: White Agus Partnership ROOF ALTERATION & EXTENSION BLOEMFONTEIN STREET CUDWORTH, BARNSLEY S70 2DB SURVEYORS AND BUILDING DESIGN CONSULTANTS			
PROVIDENCE VILLA, 42 SACKVILLE STREET, BARNSLEY, S70 2DB				Client: MR P. AYRES			
Drawing Title: PLANS & ELEVATIONS				Date: JULY 2011	Scale: 1:50 & 1:100	Rev: D	
Date: 11/03/11	Scale: 1:50 & 1:100	Drawing Title: PLANS & ELEVATIONS		Ref: 11-037	Dwg. No: 01	Rev: D	
Drawn: A	Check: A	Description: REVISION TO EXISTING ROOF PLAN		Date: 11/03/11	Scale: 1:50 & 1:100	Rev: D	
Drawn: B	Check: B	Description: REVISION TO EXISTING ROOF PLAN		Date: 11/03/11	Scale: 1:50 & 1:100	Rev: D	