




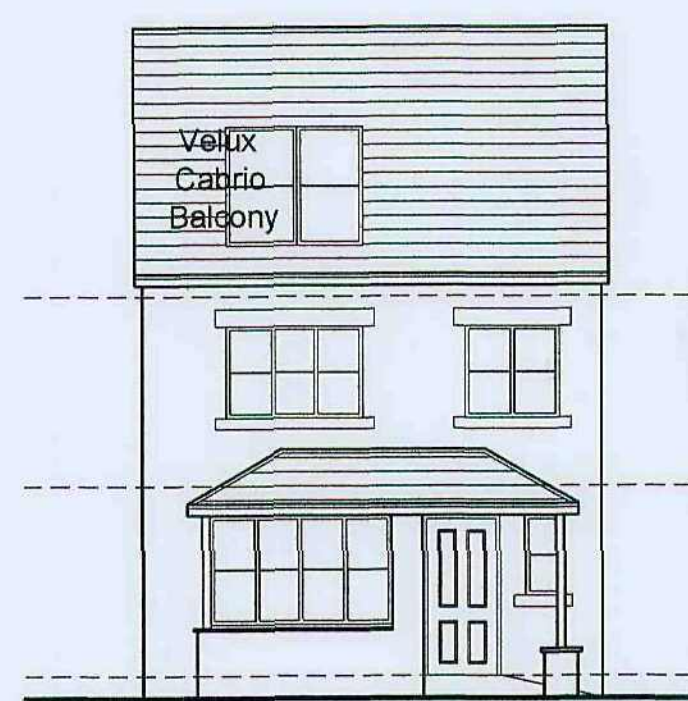


FRONT ELEVATION

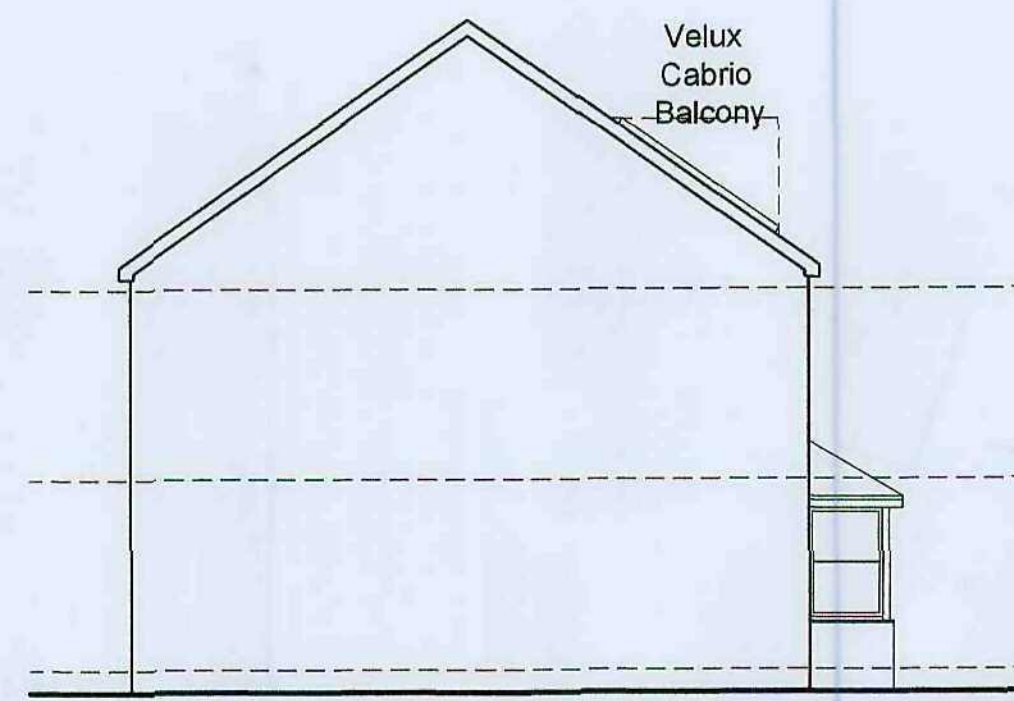


SIDE ELEVATION

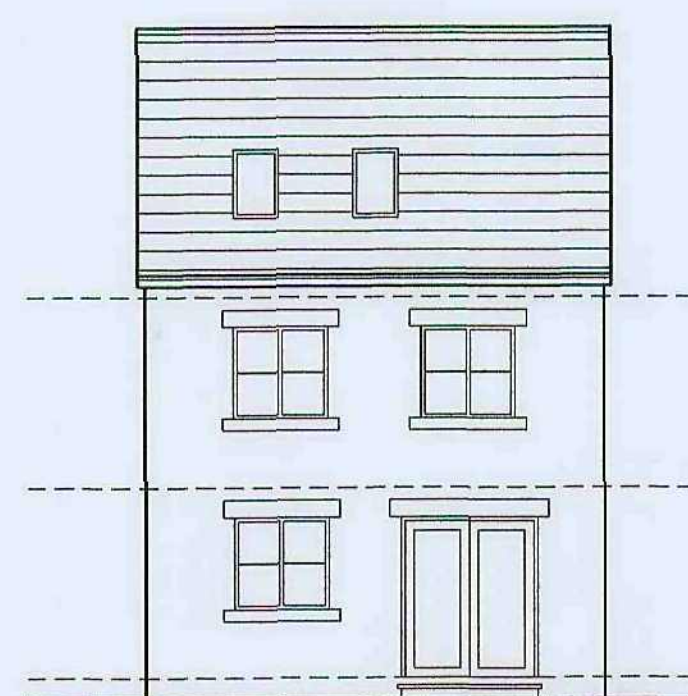


REAR ELEVATION

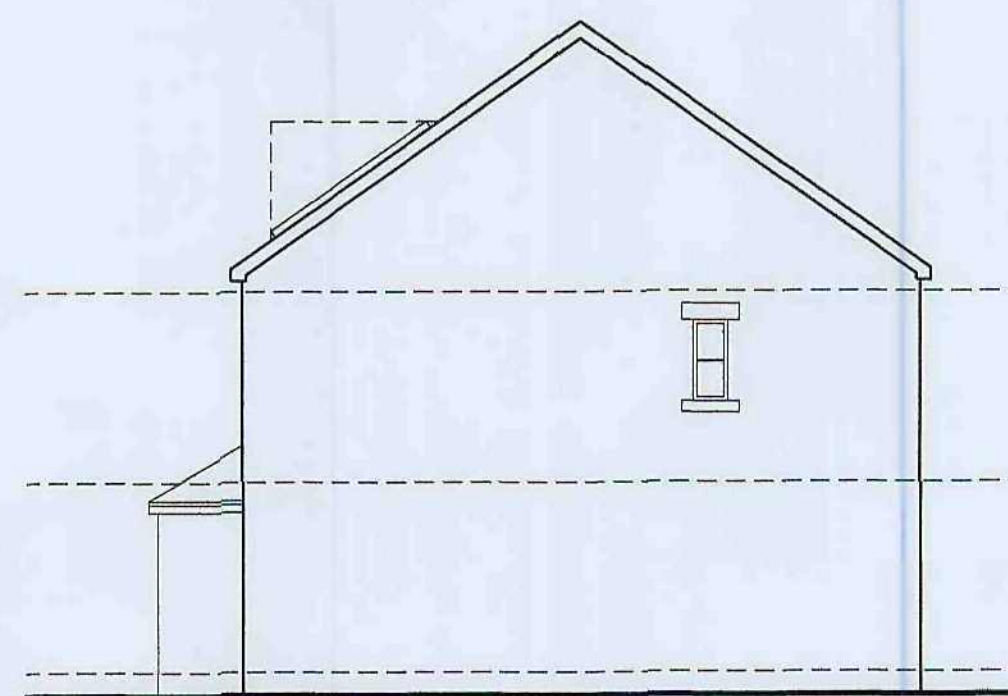

SIDE ELEVATION

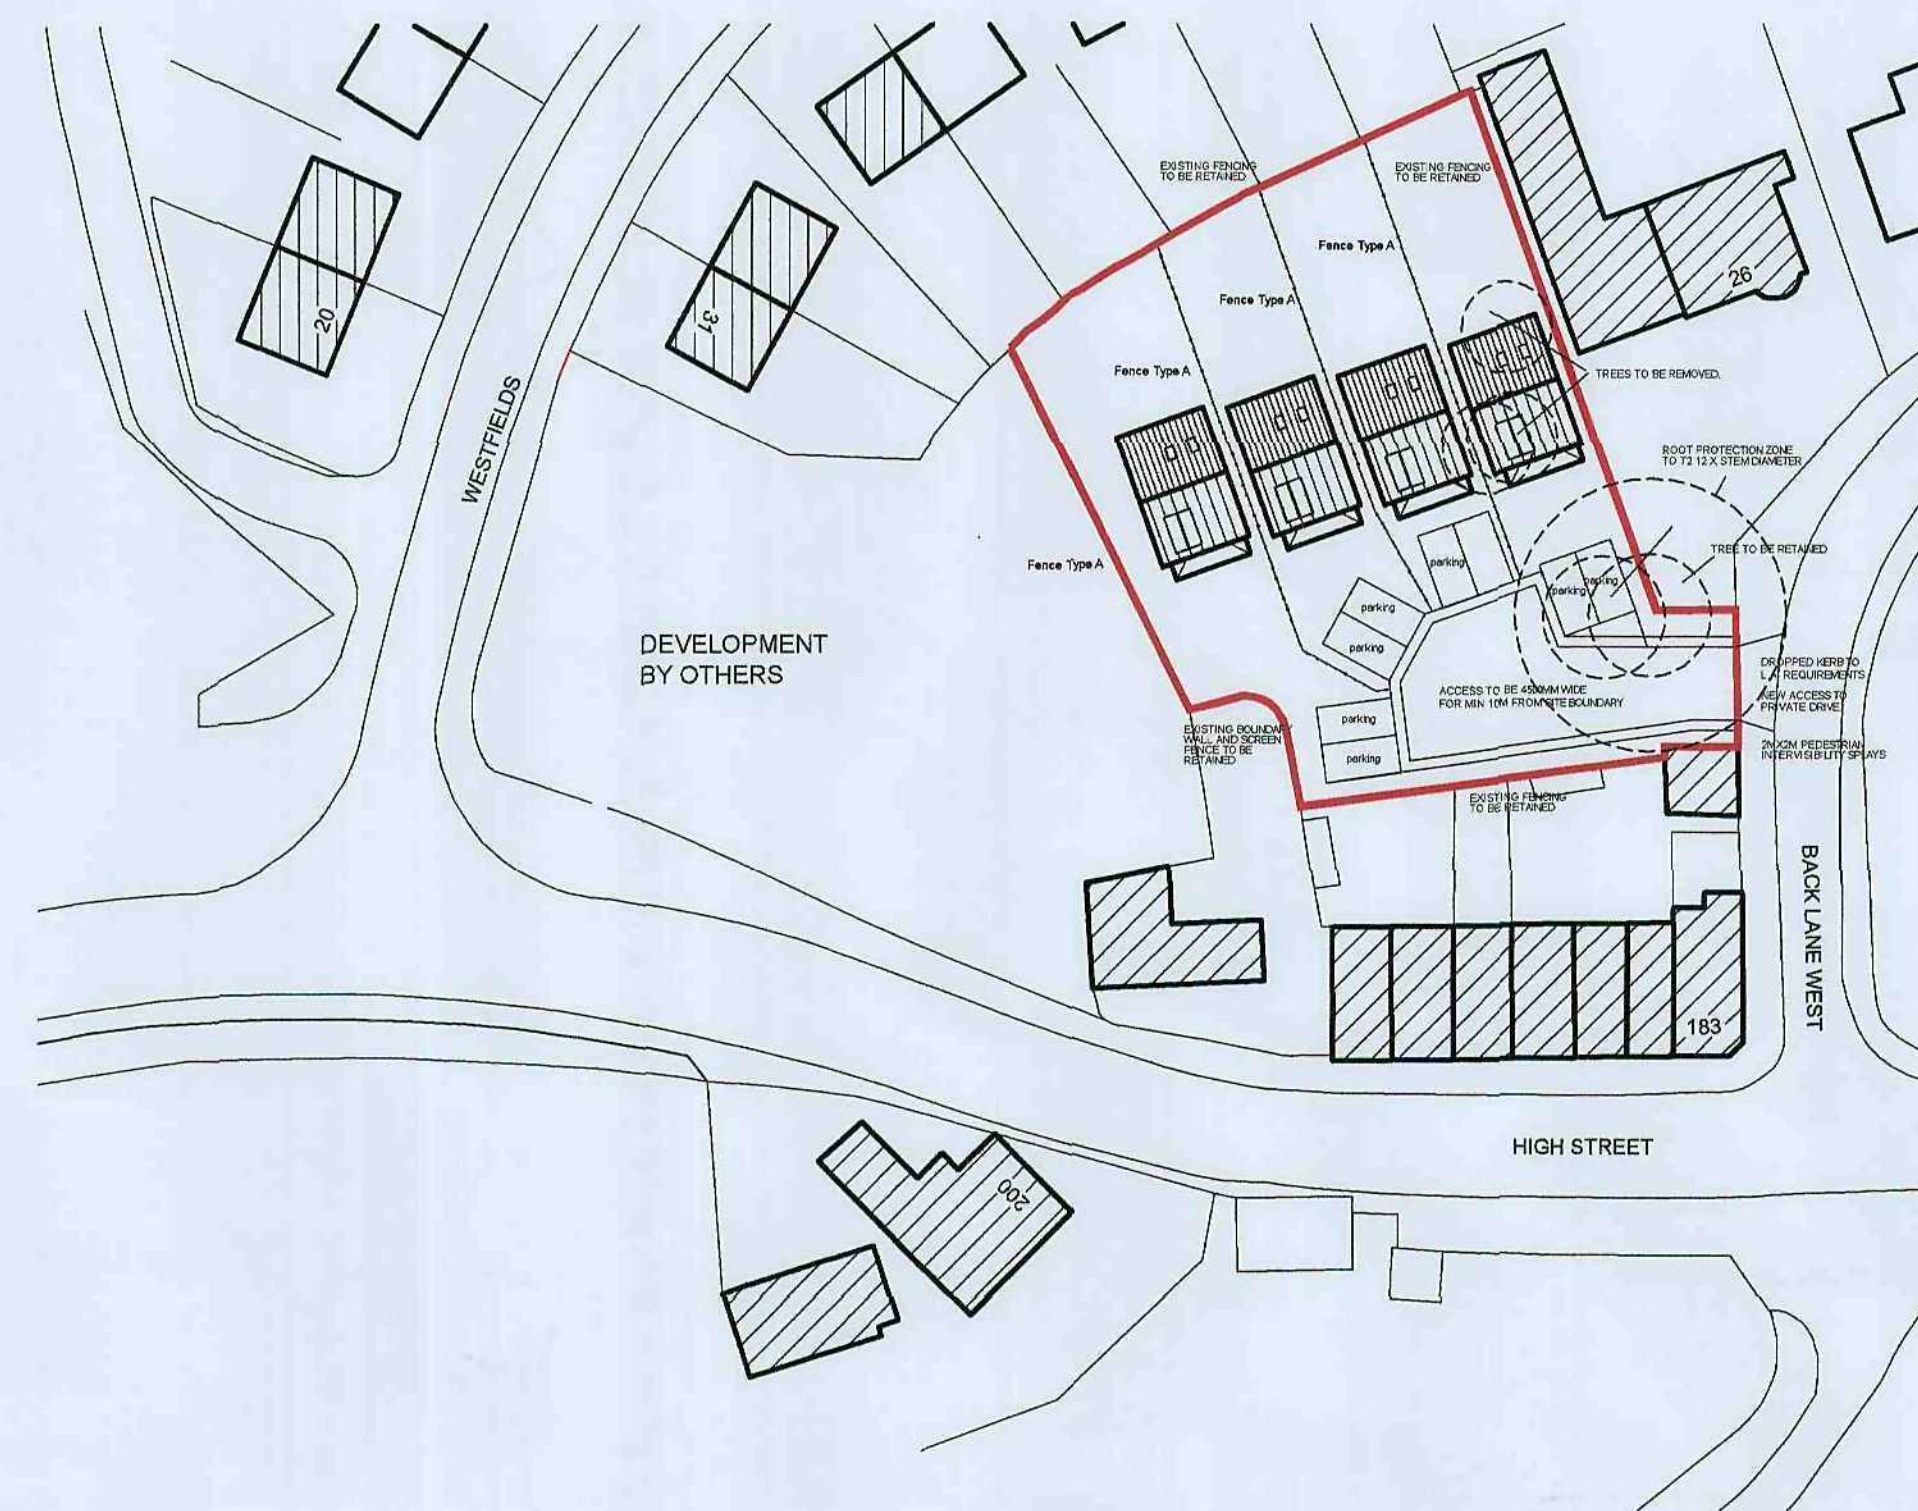


SITE PLAN
SCALE 1:500

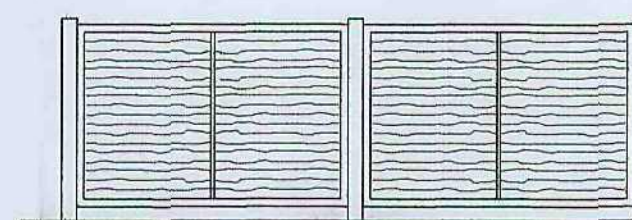

Fence Type B

1800mm High

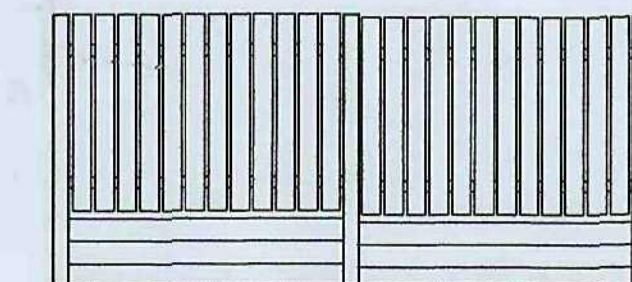


Fence Type A


1800mm High

Concrete Posts
900 x 1500mm Dark Stained Timber
Larch Lap Fencing Panels


Concrete Posts
125 x 25mm Dark Stained Timber
Fencing & Rails
Concrete Gravel Boards

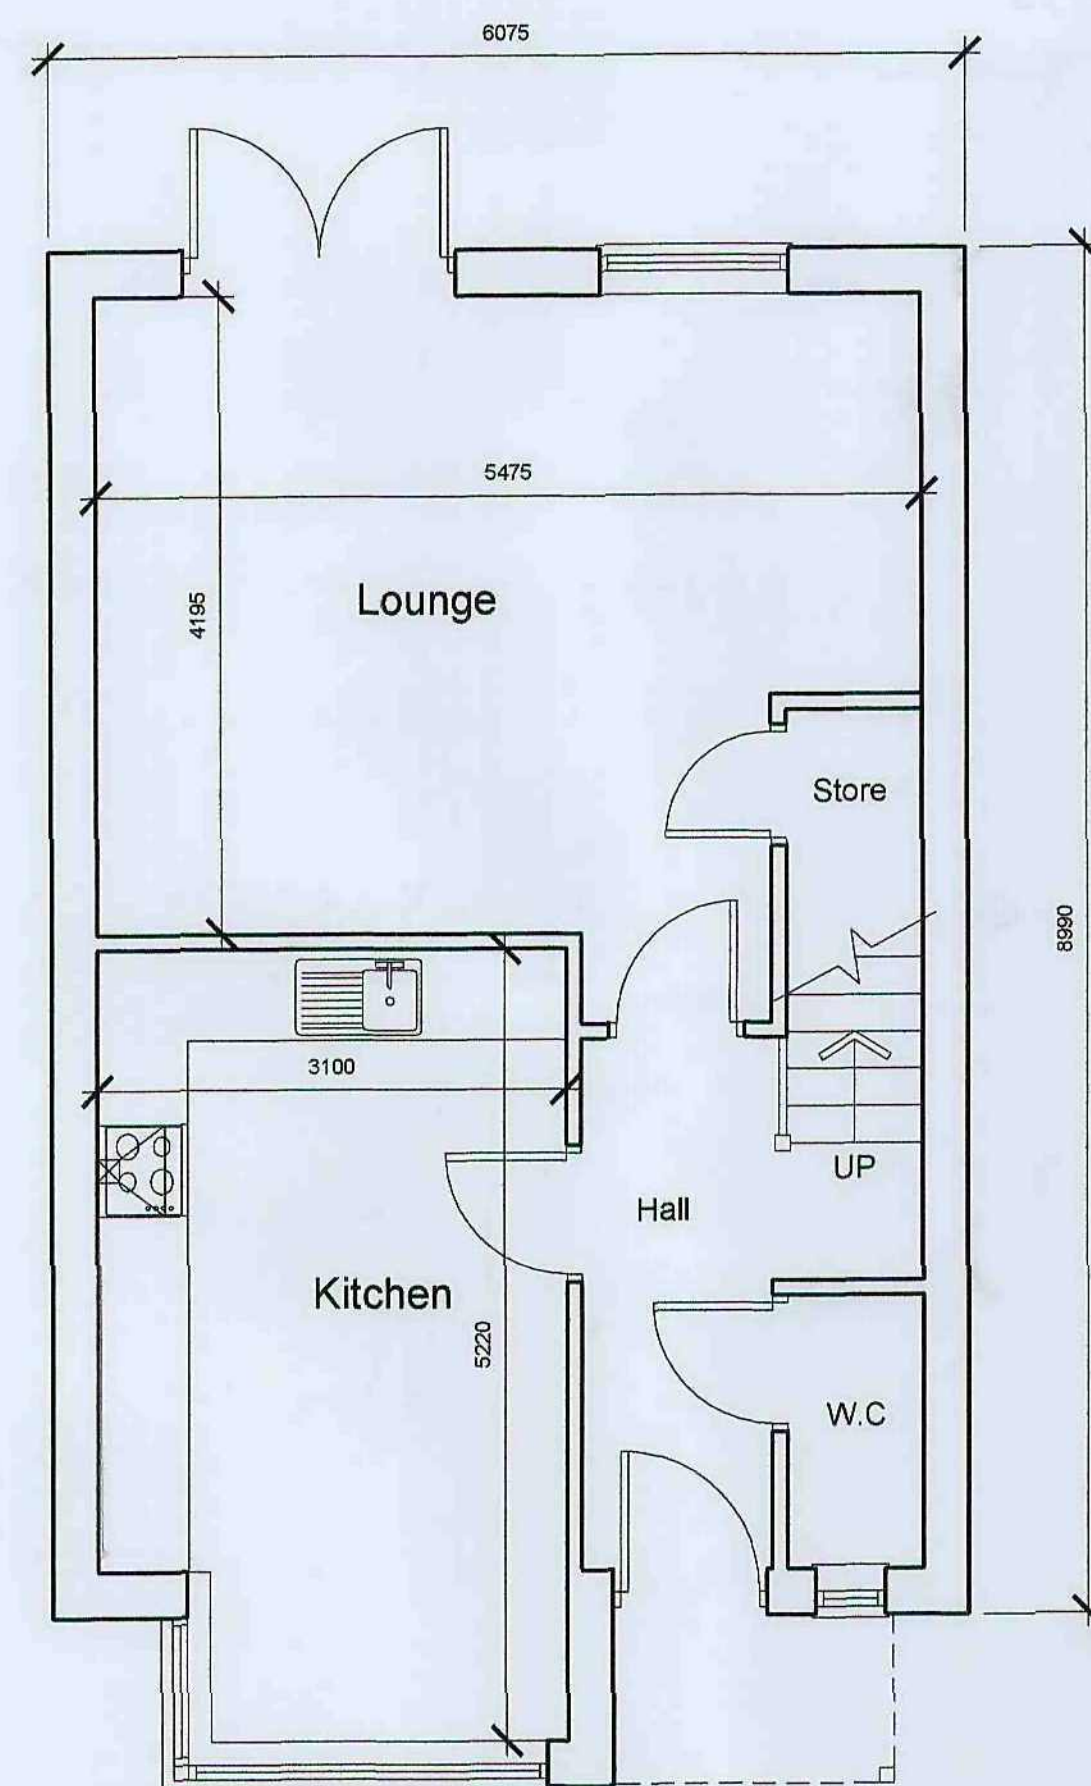

GROUND FLOOR PLAN

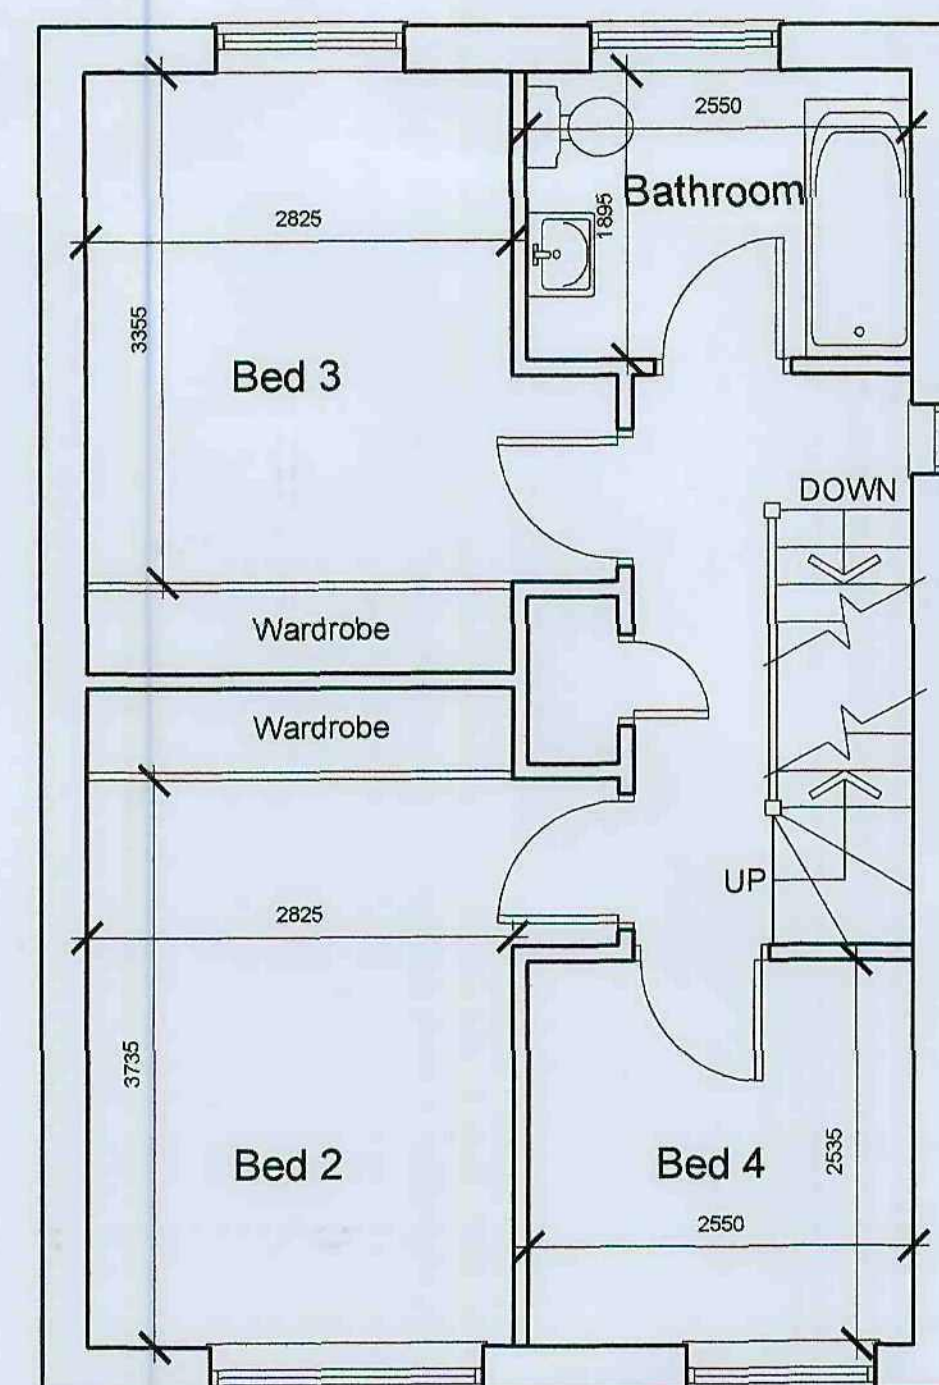

FIRST FLOOR PLAN

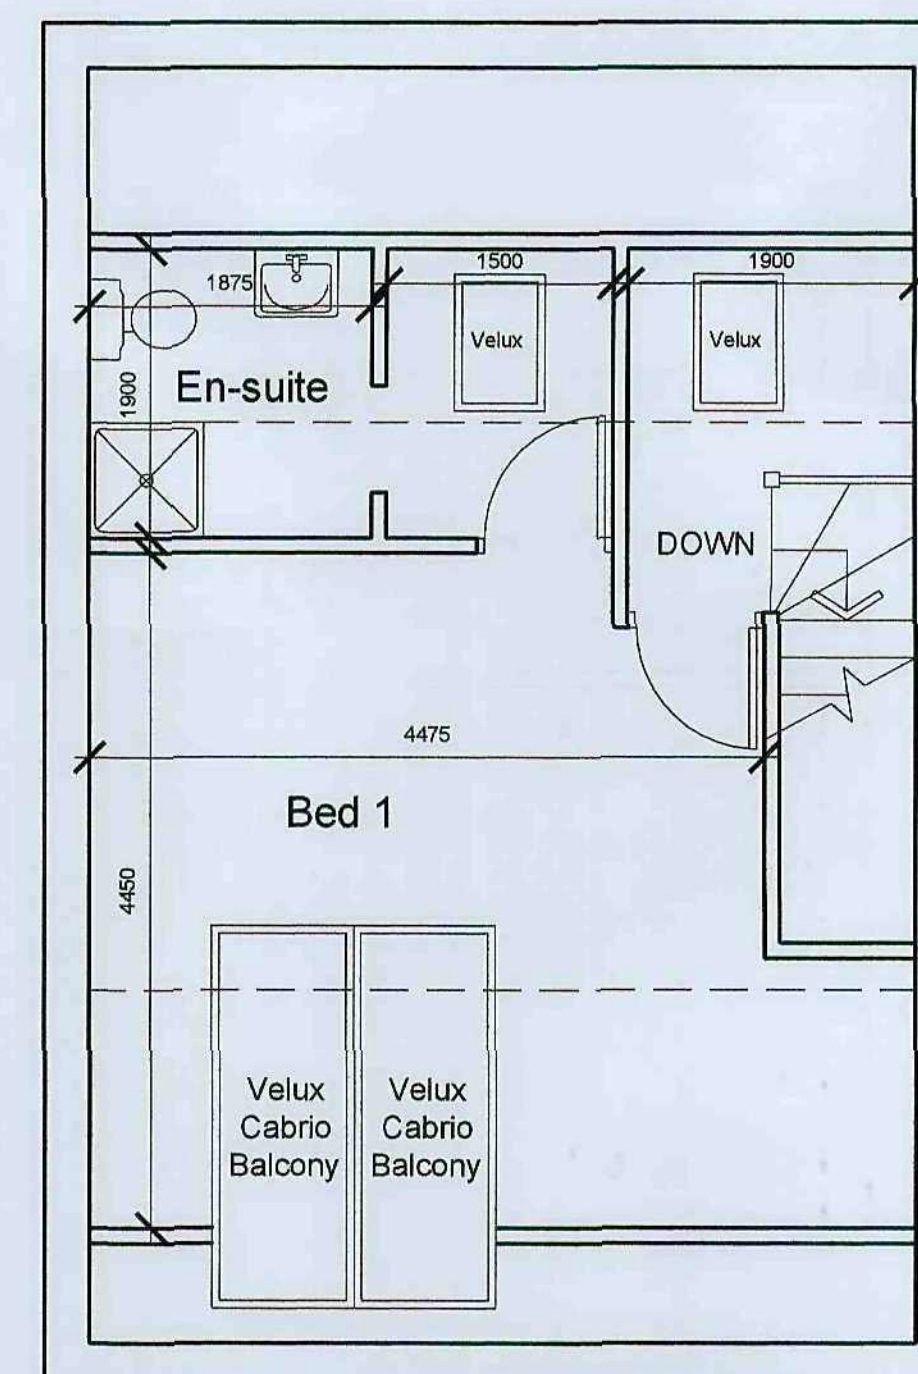

SECOND FLOOR PLAN

White Agus
Partnership

PROVIDENCE VILLA,
42 SACKVILLE STREET,
BARNESLEY,
S70 2DB
SURVEYORS AND BUILDING DESIGN CONSULTANTS

Phone: 01226 208482
Fax: 01226 283030
Email: info@whiteaguspартnership.co.uk
Web: www.whiteaguspартnership.co.uk

Project:
PROPOSED DEVELOPMENT LAND ADJACENT
BACK LANE WEST, ROYSTON
BARNESLEY

Client:
MASON BUILDING CONTRACTORS LTD

Drawing
Title:
PLANS & ELEVATIONS

Date:
MARCH 2010
Ref.
09-110
Scale:
1:50 & 1:100
Dwg. No.
02
Rev.
A

Date	Suffix	Description	Date	Suffix	Description
28-4-10	A	TREE REF 12 TO BE RETAINED AT P.O. REQUEST			

