


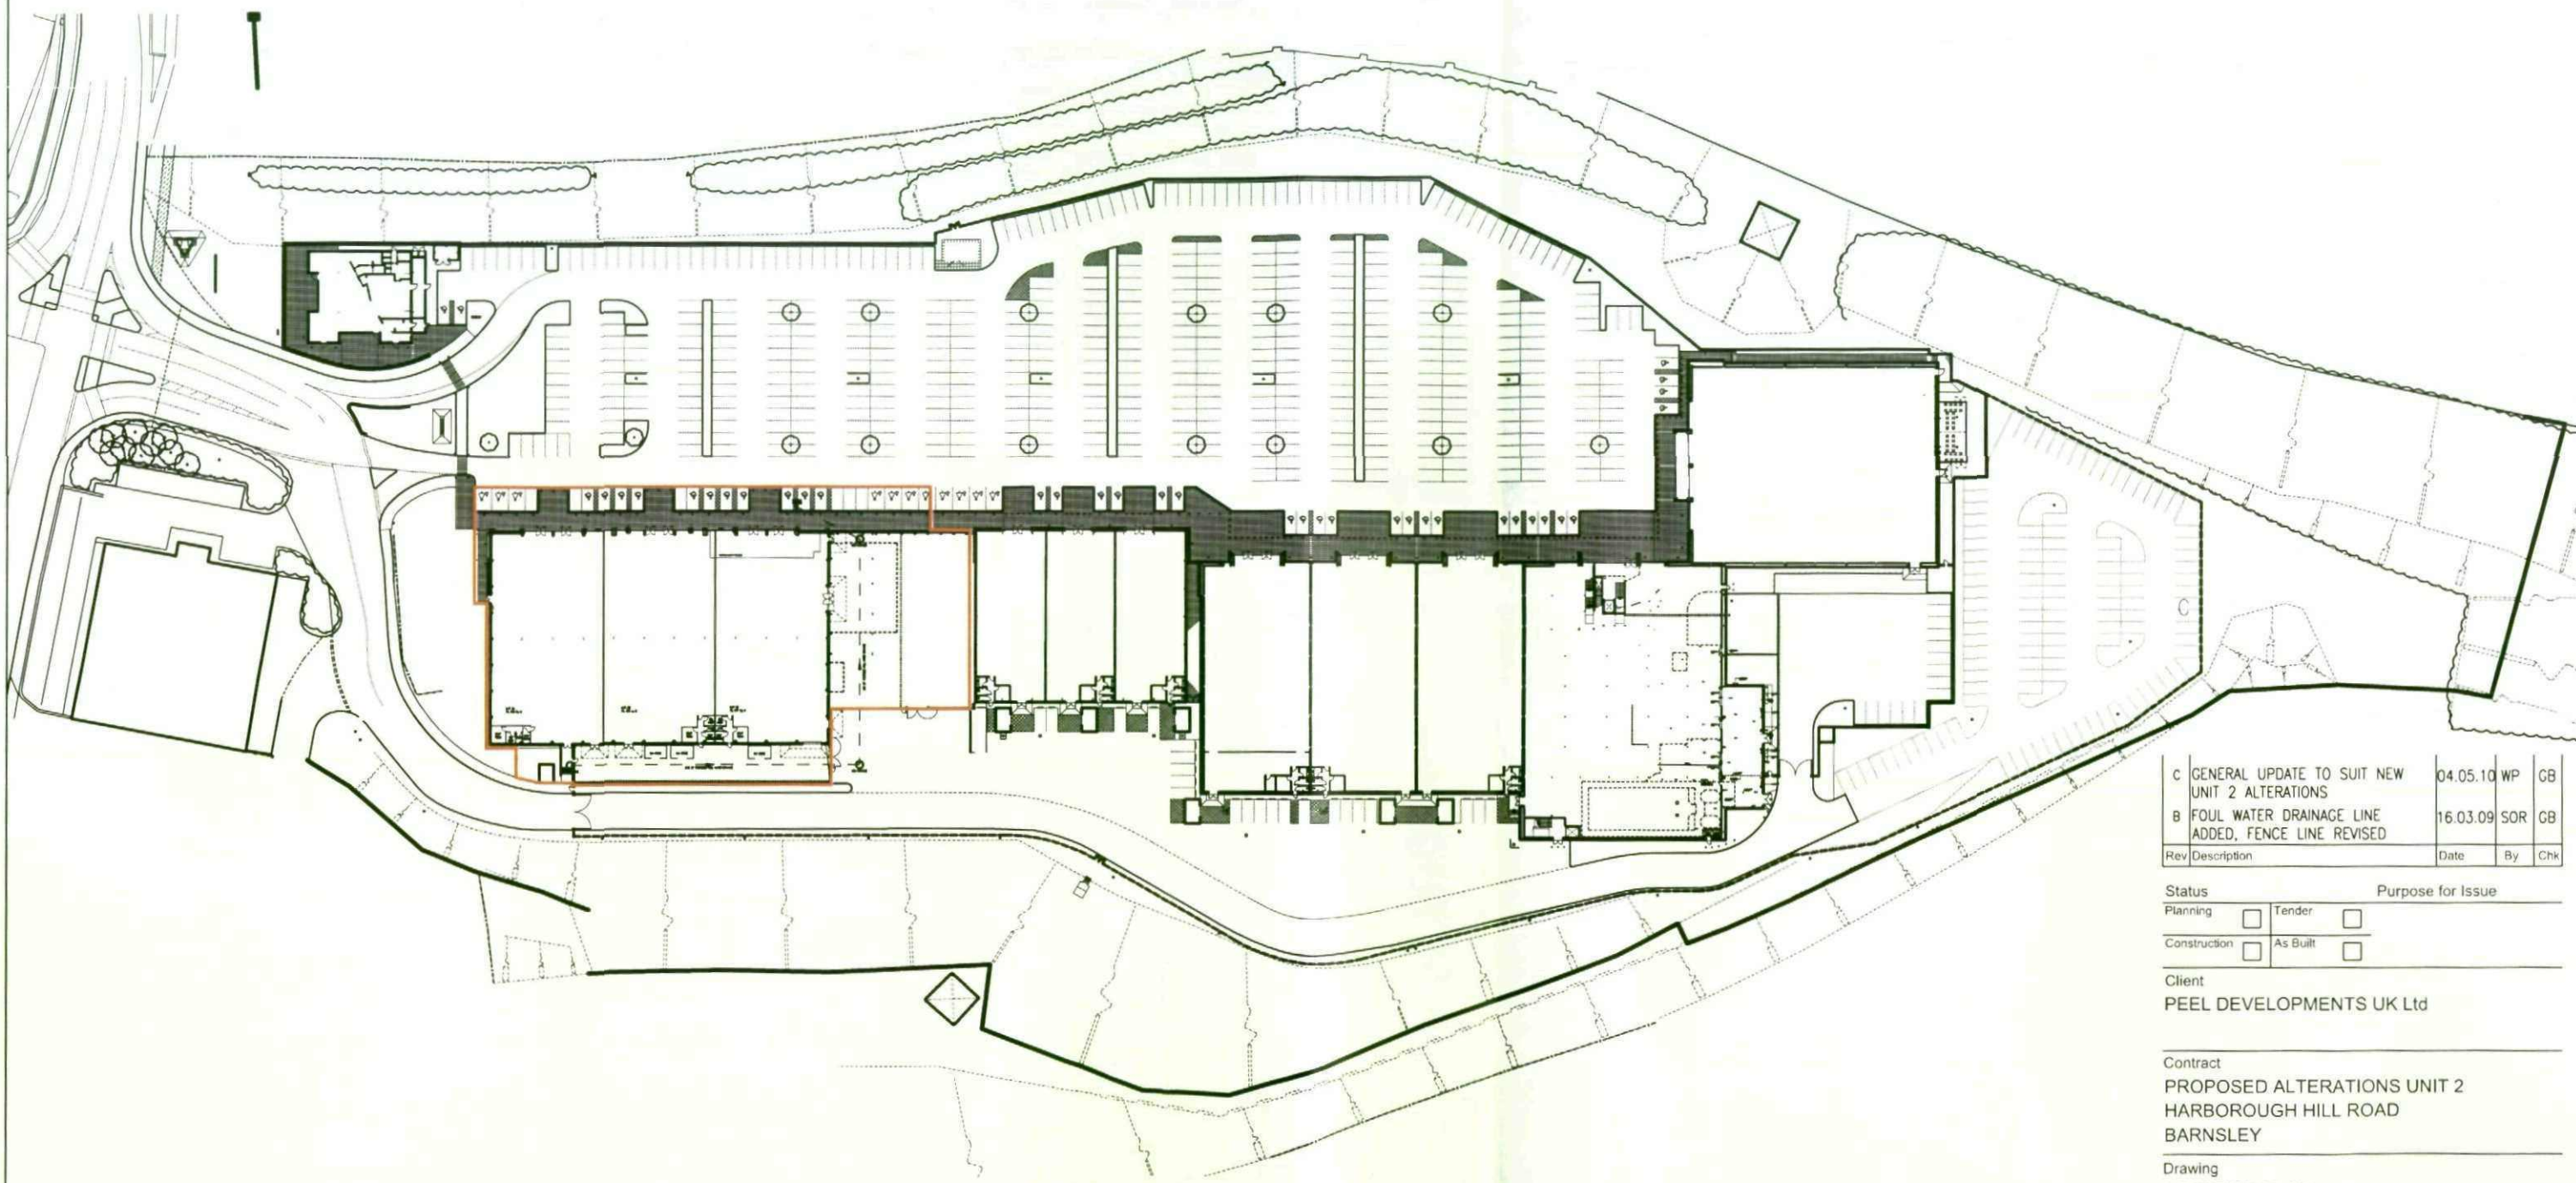

Rev	Description	Date	By	Chk
C	GENERAL UPDATE TO SUIT NEW UNIT 2 ALTERATIONS	04.05.10	WP	GB
B	FOUL WATER DRAINAGE LINE ADDED, FENCE LINE REVISED	16.03.09	SOR	GB

Status	Purpose for Issue	
Planning ☐	Tender ☐	
Construction ☐	As Built ☐	

Client
PEEL DEVELOPMENTS UK Ltd

Contract
PROPOSED ALTERATIONS UNIT 2
HARBOROUGH HILL ROAD
BARNSELEY


Drawing
LOCATION PLAN

B A T E
AND
T A Y L O R
ARCHITECTS

Royal Exchange
Cross Street
Manchester M2 7DA
Tel. 0161 832 7707
Fax. 0161 832 7708
mail@bate-taylor.co.uk
www.bate-taylor.co.uk

Drawing No.	MH521-00	Revision	C
Scales	1:1250@A3	Date	MAY '10
Drawn	WP	Checked	GB


This drawing is the copyright of the Architect and may not be reproduced without licence.
DO NOT scale from this drawing.

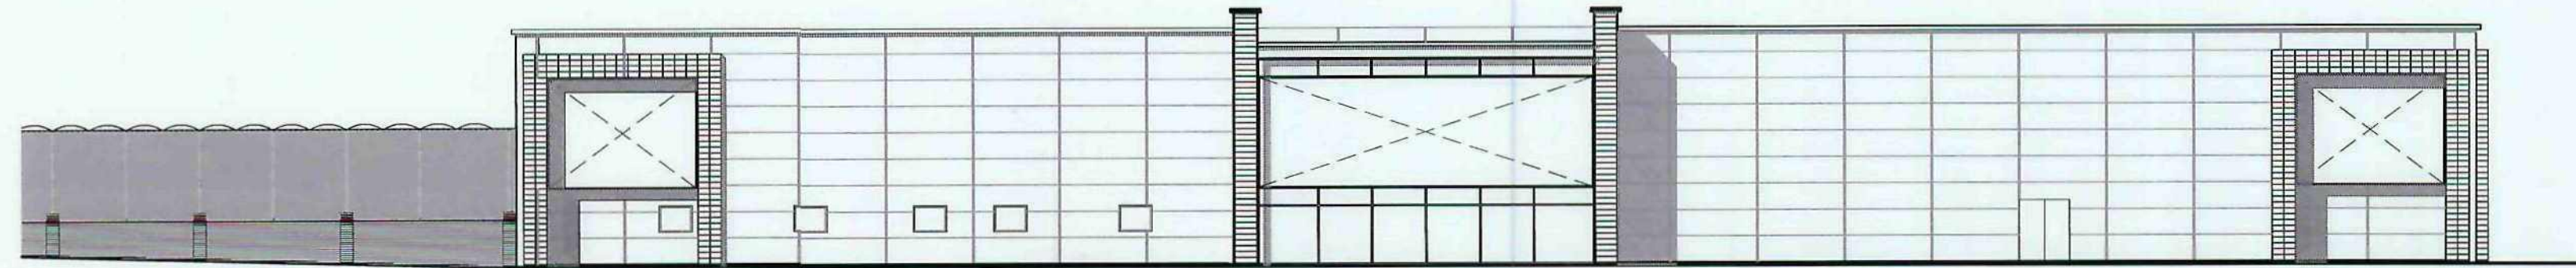


FRONT ELEVATION 1:200 @A1




GABLE ELEVATION 1:200 @A1

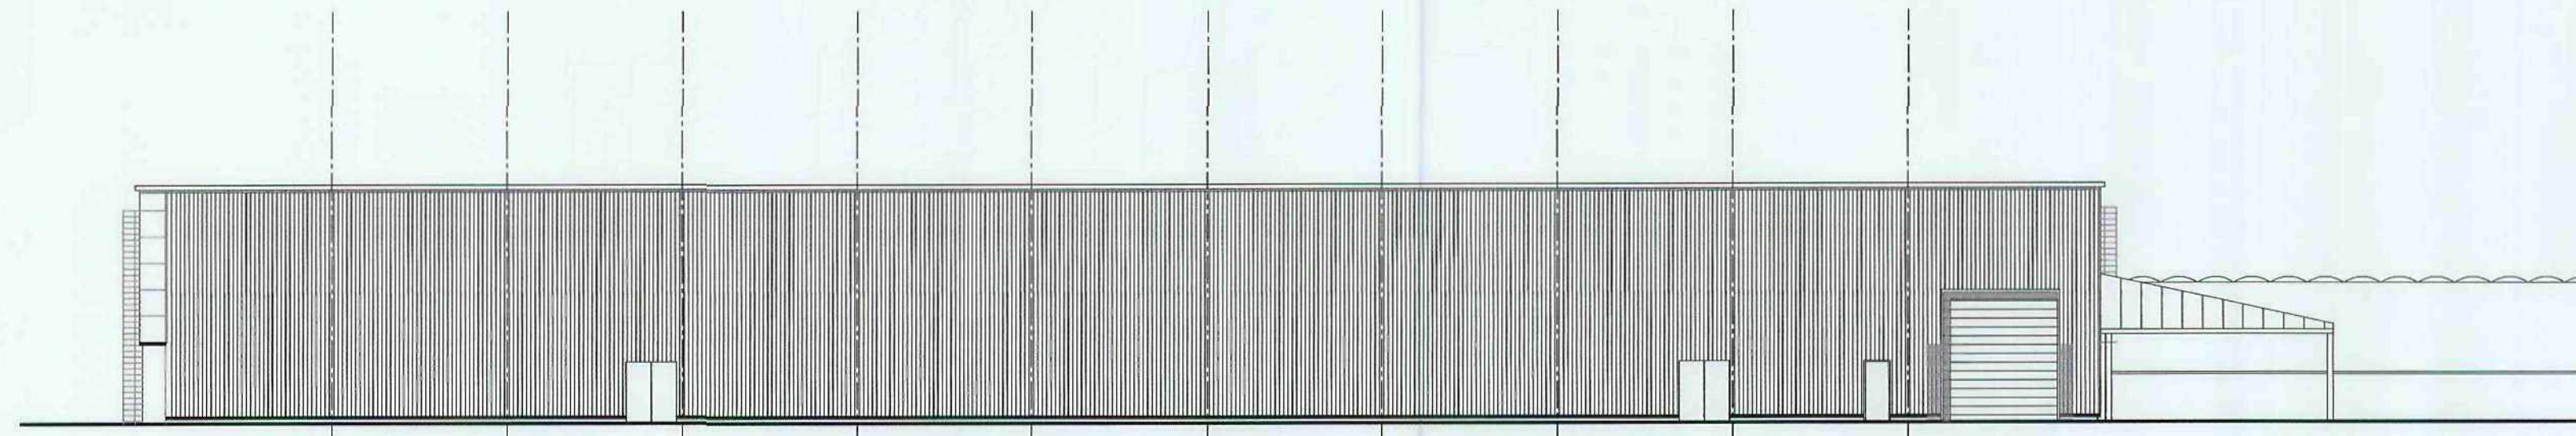


REAR ELEVATION 1:200 @A1

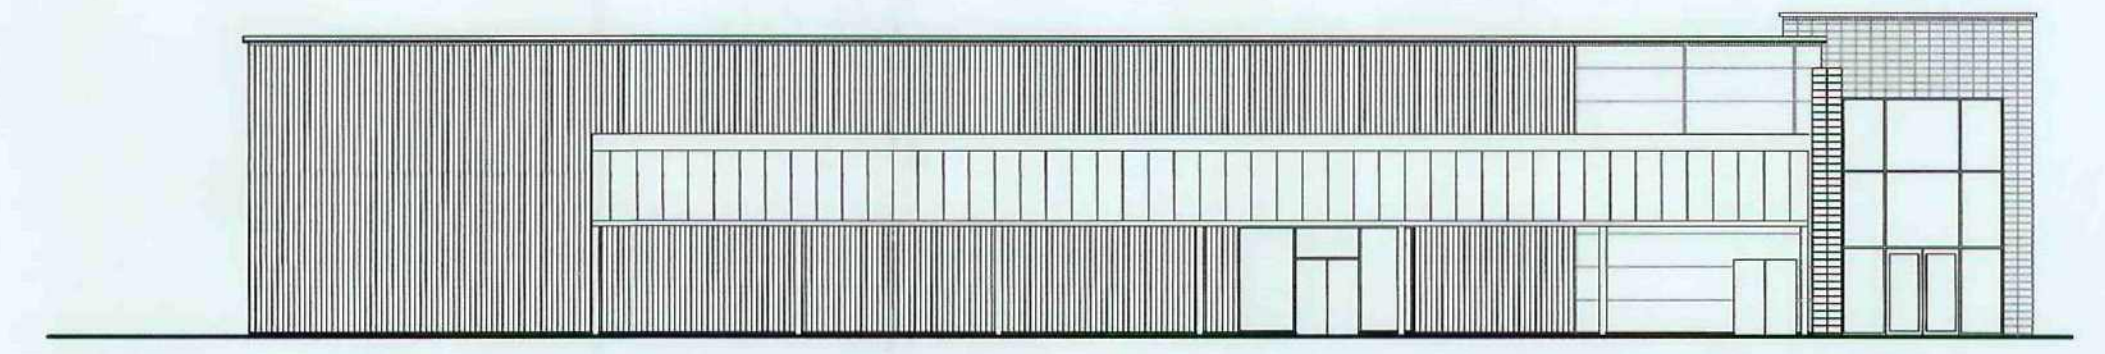

GABLE ELEVATION 1:200 @A1

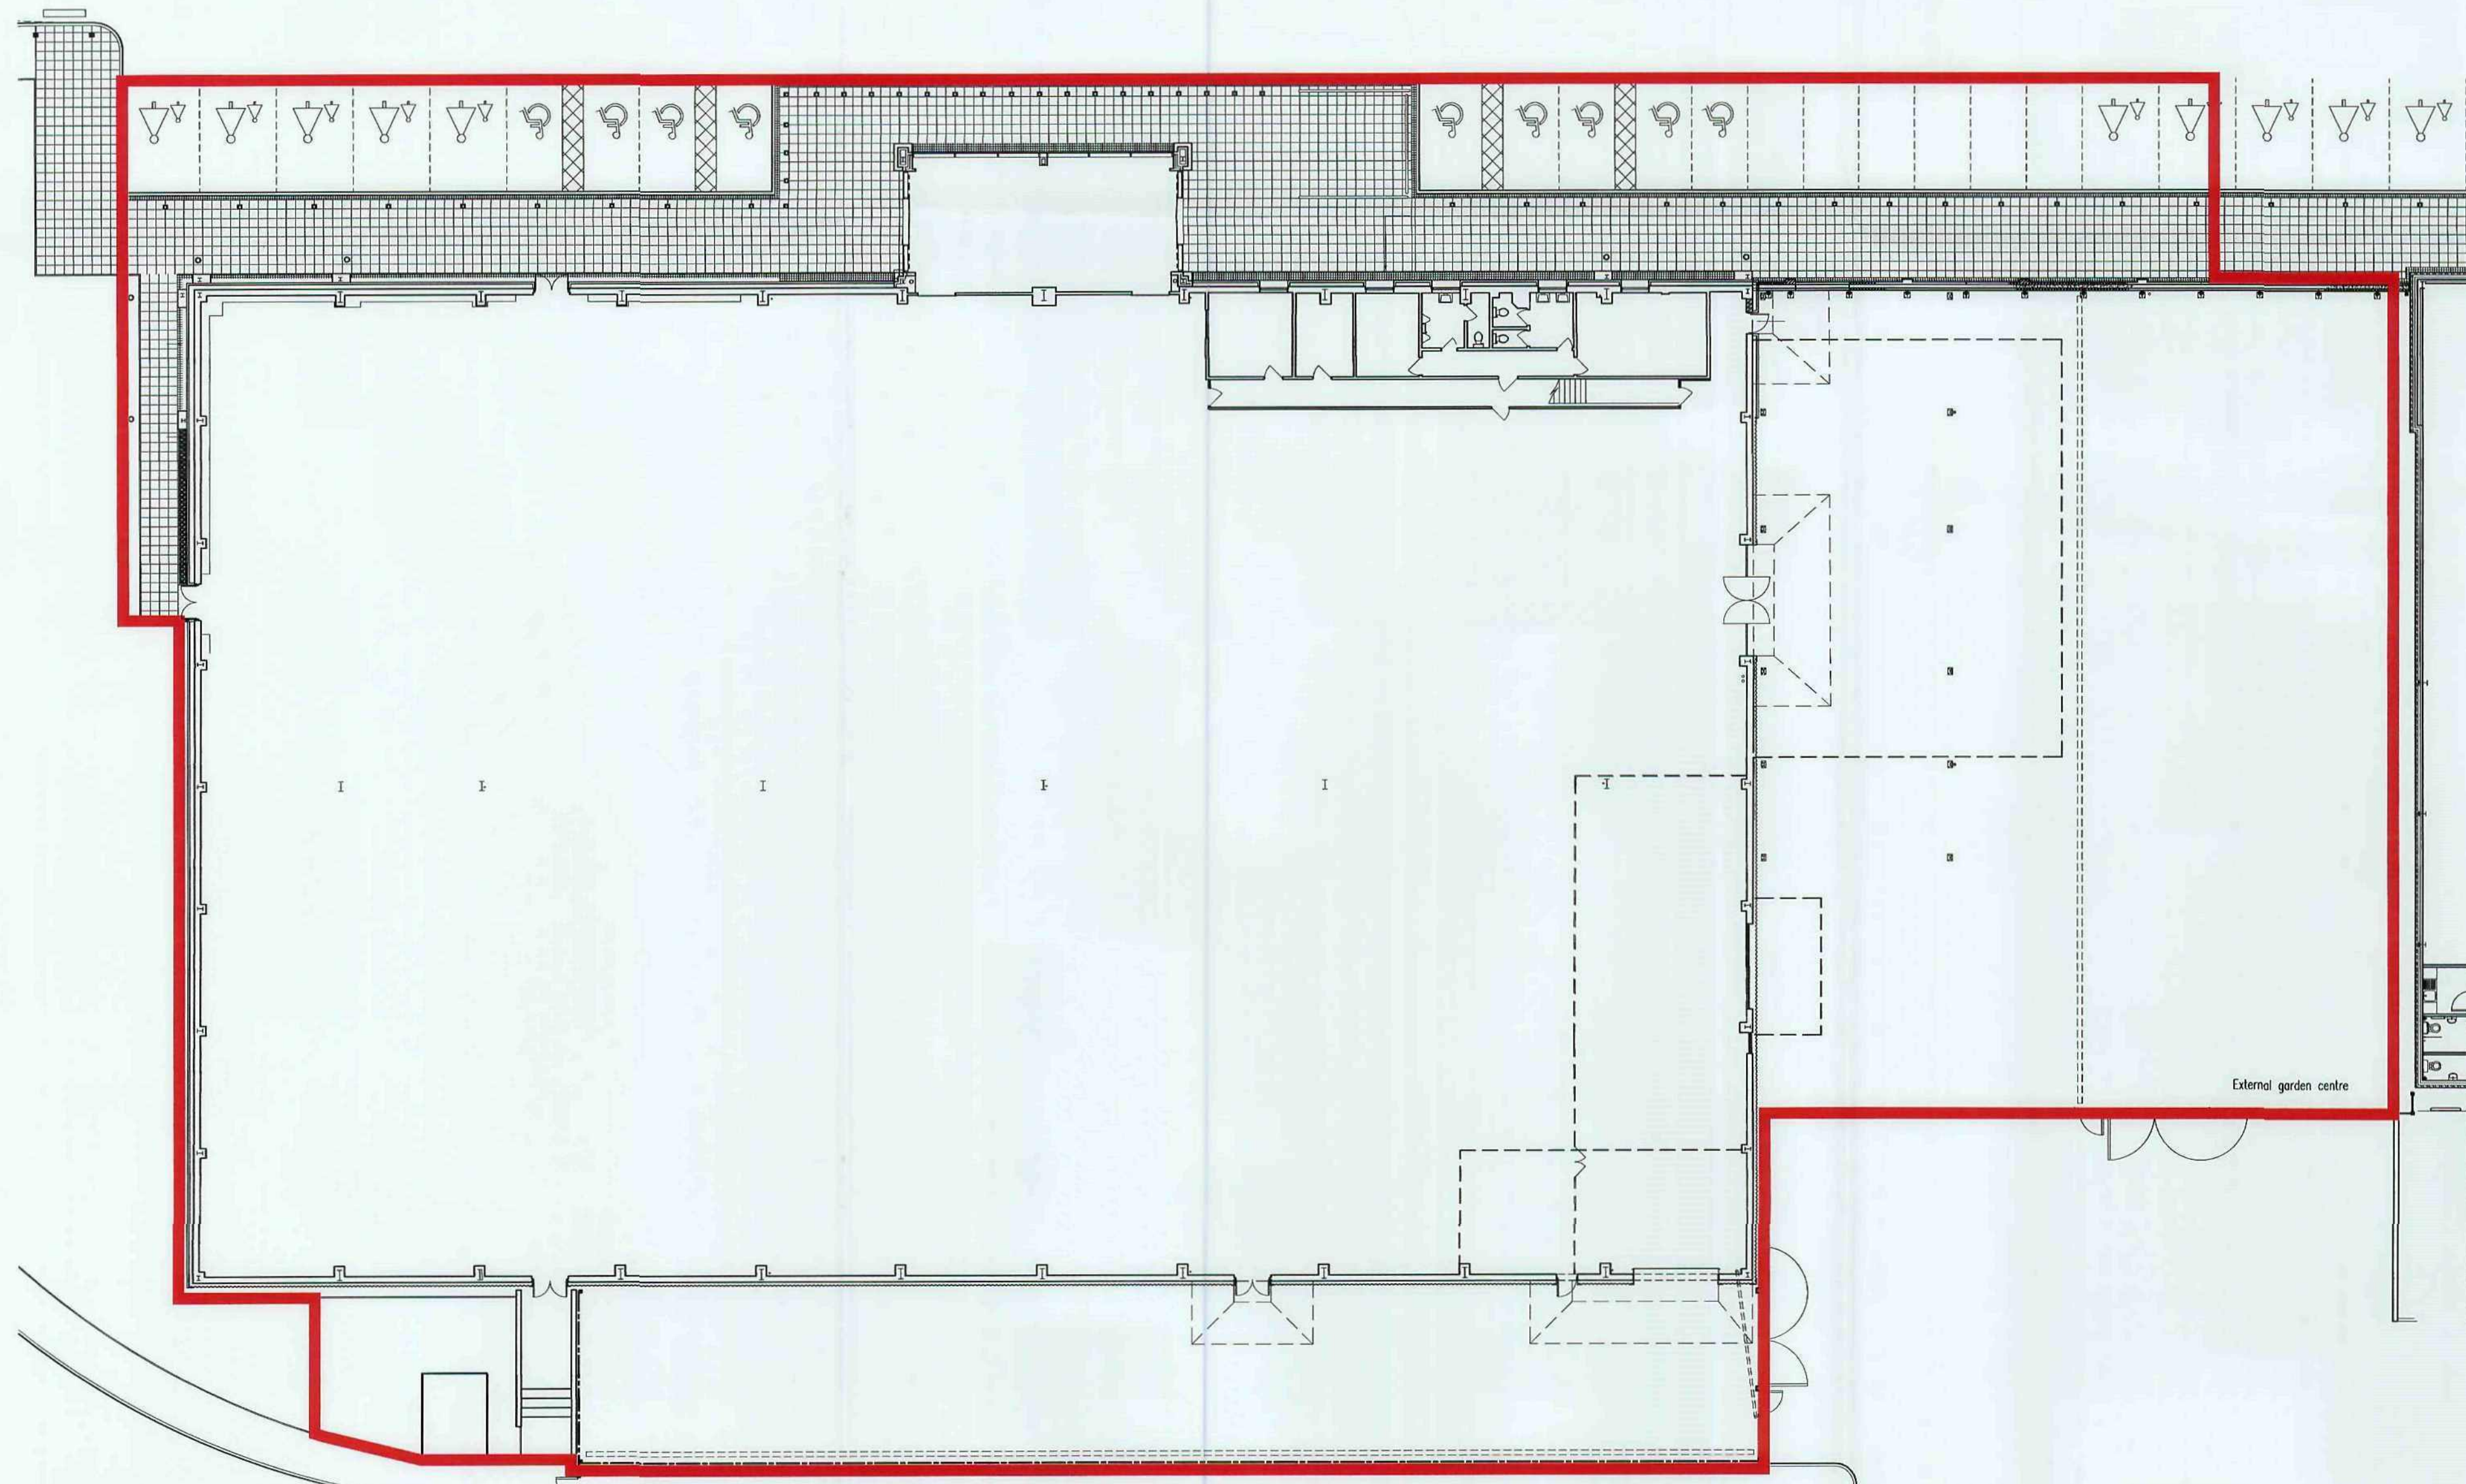

GROUND FLOOR PLAN 1:200 @A1

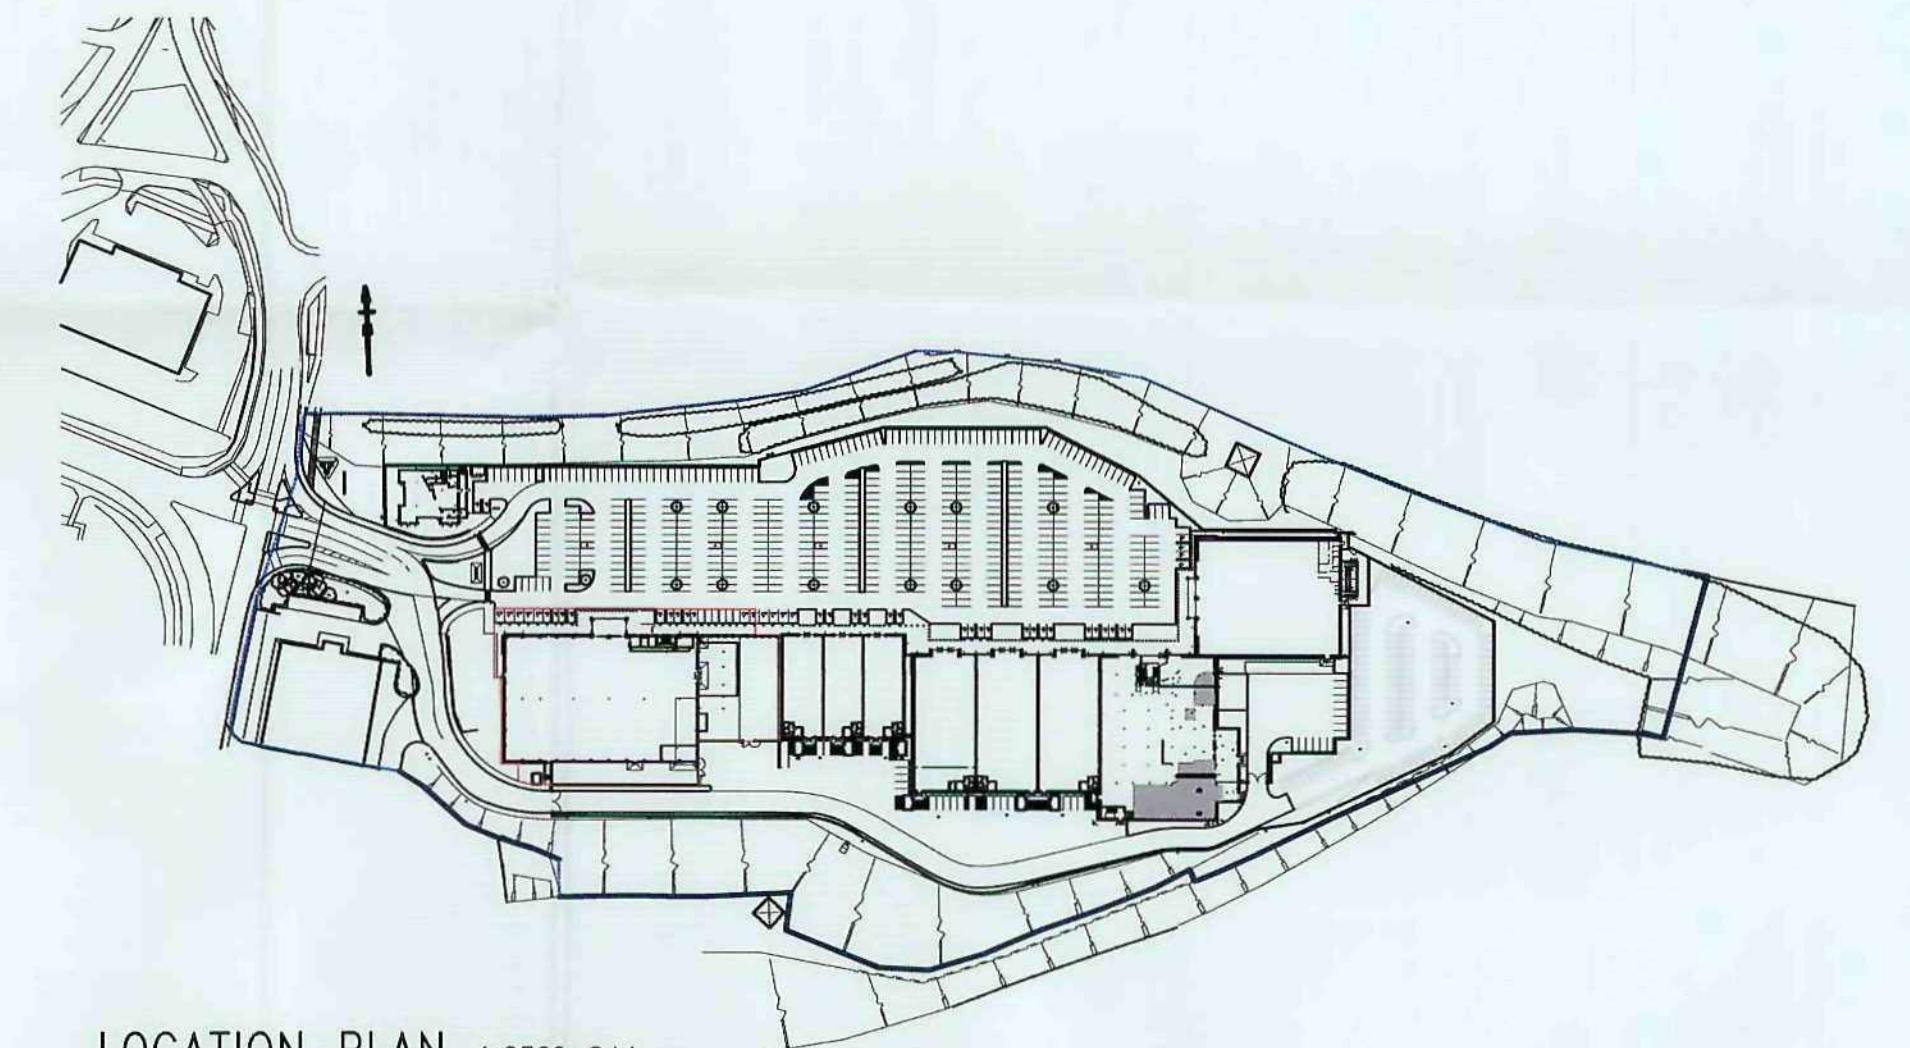

LOCATION PLAN 1:2500 @A1

A	FOCUS BOUNDARY ADDED	01.12.08	SOR	GB
Rev	Description	Date	By	Chk

Status	Purpose for Issue
Planning ☐ Tender ☐	
Construction ☐ As Built ☐	

Client
PEEL DEVELOPMENTS UK Ltd

Contract
PROPOSED ALLTERATIONS, UNIT 2
HARBOROUGH HILL ROAD
BARNSELY


Drawing
EXISTING GENERAL ARRANGEMENTS

B A T E
AND
TAYLOR
ARCHITECTS


Drawing No. MH521-01 Revision A
Scales AS SHOWN Date NOV'06
Drawn RMW Checked GB

This drawing is the copyright of the Architect and may not be reproduced without licence.
DO NOT scale from this drawing.




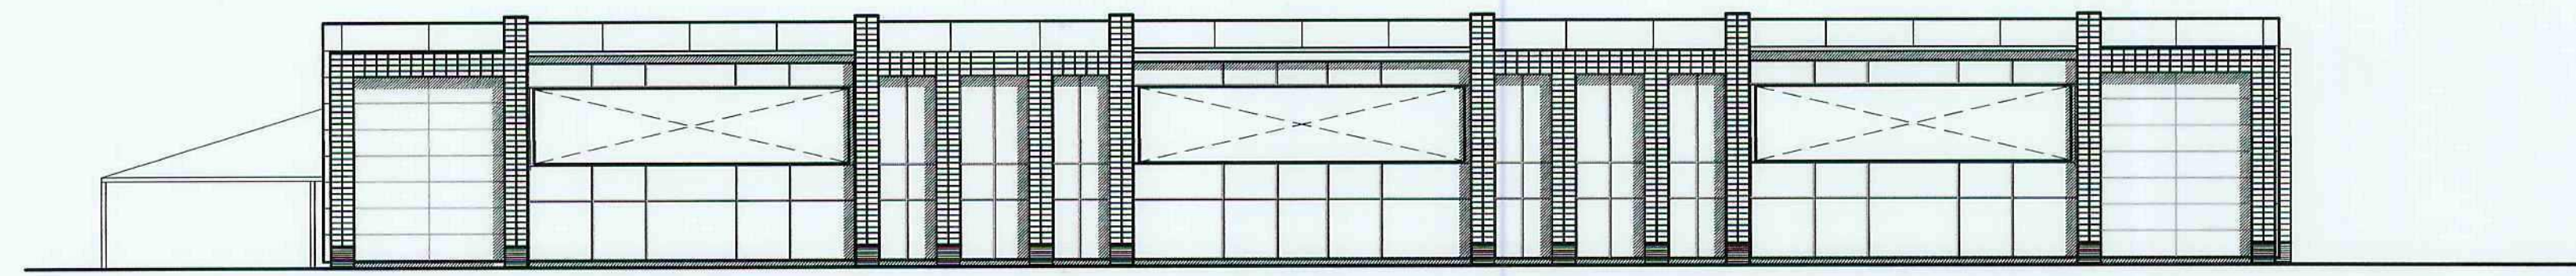


FRONT ELEVATION 1:200 @A1

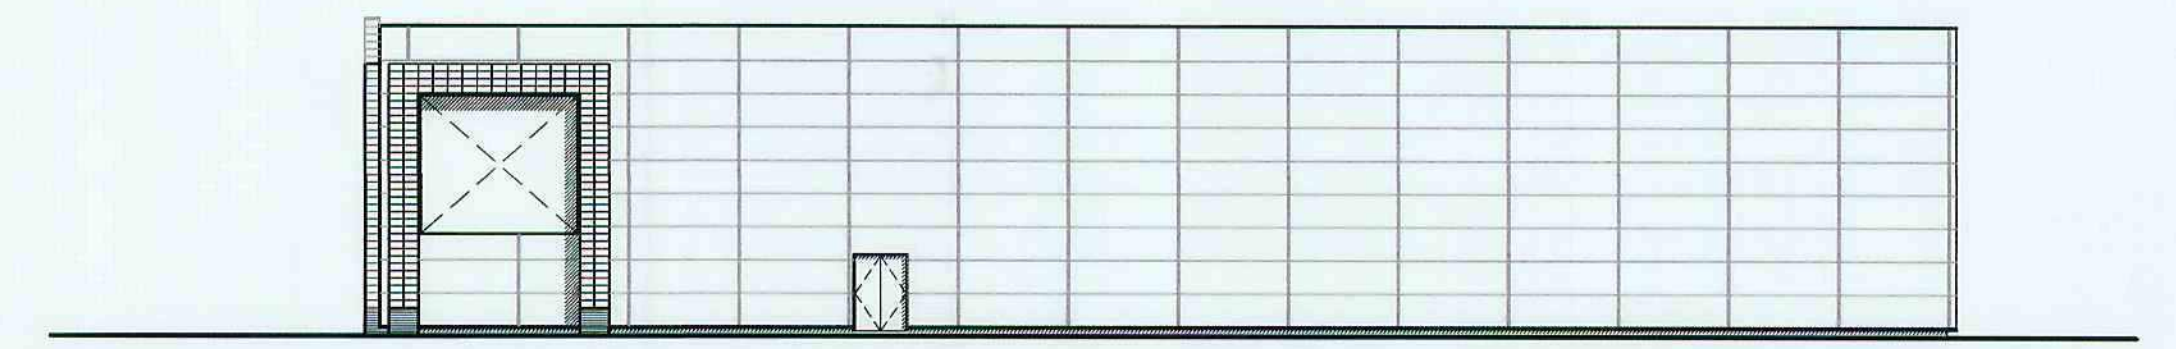


GABLE ELEVATION 1:200 @A1

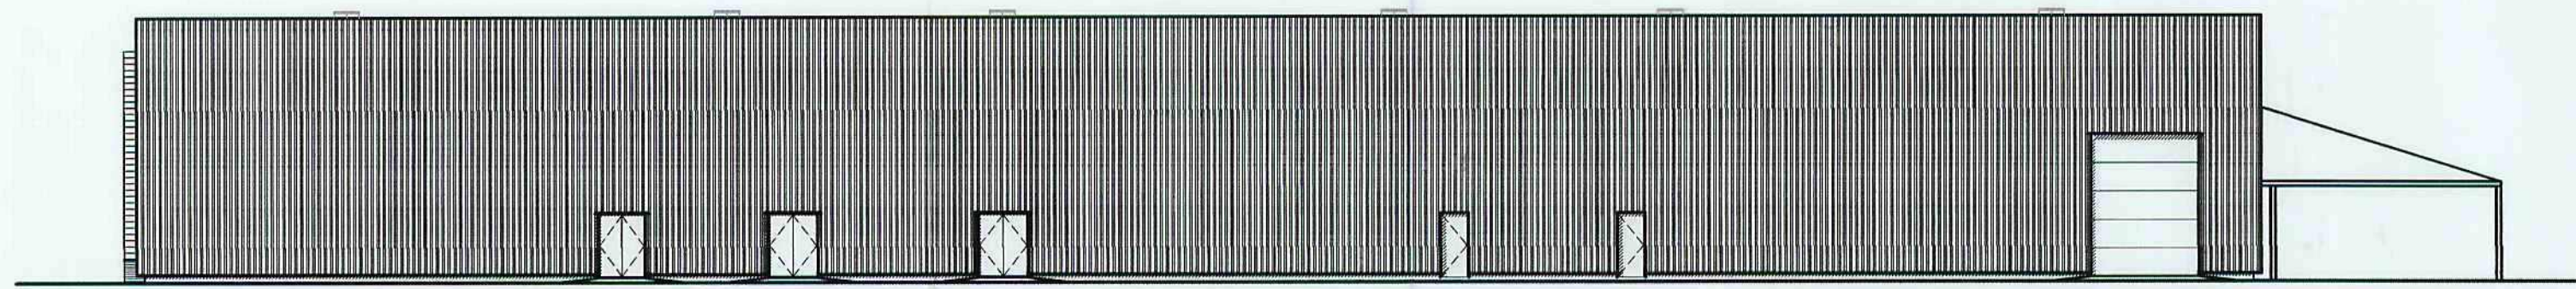


REAR ELEVATION 1:200 @A1

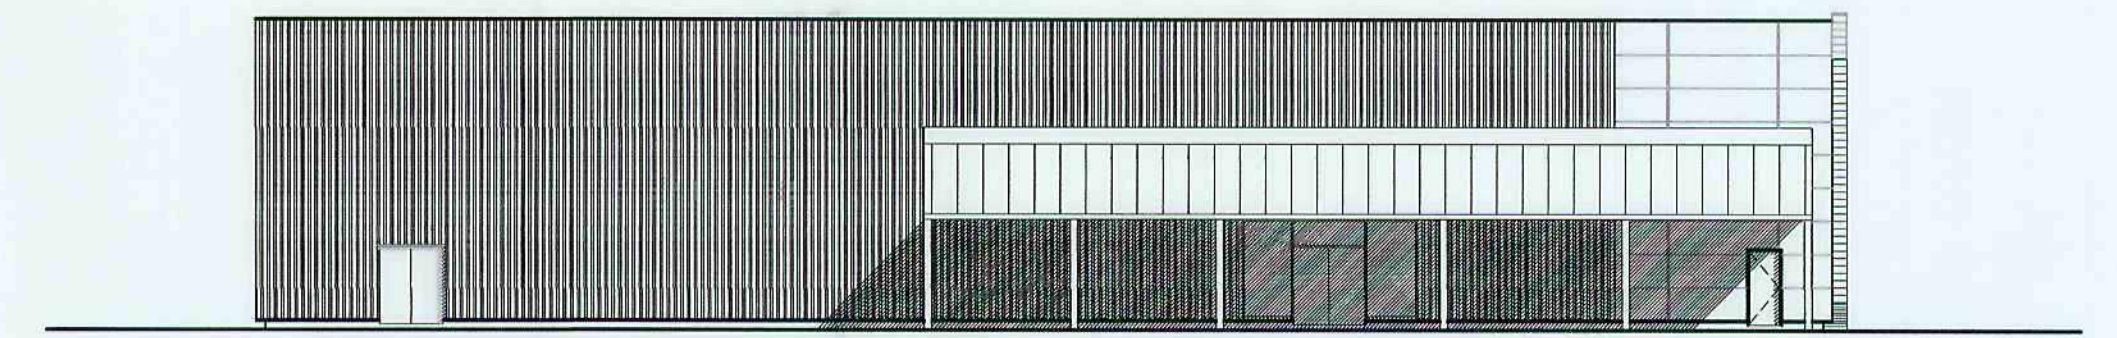


GABLE ELEVATION 1:200 @A1

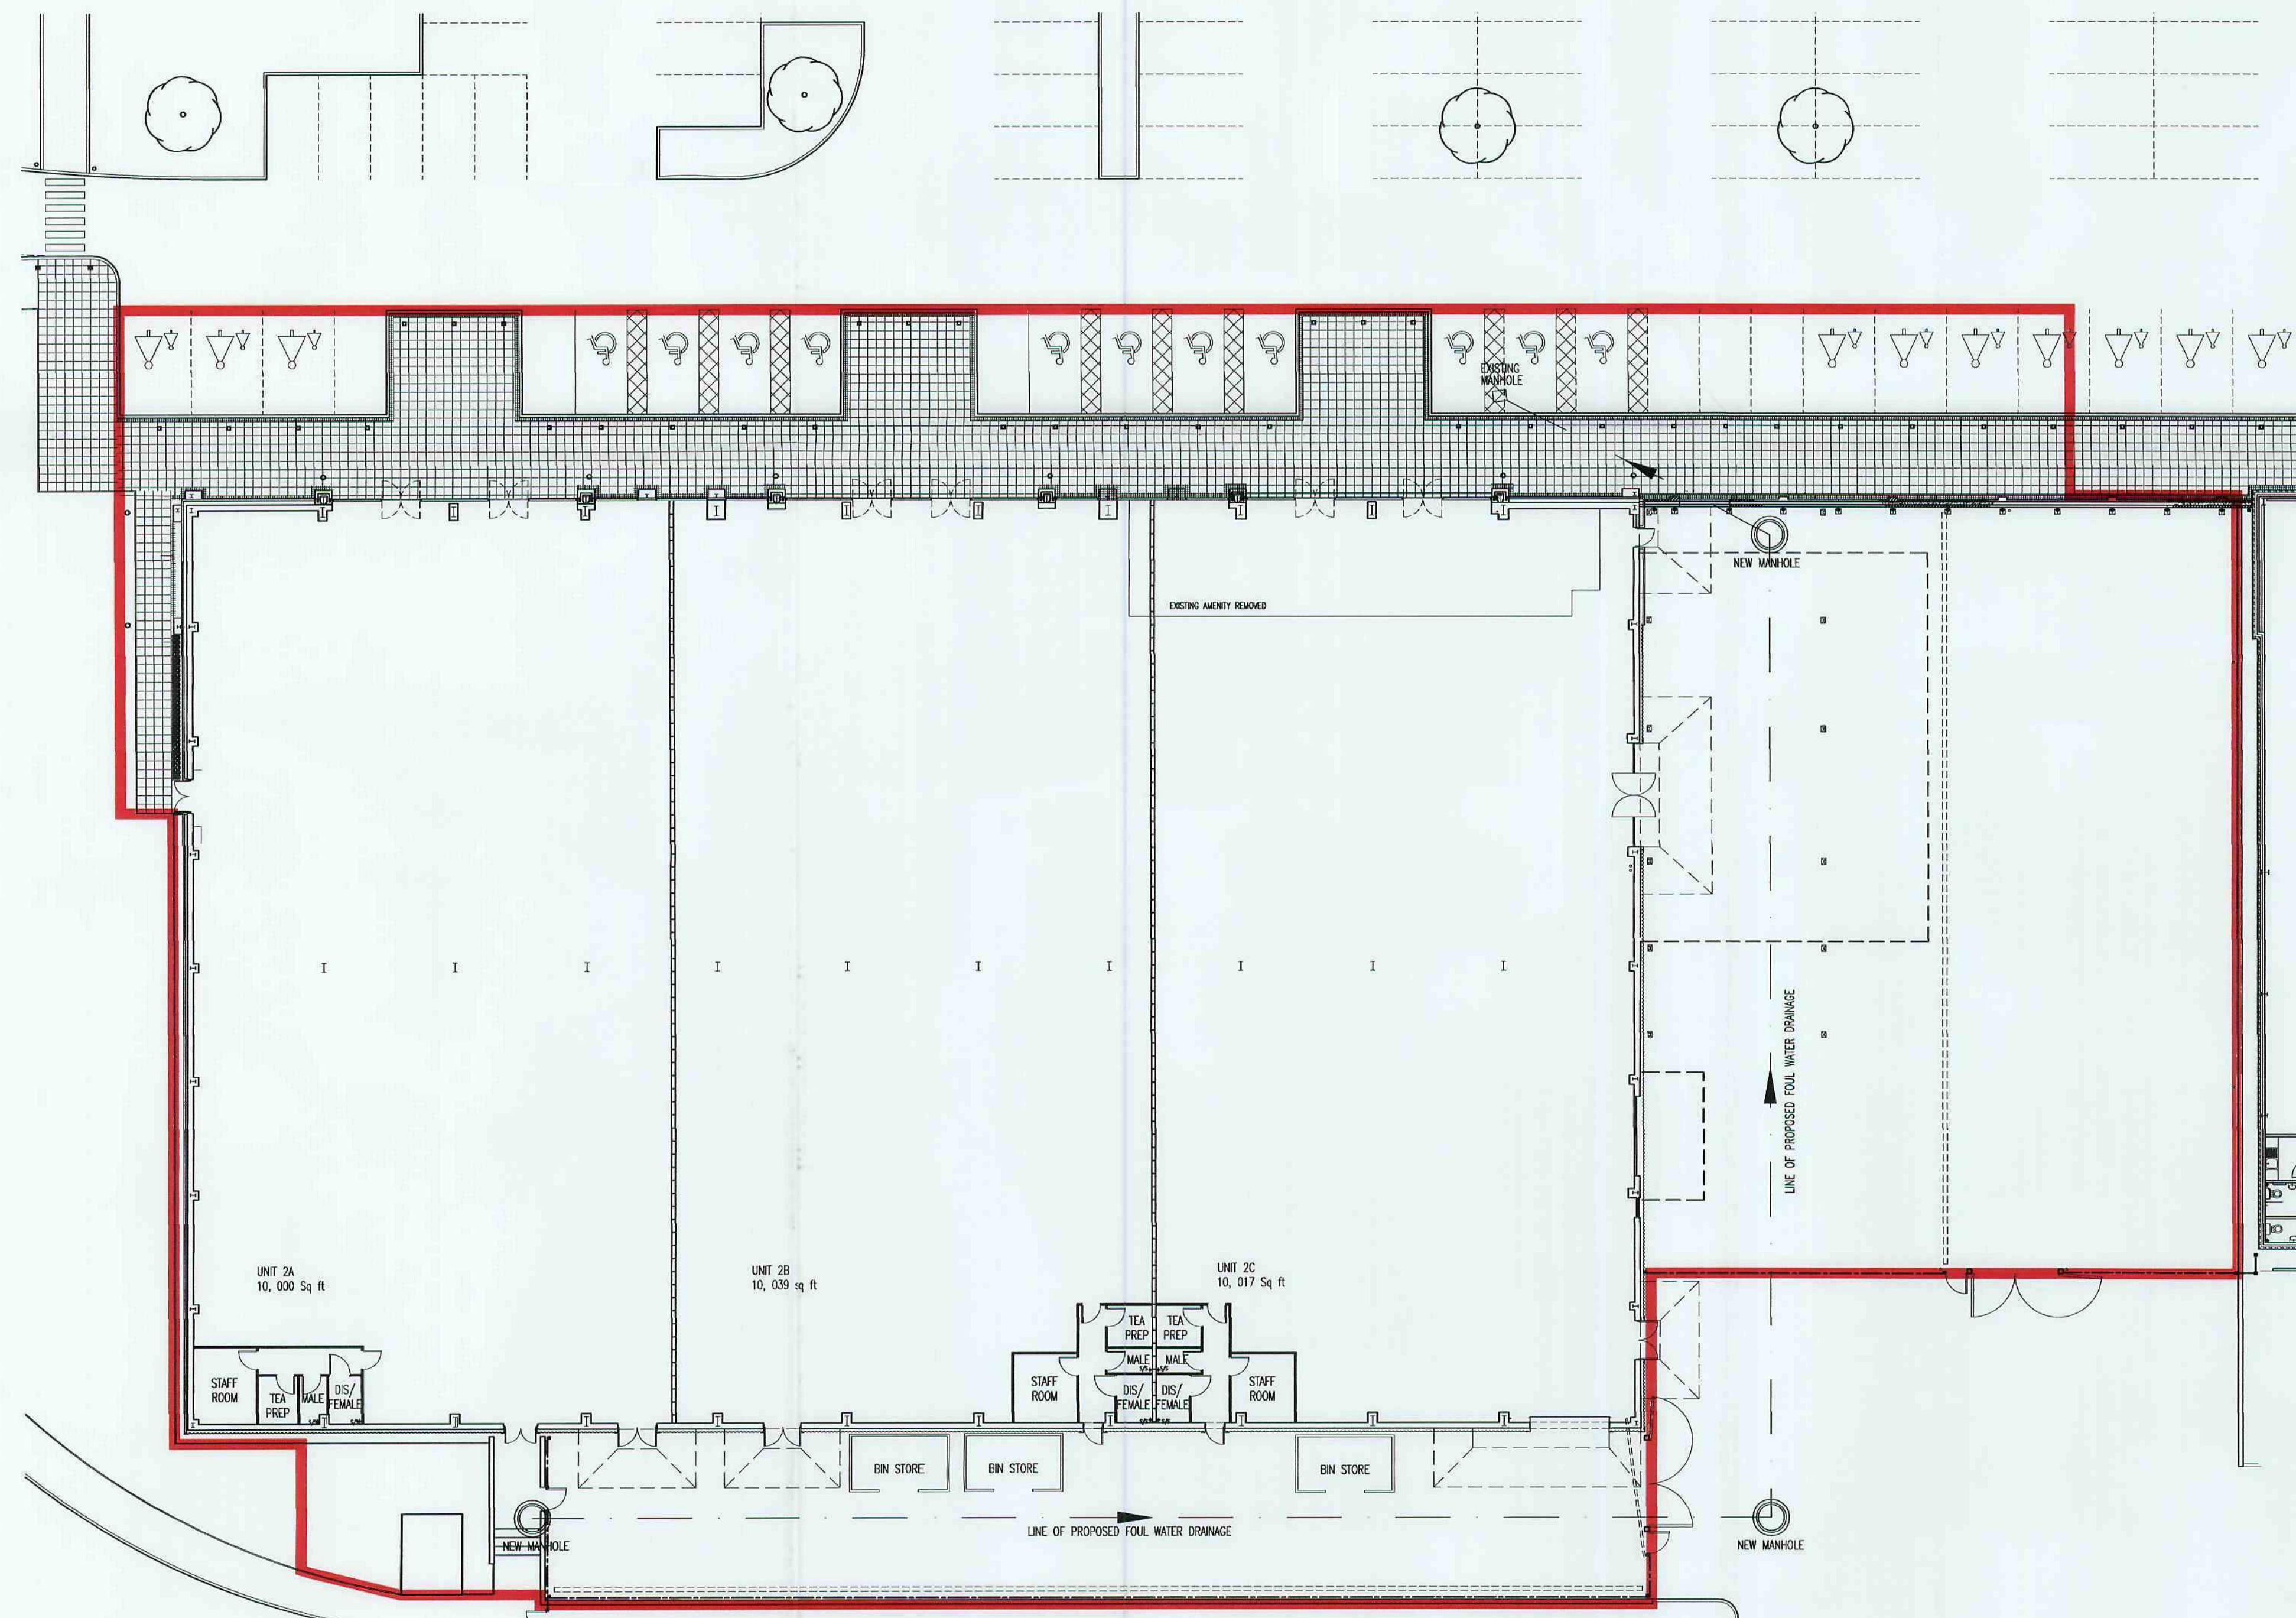

GROUND FLOOR PLAN 1:200 @A1

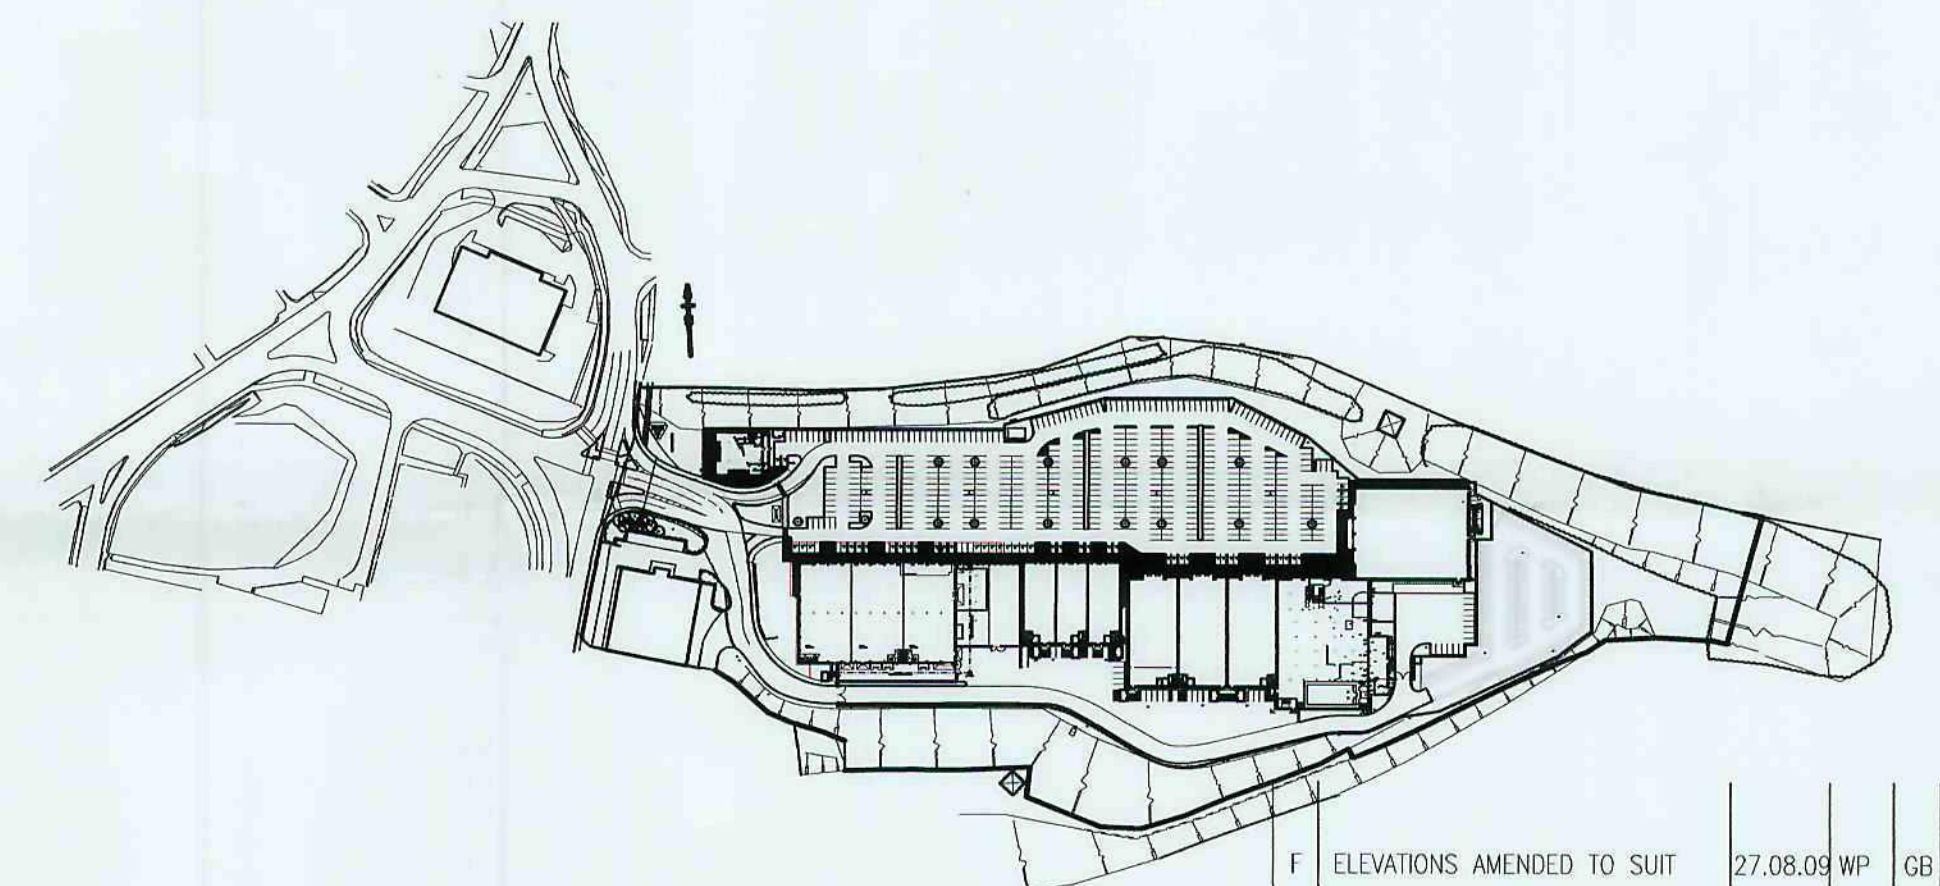

LOCATION PLAN 1:2500 @A1

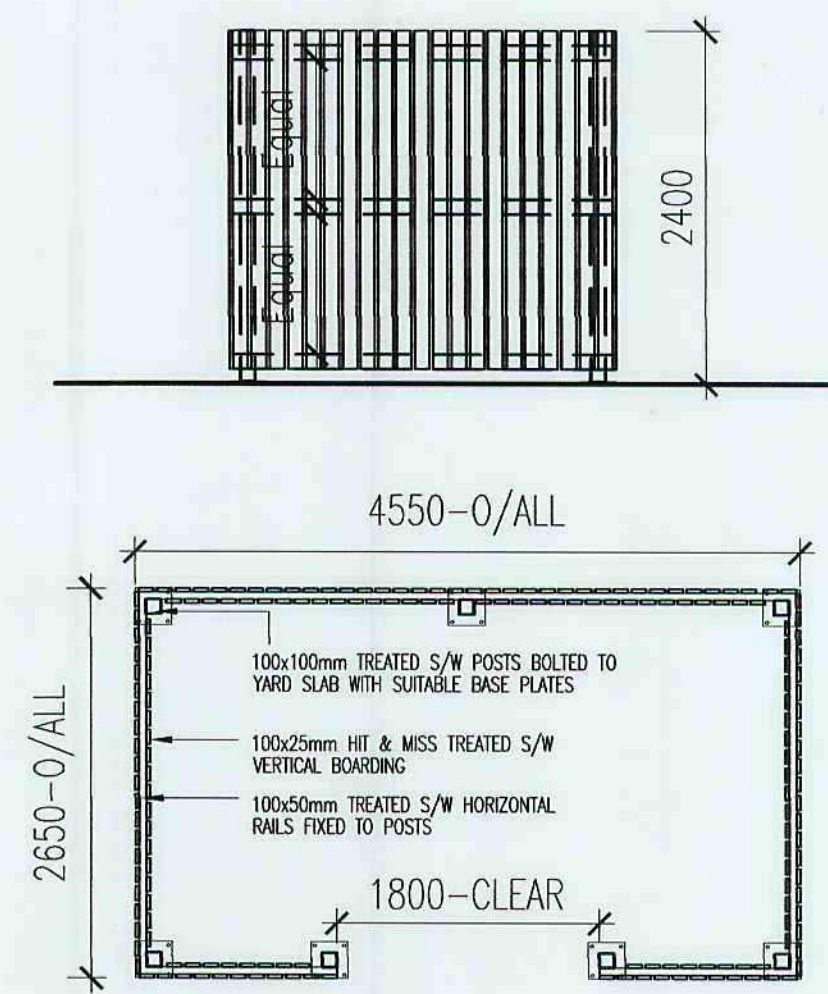

BIN STORE DETAIL 1:50 @A1

Rev	Description	Date	By	Chk
F	ELEVATIONS AMENDED TO SUIT	27.08.09	WP	GB
E	CAR PARK AMENDED IN FRONT OF UNIT C	21.08.09	WP	GB
D	ENTRANCE FEATURES AMENDED AND AMENITY DETAILS ADDED TO UNIT 2	19.08.09	WP	GB
C	FOUL WATER DRAINAGE LINE ADDED, FENCE LINE REVISED	16.03.09	SOR	GB
B	PROPOSED UNIT SIZES AMENDED TO GREATER THAN 10K EACH	13.03.08	WP	GB
A	BIN STORE AND DRAINAGE DETAILS ADDED, FOCUS BOUNDARY ADDED, PARKING REVISED.	01.12.08	SOR	GB

Status	Purpose for Issue
Planning ☐ Tender ☐	
Construction ☐ As Built ☐	

Client
PEEL DEVELOPMENTS UK Ltd

Contract
PROPOSED ALLTERATIONS, UNIT 2
HARBOROUGH HILL ROAD
BARNSELEY

Drawing
PROPOSED GENERAL ARRANGEMENTS

B A T E **Royal Exchange**
AND
TAYLOR
ARCHITECTS

Drawing No. MH521-02 Revision F
Scales AS SHOWN Date MAR '09
Drawn SOR Checked GB

This drawing is the copyright of the Architect and may not be reproduced without licence.
DO NOT scale from this drawing.

