


Contractor must verify all dimensions on site before commencing any work or shop drawings.

If this drawing exceeds the quantities taken in any way, the building designers are to be informed before the work is initiated.

Only figured dimensions to be taken from this drawing. Do not scale off this drawing.

Drawing based on Ordnance Survey and/or existing record drawings - design and drawing content subject to Site Survey, Structural Survey, Site Investigations, Planning and Statutory Requirements and Approvals.

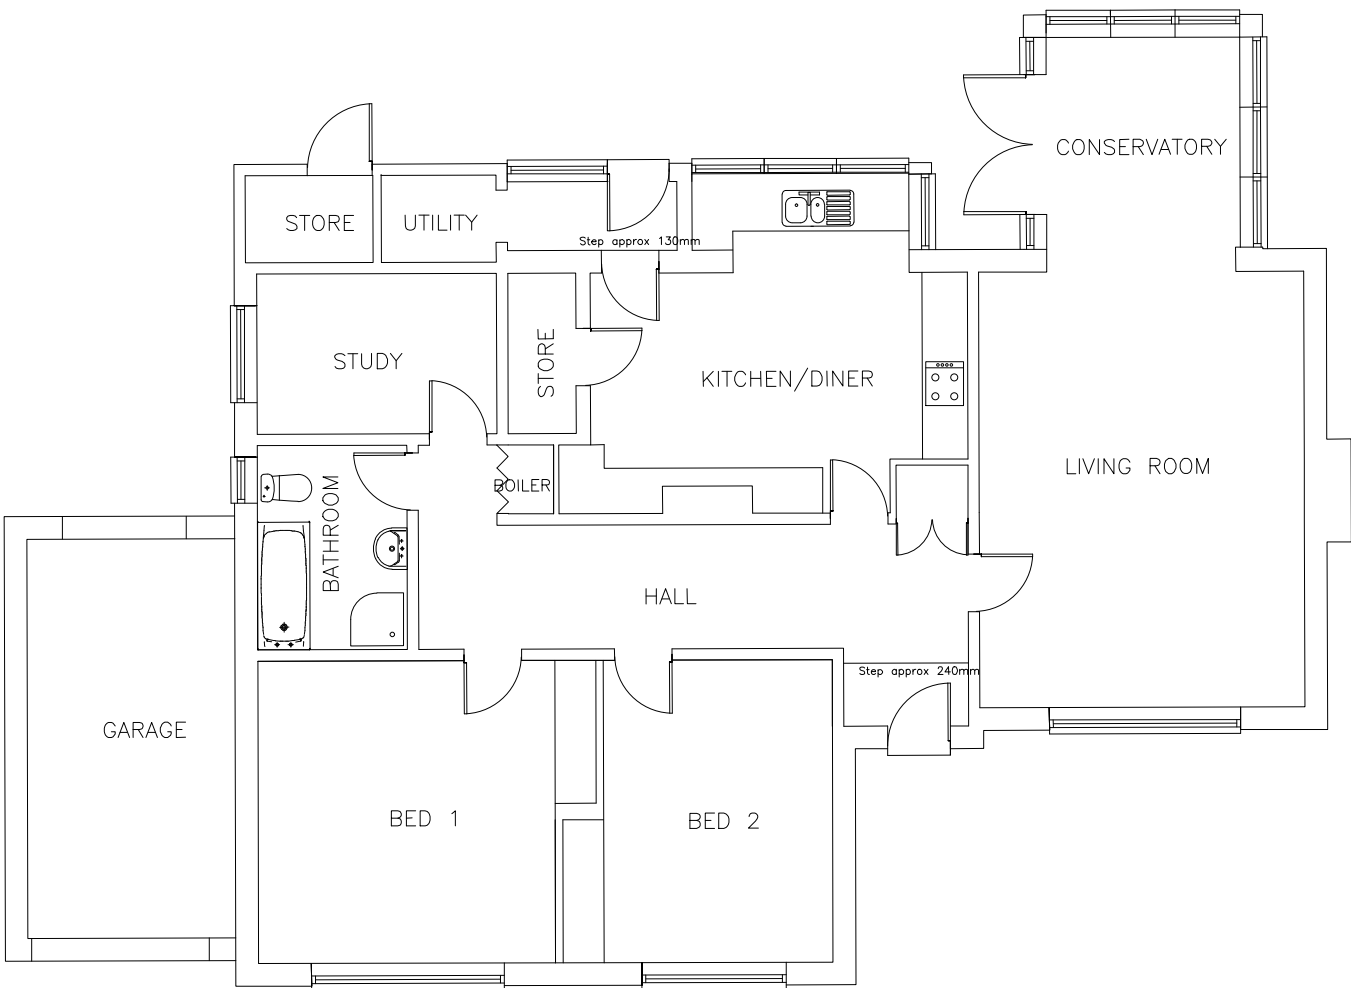

EXISTING GF PLAN SCALE 1:100

Rev.	Date	Details	Drawn	Checked
------	------	---------	-------	---------

Issued for:

PLANNING

Project/Client:	Project No:
5 Limes Avenue	17-011
Barnsley	Dwg No:
S75 2JA	A(10)-001
	Rev:

Drawing:	Scale:
Ground Floor Plan	A/S @A3
As Existing	Drawn By: Date:
	s.g. May 17
Checked By:	Date:



THE DISABILITY PROPERTY SPECIALISTS

Southern Office: Camborne House, Courtenay Park, Newton Abbot, TQ12 2HD
Central Office: 176 King Street, London, W6 0RA
T: +44 (0)333 577 0809 F: +44 (0)871 733 4738
www.plg.uk

© Plg Consultants Ltd. Contractors must work only to figured dimensions which are to be checked on site.
Registered Office - Venture House, 27-29 Glasshouse Street, London W1B 5DF. Registered Number - 8046920