





Existing Front Elevation

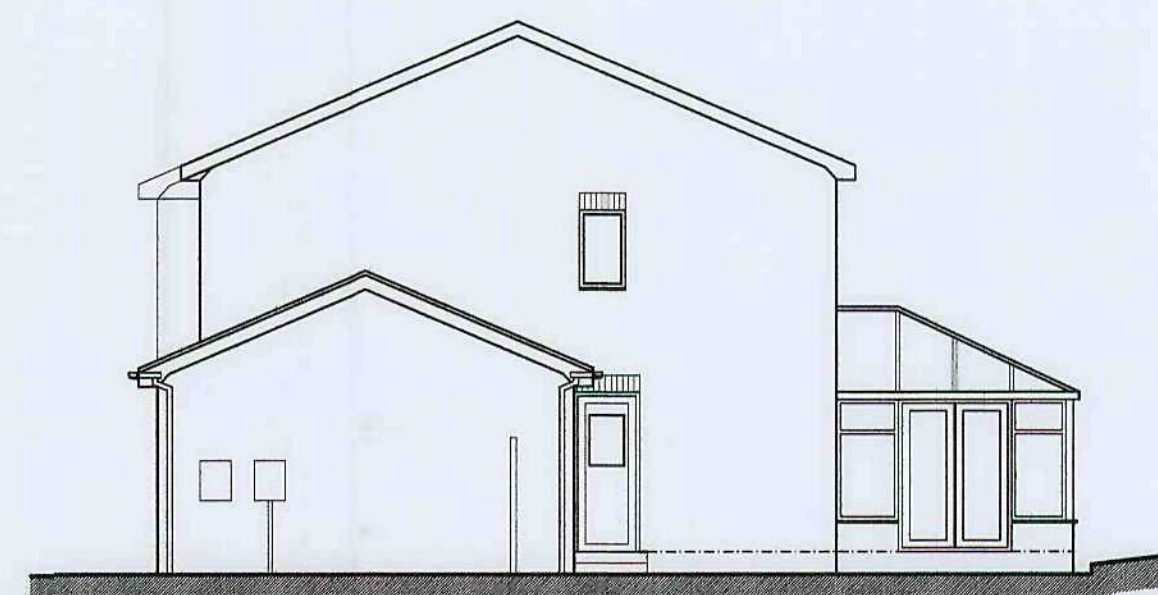


Existing Side Elevation

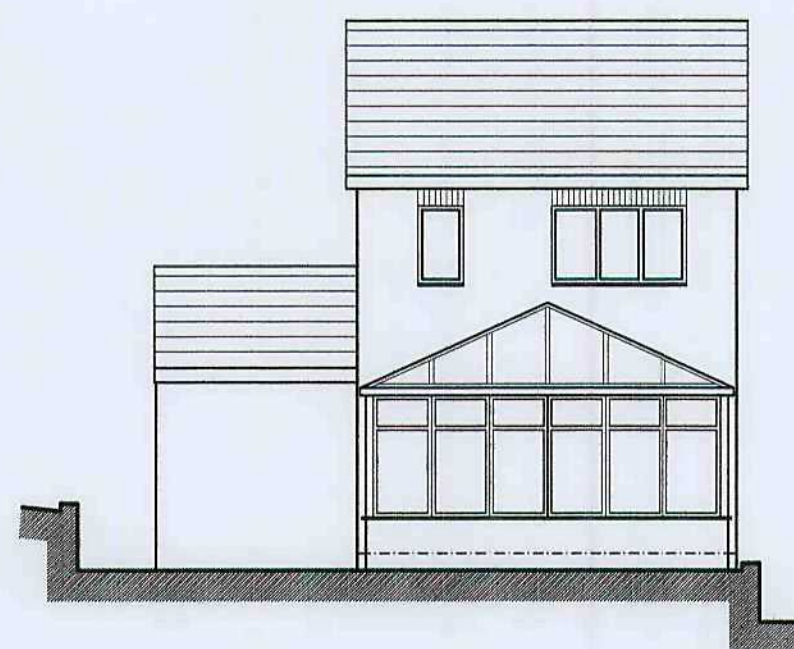


Existing Rear Elevation




Proposed Front Elevation

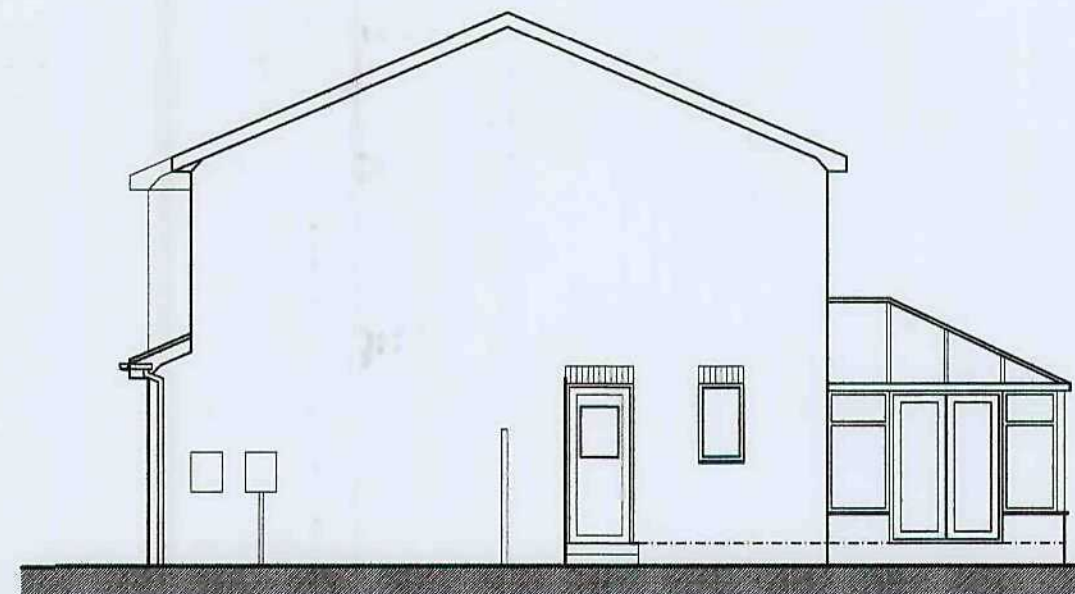


Proposed Side Elevation

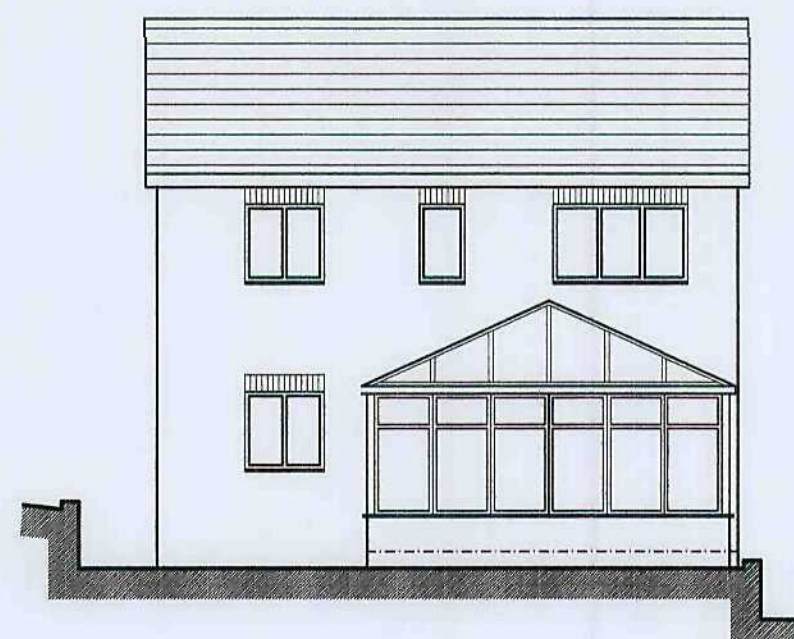


Proposed Rear Elevation

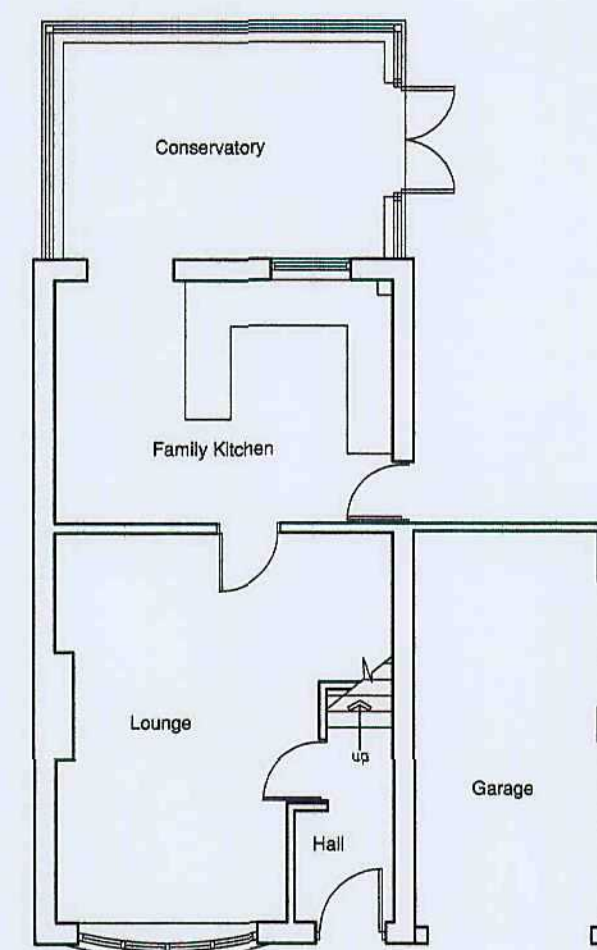


Existing Ground Floor Plan

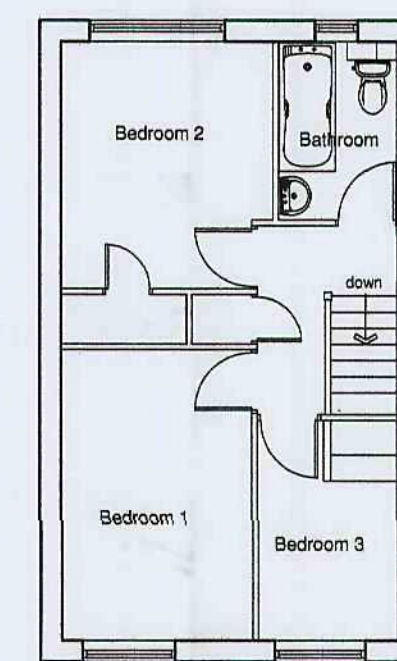


Existing First Floor Plan

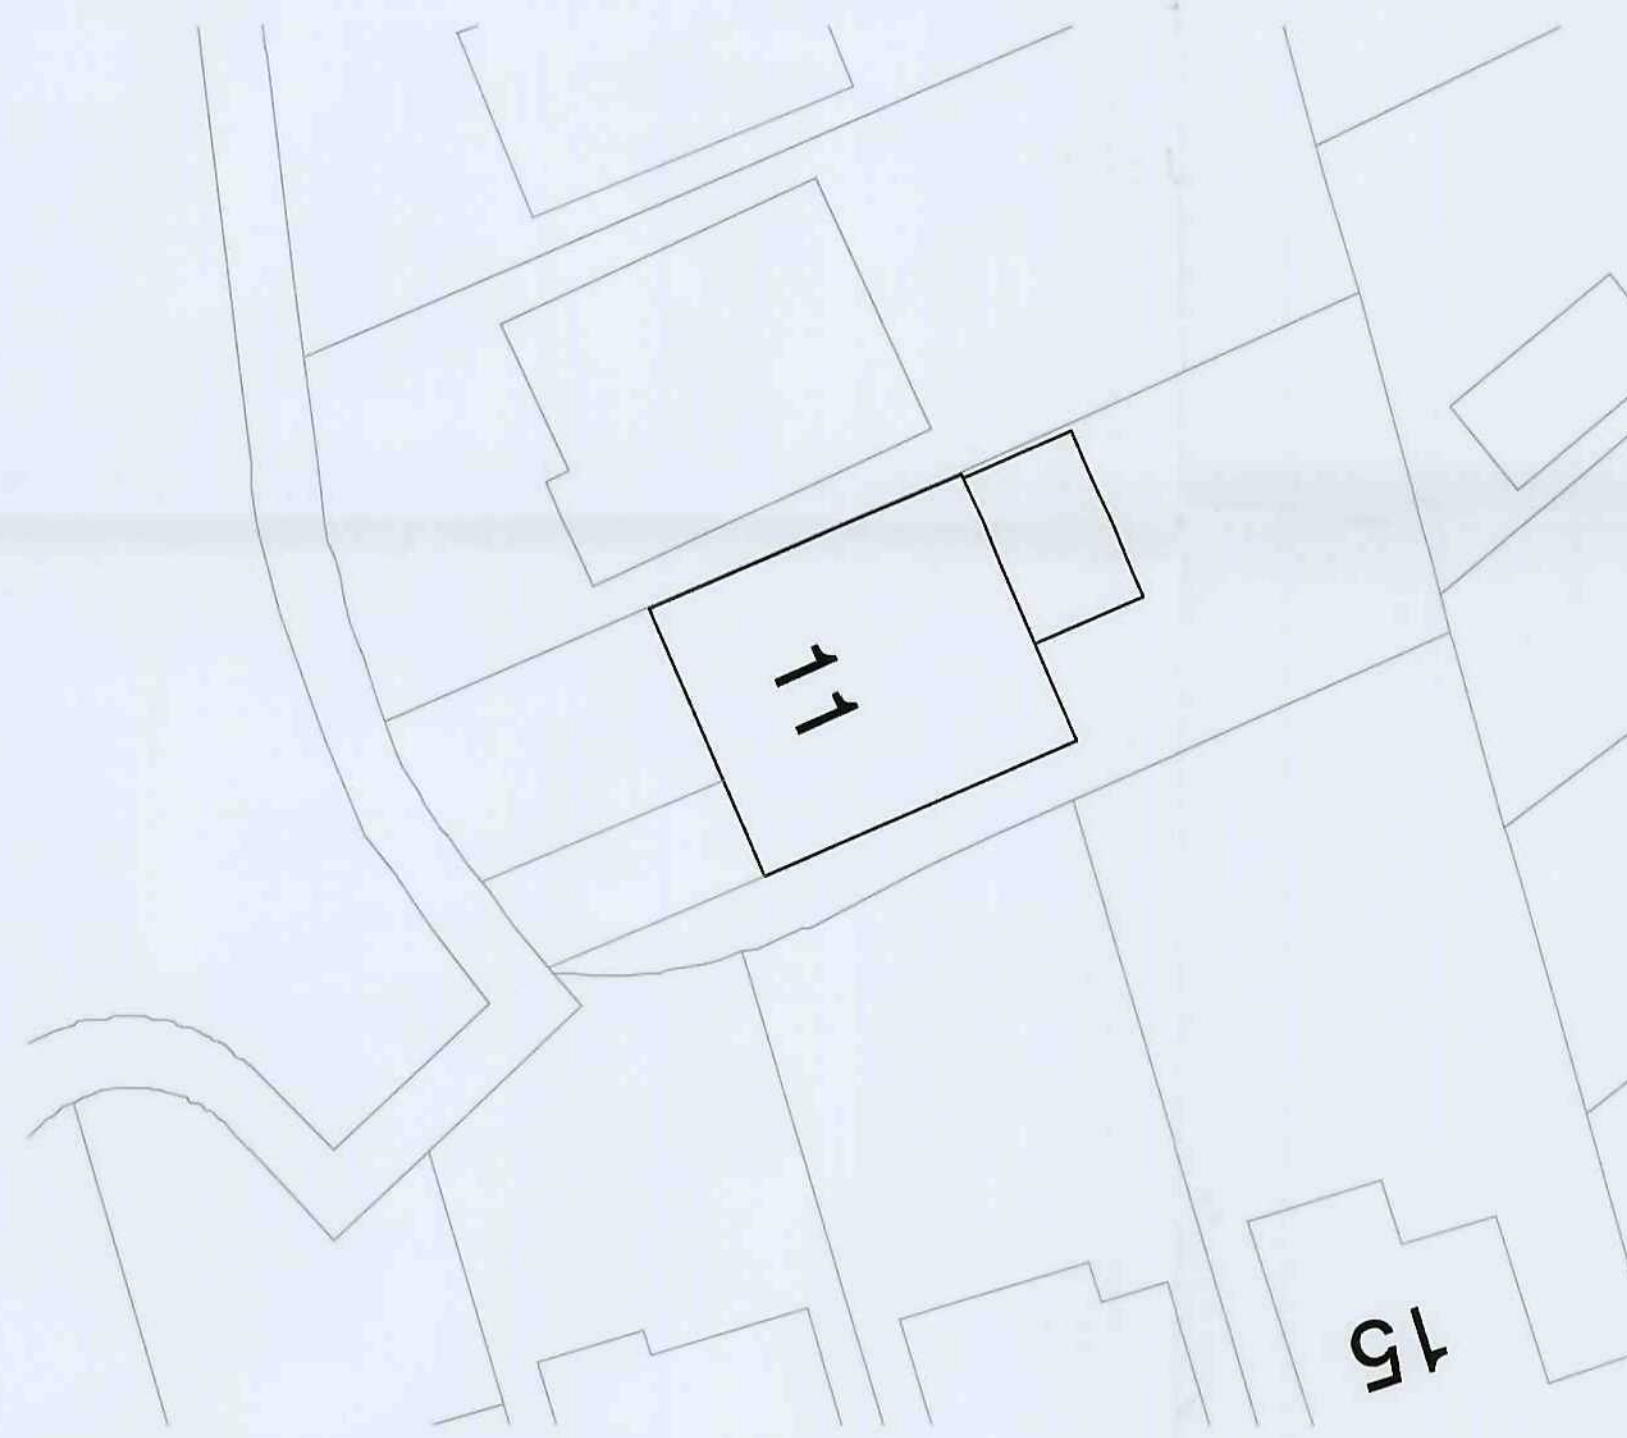

Block Plan - 1:200

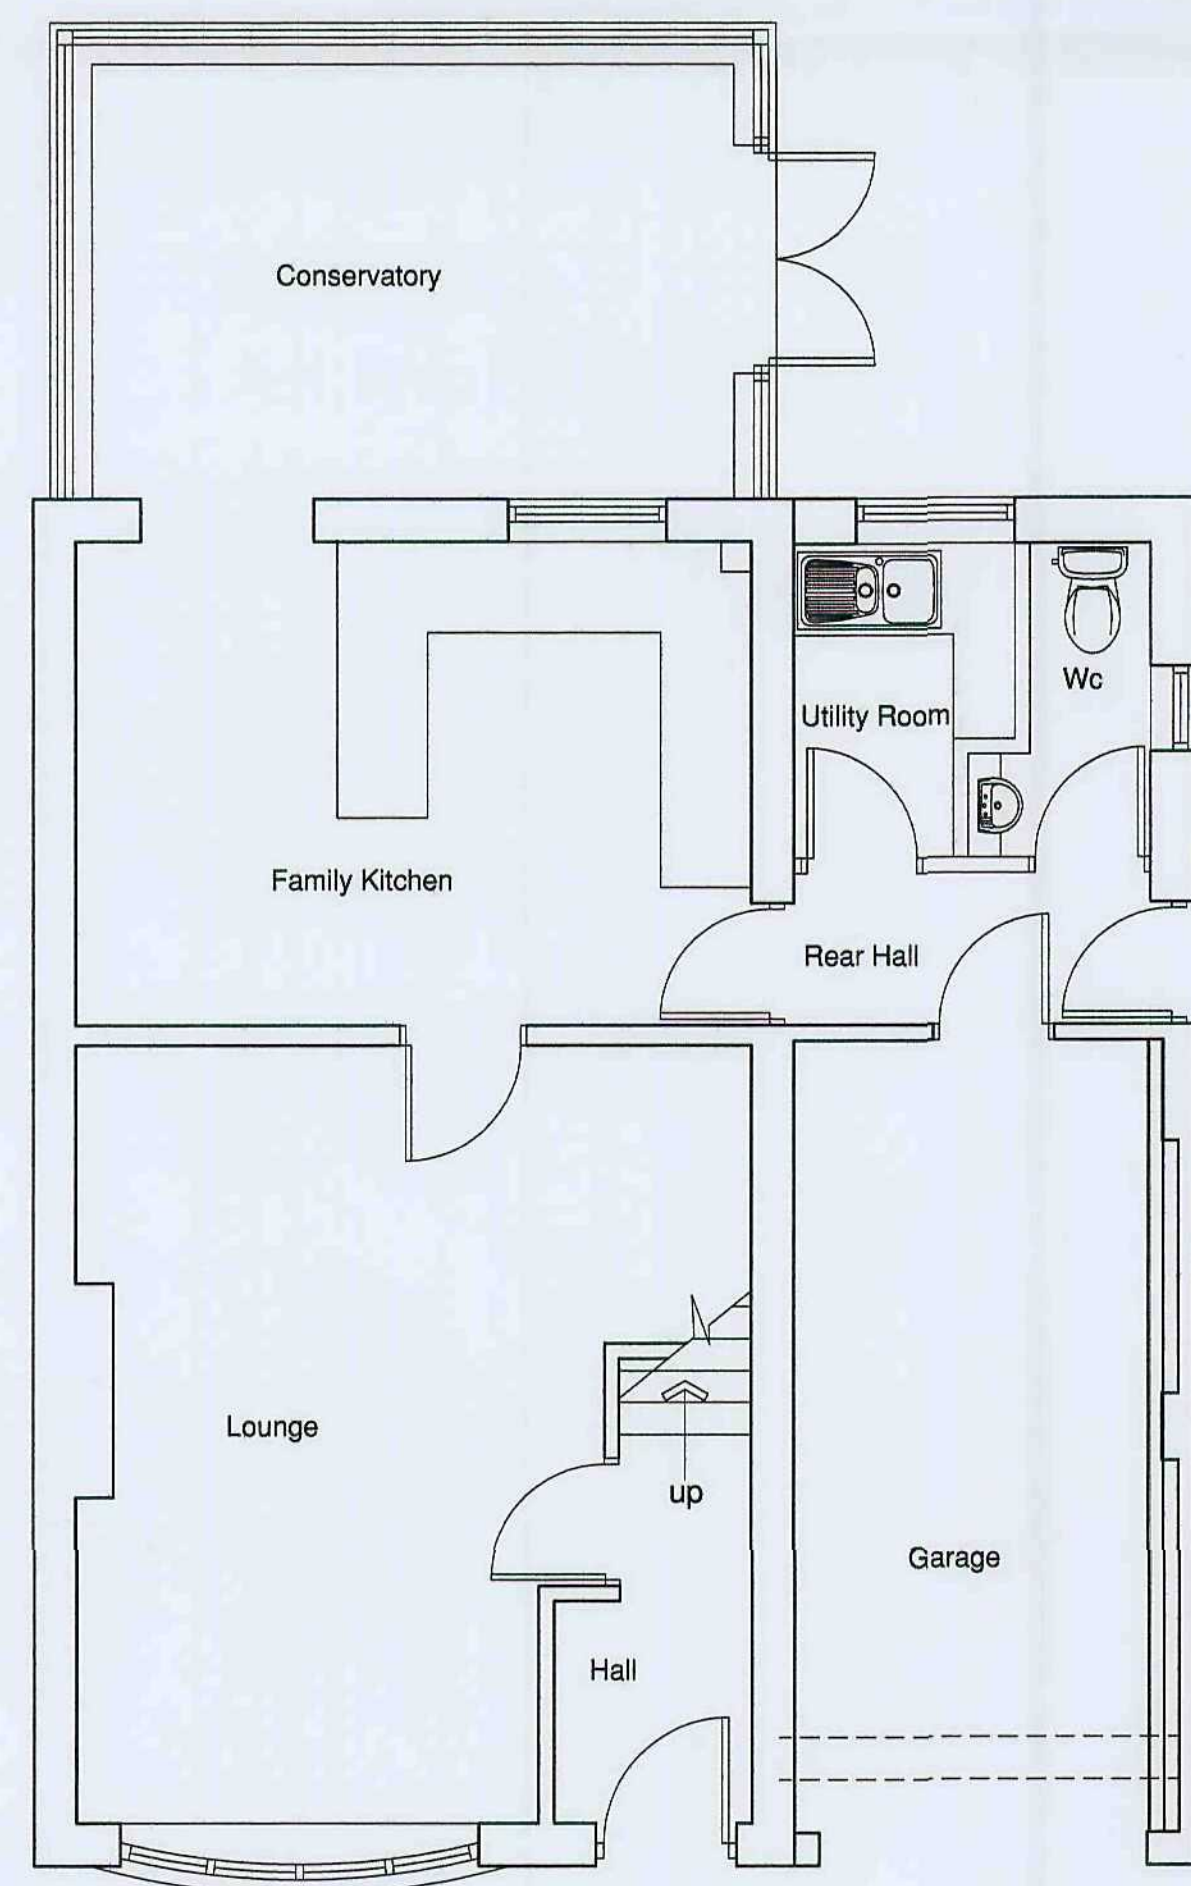

Proposed Ground Floor Plan

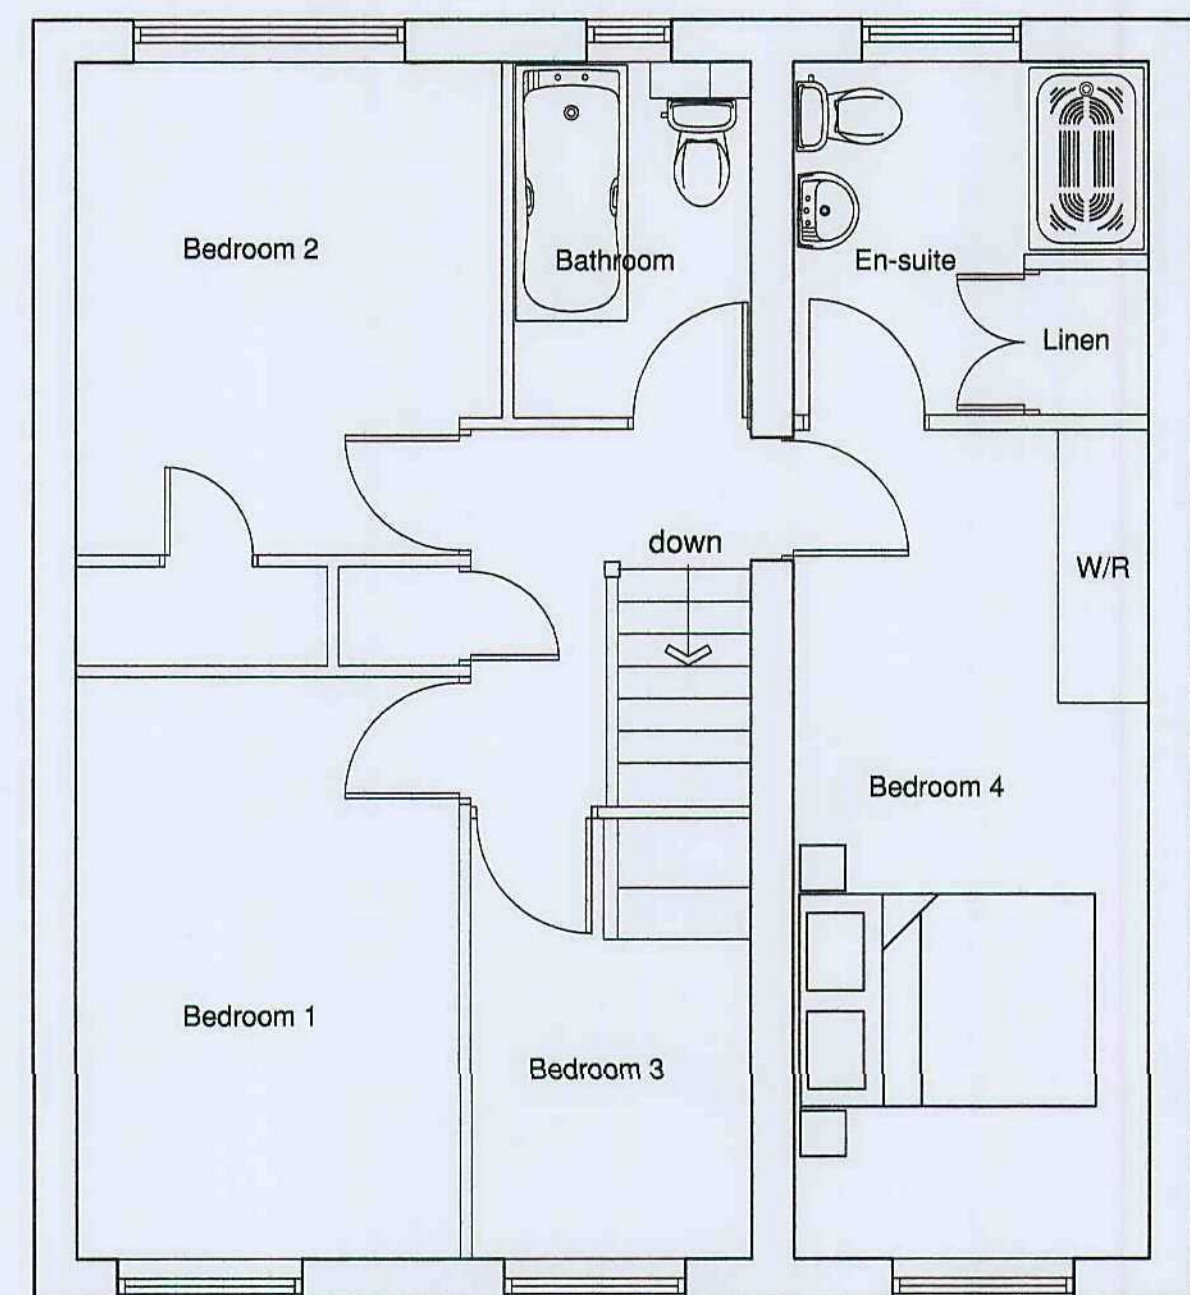

Proposed First Floor Plan



Location Plan 1:1250

copyright:
this drawing and the design depicted thereon are the copy right
of Richard Lawton - Architect

all drawings and dimensions to be checked and any
discrepancies to be reported to the Architect prior to the
commencement of work or production of shop drawings.
no dimensions to be scaled from drawing unless approved by
Architect

all work to be carried out in accordance with the Building
Regulations and the requirements of the Local Authority

REVISIONS

REF.	DESCRIPTION	BY	CHK	DATE
A	UTILITY ROOM AMENDED AND WC INCLUDED	RAL		12.04.11

RICHARD LAWTON - ARCHITECT
3, KENSINGTON ROAD
BARNSELY, SOUTH YORKSHIRE
S75 2TX
tel: 07432 114 396
fax: 01226 204103
web: www.richardlawton-architect.co.uk
e-mail: richard@richardlawton-architect.co.uk

CLIENT
MR & MRS R DOBSON

PROJECT
PROPOSED EXTENSION TO
11, WILSDEN GROVE, REDBROOK
BARNSELY

DRG. TITLE
PROPOSED PLANS & ELEVATIONS

SCALES	DATE	DRAWN	CHKD
1:50 & 1:100	08.04.11	RAL	
DRG. No.	REV		
002/01	A		

