


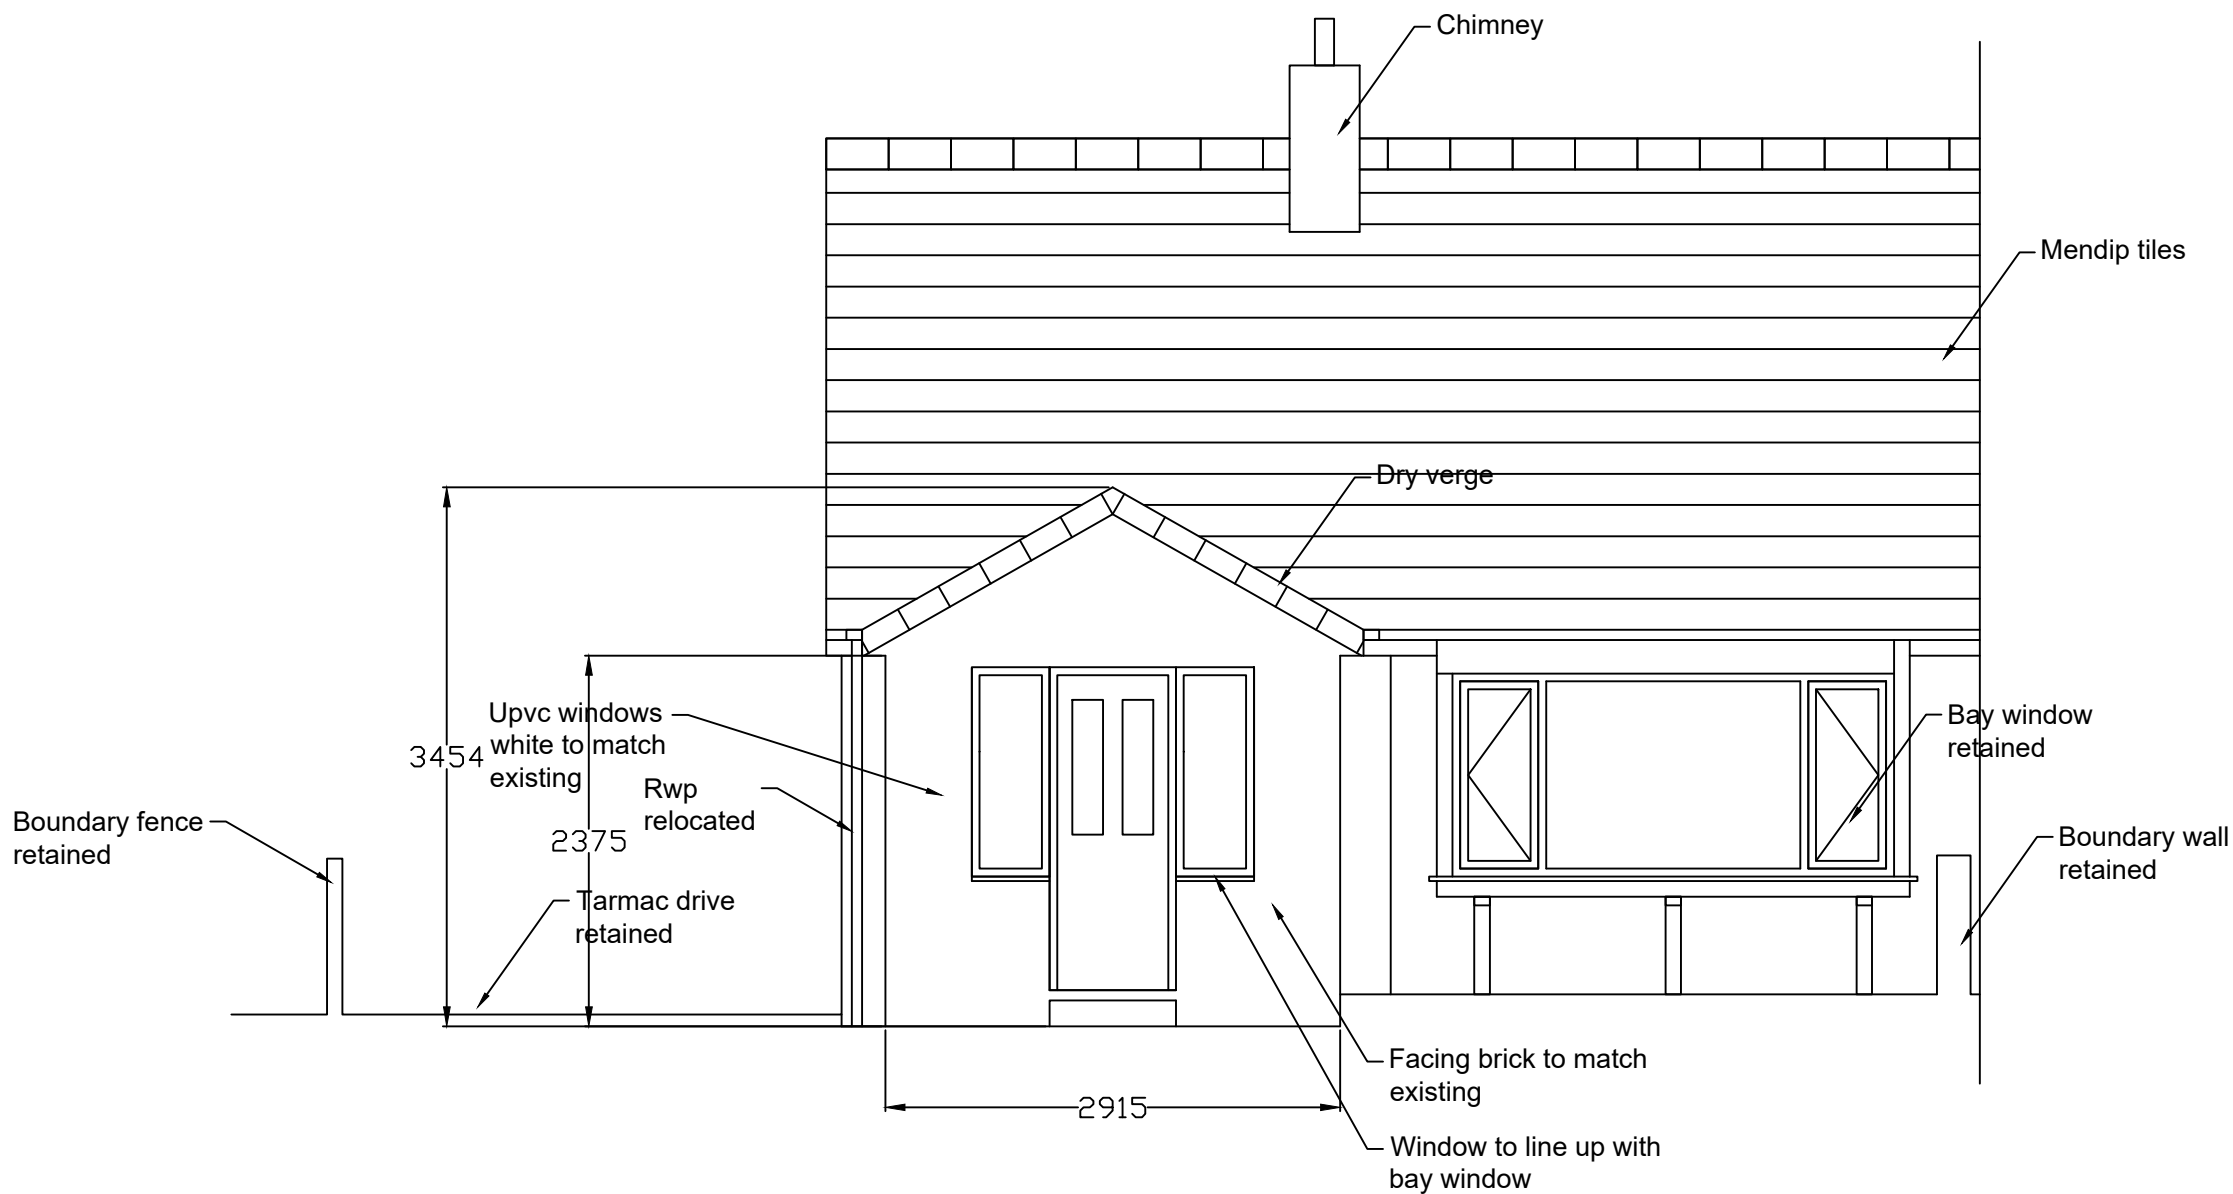

Proposed front elevation

1:50

Revisions	A. A-----	00-00-00	
This drawing is for planning permission only and is not a construction drawing.			
Drawing Title	PROPOSED-FRONT-ELEVATION		
Job No. - Dwg No.	RP/2021/6	.	—
Client:	Mr & Mrs Pownall 12 Thorne End Road Staincross; Barnsley S75 6NR .		
Scale.	1:50		