


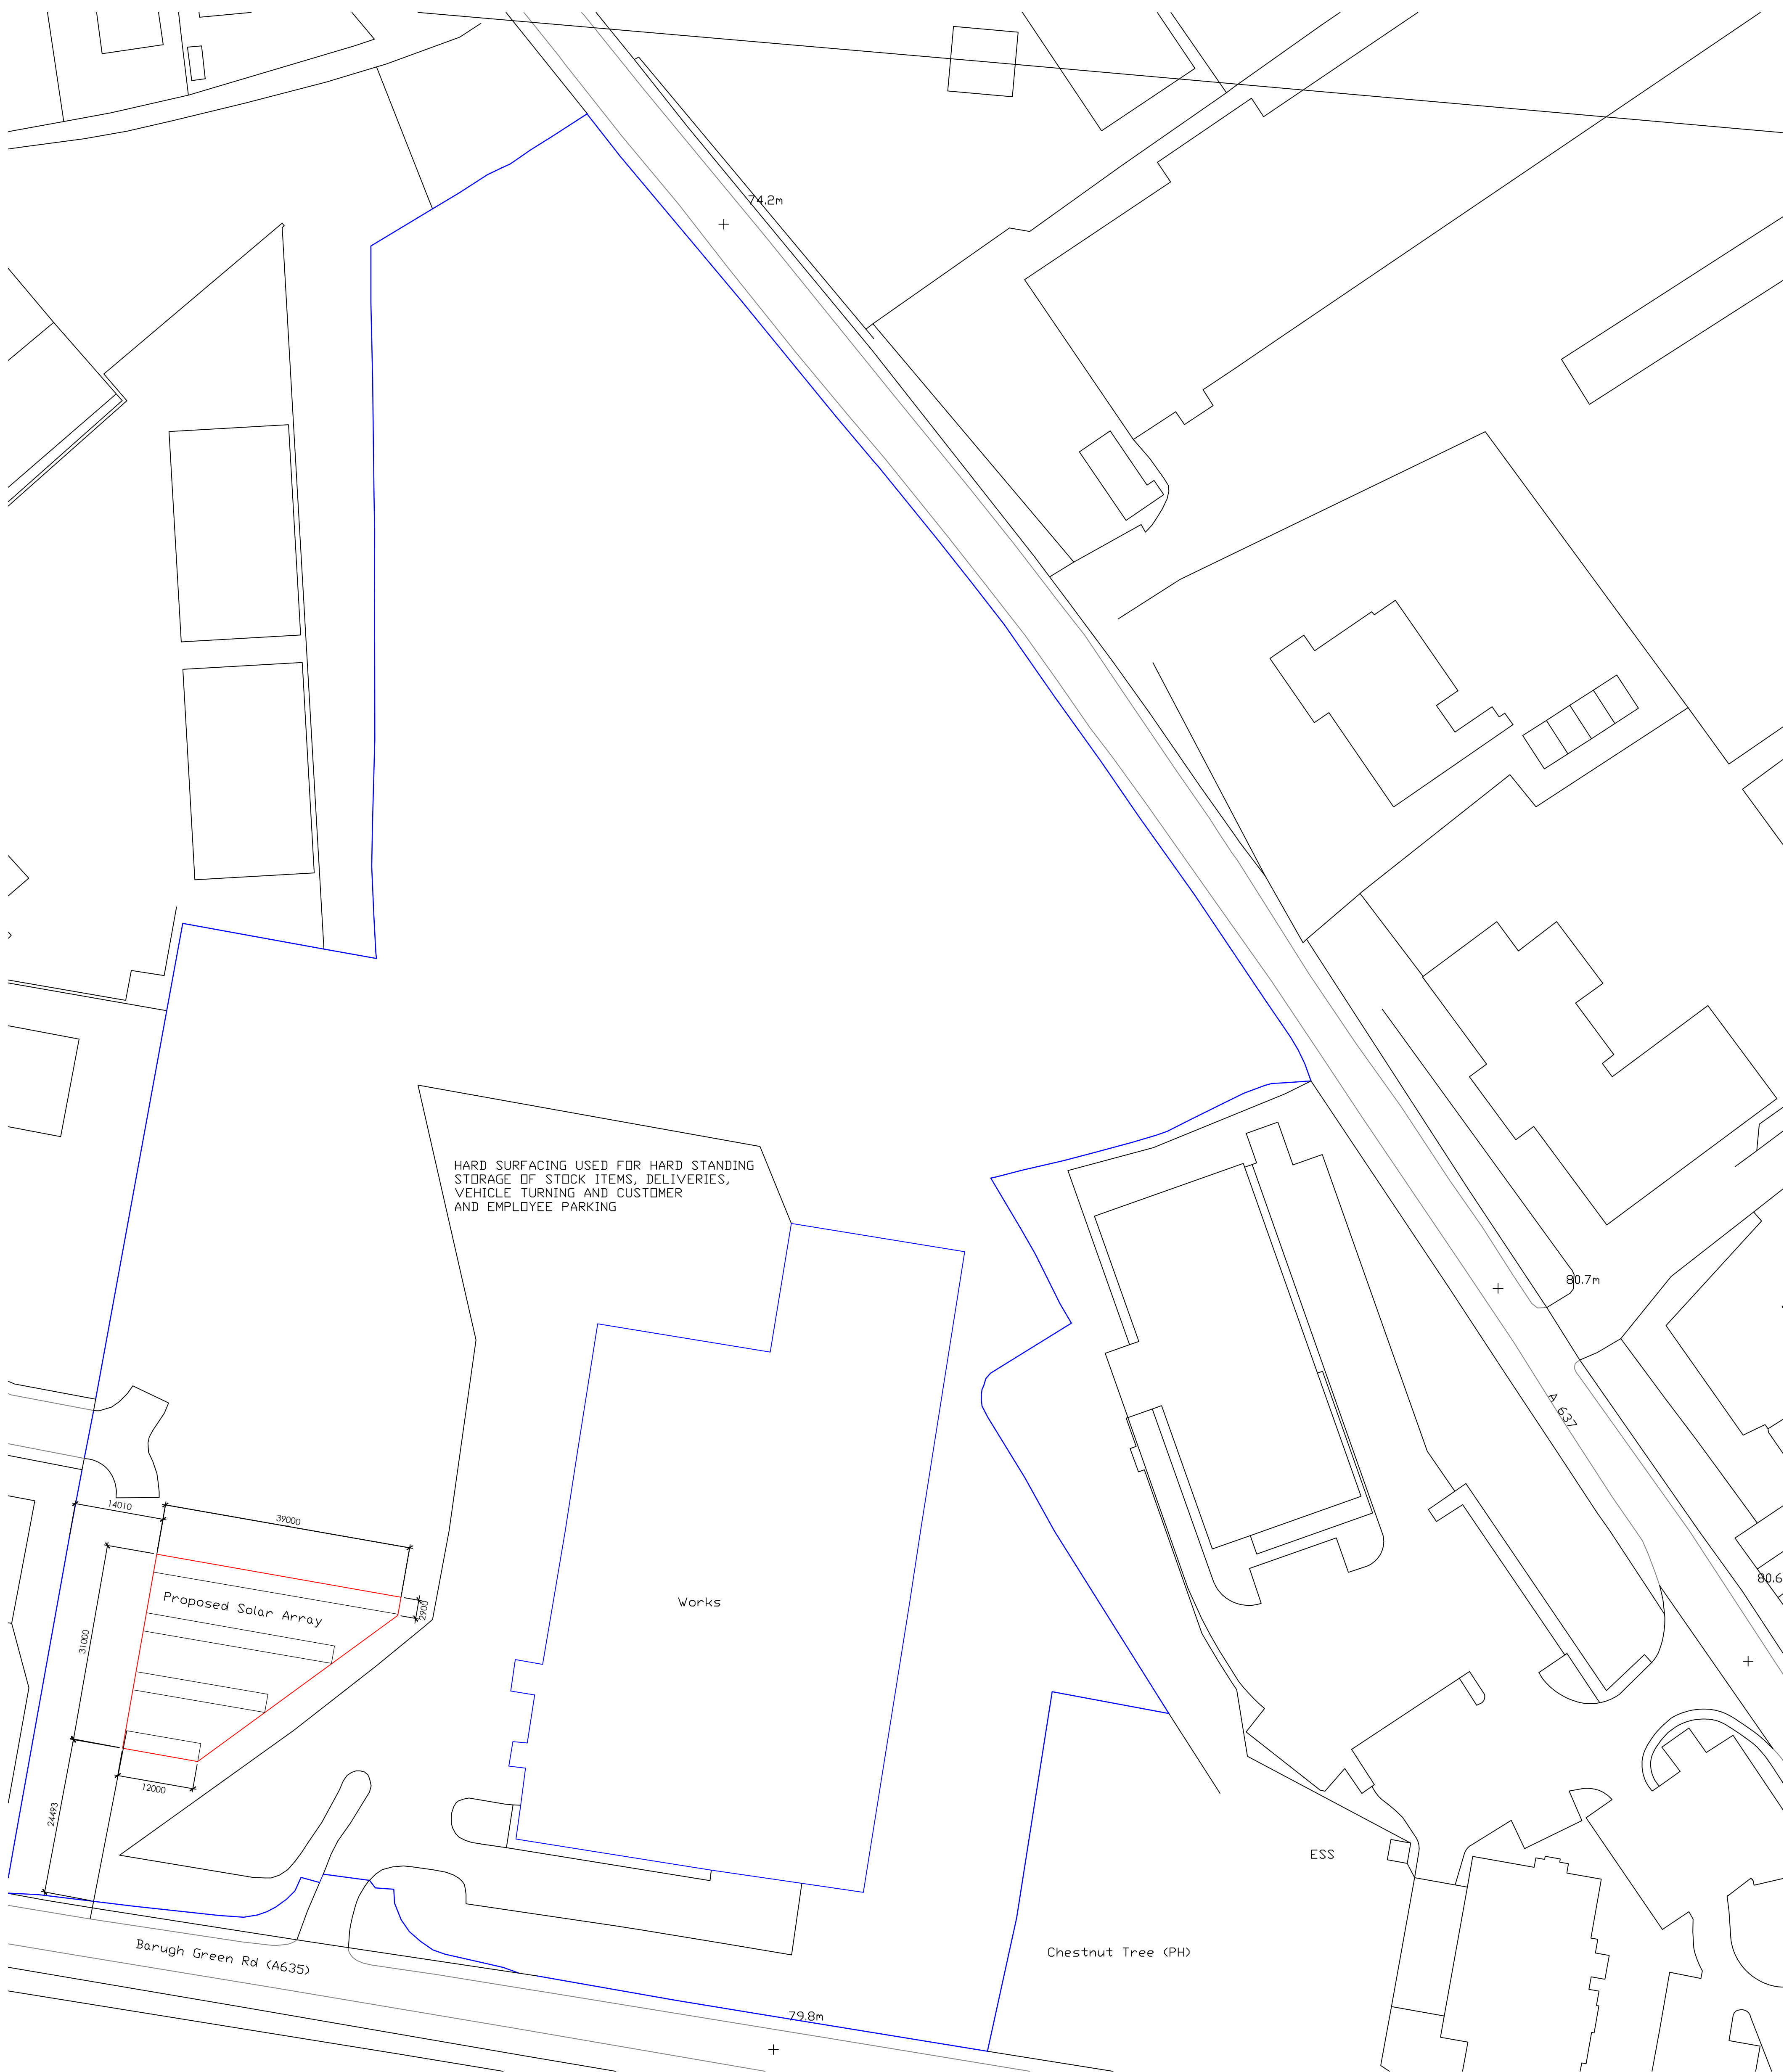

©Crown Copyright and database right 2013
Ordnance Survey License: 100048957
Reproduction in whole or part is prohibited
without the prior permission of Ordnance Survey

SITE PLAN
22/11/13 SCALE: 1:500

