



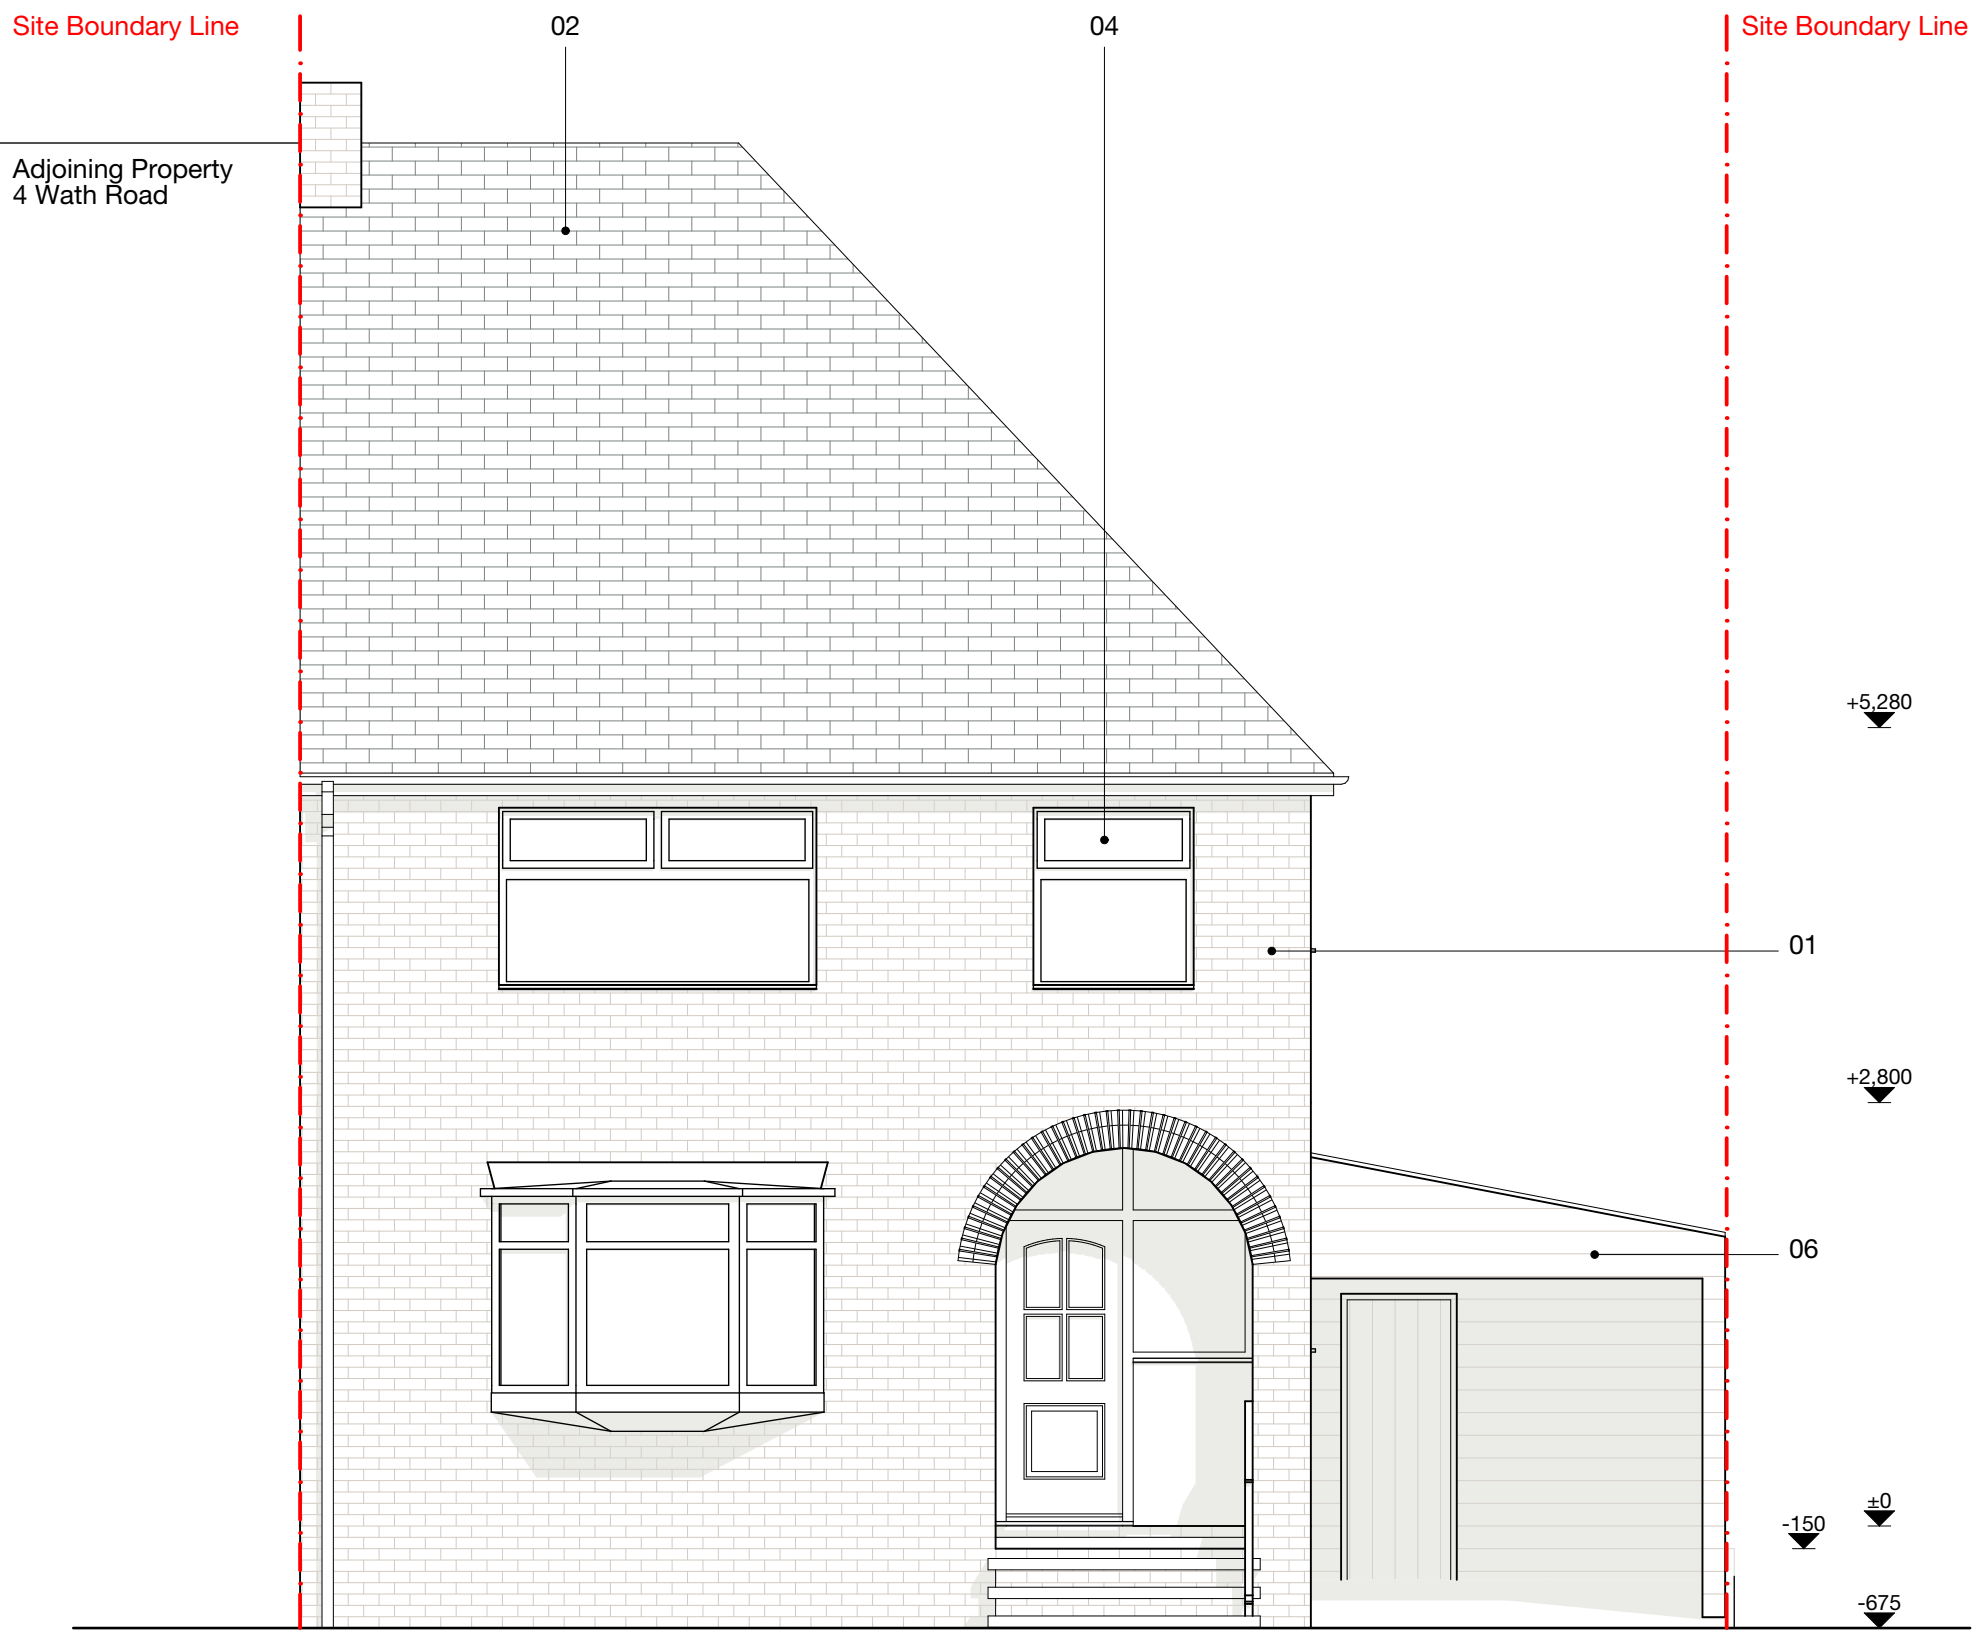


XE01 South-East Elevation 1:50



XE02 North-East Elevation 1:50

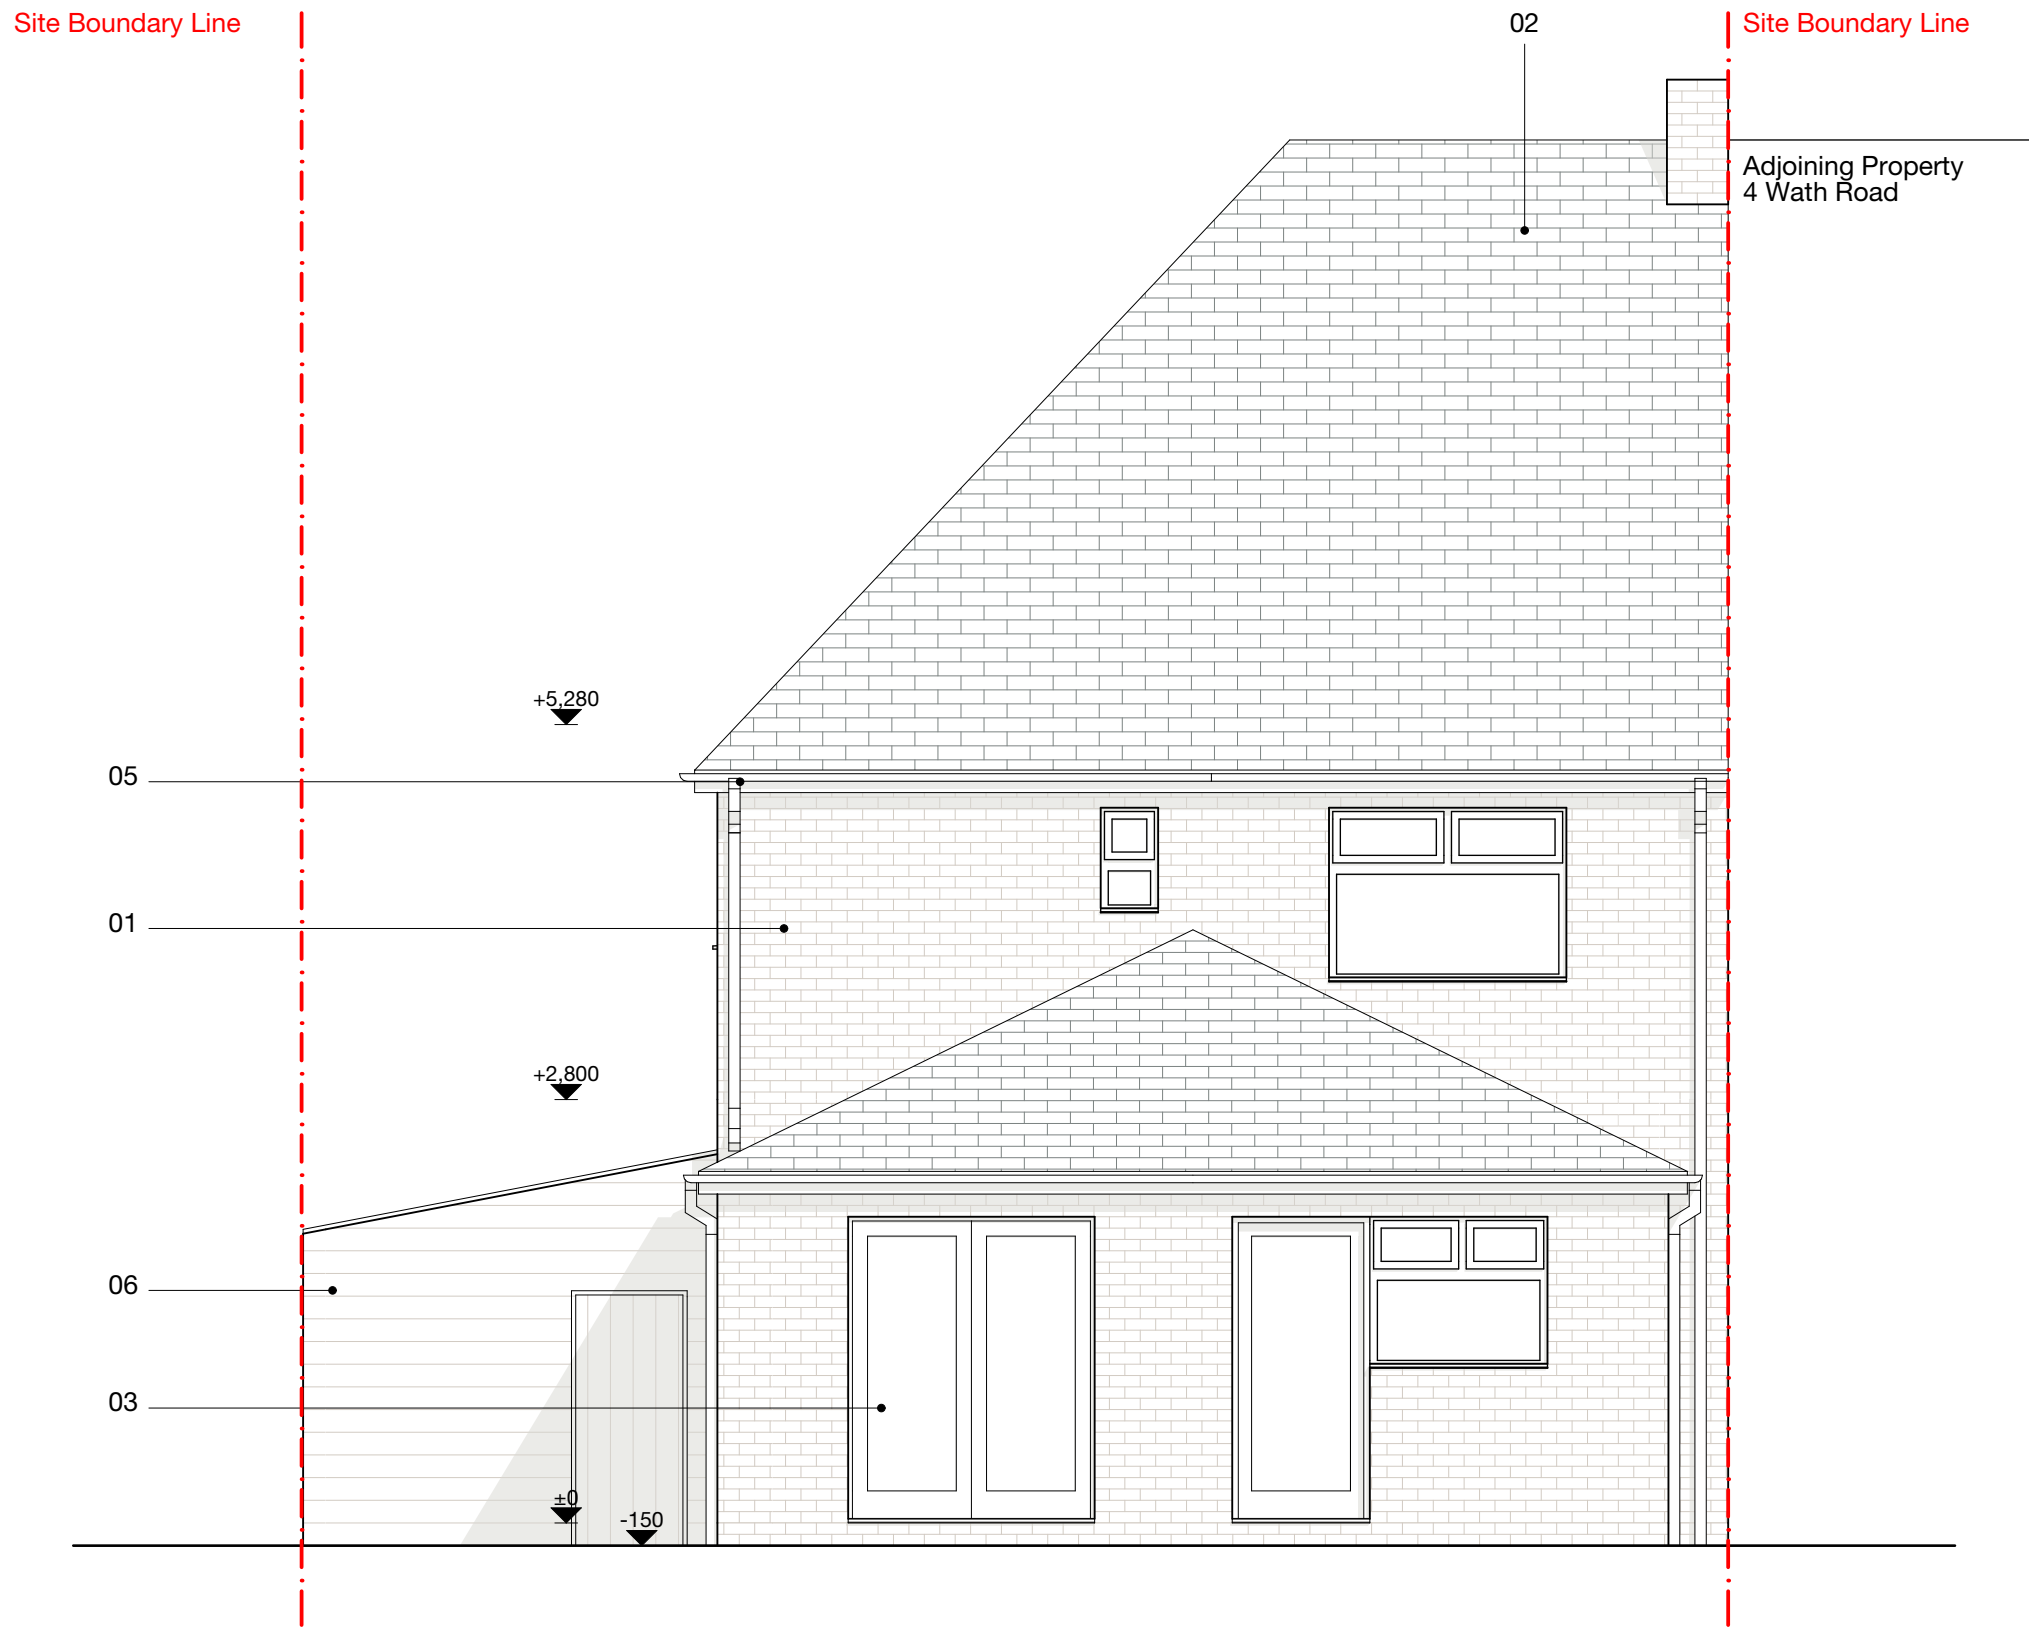

XE03 North-West Elevation 1:50

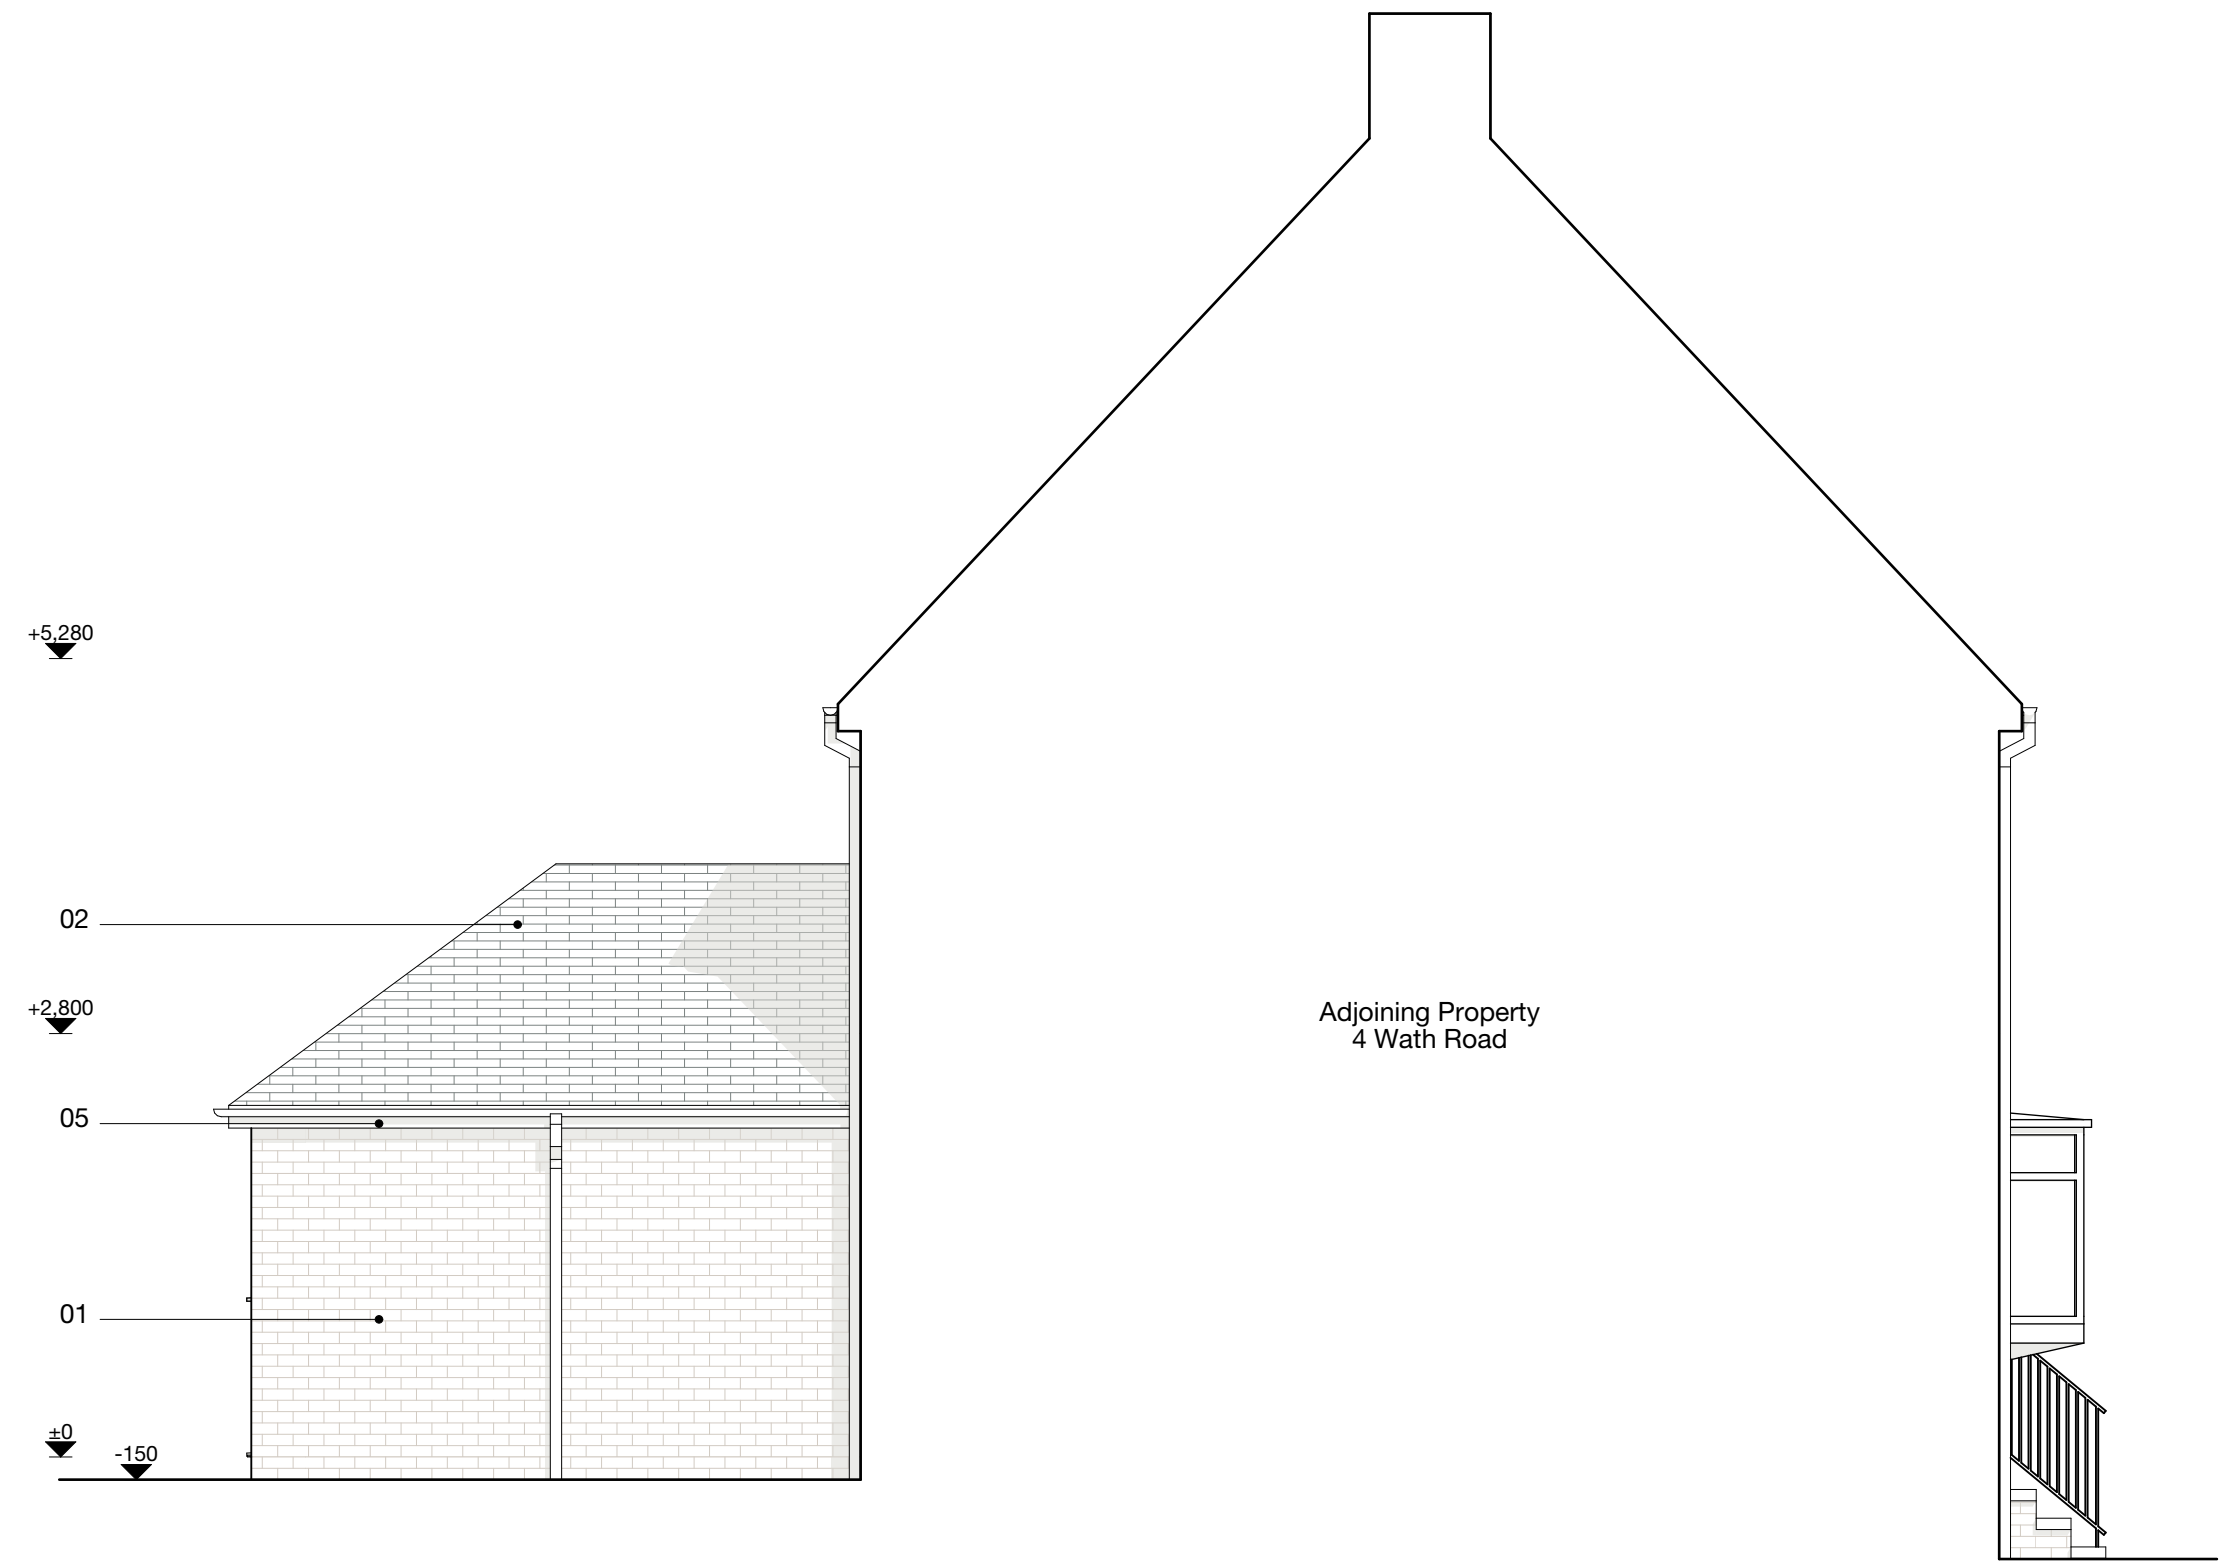

XE04 South-West Elevation 1:50

Notes

This drawing is prepared for the purposes of obtaining Town and Country Planning Permission and Building Regulation Approval only. Unless stated otherwise, the designs shown are subject to detailed site survey, investigations, and legal definition, the CDM Regulations, and the comments and/or approval of the various relevant Local Authority Officers, Statutory Undertakers, Fire Officers, Engineers, and the like.


The Contractor is to check and clarify all levels, dimensions, drainage construction and specification prior to any works starting on site. The Contractor is to inform the Client in writing of any proposed variations to the design before the work is carried out. The Contractor shall take into account everything necessary for the proper execution of the works and to the satisfaction of the Local Authority Building Surveyor, whether or not indicated on the drawing or in the specification

All materials shall be fixed, applied, or mixed in accordance with all the manufacturer's instructions, recommendations, and specifications. All materials shall be fit for the purposes that they are to be used for.

It is the responsibility of the Owner / Client to serve a notice on the adjoining or adjacent neighbours for the proposed works under 'The Party Wall Act 1996'. Explanatory booklets can be obtained free of charge from the D.O.E, publications despatch centre, Blackhorse Road, London SE99 6TT. Tel 0181 691 9191.


Key

- 01 Existing brickwork - Colour : Mid-Red
- 02 Existing roof tiles
- 03 Existing UPVC doors - Colour : White
- 04 Existing UPVC windows - Colour : White
- 05 Existing UPVC rainwater goods - Colour : Black
- 06 Existing timber car port

 

Revision Notes

Rev	Date	Description
A	07/01/21	Issue for Pre-Application Consultation
B	25/03/21	Updated in line with LPA feedback
C	08/04/21	Issue for Planning

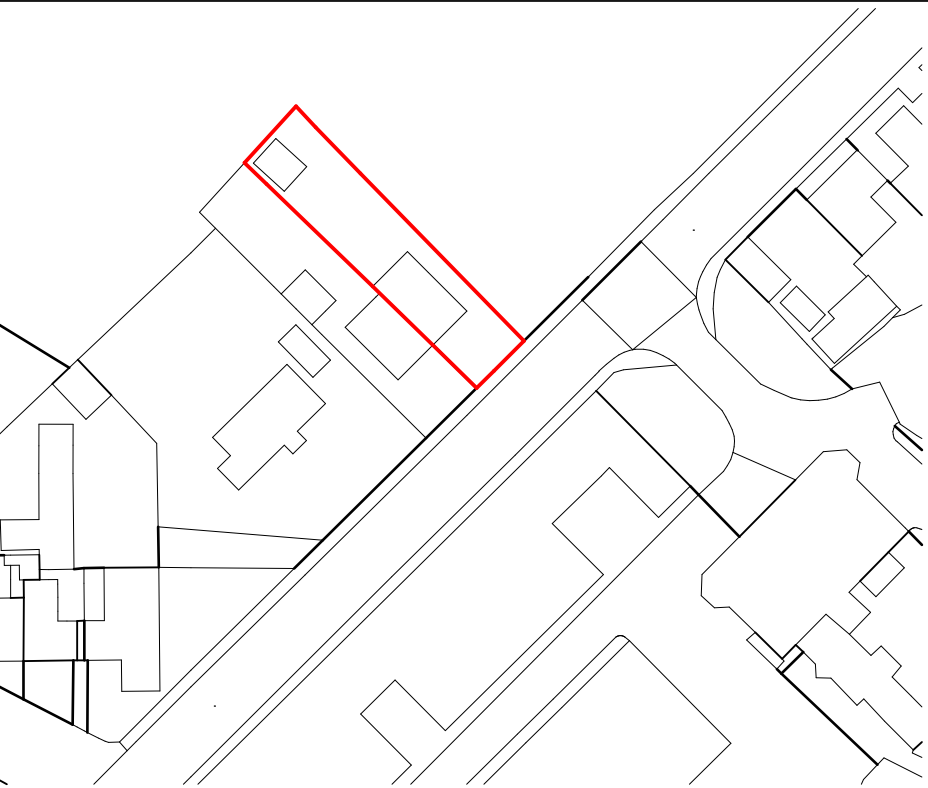

Alex Cesarsky Architects

131 Station Road, Chapeltown, Sheffield, S35 2XG
Tel : +44(0)7834 005 369 Email : studio@alexcesarsky.com
www.alexcesarsky.com

- Do not scale from this drawing
- All dimensions to be checked on site
- Report all drawing errors to architects
- All dimensions are in millimeters
- If in doubt ask

Job Title

6 Wath Road, Elsecar

Drawing Title

Existing Elevations

Status	Planning	
Date	08/04/2021	
Scale	1:50 @ A1	1:100 @ A3

Drawing Number 108-301	Revision C
---------------------------	---------------