


Drawing No.	Rev No.
MSW001 -003	

DO NOT SCALE: Contractor to check all dimensions and report any omissions or errors


NOTES



PROPOSED REAR ELEVATION
SCALE 1:100 AT A3

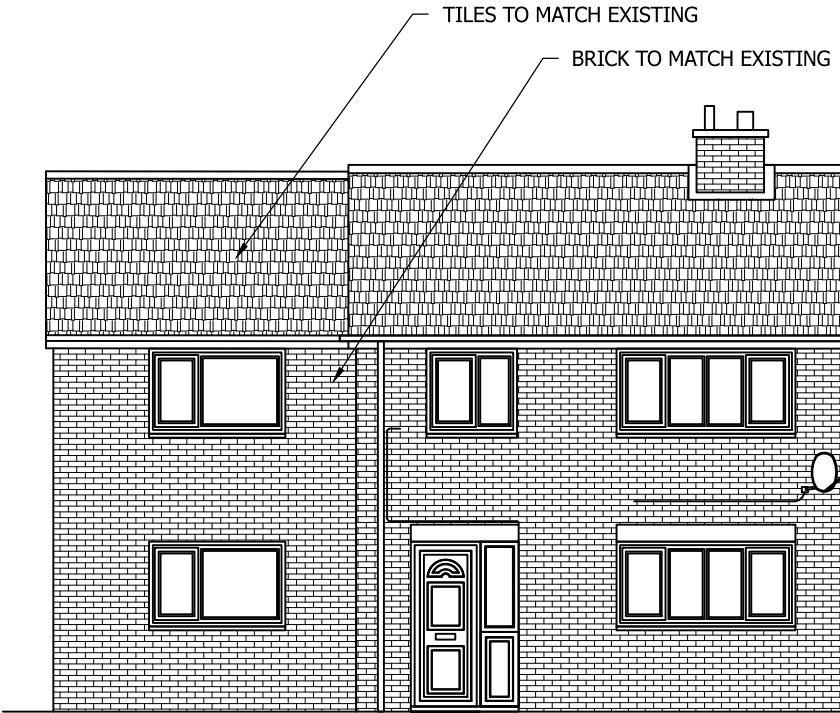

PROPOSED FRONT ELEVATION
SCALE 1:100 AT A3

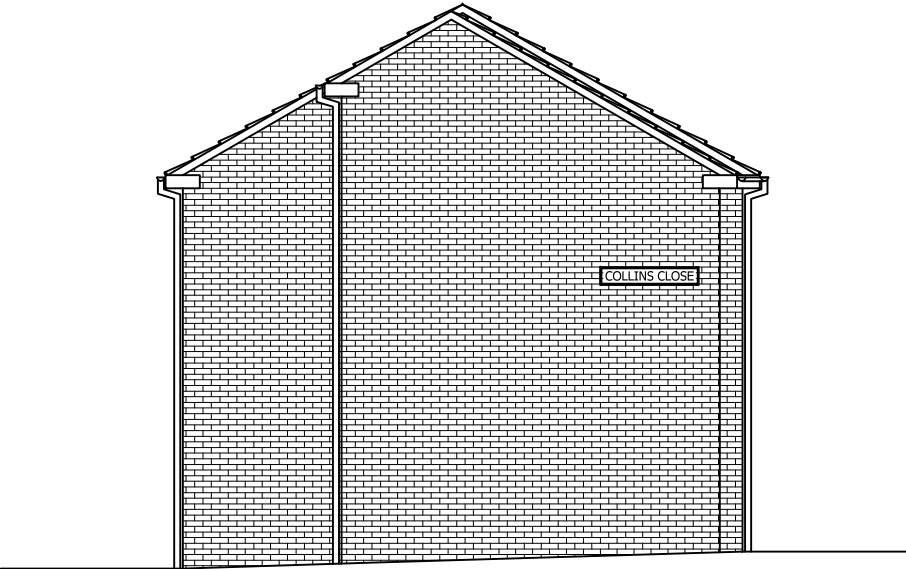

PROPOSED END ELEVATION
SCALE 1:100 AT A3

Rev	Description	By	Chk	App	Date
JRB DESIGNS Ltd 1 Saville Road Cudworth Barnsley S72 8LT Tel: 01226 383542 Fax: 01226 380078 Mob: 07970 541192 Email: john@jrbdesigns.co.uk This drawing is copyright. © jrbdesigns Ltd.					
Client		MRS S WOODS			
Drawing Title					
PROPOSED ELEVATIONS					
Address					
2 COLLINS CLOSE DODWORTH BARNLEY S75 3JH					
Project Title:					
PROPOSED TWO STOREY SIDE EXTENSION					
Purpose of Issue:					
PLANNING					
Drawing Status					
FIRST ISSUE					
Scale at A3 AS SHOWN	Drawn By JRB	Date 03/06/2016			
Checked By	Date 03/06/2016	Approved By	Date 03/06/2016	Revision	
Project No. MSW001		Drawing No. 003		Revision -	
APPROVAL ☐ INFORMATION ☐ TENDER ☐ CONTRACT ☐ CONSTRUCTION ☐					