


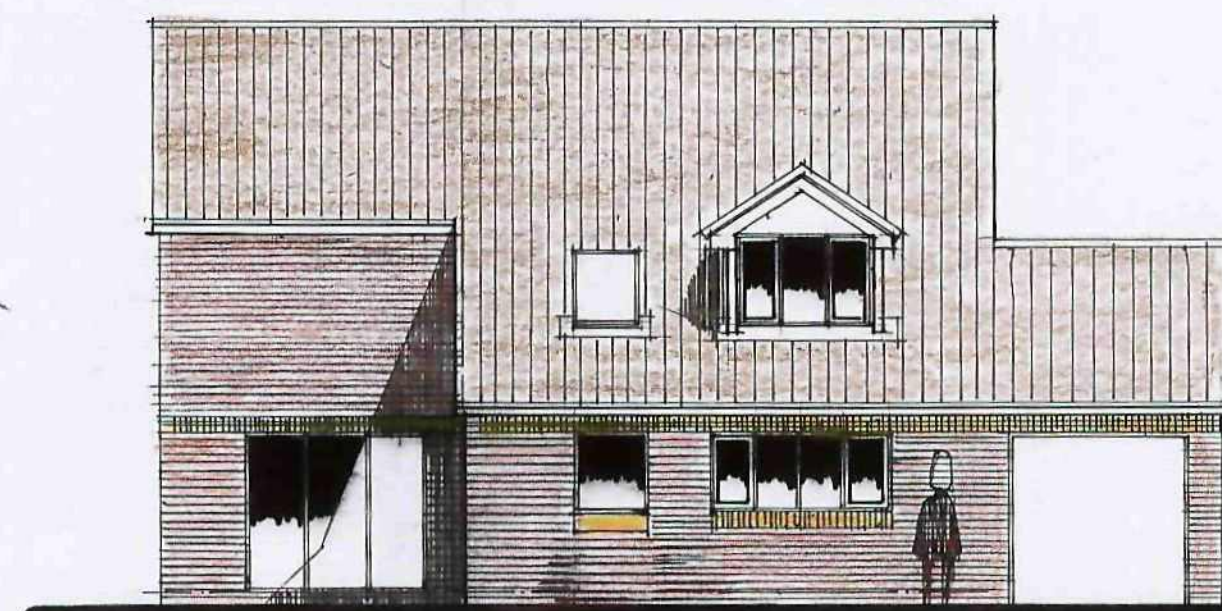


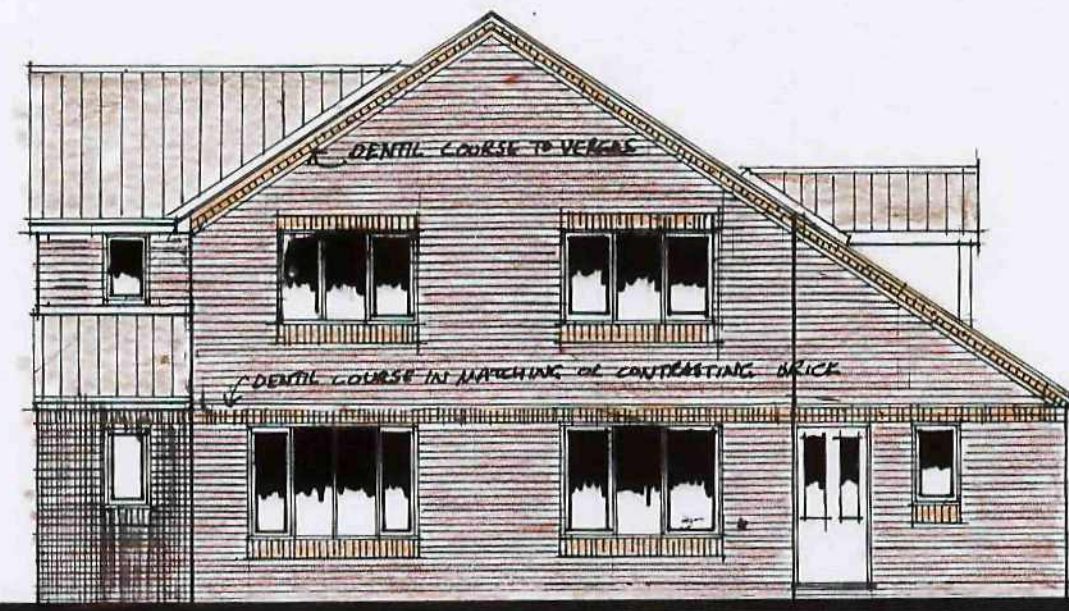


ELEVATION FROM HENDERSON GLEN

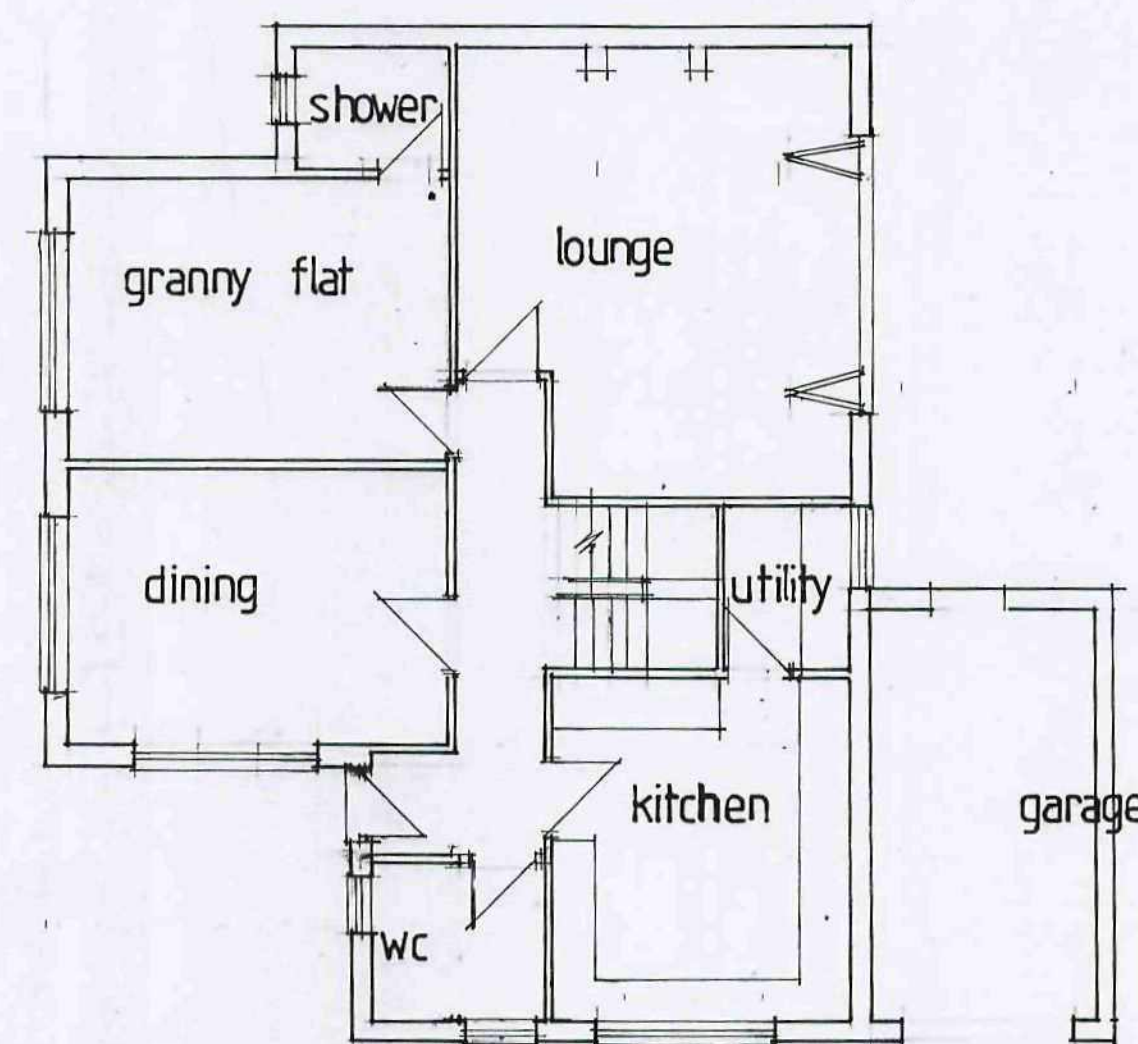


ELEVATION FROM LEE LANE

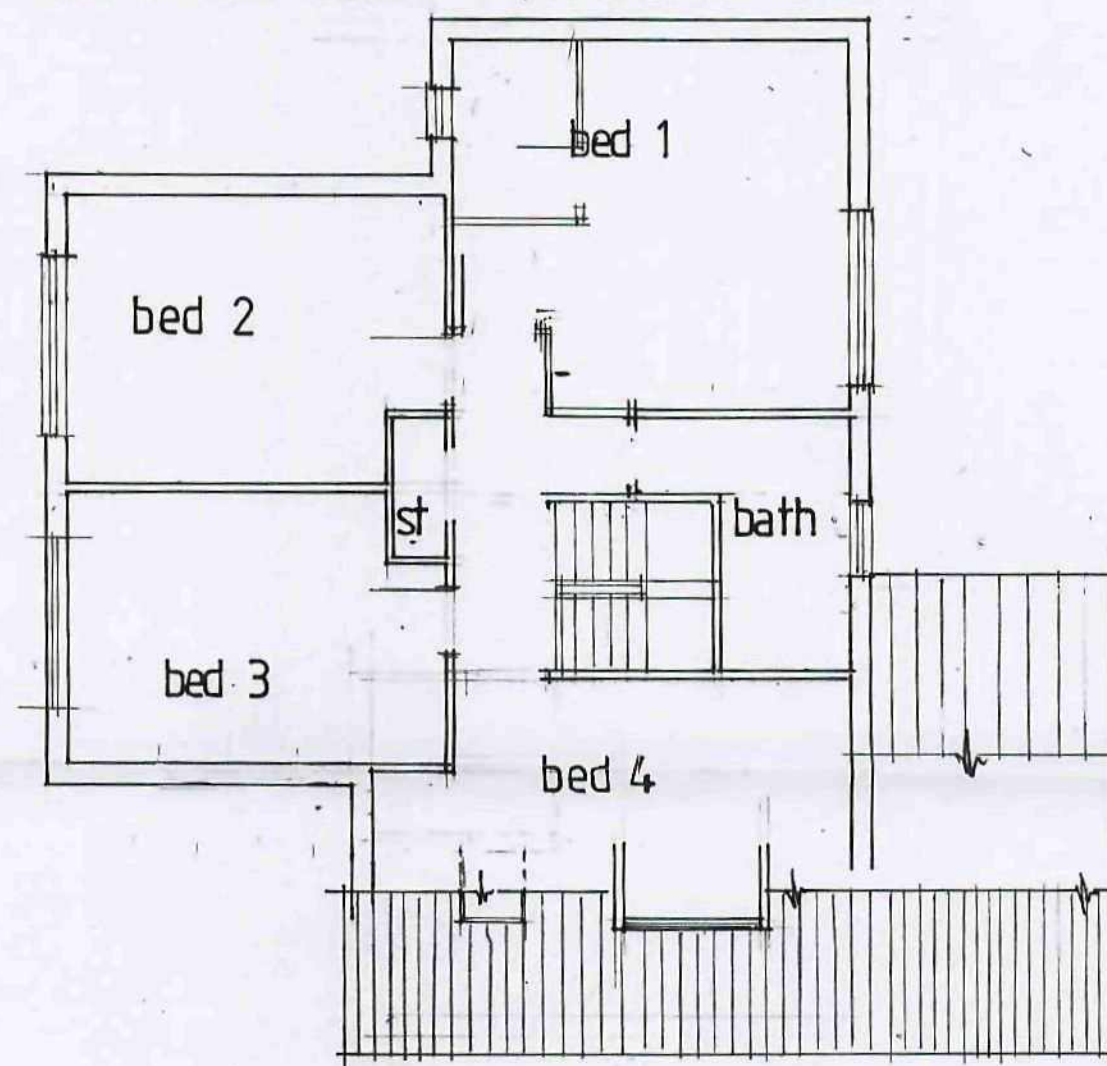

REAR ELEVATION

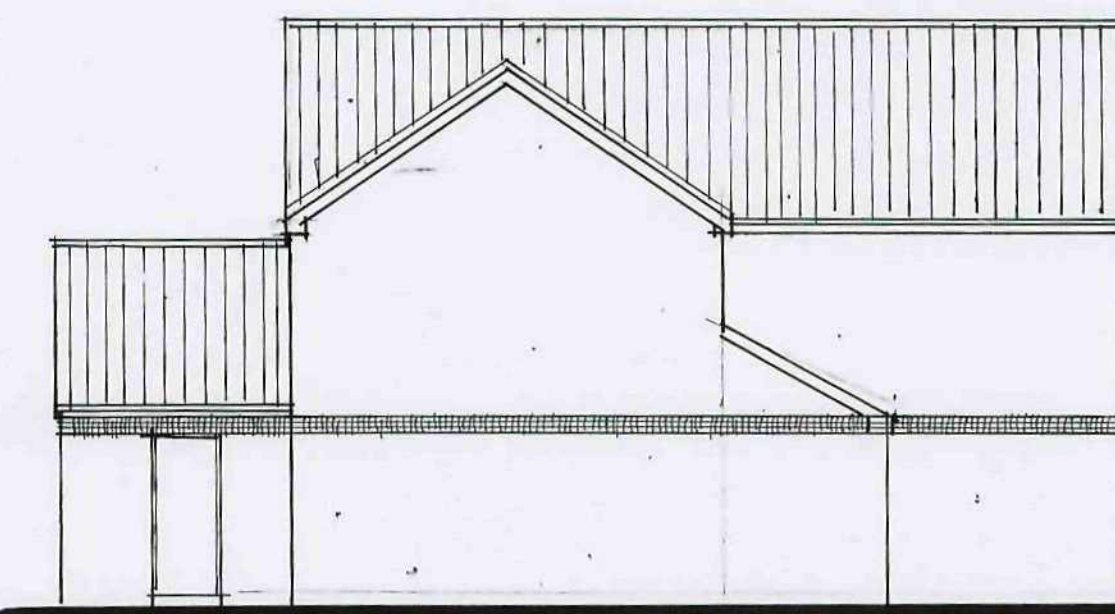

SIDE ELEVATION

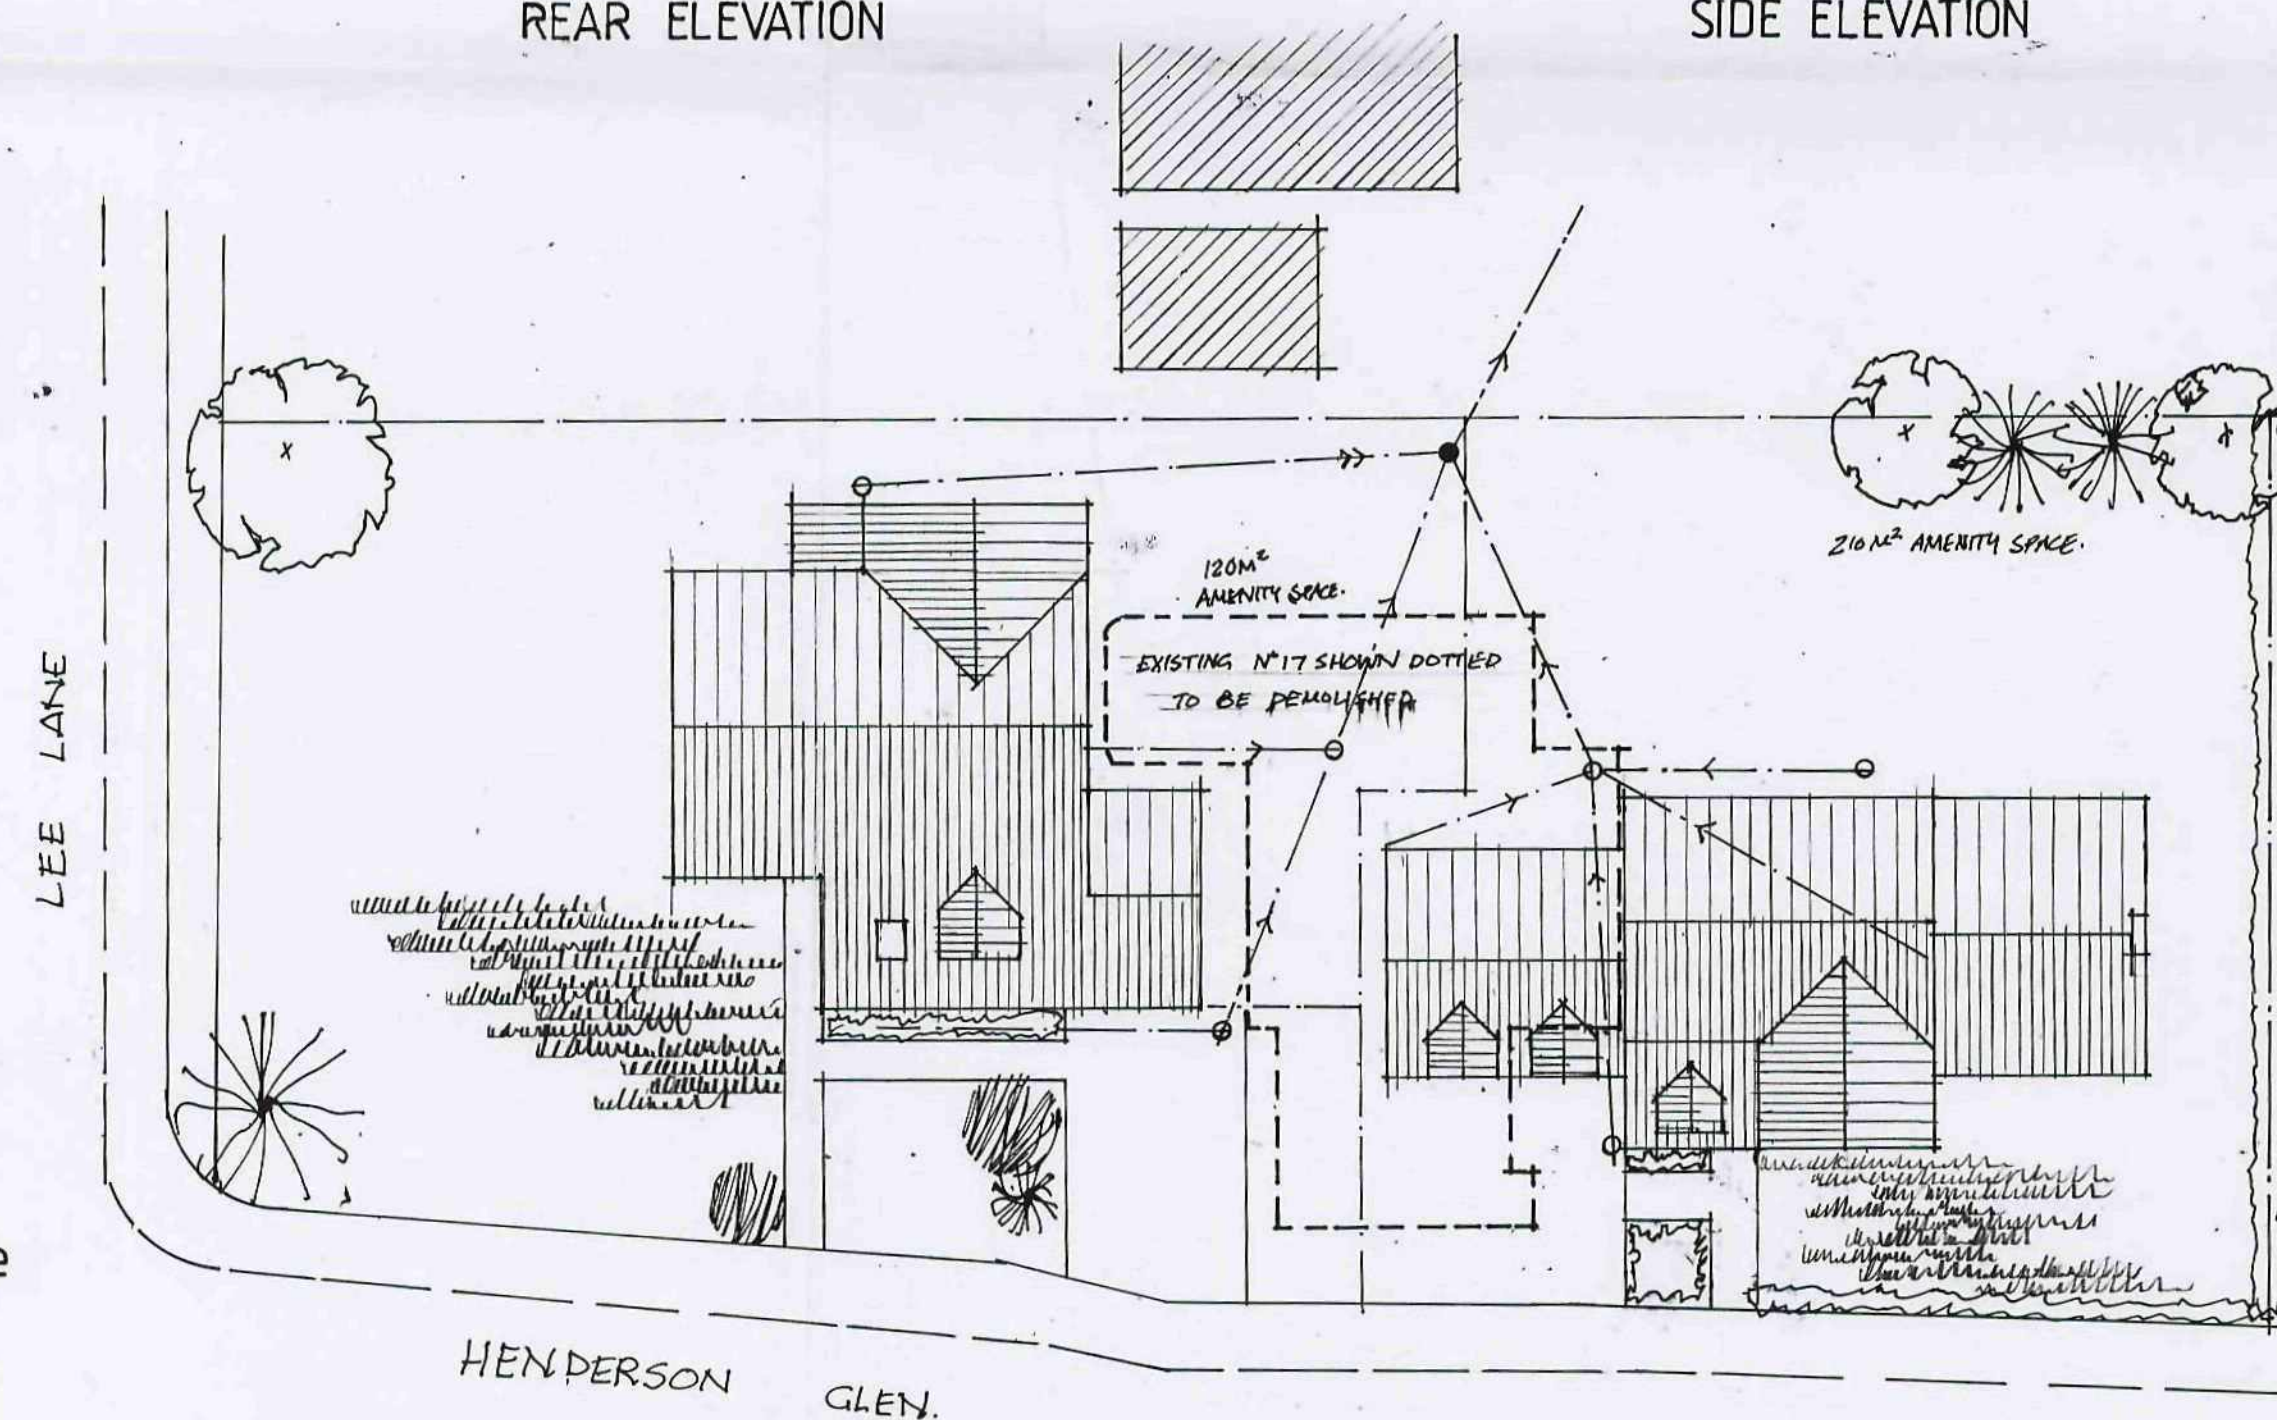

NOTE:
ALL DIMENSIONS MUST BE CHECKED ON SITE AND
NOT SCALED FROM THIS DRAWING.


COPYRIGHT:
THIS DRAWING IS THE PROPERTY OF THE COMPANY
AND MAY NOT BE COPIED, USED OR DISCLOSED
FOR ANY PURPOSE EXCEPT AS AUTHORISED IN
WRITING BY THE COMPANY

PLOT 1


REV.	DATE	AMENDMENT
A	27-6-08	MADE REVISIONS TO ELEVATIONS AND WINDOW POSITIONS
CLIENT MESSRS G + P. DENNIS.		
TITLE DETAILS OF PLOT 1 + SITE PLAN PROPOSED REDEVELOPMENT OF 17 LEE LANE ROYSTON BARNSELEY		
 P. Dimelow B.A. (hons) Dip Arch. M.A. Architectural Design and Planning Consultant		
Providence Villa, 42 Backville Street, Barnsley S70 2DB Tel. (01226) 283222 Fax. (01226) 283222		
SCALE 1:100 1:150	DATE MAY 2000	DRAWN P.D.
DRAWING No. GD - 508-1.	REV. A.	

NOTE:
ALL DIMENSIONS MUST BE CHECKED ON SITE AND NOT SCALED FROM THIS DRAWING.


COPYRIGHT:
THIS DRAWING IS THE PROPERTY OF THE COMPANY AND MAY NOT BE COPIED, USED OR DISCLOSED FOR ANY PURPOSE EXCEPT AS AUTHORISED IN WRITING BY THE COMPANY

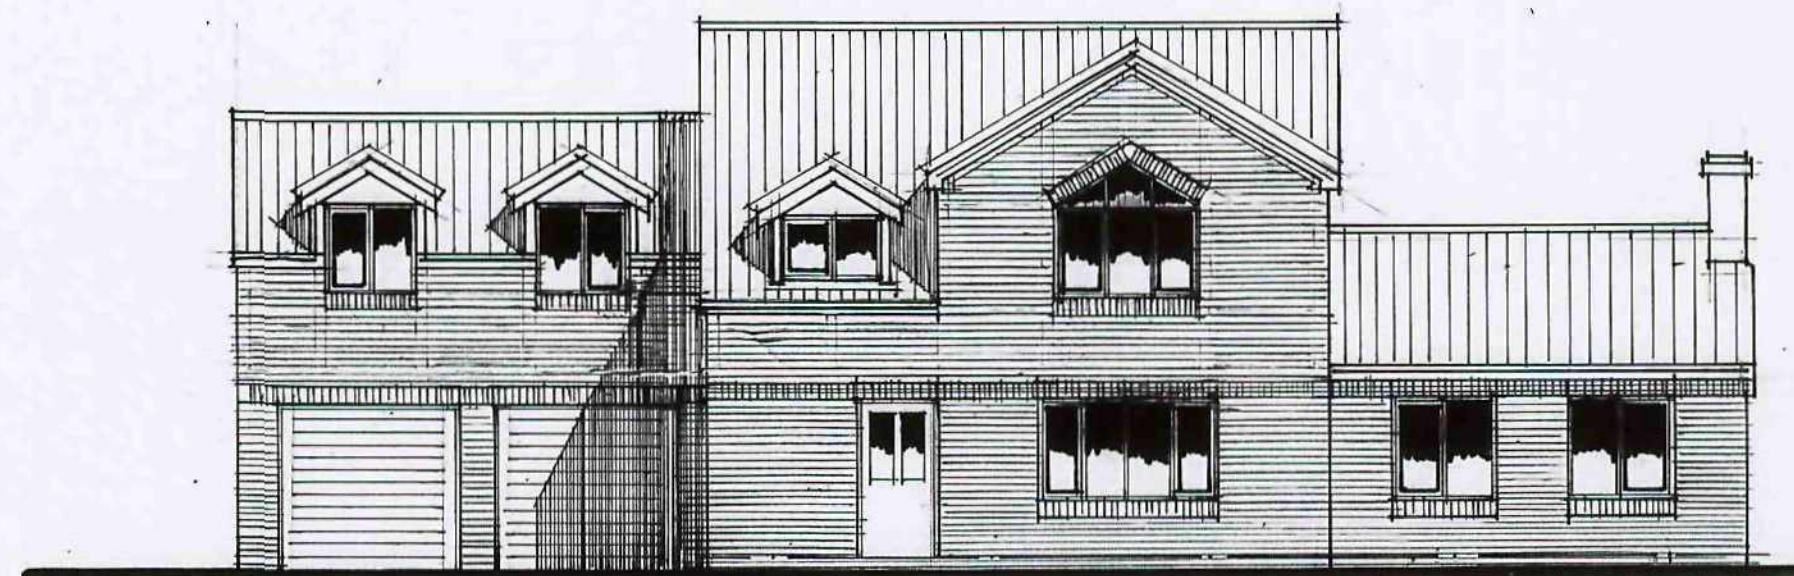


FRONT ELEVATION

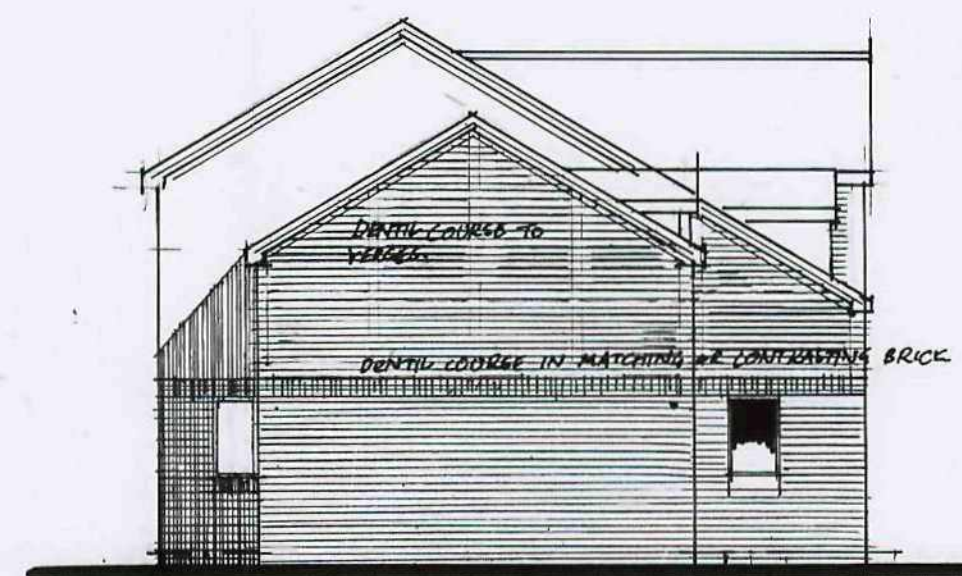


SIDE ELEVATION

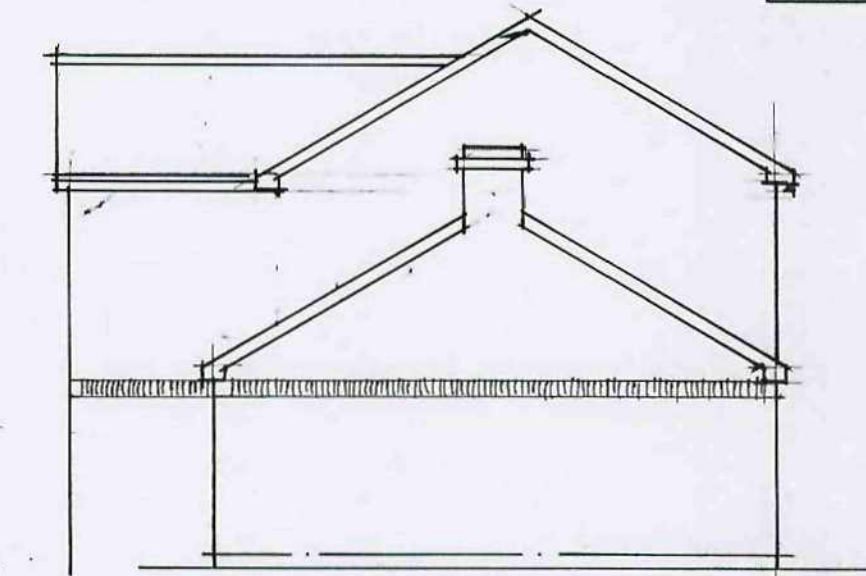


SIDE ELEVATION

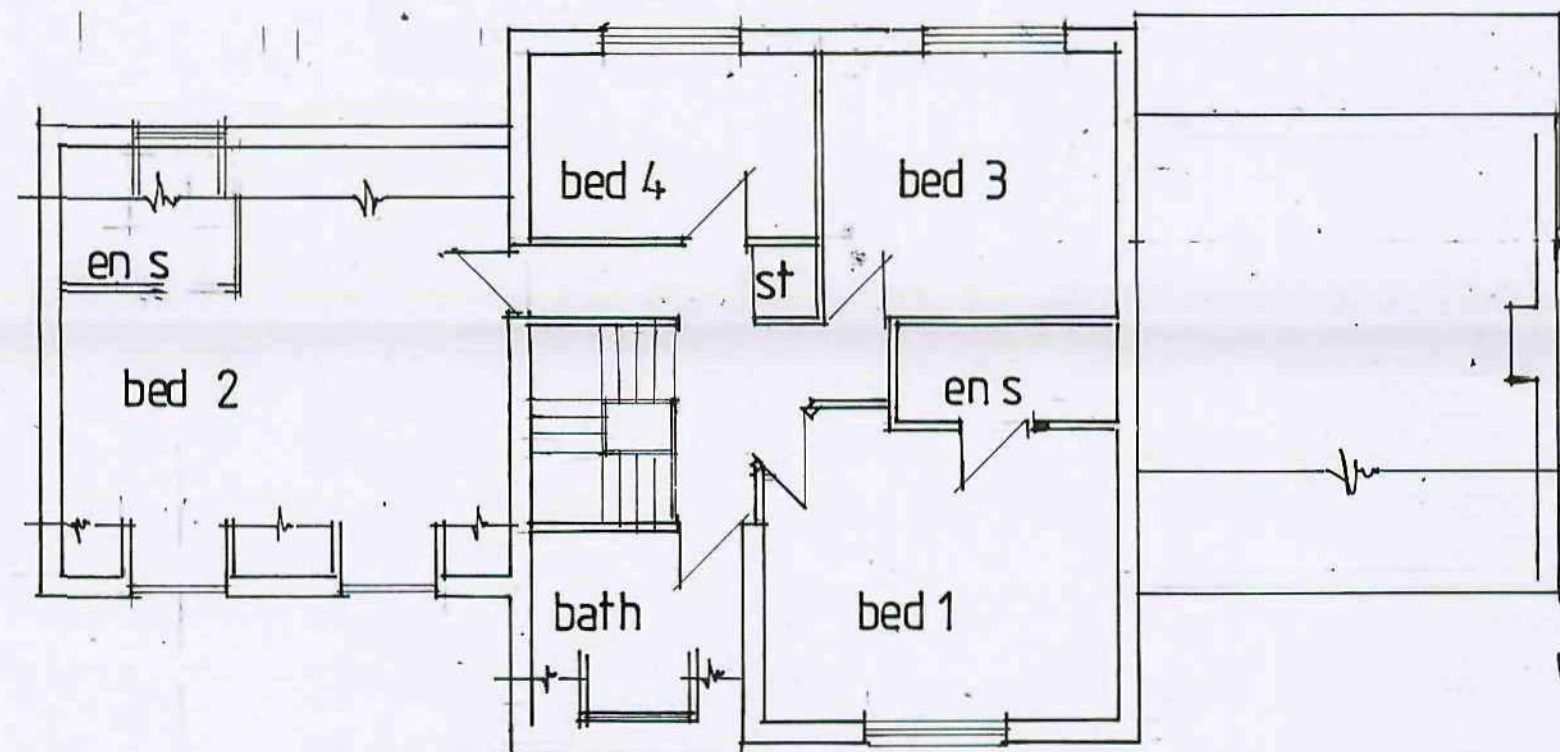


FIRST FLOOR

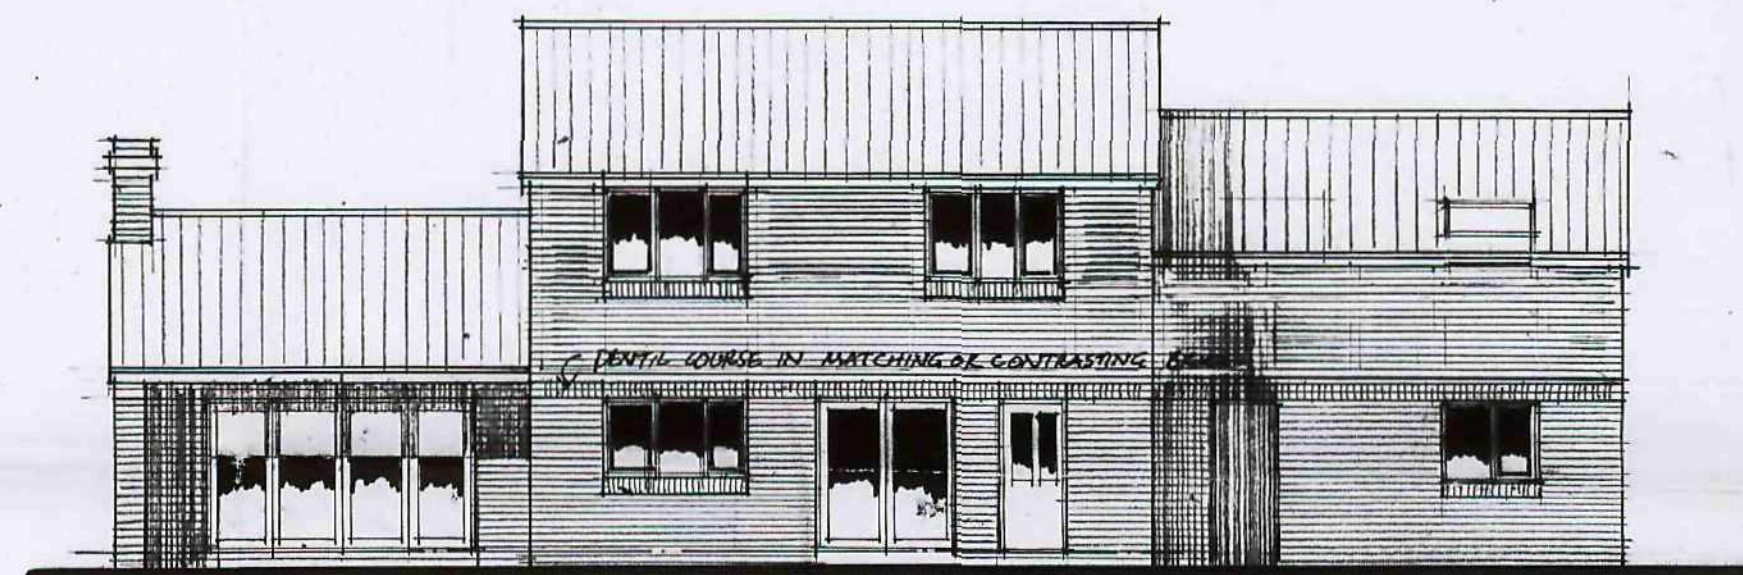

REAR ELEVATION

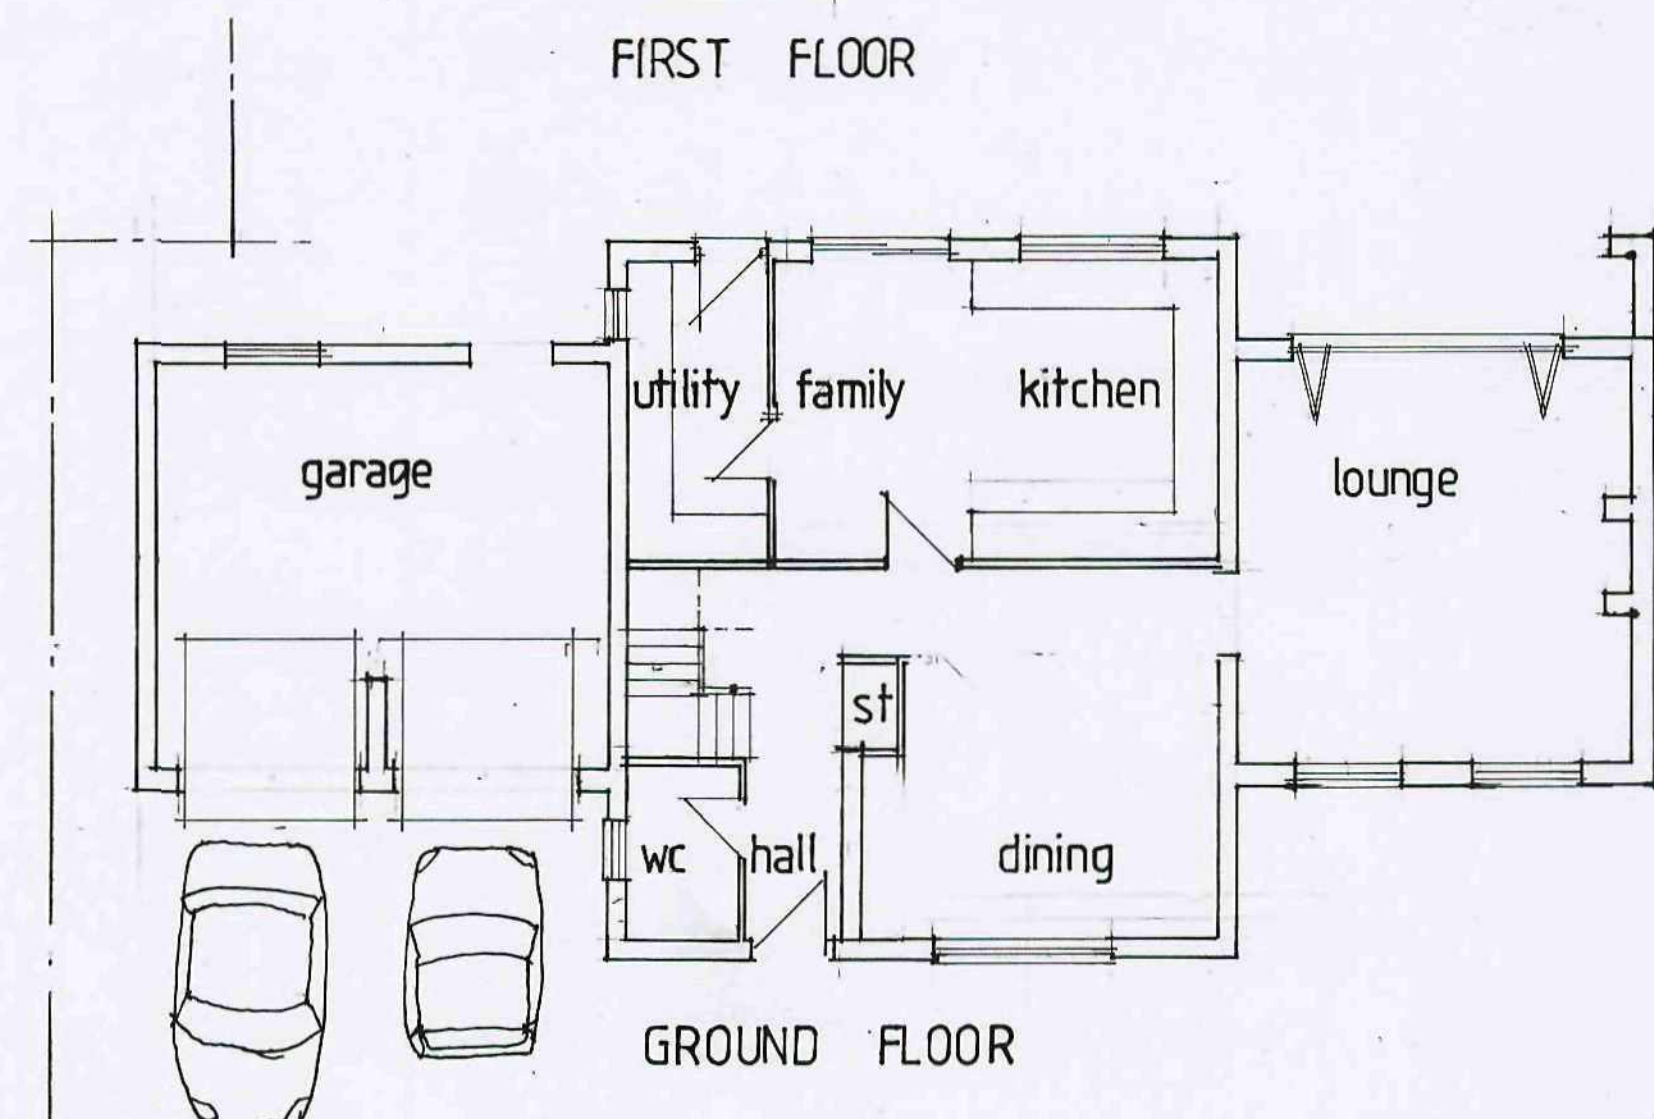

GROUND FLOOR

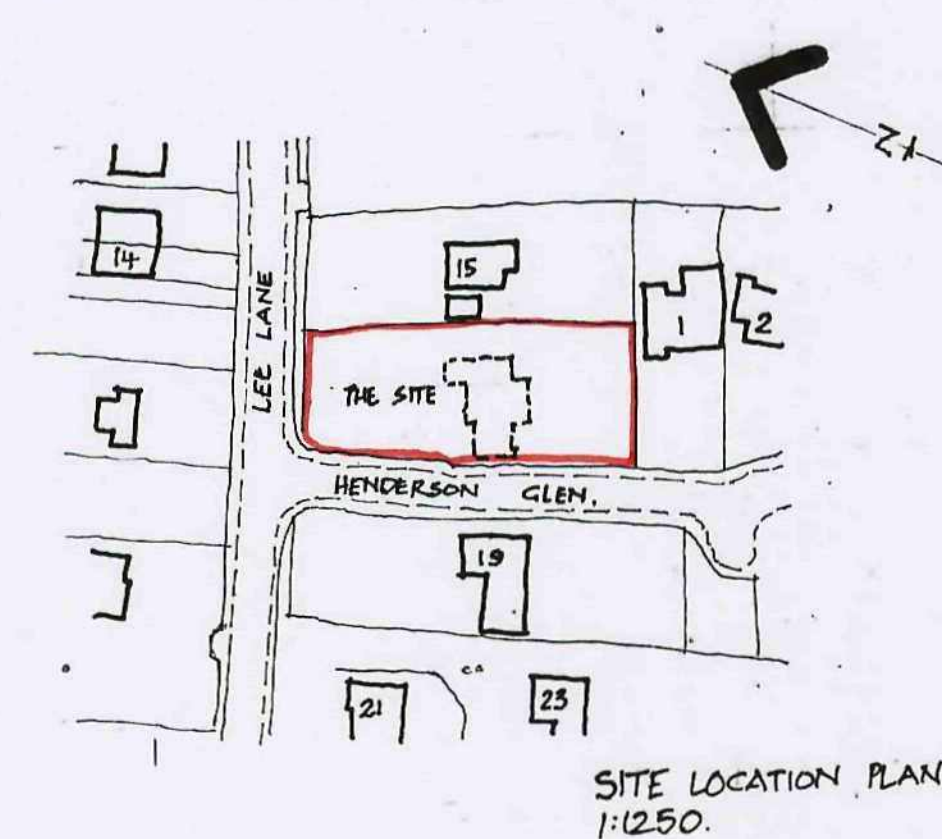

SITE LOCATION PLAN
1:1250

PLOT 2		CMR 26 JUN 2008
REV.	DATE	AMENDMENT
A	23.6.08	MINOR AMENDMENTS TO ELEVATIONS
CLIENT MESSRS G. & P. DENNIS		
TITLE DETAILS OF PLOT 2 + LOCATION PLAN PROPOSED RE DEVELOPMENT OF 17 LEE LANE ROYSTON BARNSELY		
P. Dimelow B.A. (hons) Dip Arch. M.A. Architectural Design and Planning Consultant Providence Villa, 42 Sackville Street, Barnsley S70 2DB Tel. (01226) 283222 Fax. (01226) 283222		
SCALE 1:100	DATE MAY 2008	DRAWN PD
DRAWING No. GPD - 508-1.		REV. A.