




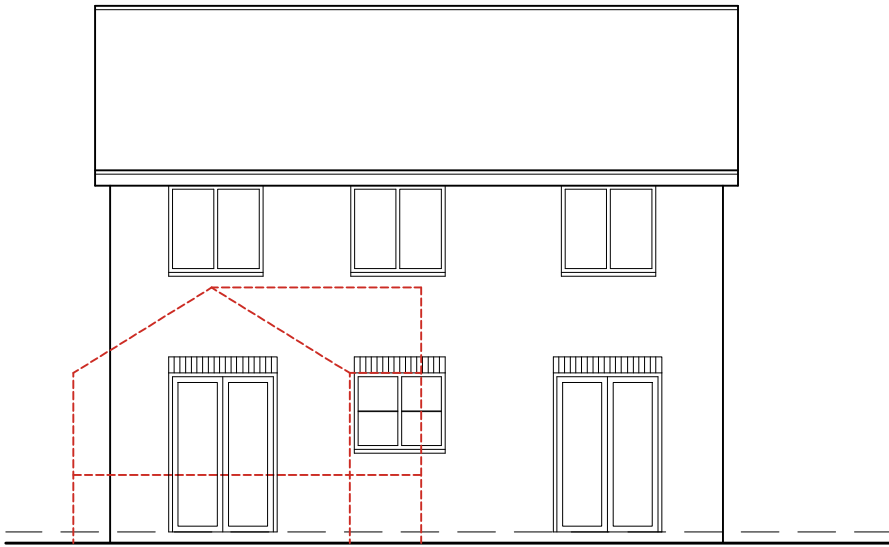


Existing Rear Elevation
scale 1:50

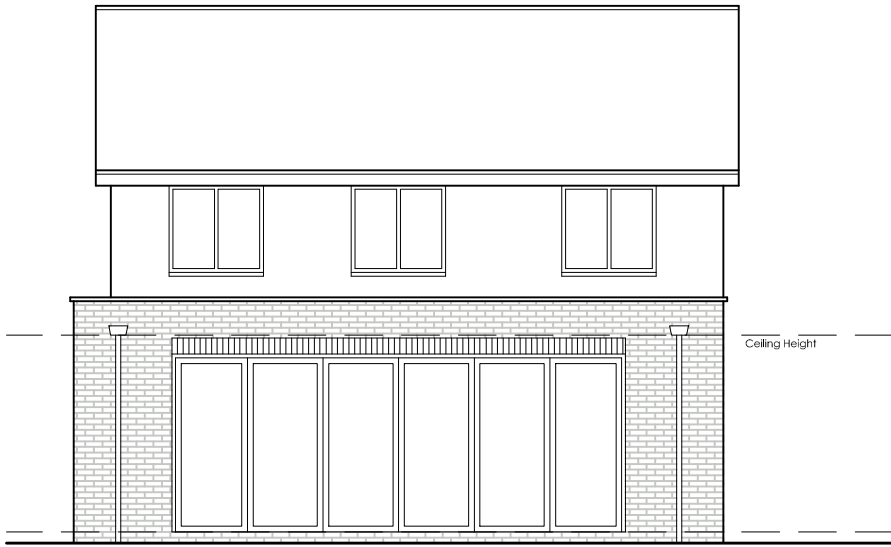


Proposed Rear Elevation
scale 1:50

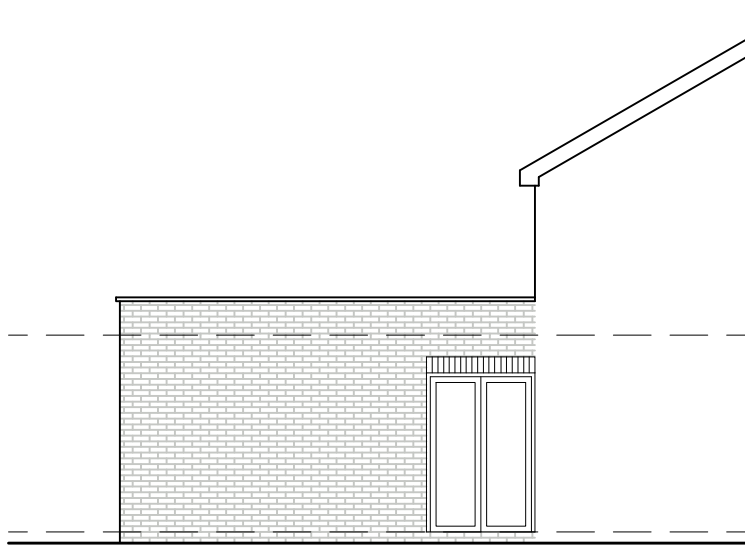


Proposed Side Elevation
scale 1:50

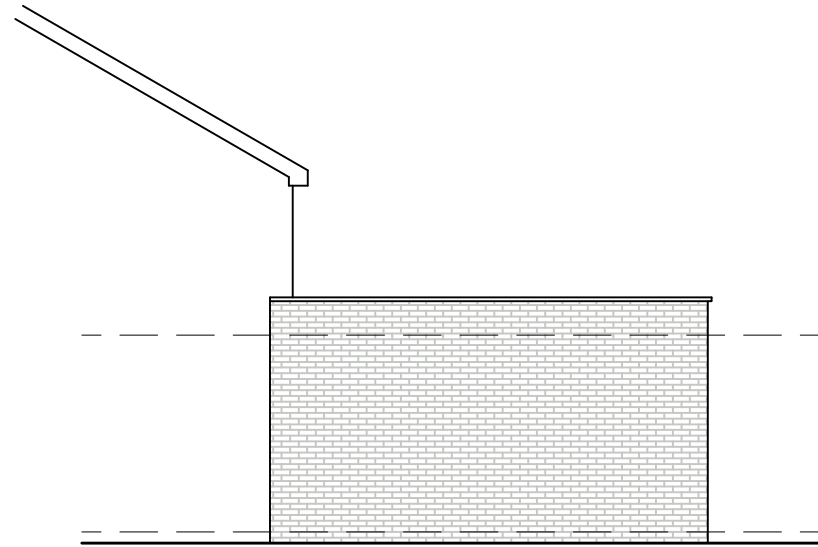


Proposed Side Elevation
scale 1:50

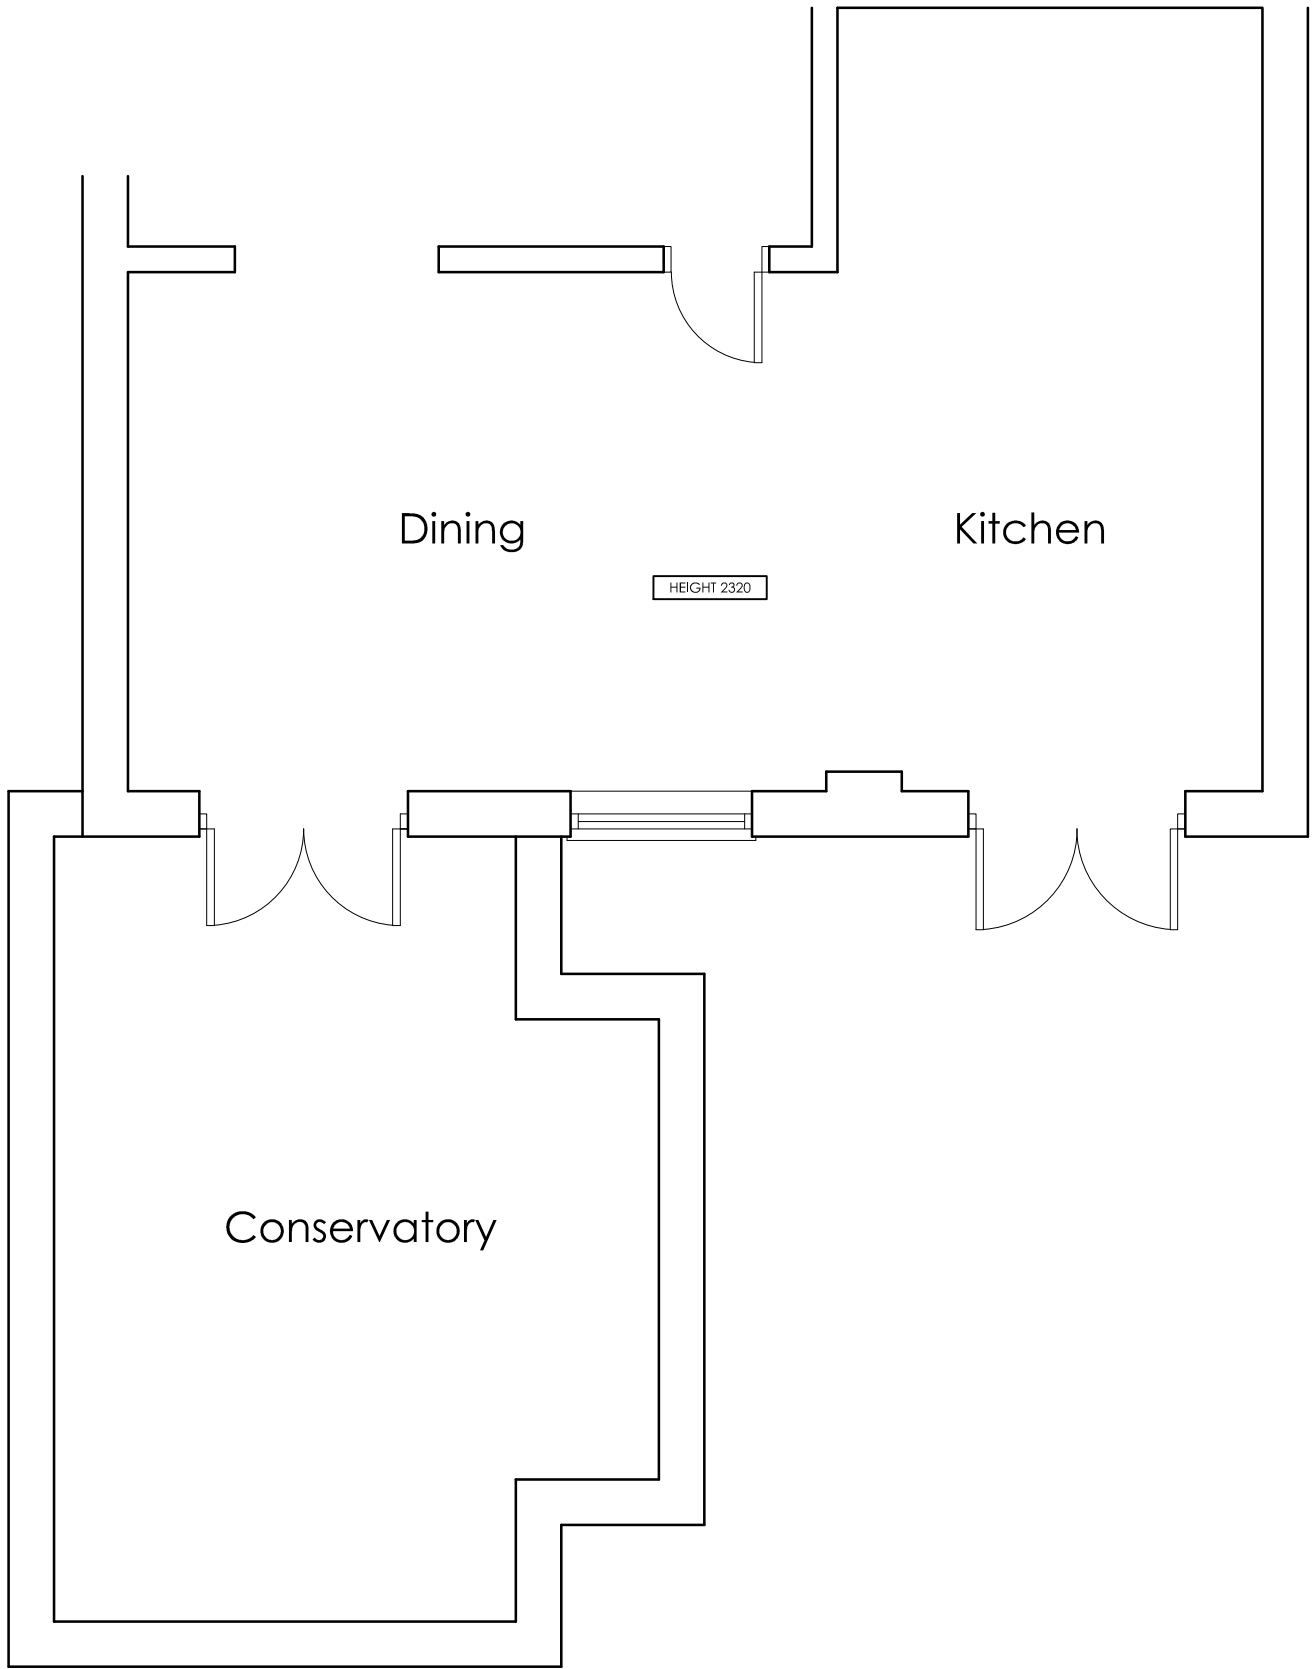


Existing Ground Floor Plan
scale 1:50

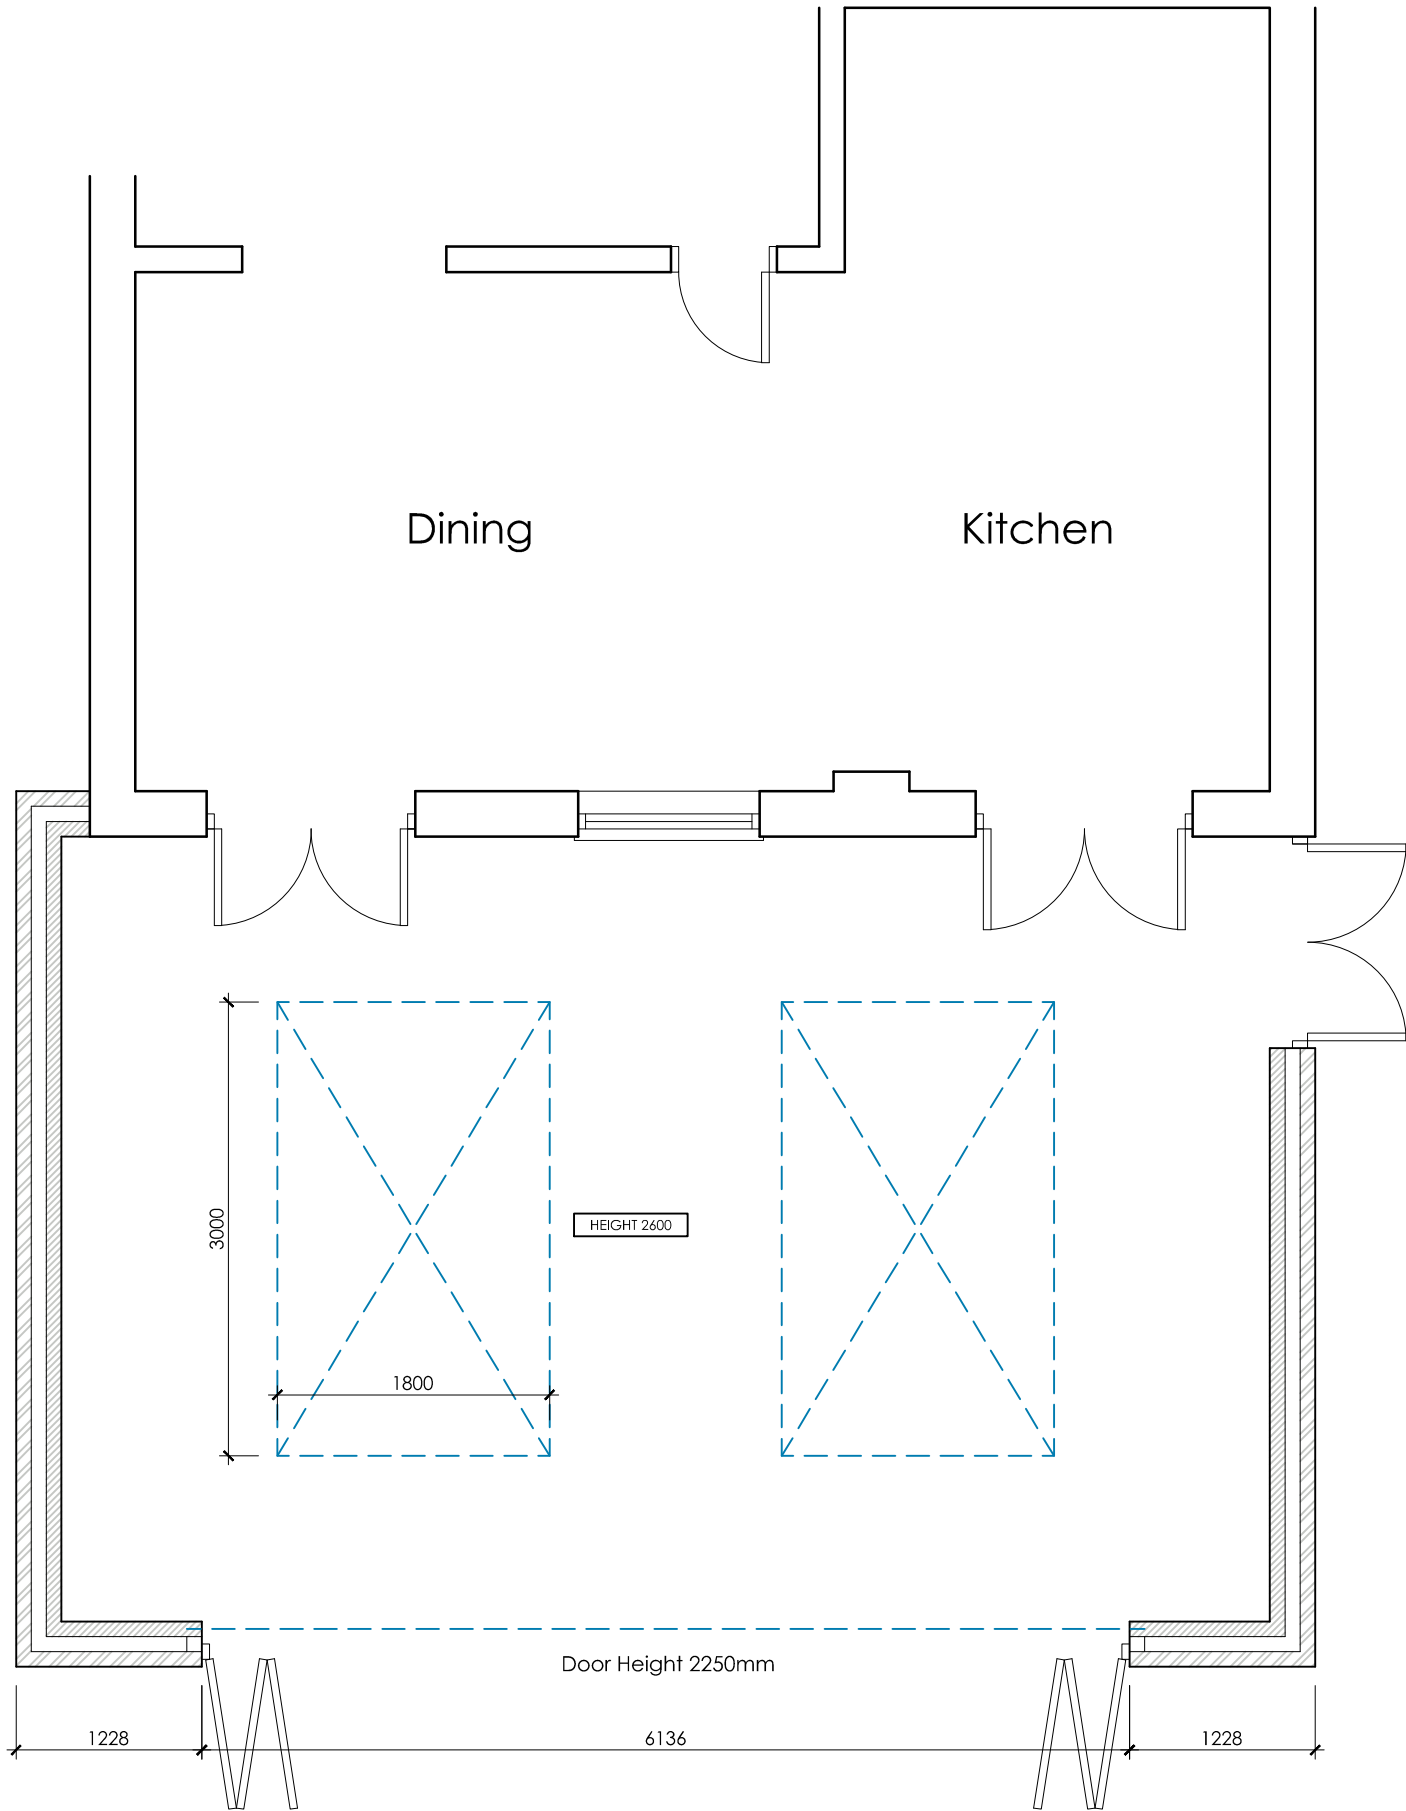

Proposed Ground Floor Plan
scale 1:50

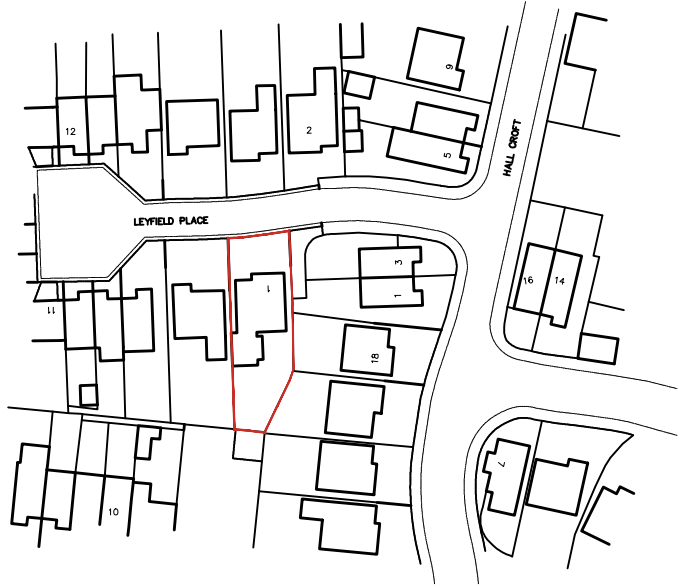

Location Plan scale 1:1250

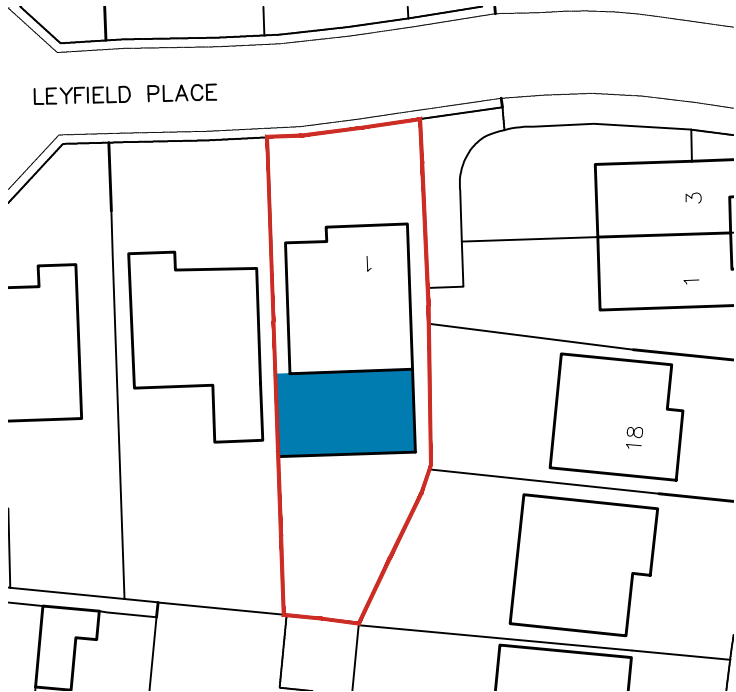

Site Plan scale 1:500

 White Agus PARTNERSHIP			OFFICE ONE 34 VICTORIA ROAD BARNLEY. S70 2BU			Phone: 01226 208482		
ARCHITECTURAL SERVICES						Email: info@whiteaguspартnership.co.uk Web: www.whiteaguspартnership.co.uk		
Project. PROPOSED EXTENSION 1 LEYFIELD PLACE, DARFIELD BARNLEY, S73 8BF					Client. MS N. BROMLEY			
Drawing Title. PLANS & ELEVATIONS					Date. FEB 2021		Scale. 1:50 @A2	
					Ref. 20-248		Dwg. No. 01	
					Rev. C			
Date	Suffix	Description			Date	Suffix	Description	
18/02/2021	A	REVISED TO CLIENTS REQUIREMENTS						
19/02/2021	B	DOORS ADDED						
22/02/2021	C	DOORS MOVED						