



Drawing No.	Rev No.
MSJ001 -003	

 


DO NOT SCALE: Contractor to check all dimensions and report any omissions or errors


NOTES

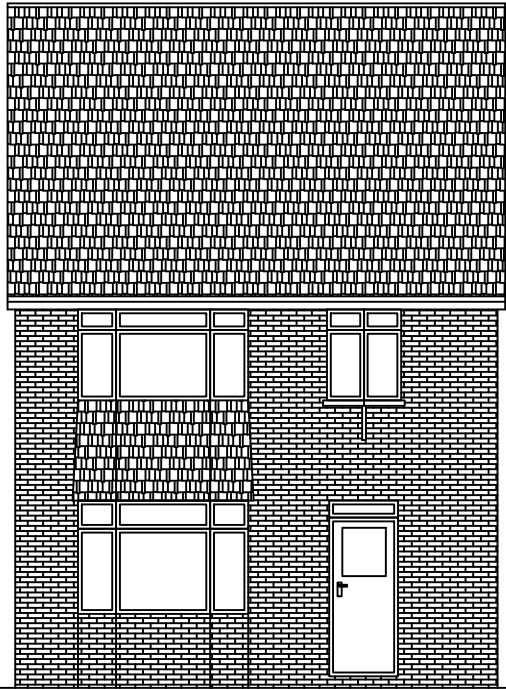


PROPOSED FRONT ELEVATION
SCALE 1:100 AT A3

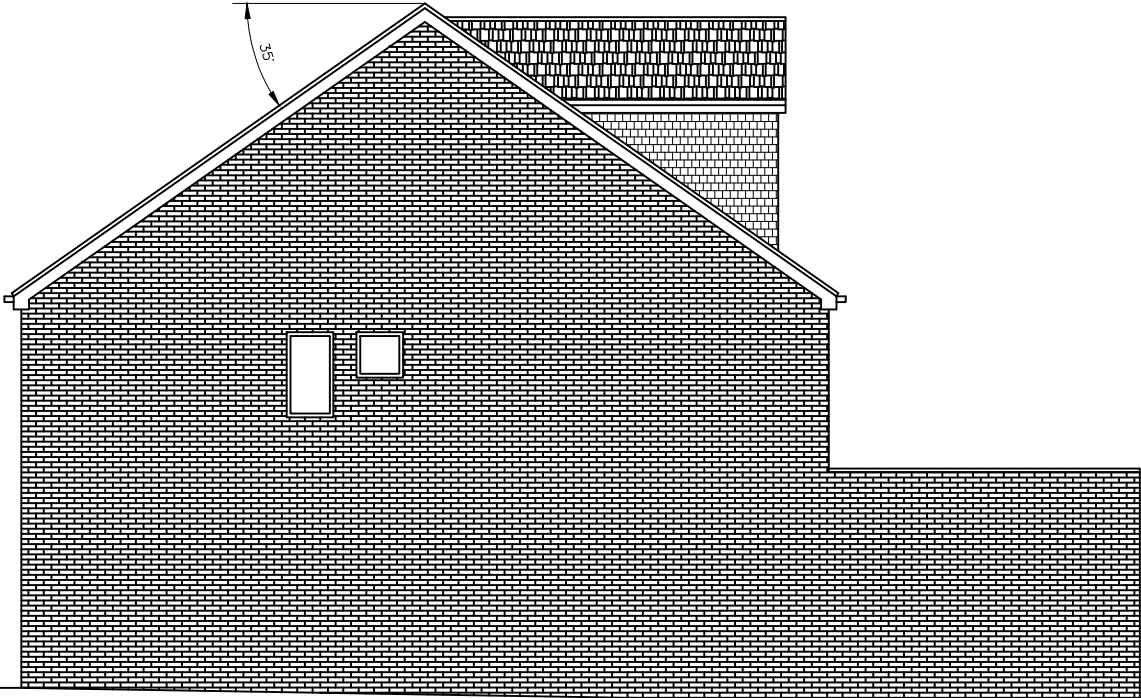

PROPOSED END ELEVATION
SCALE 1:100 AT A3

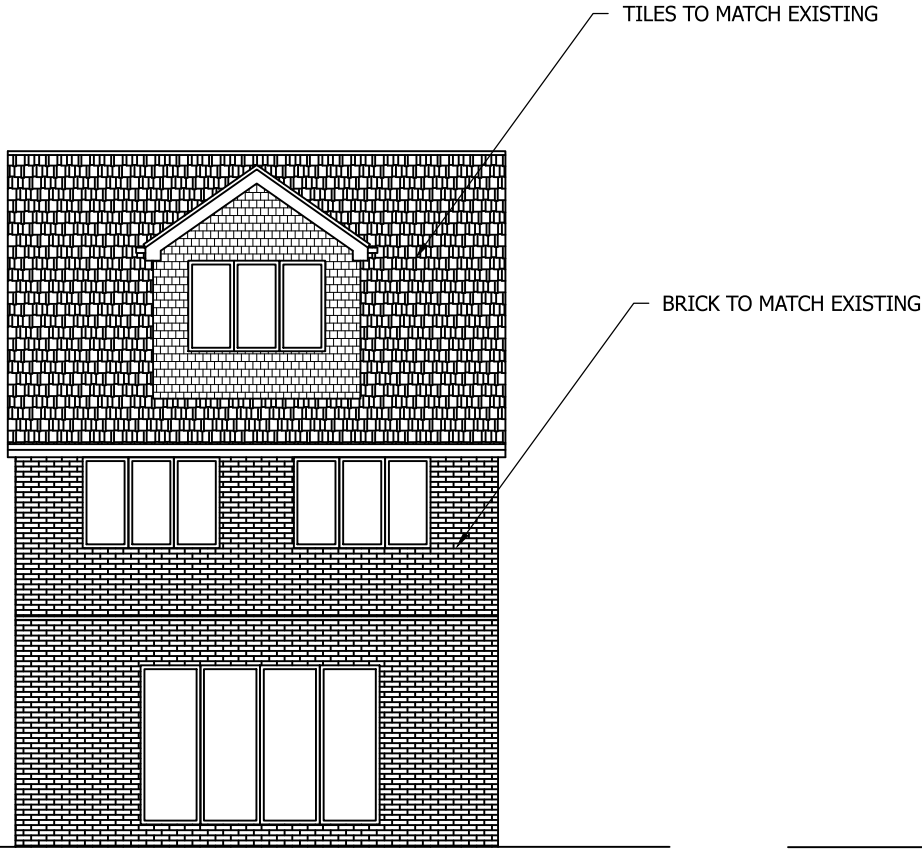

PROPOSED REAR ELEVATION
SCALE 1:100 AT A3

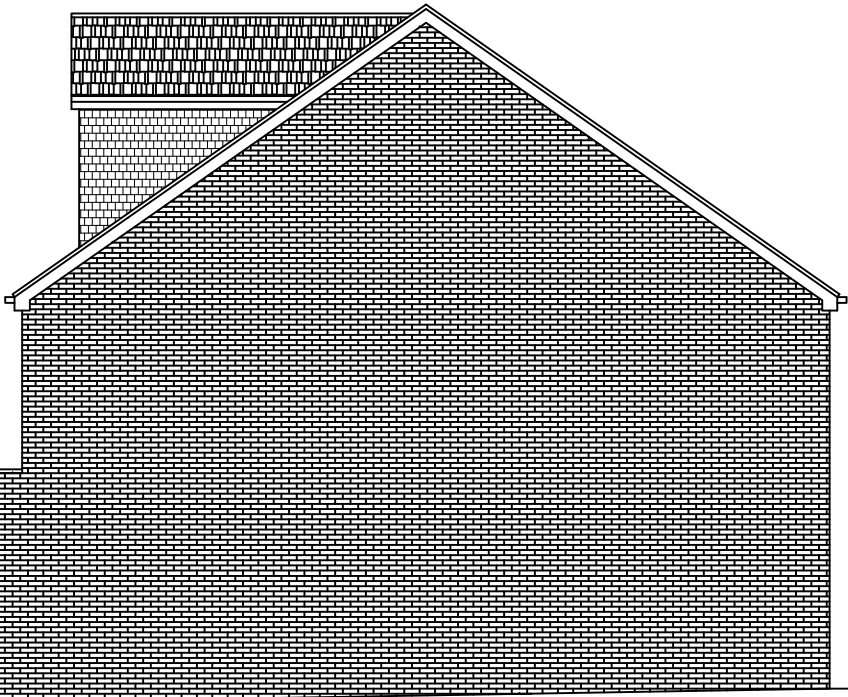

PROPOSED END ELEVATION
SCALE 1:100 AT A3

Rev	Description	By	Chk	App	Date
JRB DESIGNS Ltd 1 Saville Road Cudworth Barnsley S72 8LT Tel: 01226 383542 Fax: 01226 380078 Mob: 07970 541192 Email: john@jrbdesigns.co.uk This drawing is copyright. © jrbdesigns Ltd.					

Client

MR. S JONES

Drawing Title

PROPOSED ELEVATIONS

Address

22 BAR LANE
MAPPLEWELL
BARNLEY
S75 6DQ

Project Title:

PROPOSED TWO STOREY SIDE
& REAR EXTENSION

Purpose of Issue:

PLANNING

Drawing Status

FIRST ISSUE

Scale at A3 AS SHOWN	Drawn By JRB	Date 07/11/2022			
Checked By	Date 07/11/2022	Approved By	Date 07/11/2022		
Project No. MSJ001		Drawing No. 003		Revision -	
APPROVAL ☒		INFORMATION ☐		TENDER ☐	
		CONTRACT ☐		CONSTRUCTION ☐	