


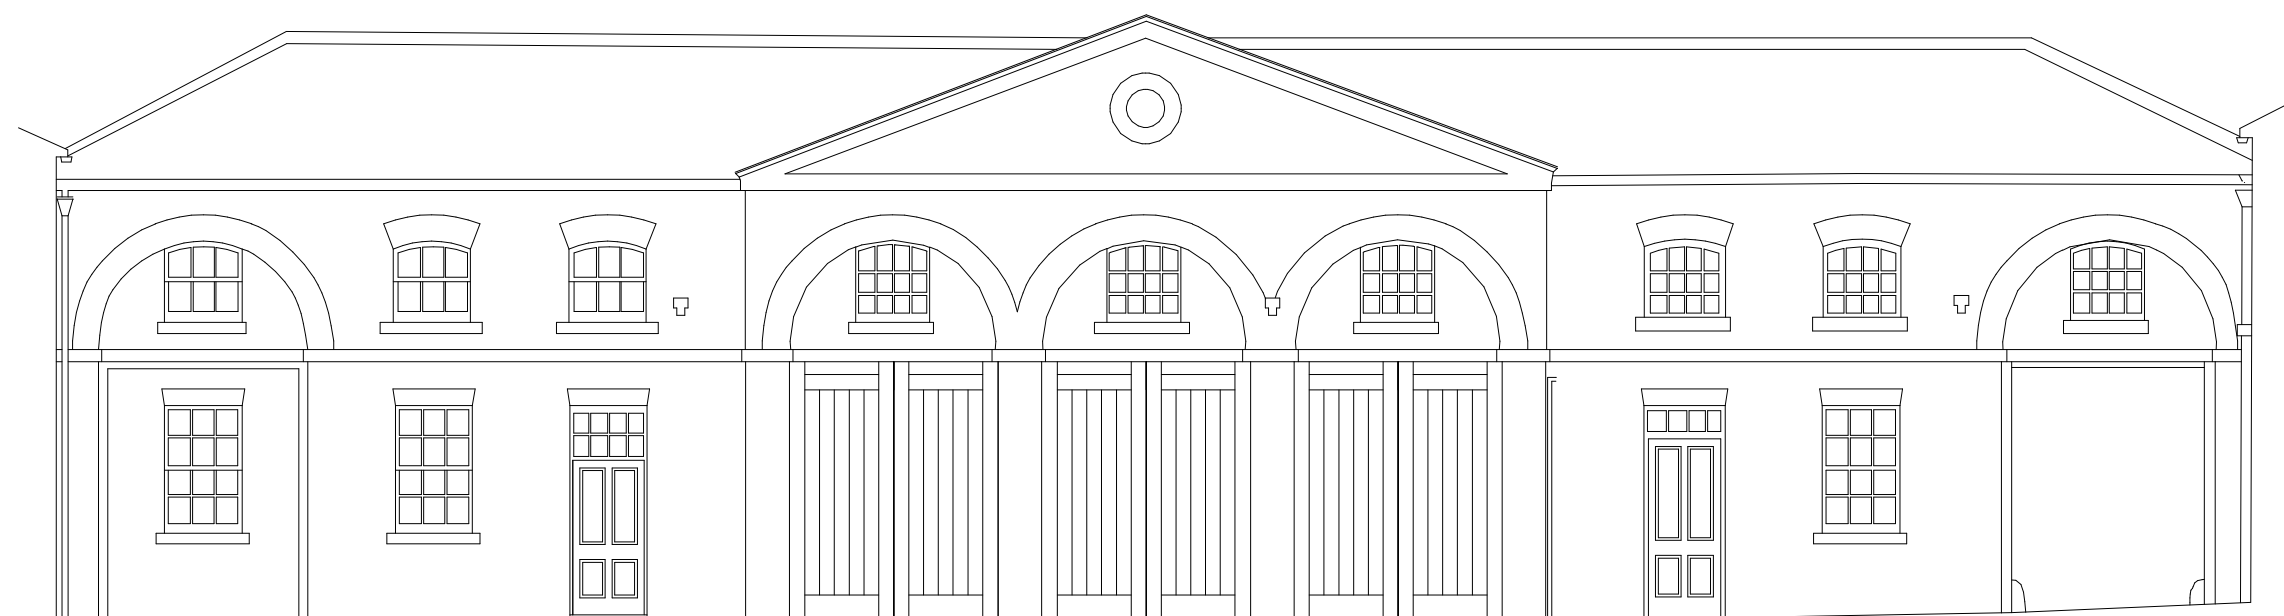

NORTH ELEVATION



EAST ELEVATION



WEST ELEVATION

PLANNING DRAWINGS



DRAWING TITLE		
EXISTING ELEVATIONS		
JOB DESCRIPTION:		
CANON HALL PARK - STABLE BLOCK		
DRAWING SCALE:	DATE:	DRAWING REF:
1:100 @ A1	AUGUST 2018	2645.08
BAART HARRIES NEWALL		
ARCHITECTS		
1 WILDERHOPE HOUSE POURNEY GARDENS BELLE Vue SHREWSBURY SY3 7LU Fax: 01743 364544 Tel: 01743 361261		