


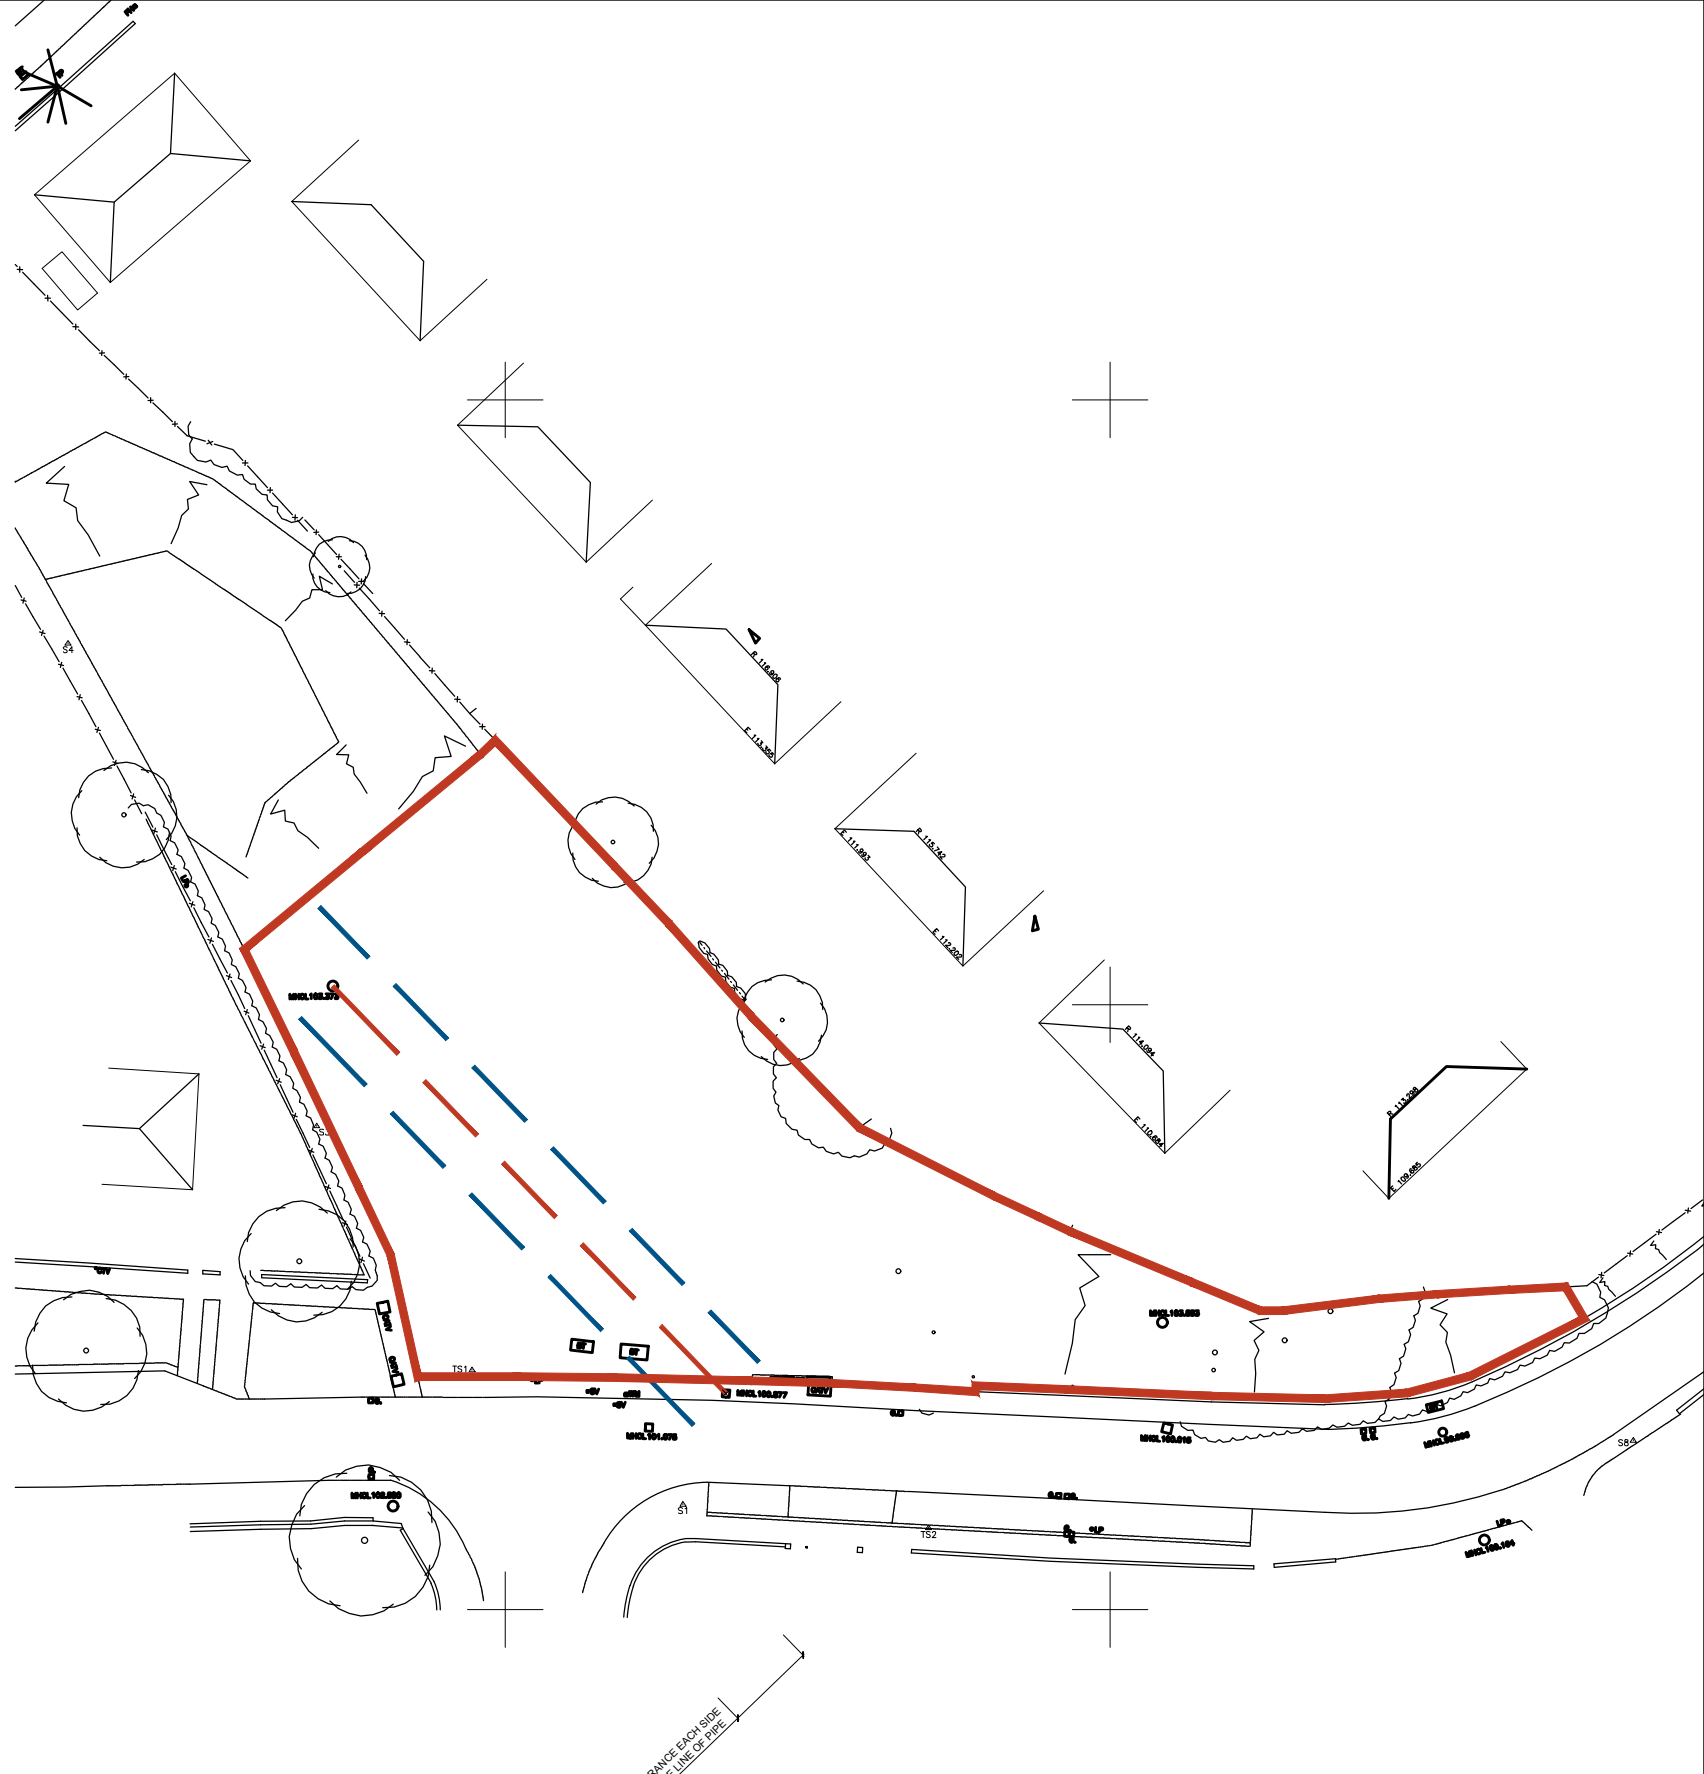

Layout Plan
Scale 1:100



Location Plan
Scale 1:500

WhiteAgus PARTNERSHIP			OFFICE ONE, 34 VICTORIA ROAD, BARNSELY, S70 2BU			Phone: 01226 208482 Email: info@whiteaguspartnership.co.uk Web: www.whiteaguspartnership.co.uk		
ARCHITECTURAL SERVICES			Project.			Client.		
RESIDENTIAL DEVELOPMENT AT GREENSIDE LANE, HOYLAND BARNSELY			GEM CONSTRUCTION LTD					
Drawing Title.			Date.			Scale.		
SITE PLAN			JULY 2020			1:50 @ A1		
Ref.			17-040			Dwg. No. 40		
Date			Suffix			Description		
09/07/2020			A			PLOT 3 REVISED		