



PLANS

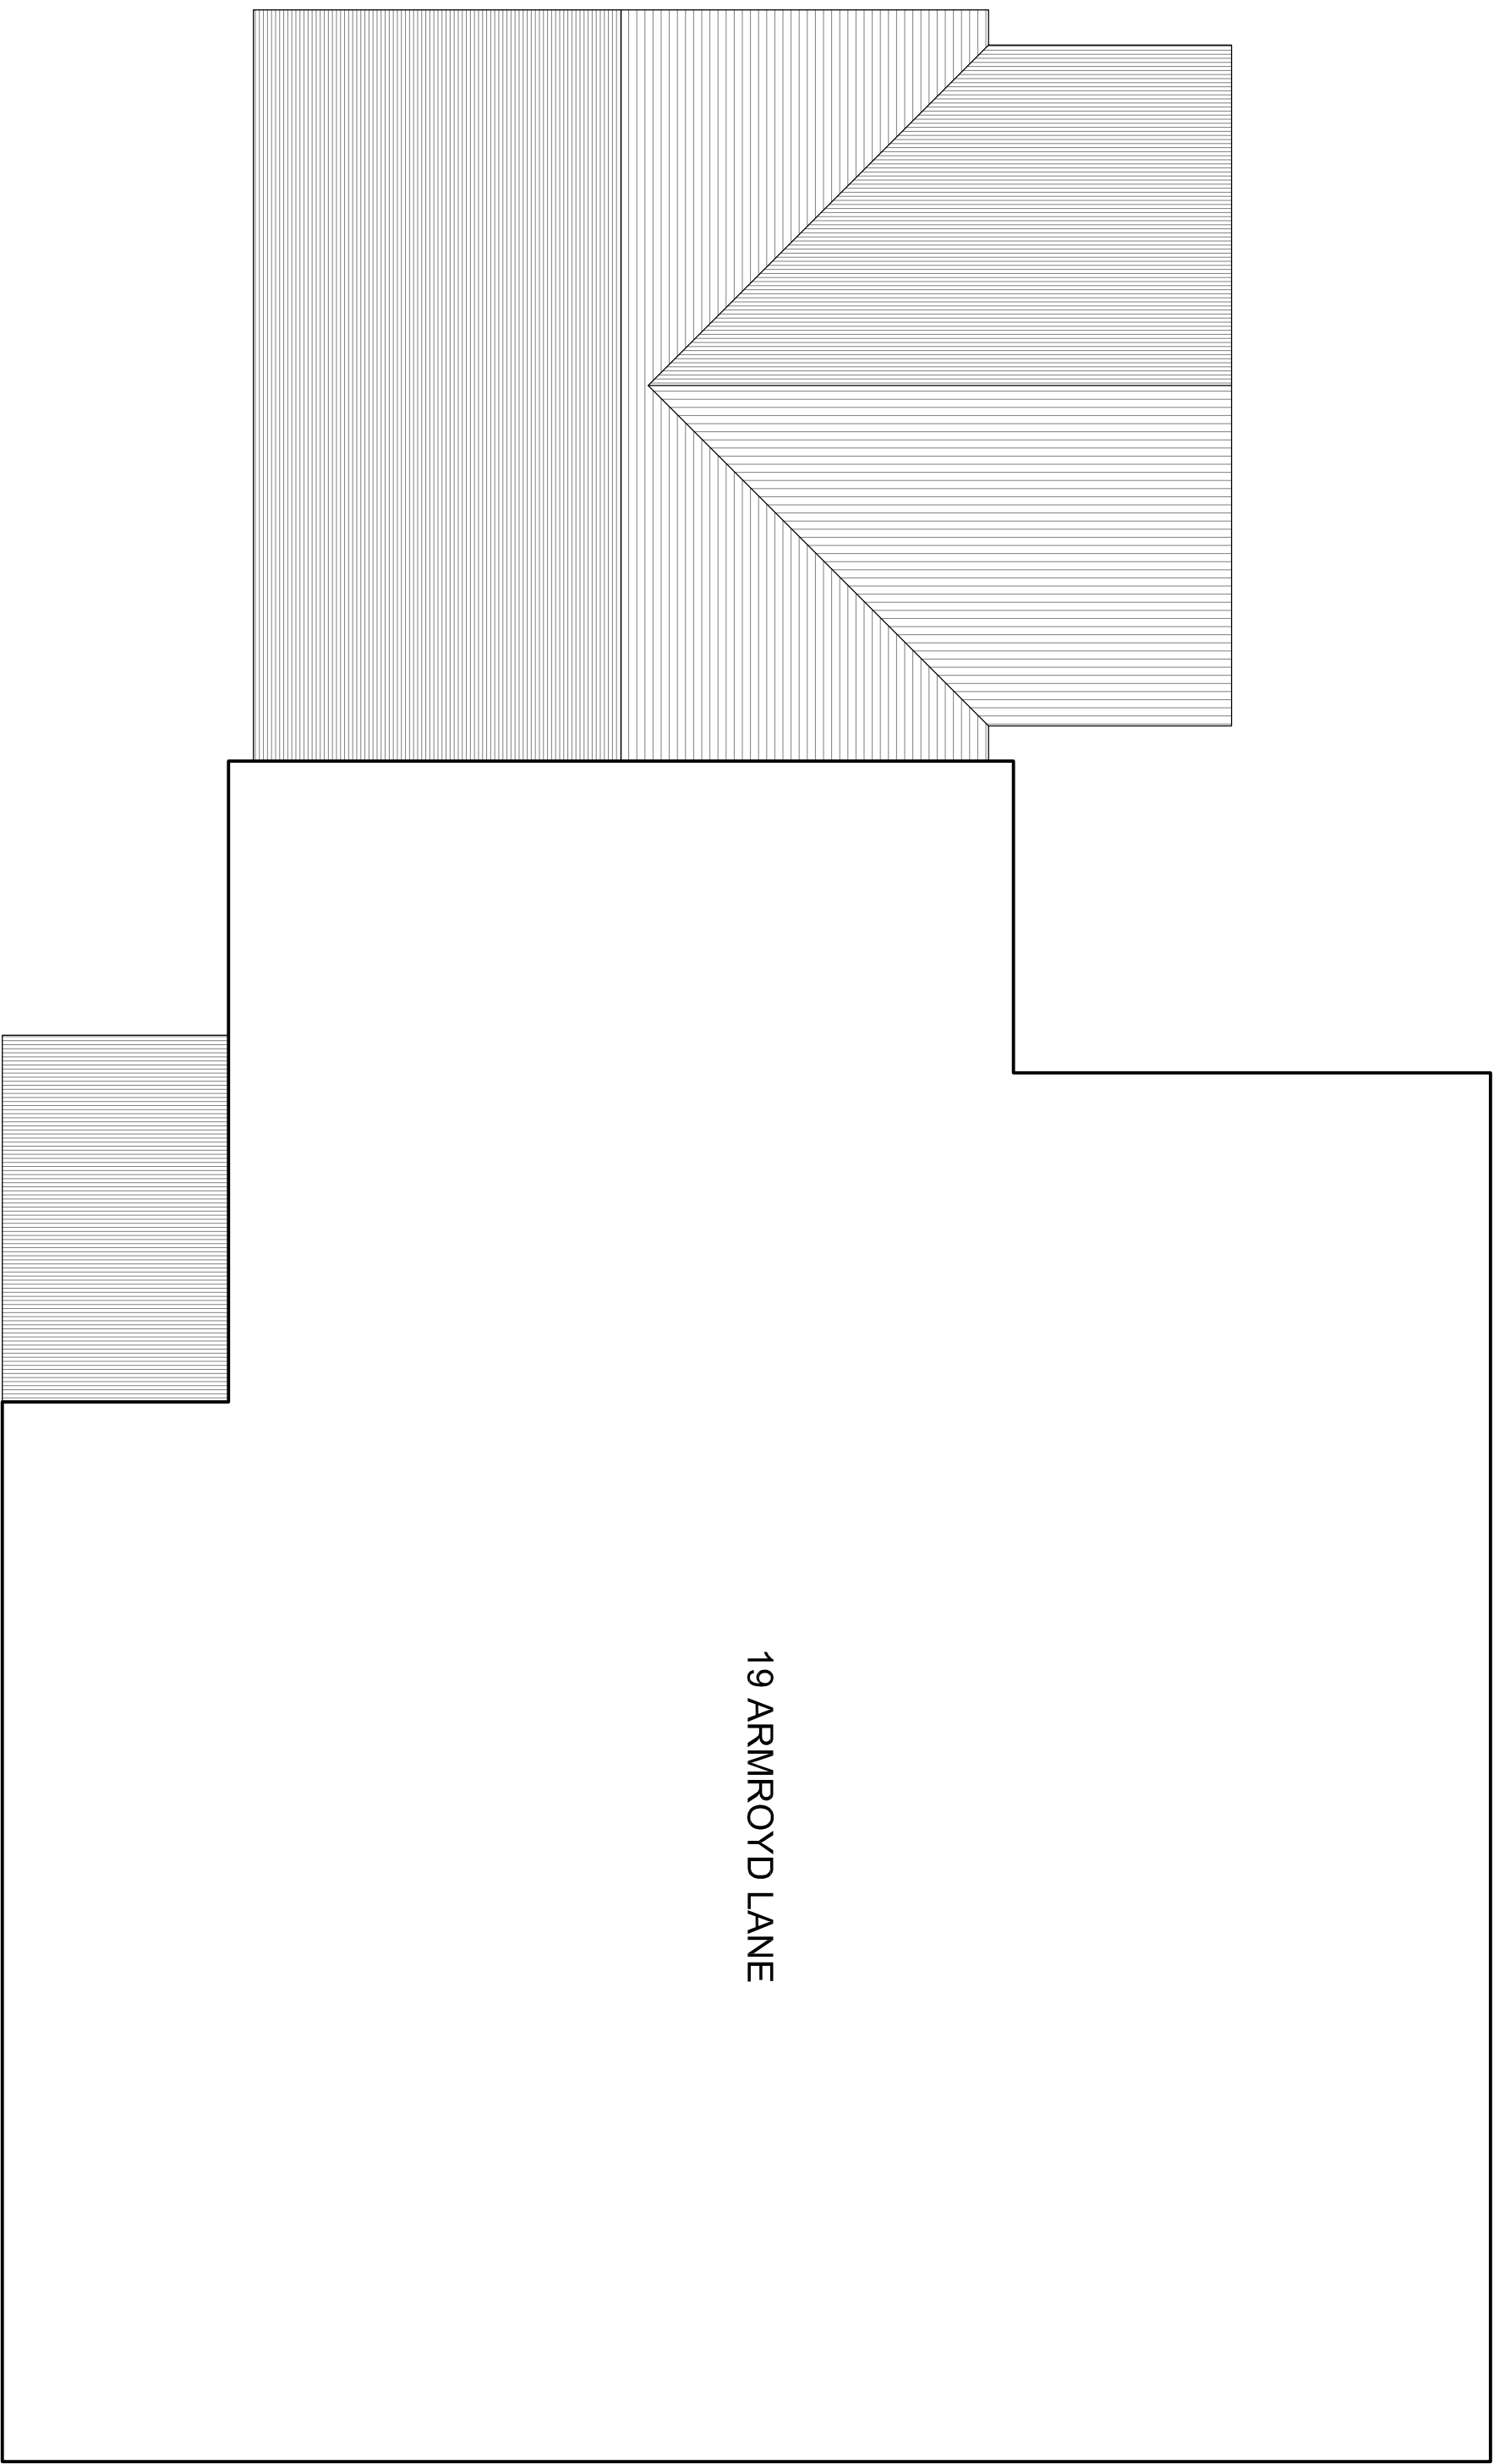


FIRST FLOOR PLAN 1:50

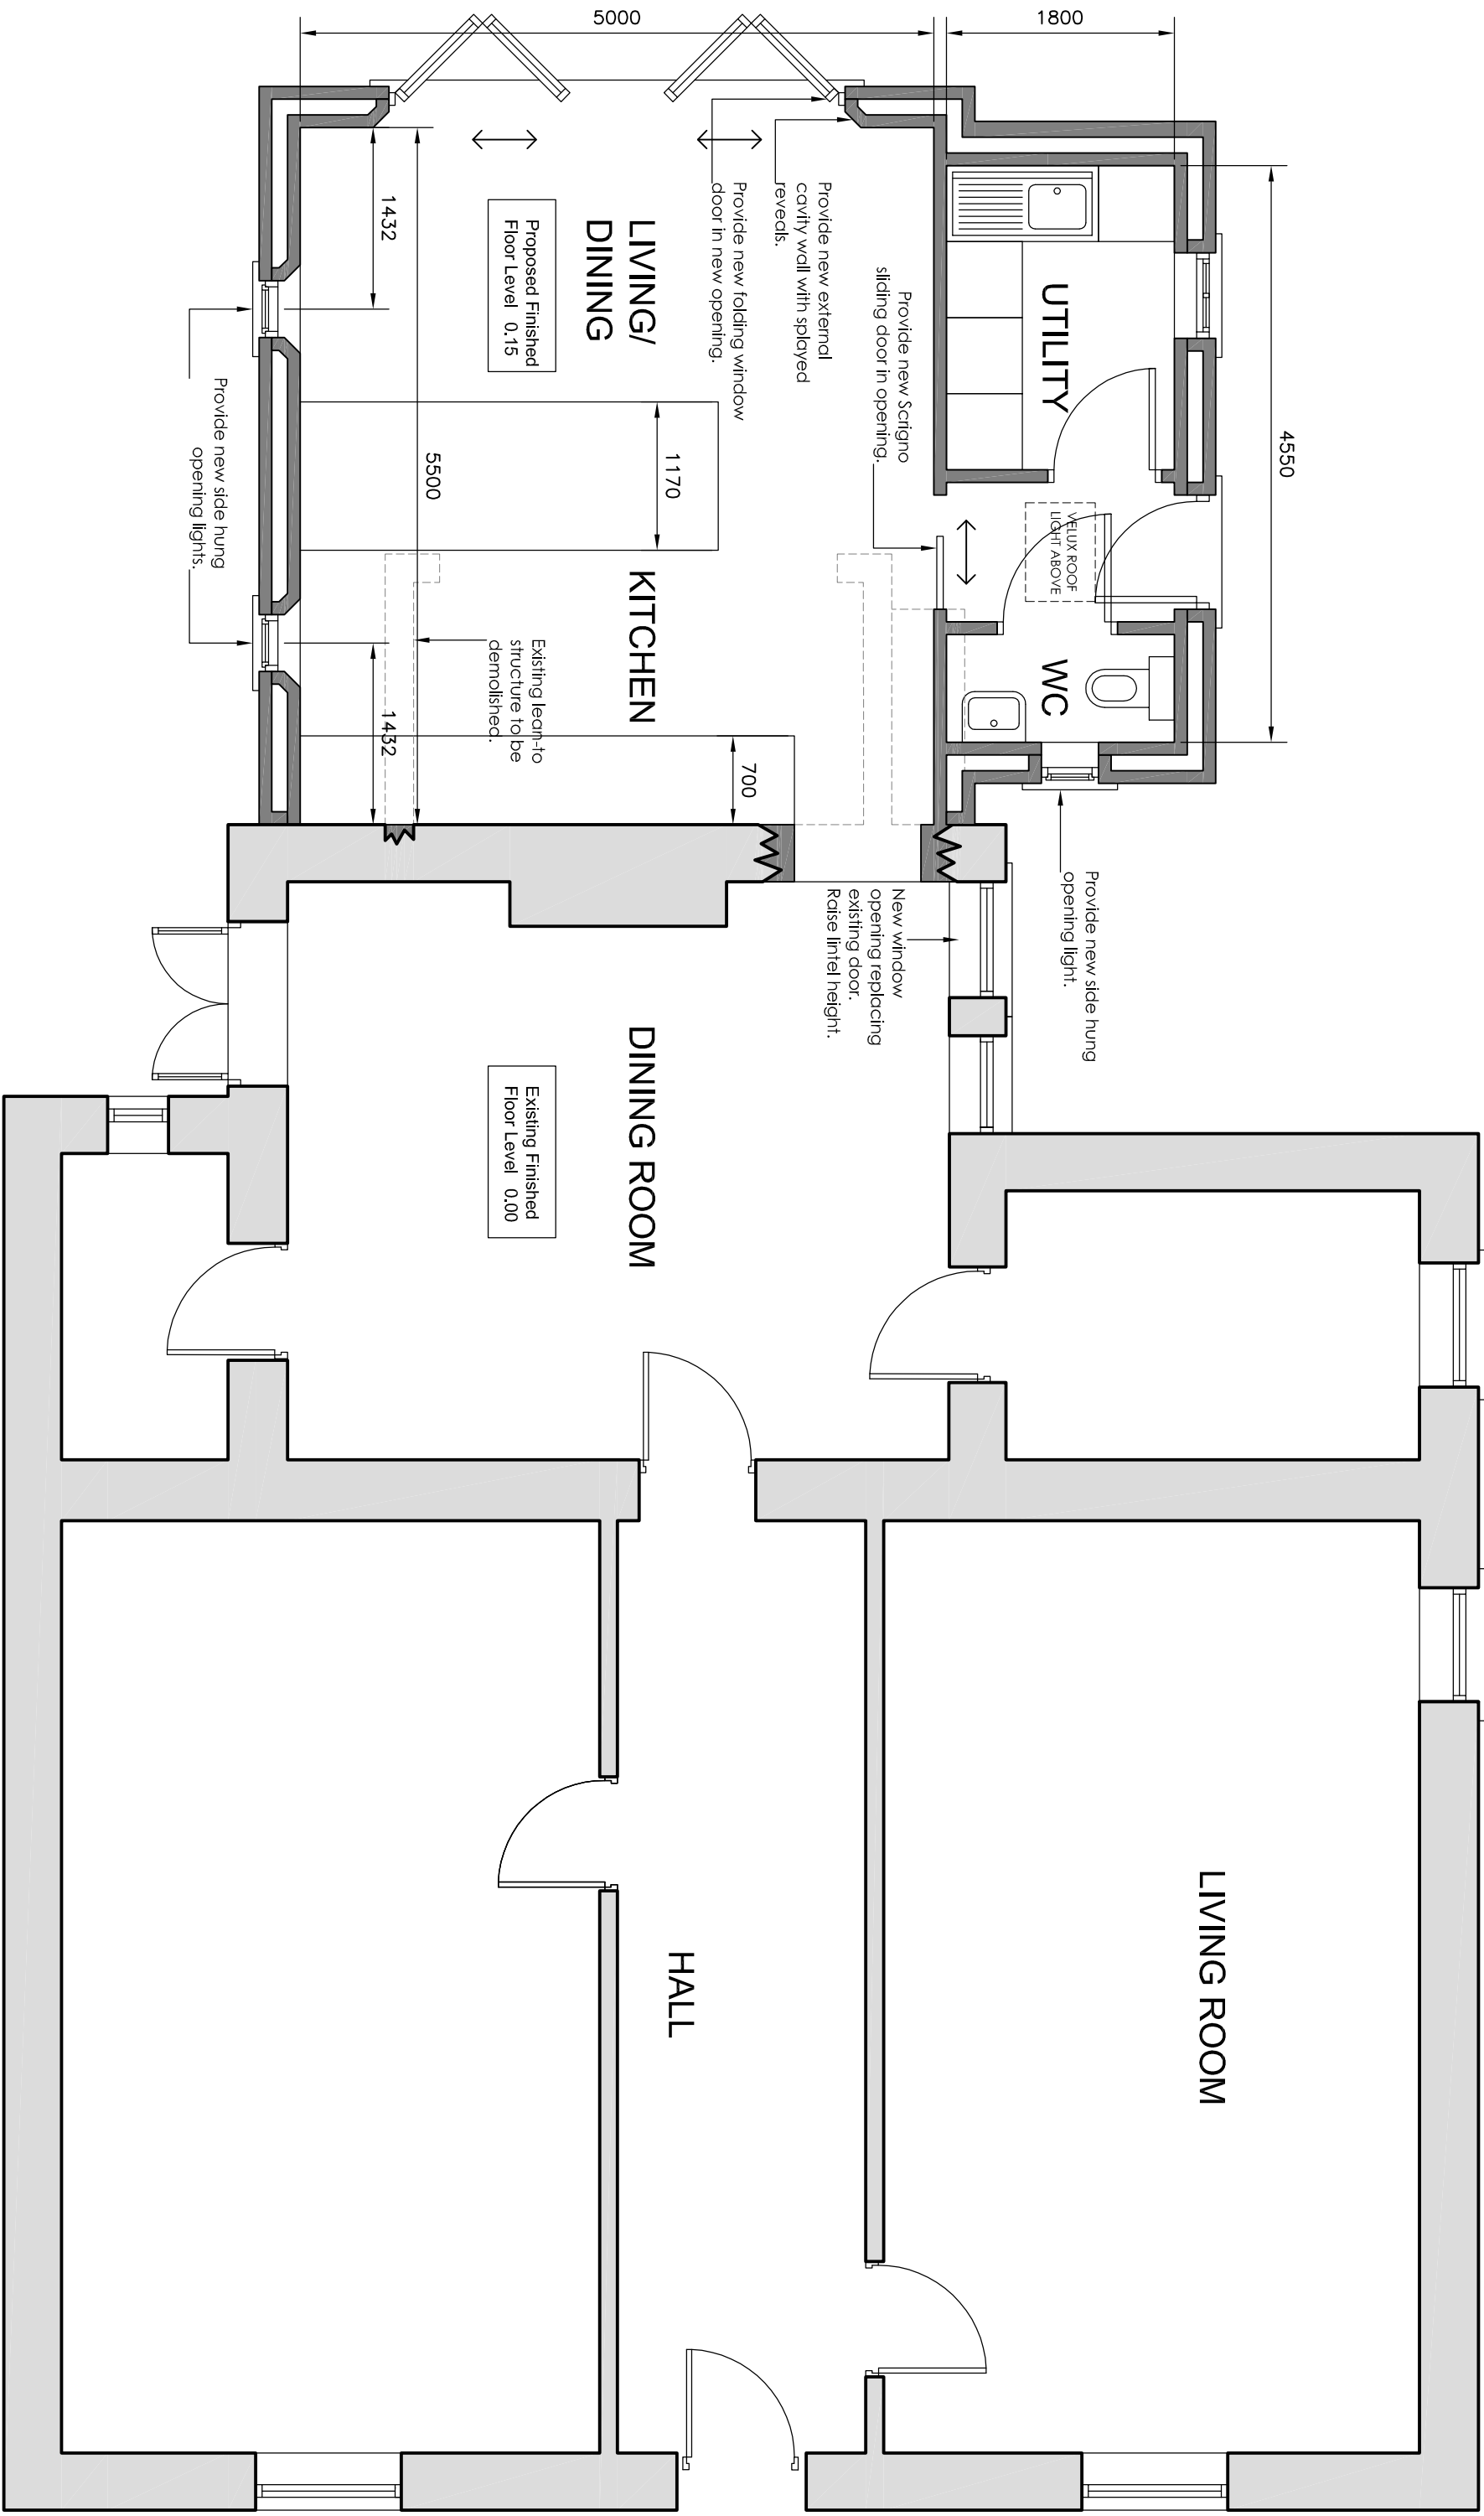

GROUND FLOOR PLAN 1:50

Notes

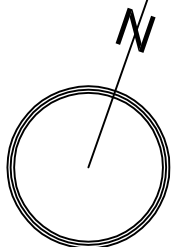

Revised

PLANNING

**Bikett Cole Lowe**  
ARCHITECTS  
BEHNE WORKS, WALTON STREET  
SALFORD M6 6JY  
Tel: 01457 426 289  
info@bikettcolelowe.com

DEBORAH MELLISH

Project  
ALTERATIONS & EXTENSION  
TO 19 ARMROYD LANE  
ELSECAR S74

Drawn  
HOUSE EXTENSION  
PLANS  
AS PROPOSED

Scale 1:50 By JBR/KN/LJS Date JAN 18

Number 3336 (0-) 03