

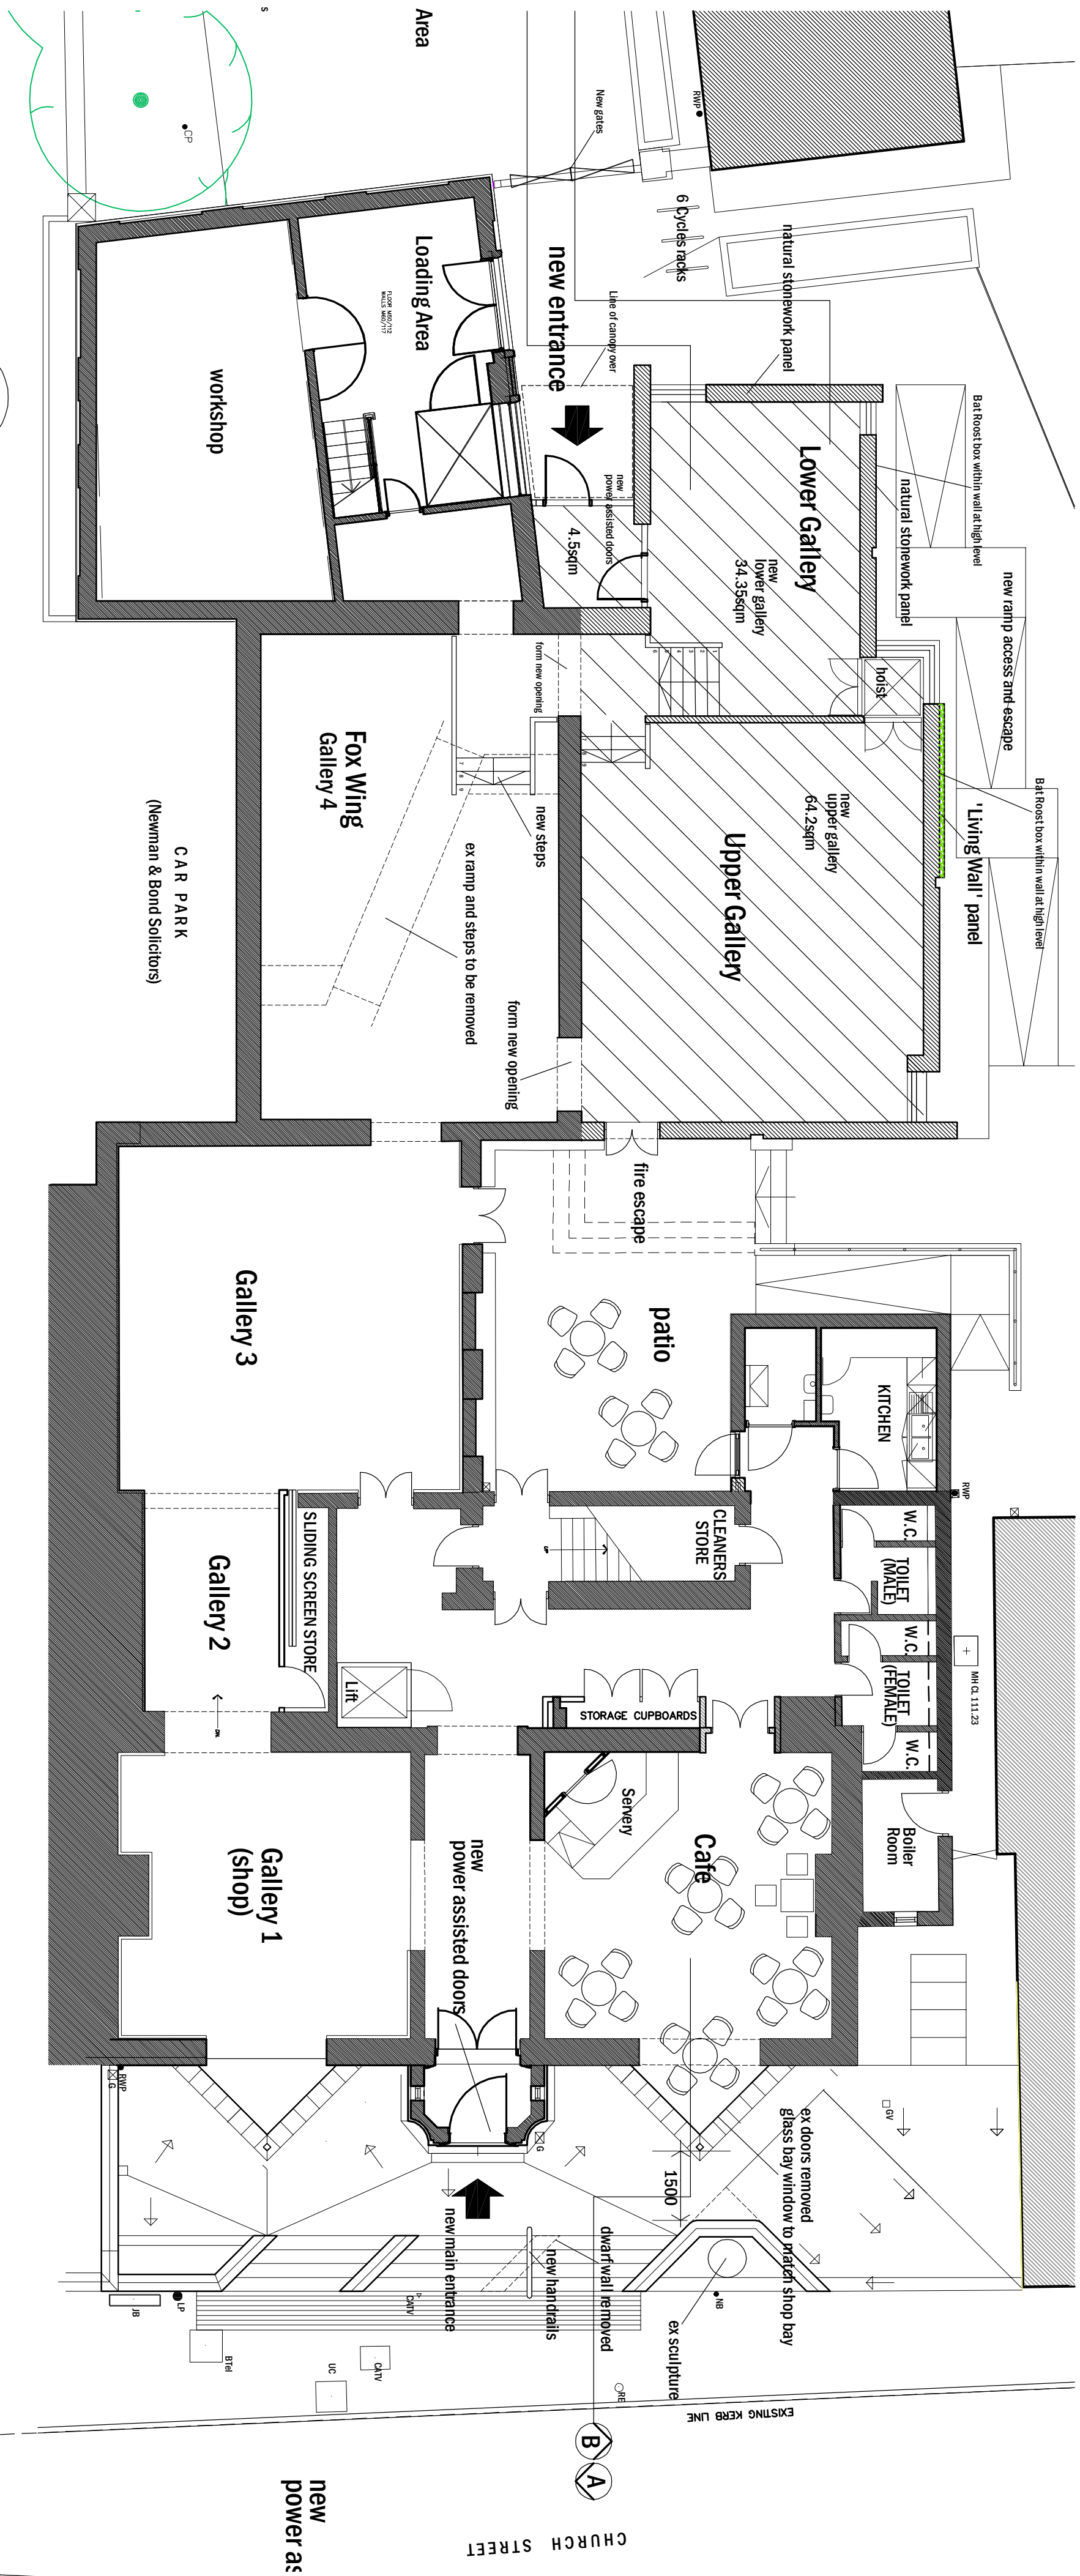


THIS DRAWING IS COPYRIGHT © ALL RIGHTS RESERVED. IT IS THE PROPERTY OF GHMPARTNERSHIP. IT IS NOT TO BE REPRODUCED OR TRANSMITTED IN ANY FORM OR BY ANY MEANS, ELECTRONIC OR MECHANICAL, INCLUDING PHOTOCOPYING, RECORDING, OR BY ANY INFORMATION STORAGE AND RETRIEVAL SYSTEM, WITHOUT THE WRITTEN PERMISSION OF GHMPARTNERSHIP. GHMPARTNERSHIP CAN NOT BE HELD RESPONSIBLE FOR THE ACCURACY OF ANY INFORMATION DERIVED FROM THIS DRAWING.

DO NOT SCALE - ASK FOR DIMENSION
USE ONLY FOR PURPOSE INDICATED BELOW

 

Proposed Ground Floor Plan

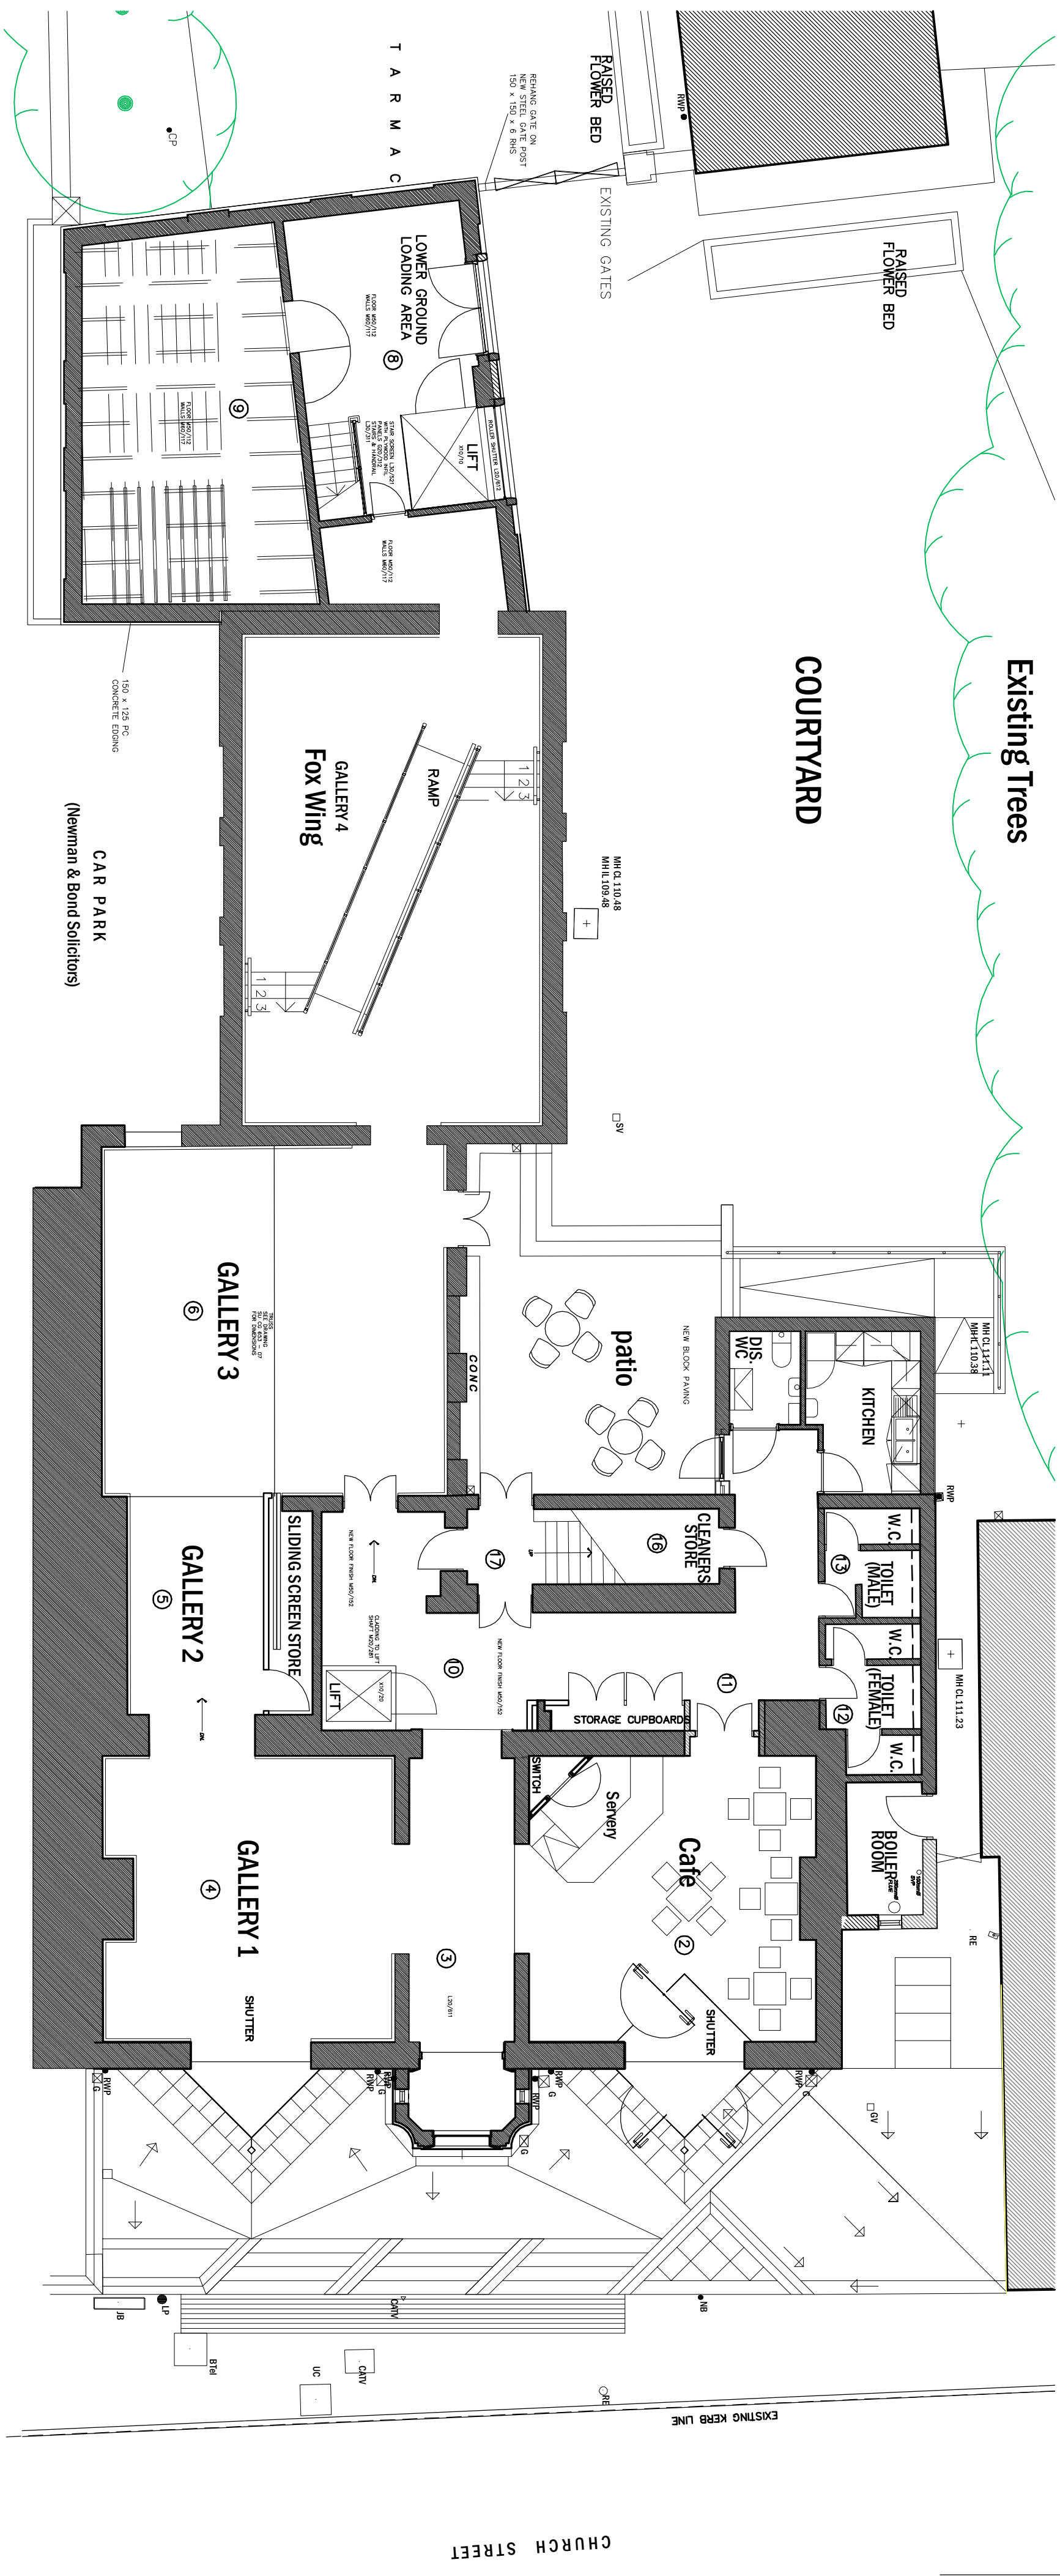

Existing Ground Floor Plan

COURTYARD

Existing Trees

REVISIONS

A - notes added, redlights added detail a west frontage added.
B - steps widened between Fox Wing and new lower gallery to accommodate picture movement.
C - Steps and wall replaced.
D - External Patio steps/jump replaced/red: redlights removed, 'Living wall' added

03.03.14 RNM

06.05.14 RNM

10.05.14 RNM



COOPER
GALLERY



REVISION	DESCRIPTION	DATE	DRAWN	CHECK
1	GROUND FLOOR PLAN	03.03.14	RNM	RG
2	PROPOSED AND EXISTING	06.05.14	RNM	RG

DATE	FEB 2014	DRAWN	RNM
SCALE @ A1	1:100 @ A1	CHECK	RG
STATUS	PLANNING		
JOB NO.	RL311		
DRAWING NO.	102	REVISION	D