
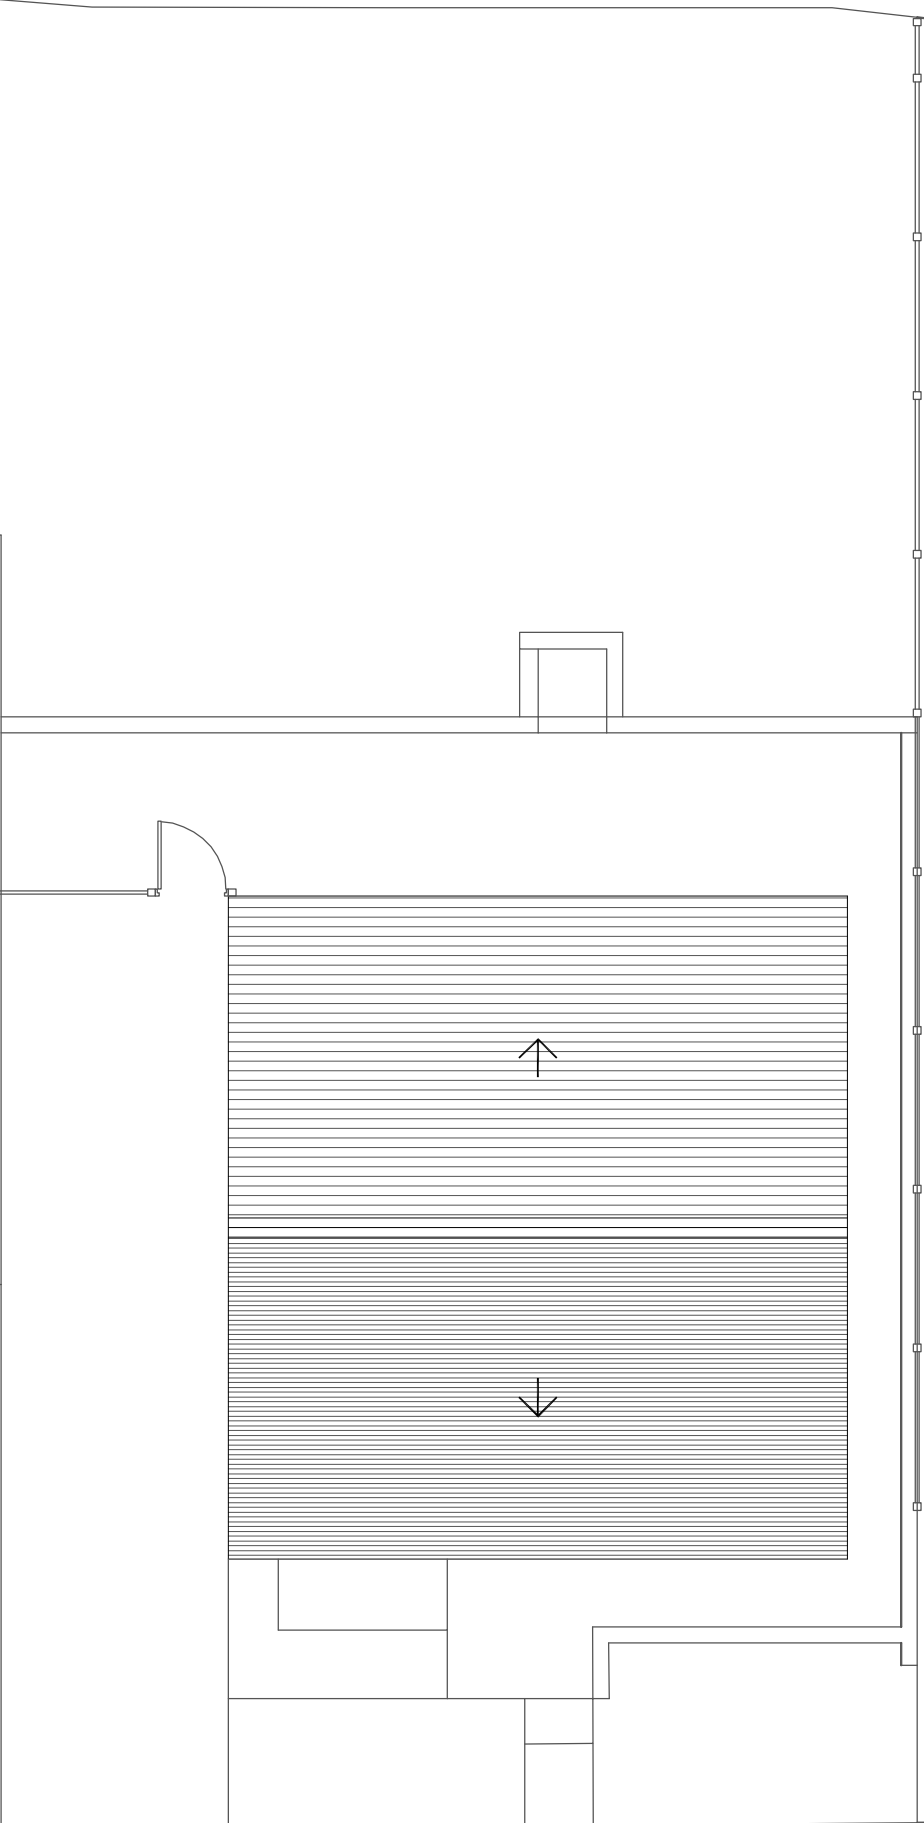
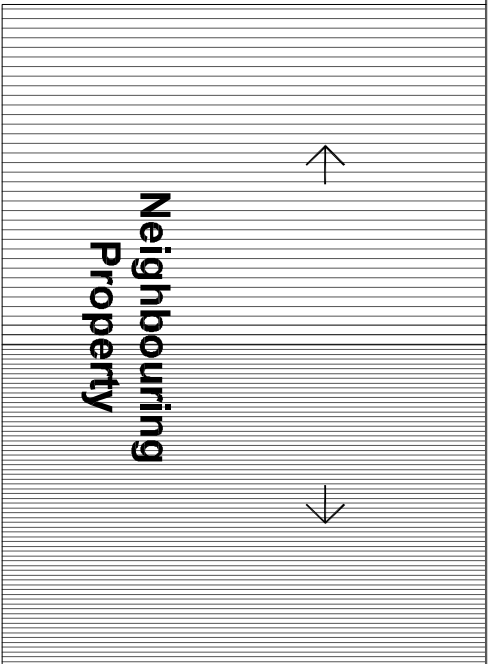
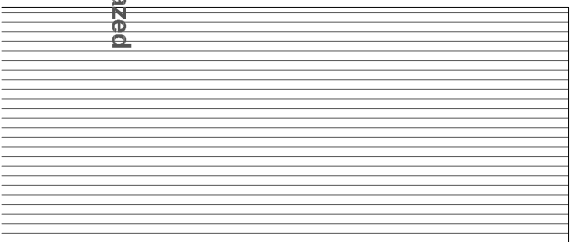


Roof Plan As Existing

Scale 1:100@A3

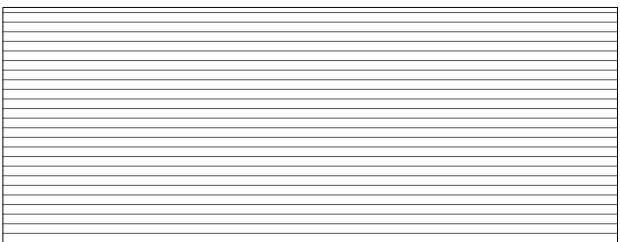

MATERIALS

- Walls - Fair Faced Brickwork
 - Roof - Marley Modern
 - Rainwater goods - Black UPVC
 - Windows - Antracite UPVC
 - Doors - Black Composite UPVC / Fully Glazed
- Antracite UPVC

ISSUED FOR PLANNING

REVISION	DATE	DRAWN	CHECKED	DESCRIPTION	SCALE	DATE
CLIENT	MARK LAWTON				1:100 @A3	OCT 2022
PROJECT	15 CHURCH WAY	DRAWN	MAH	CHECKED		
DRAWING TITLE	ROOF PLAN	JOB NUMBER	2244	DRAWING NO.	102	REVISION
	AS EXISTING					

TIMEARCHITECTS

Creative Conservation - Inspiring Design. Time Architects 226-228 Holme Lane, Sheffield, S64JZ
Registered Company Number in England and Wales: 8033383, Director: Michael Leijn
W. www.timearchitects.co.uk E. info@timearchitects.co.uk T. 0114 430 0114
© all rights reserved, report all discrepancies, do not scale from drawing, check dimensions on site