




**PROPOSED
REAR ELEVATION**
SCALE 1:100

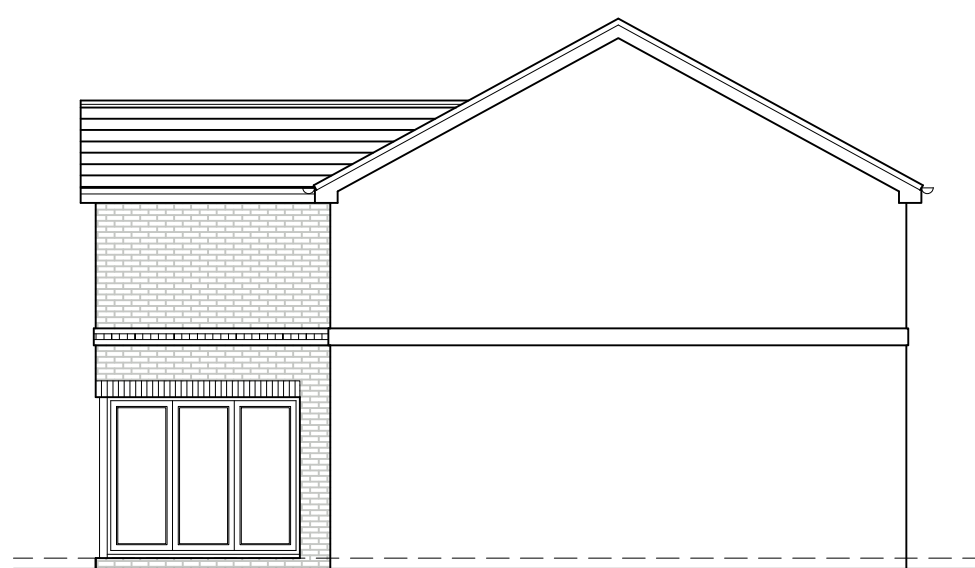


**PROPOSED
SIDE ELEVATION**
SCALE 1:100

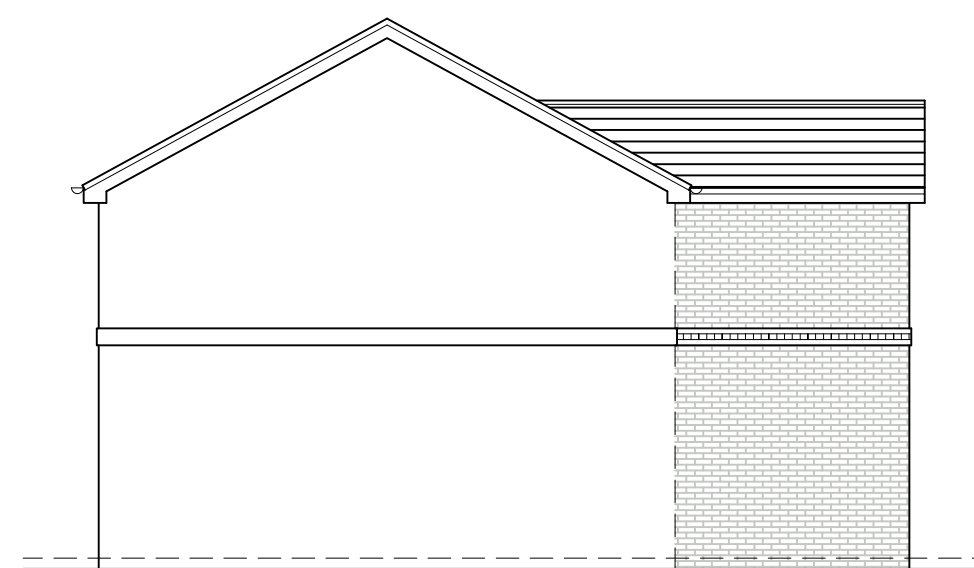


**PROPOSED
SIDE ELEVATION**
SCALE 1:100

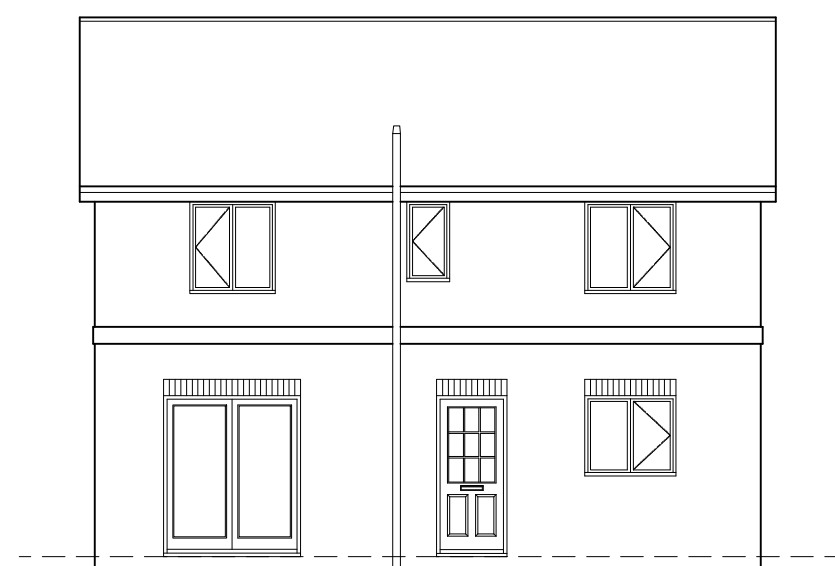


**EXISTING
REAR ELEVATION**
SCALE 1:100

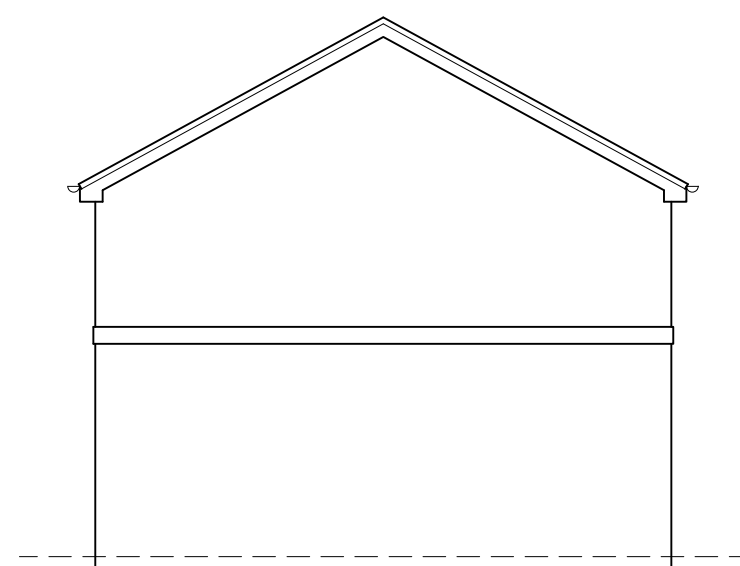


**EXISTING
SIDE ELEVATION**
SCALE 1:100

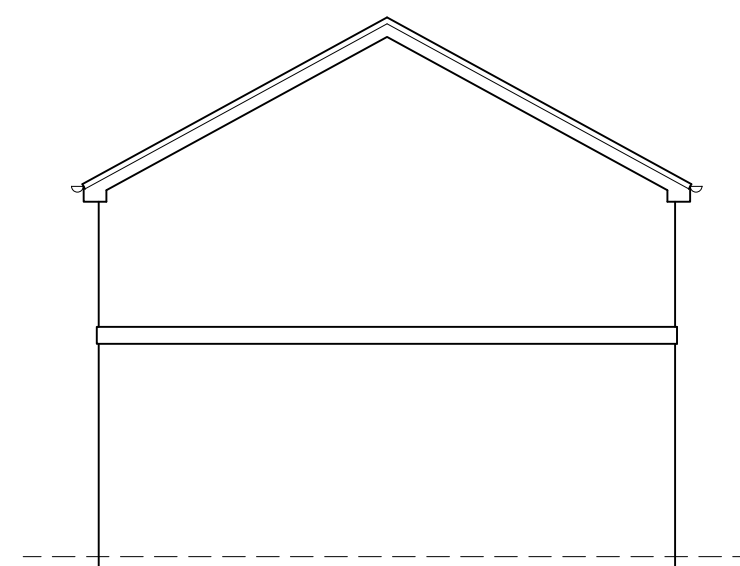


**EXISTING
SIDE ELEVATION**
SCALE 1:100

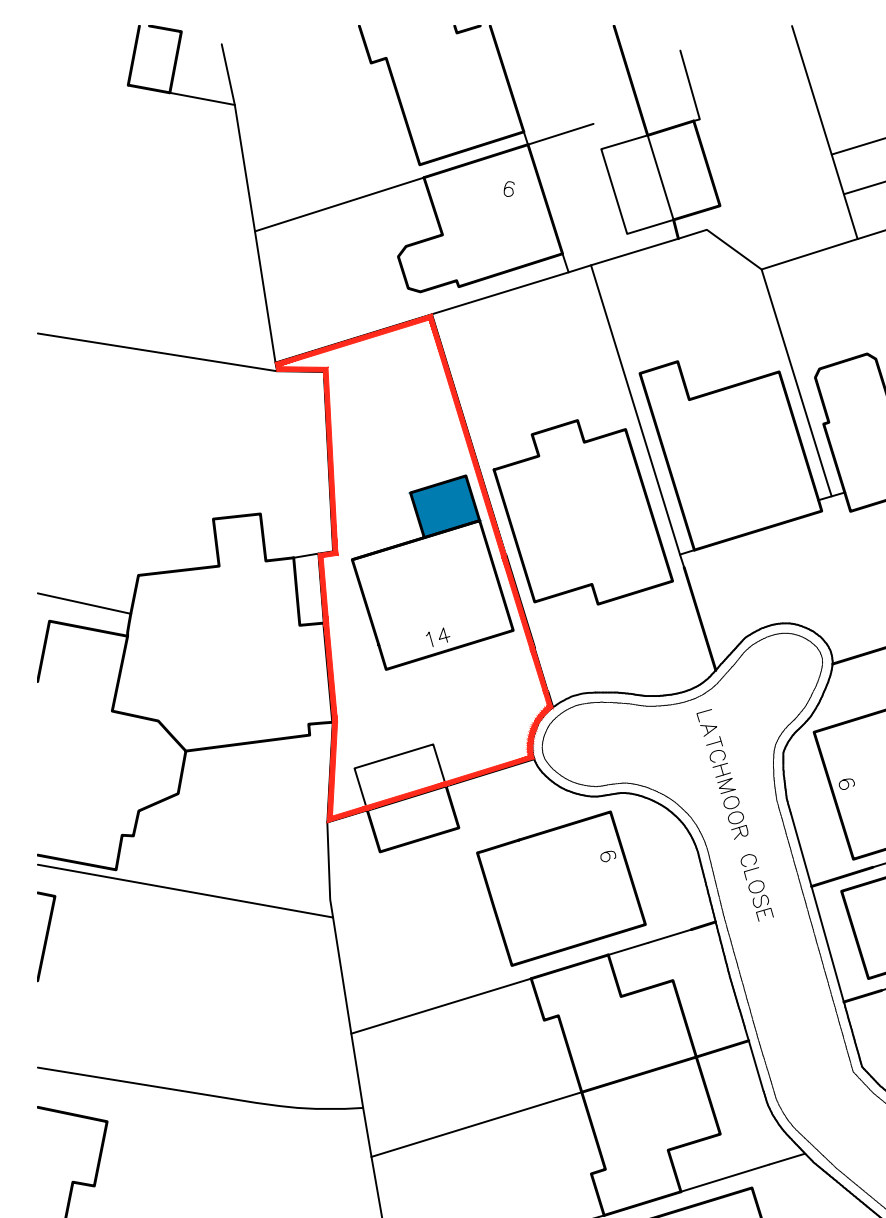


BLOCK PLAN
SCALE 1:500

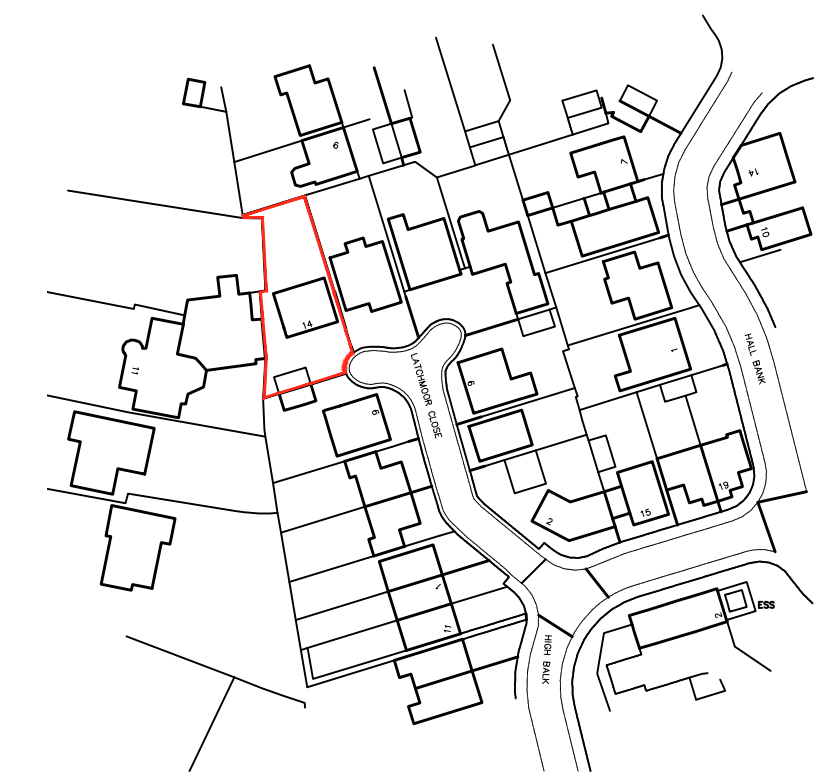


LOCATION PLAN
SCALE 1:1250

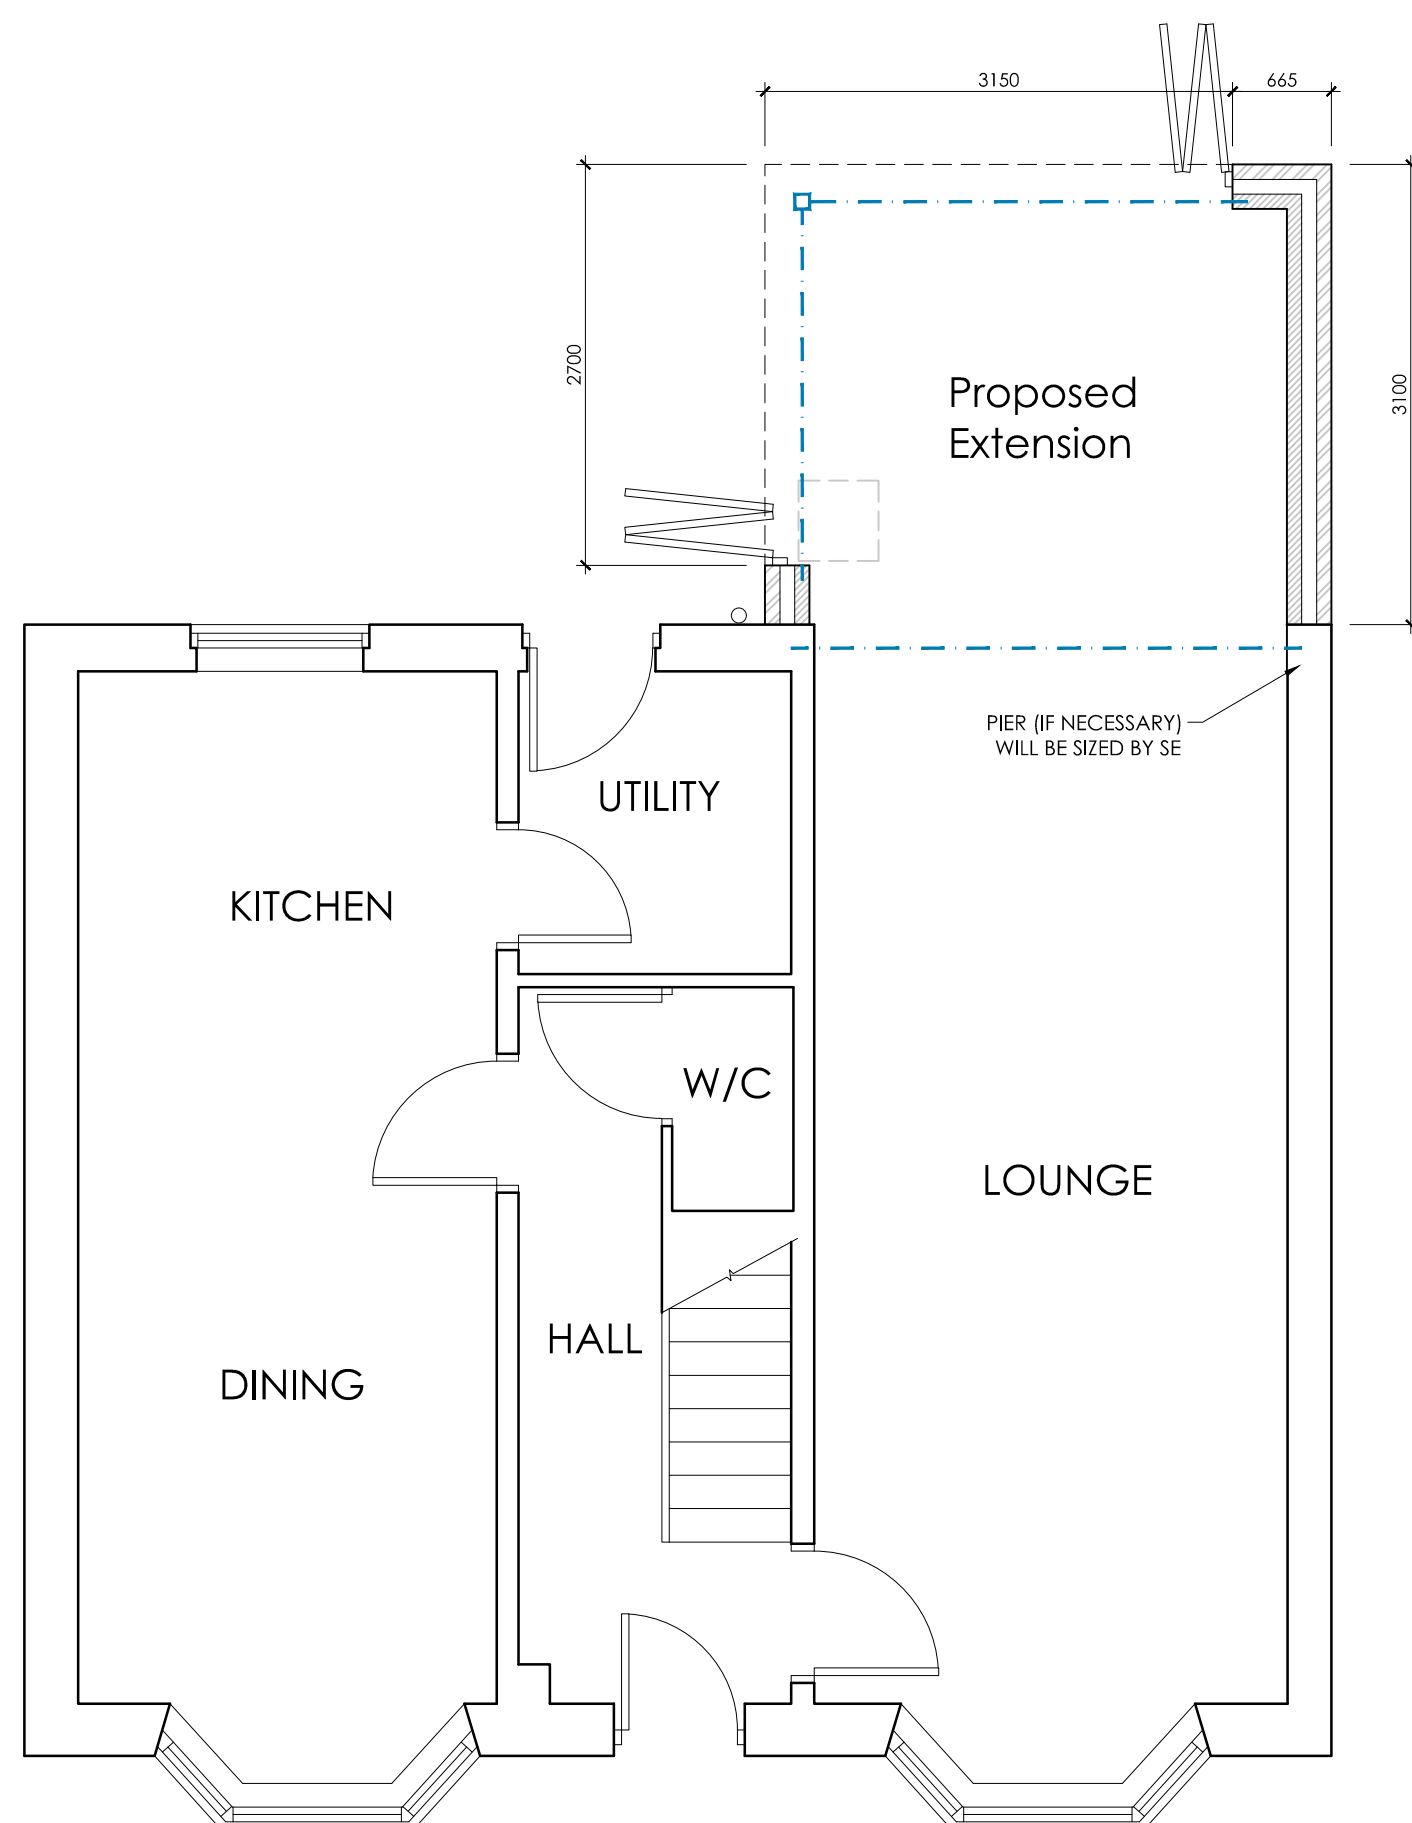


PROPOSED GROUND FLOOR PLAN
SCALE 1:50

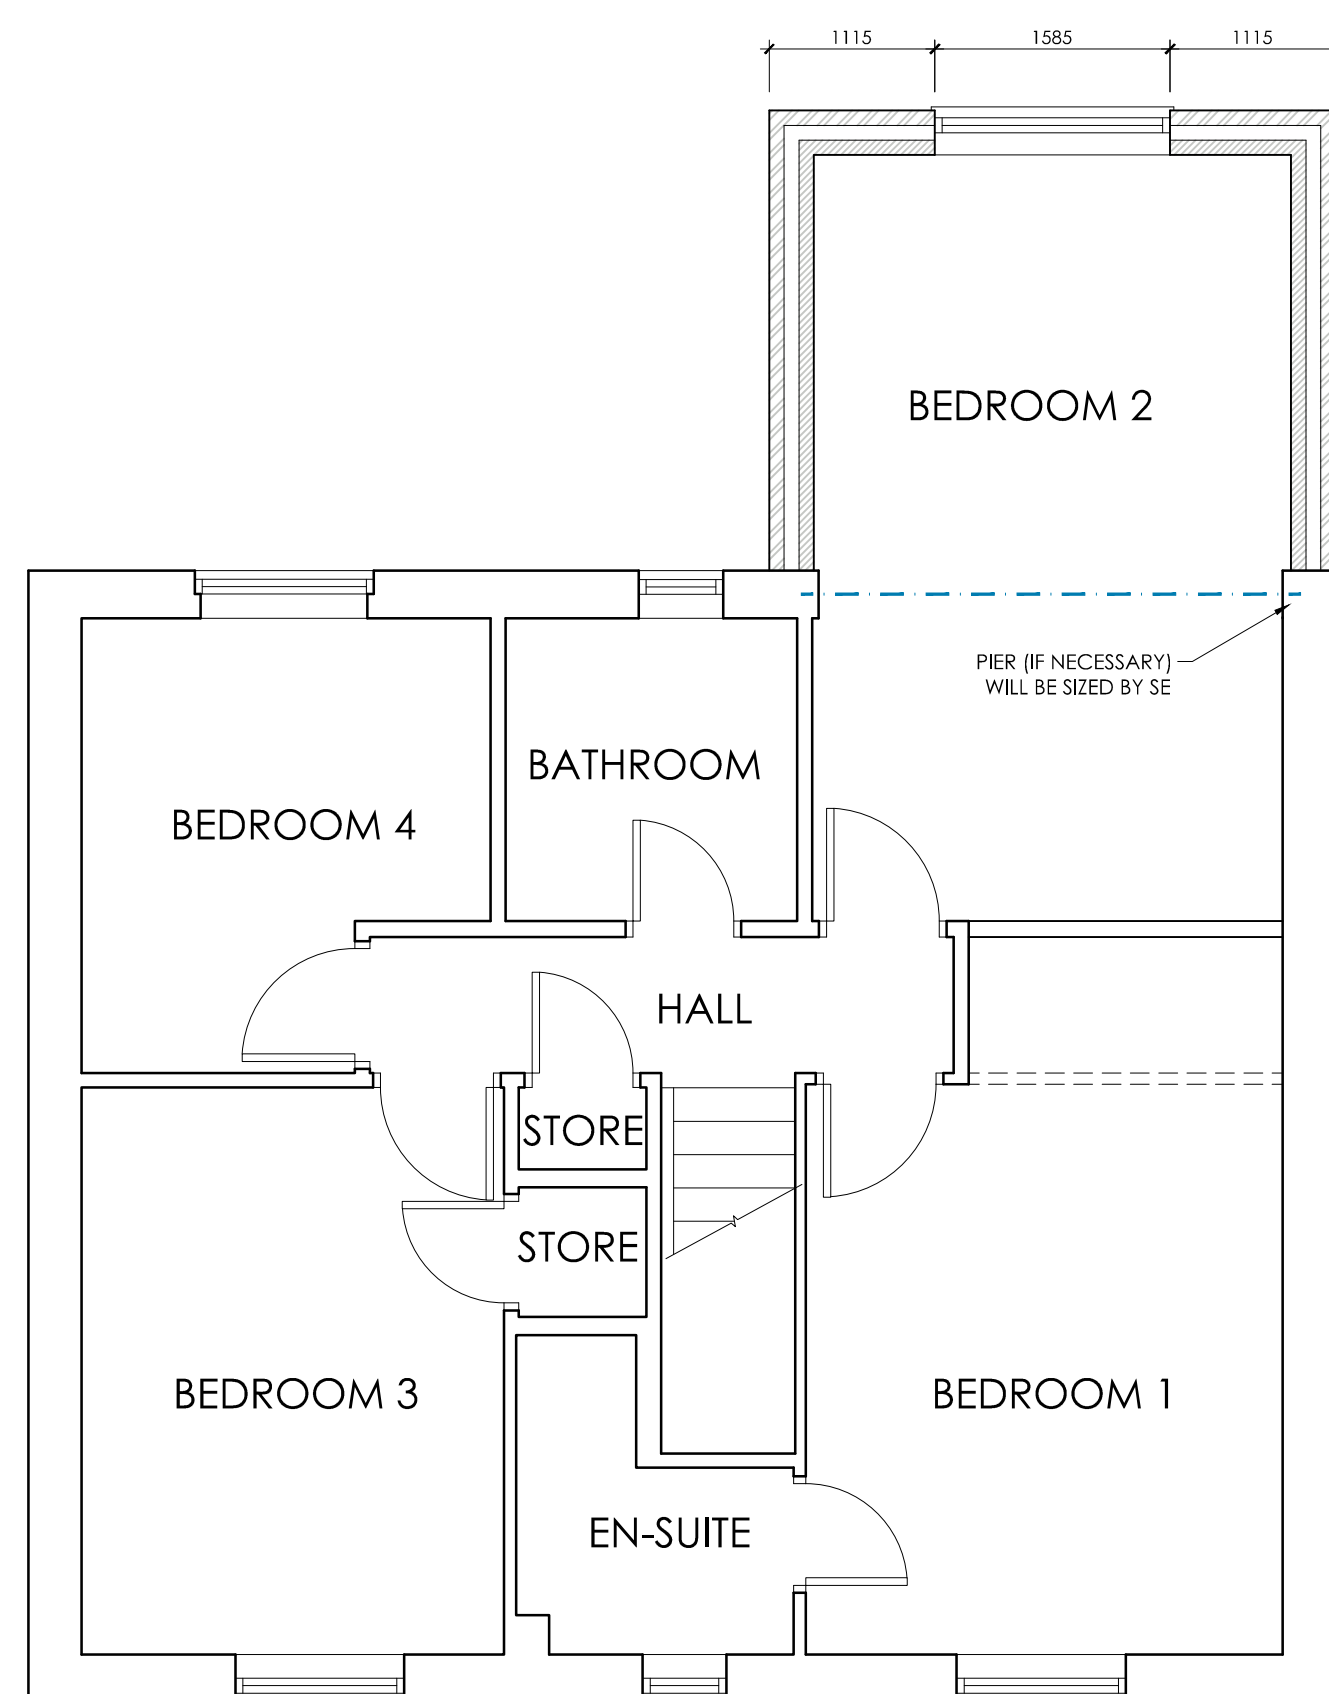

PROPOSED FIRST FLOOR PLAN
SCALE 1:50

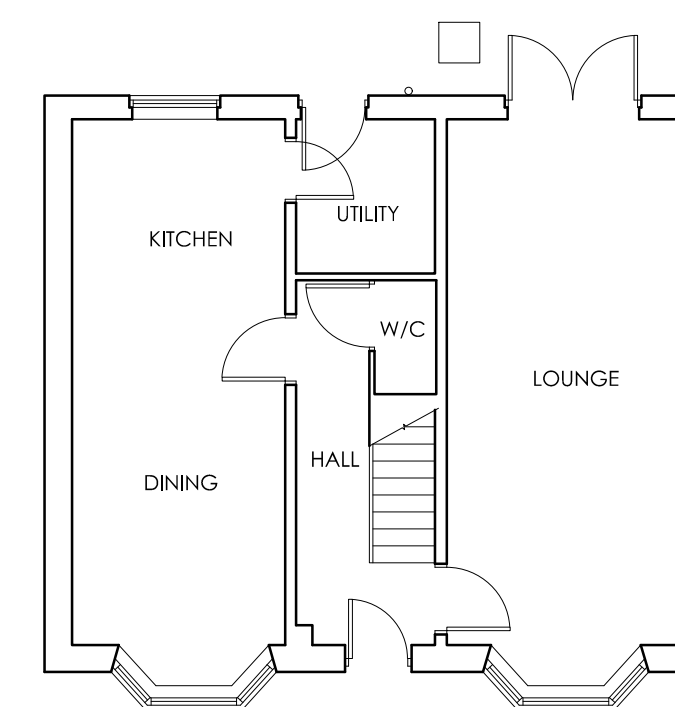

EXISTING FLOOR PLANS
SCALE 1:100

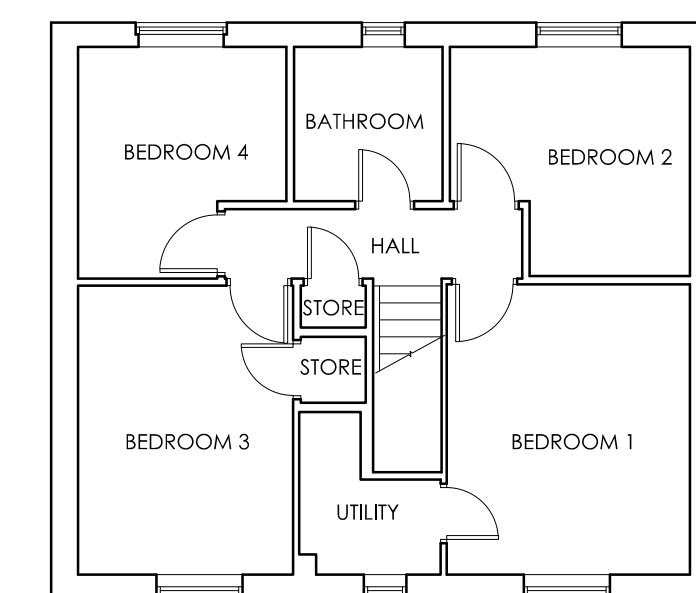

 White Agus PARTNERSHIP			8 MORSTON BUSINESS PARK, WHALEY ROAD, BARUGH GREEN, BARNSELEY. S75 1HQ			Phone: 01226 208482 Fax: 01226 283030 Email: info@whiteaguspартnership.co.uk Web: www.whiteaguspартnership.co.uk		
ARCHITECTURAL SERVICES AND SURVEYORS								
Project.					Client.			
PROPOSED EXTENSION 14 LATCHMOOR CLOSE BARNSELEY, S75 1EU					MR J. MASON			
Drawing Title.					Date.		Scale.	
PLANS & ELEVATIONS					NOVEMBER 2019		1:50 @ A1	
					Ref.		Dwg. No.	Rev.
					19-138		01	B
Date	Suffix	Description			Date	Suffix	Description	
04/12/2019	A	REVISED TO CLIENTS REQUIREMENTS						
29/06/2020	B	REVISED TO CLIENTS REQUIREMENTS						