


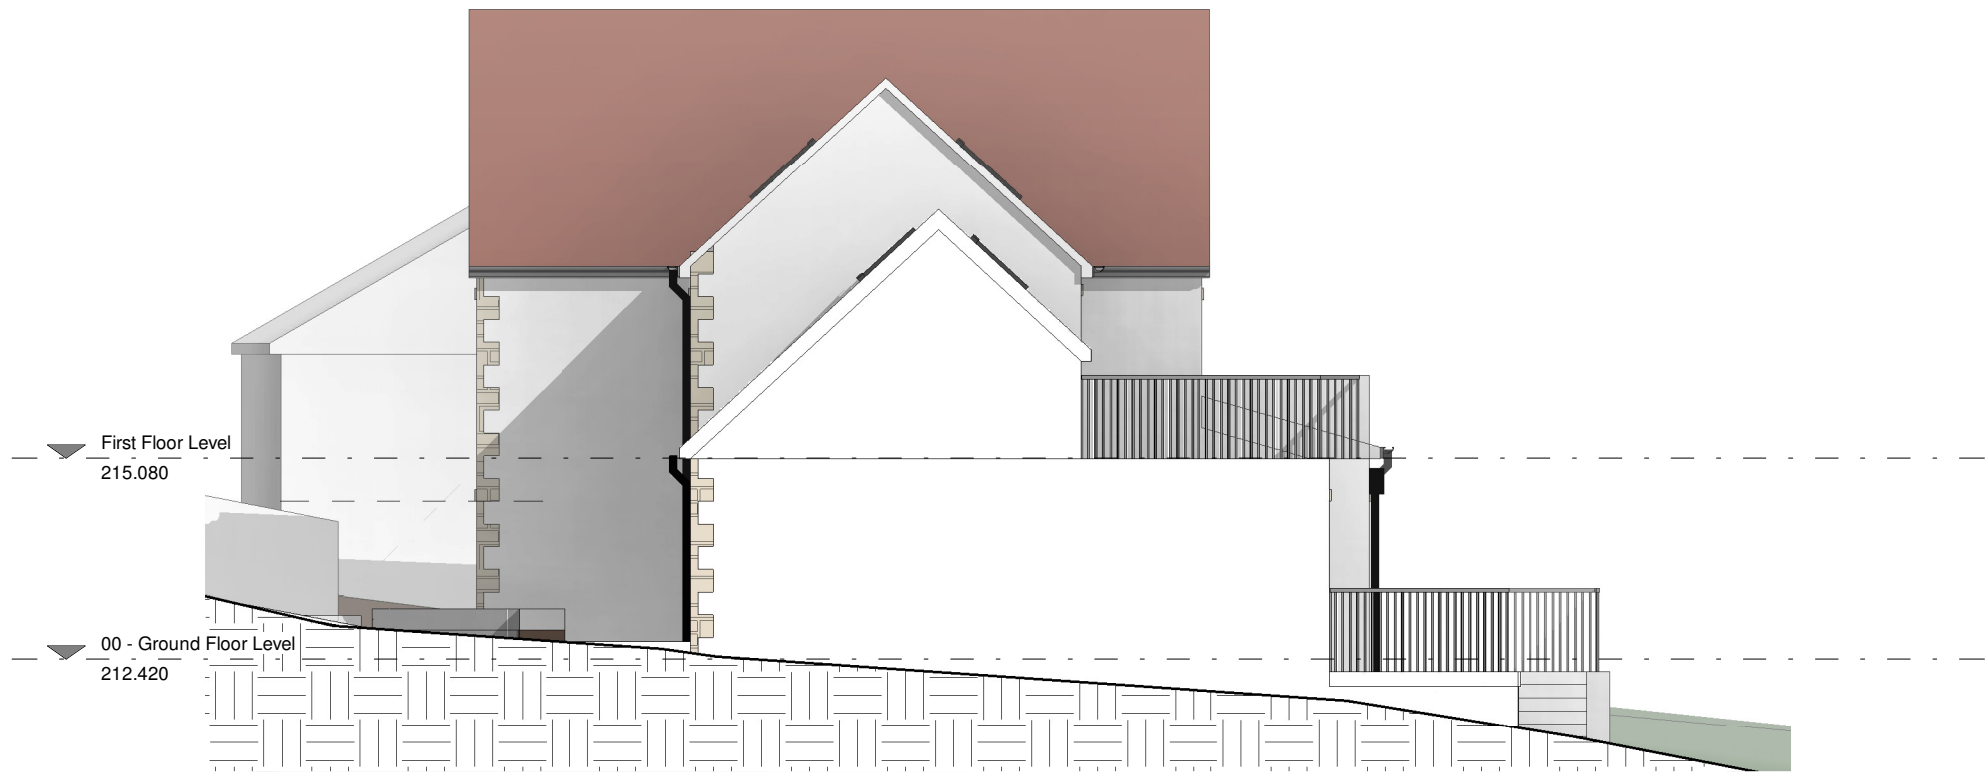


East Elevation
Scale: 1 : 100




North Elevation
Scale: 1 : 100




West Elevation
Scale: 1 : 100

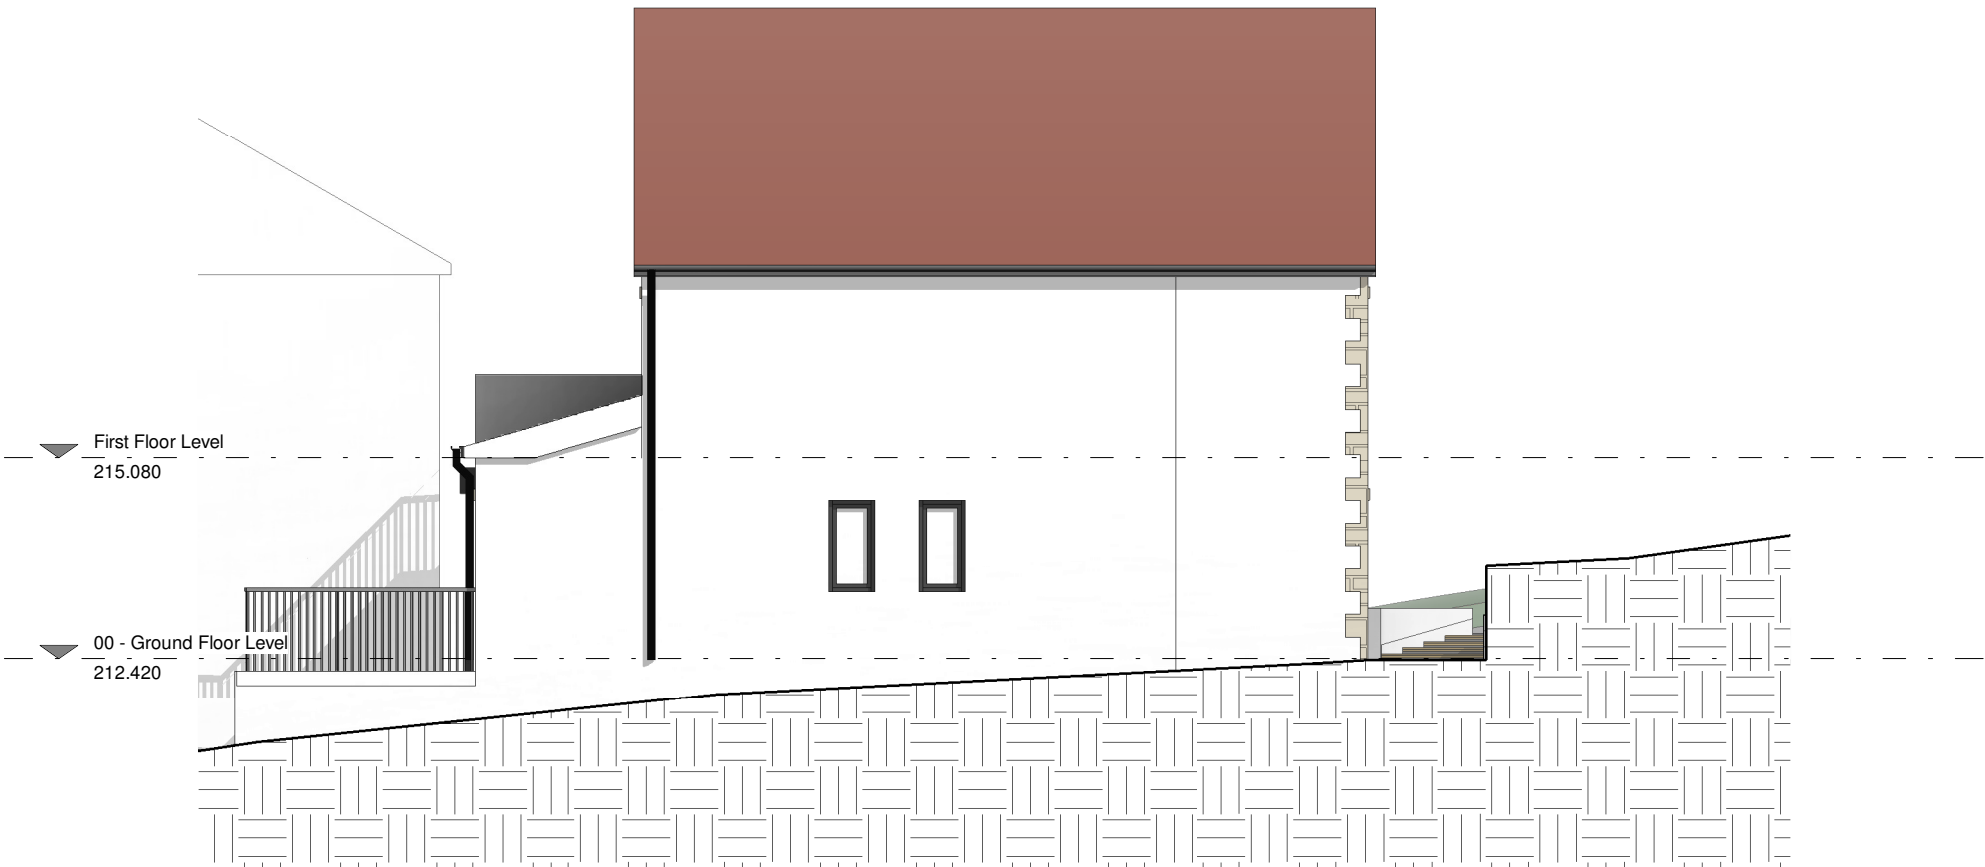

South Elevation
Scale: 1 : 100

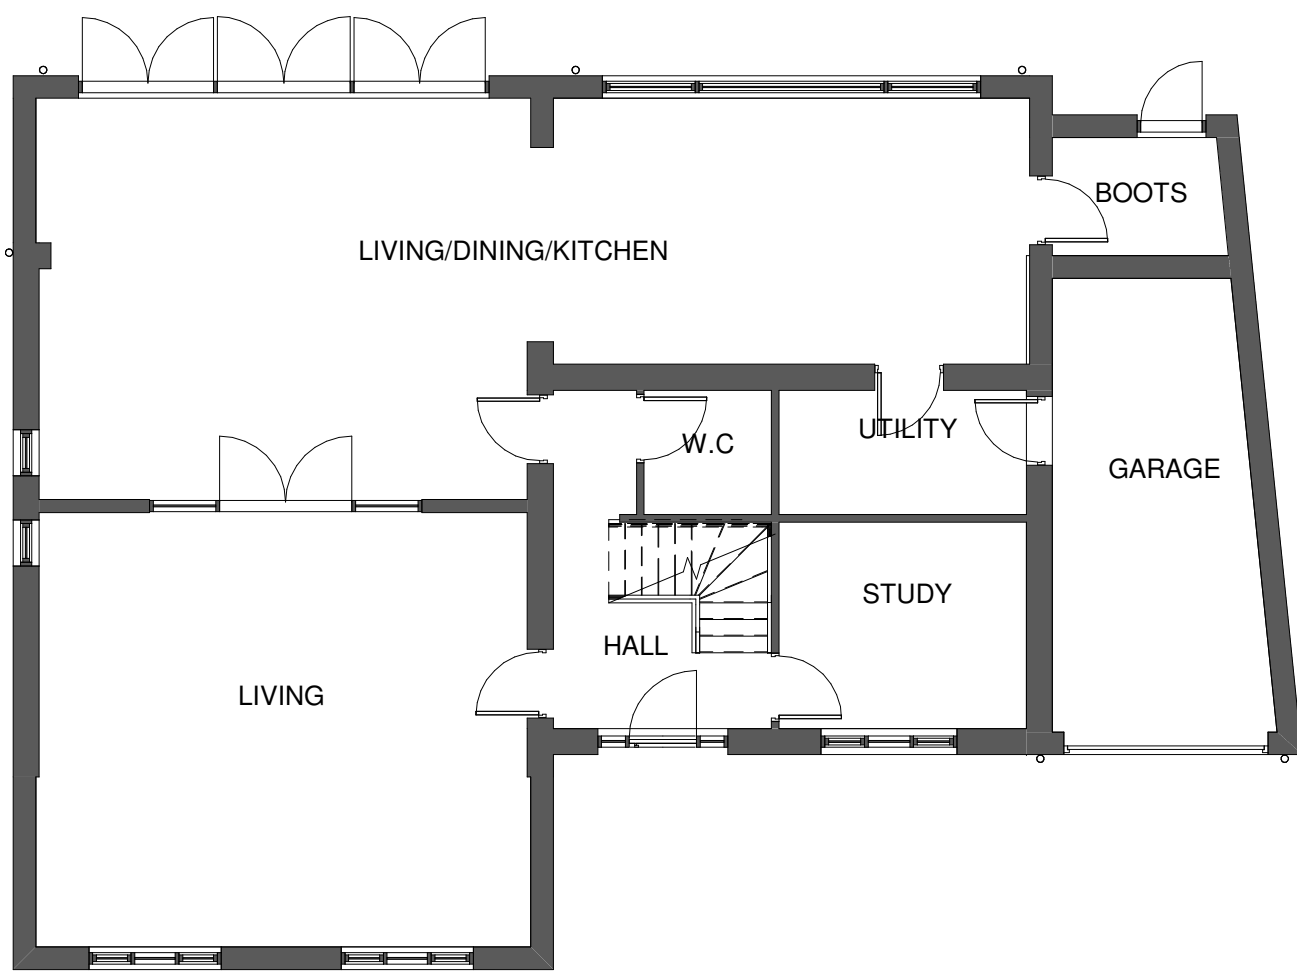

Ground Floor Plan
Scale: 1 : 100

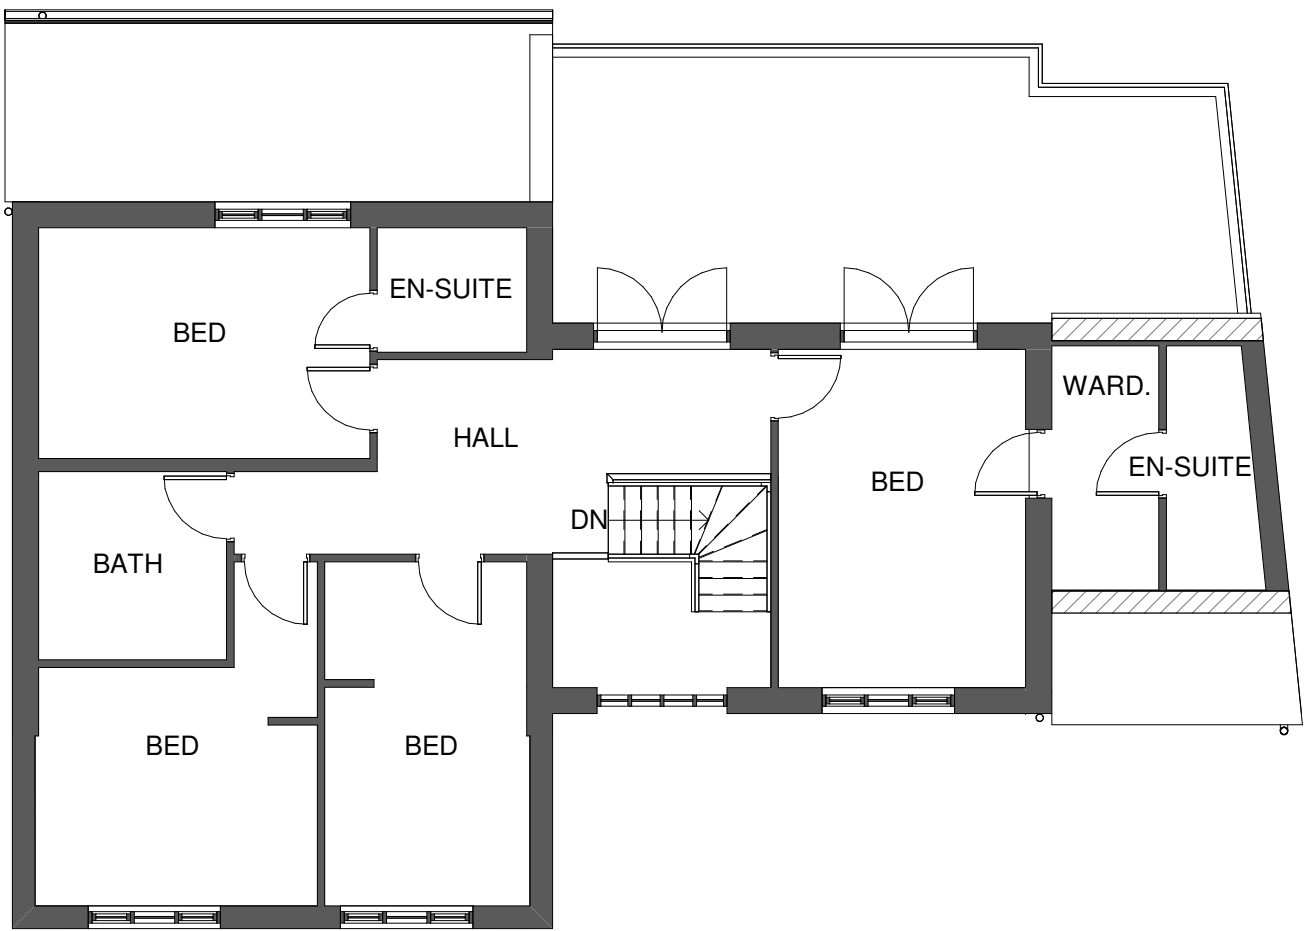

First Floor Level
Scale: 1 : 100

CODA
Bespoke

CODA Studios Ltd
70-71 Cornish Place, Cornish St, Sheffield, S6 3AF
T: 0114 279 6003
E: information@codastudios.co.uk

Drawn	Checked	Date	Scale	Revision
BC	AH	25/06/21	1 : 100 @ A1	
Client	Paul and Keeley Ashton			
Project	Hillside Way			
Title	EX. Plans & Elevations			
Dwg No.	3045-002			

© COPYRIGHT EXISTS ON THE DESIGNS AND INFORMATION SHOWN ON THIS DRAWING.

The Contractor must verify all dimensions on site before making shop drawings or commencing work of any kind. No dimensions to be scaled from this drawing. Architect to be notified of any discrepancies in dimensions immediately.