



Drawing No.	Rev No.
MPC001 -001	A

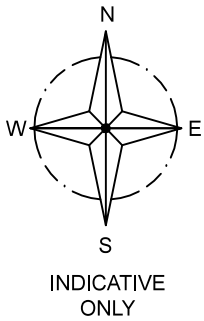

LOCATION PLAN
SCALE 1:1250 AT A3

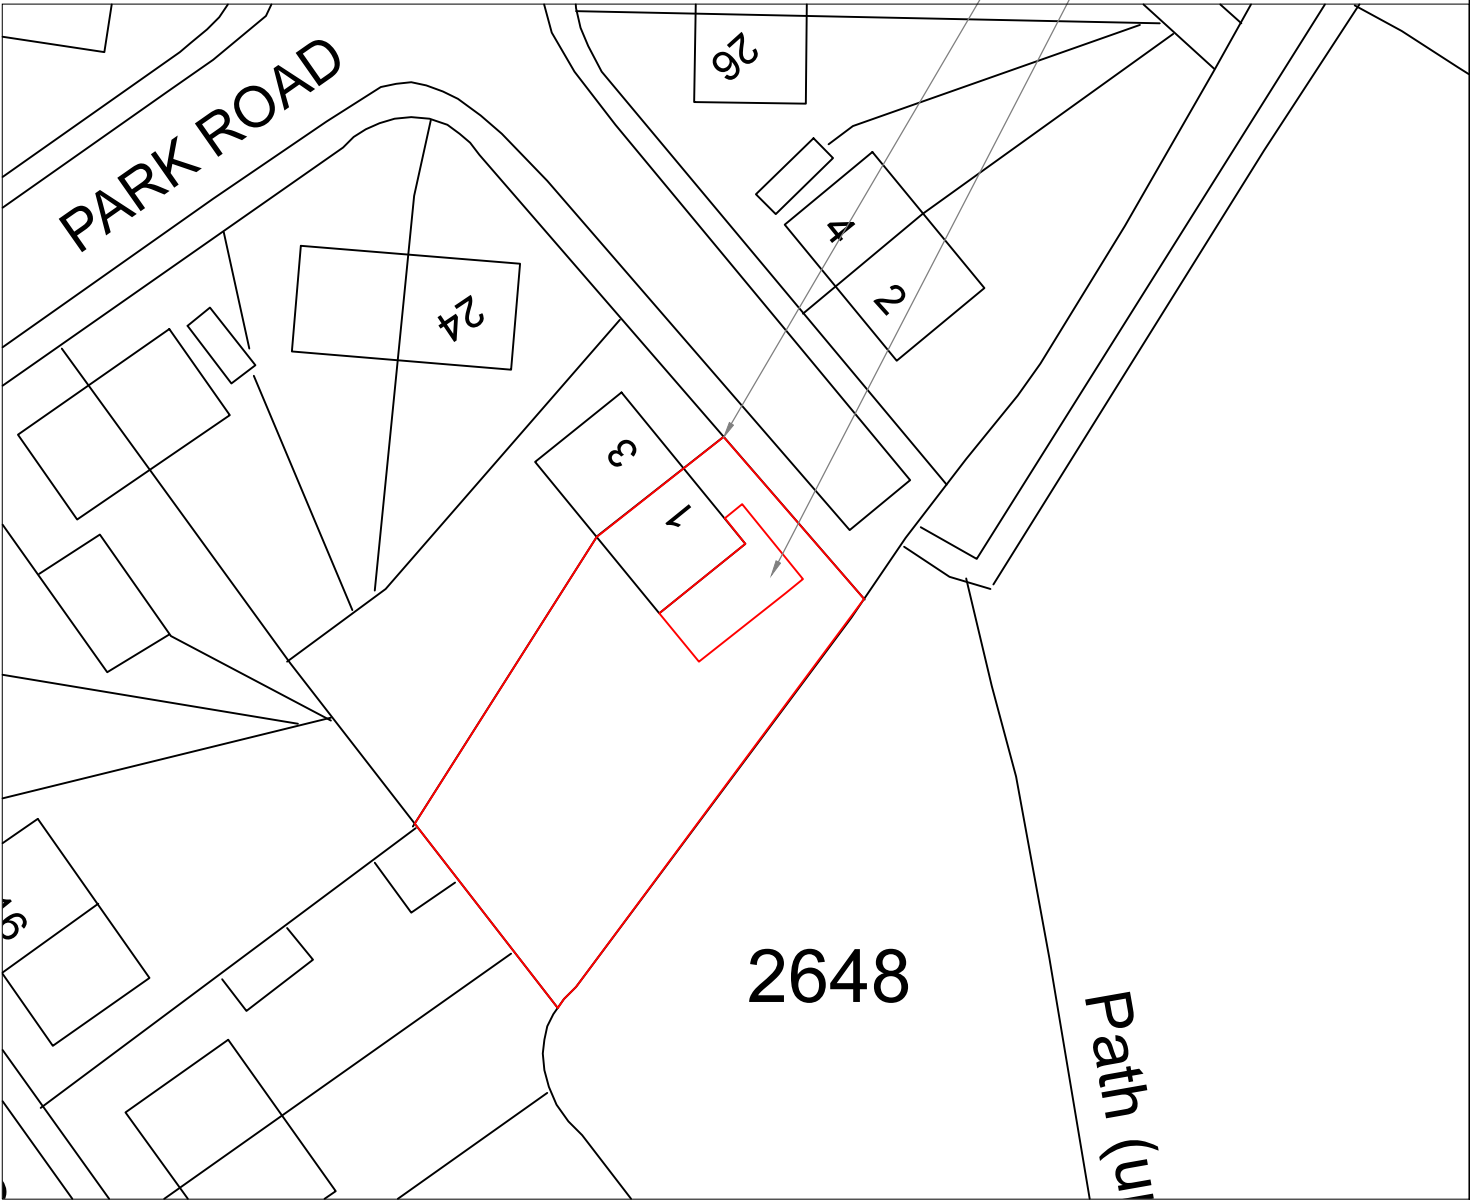

SITE PLAN
SCALE 1:500 AT A3

DO NOT SCALE: Contractor to check all dimensions and report any omissions or errors

NOTES

A	Size reduced	JRB			19/10/21
Rev	Description	By	Chk	App	Date

JRB DESIGNS Ltd
1 Saville Road
Cudworth
Barnsley
S72 8LT
Tel: 01226 383542
Fax: 01226 380078
Mob: 07970 541192
Email: john@jrbdesigns.co.uk

This drawing is copyright. © jrbdesigns Ltd.

Client
MRS P CLAY

Drawing Title
SITE PLANS

Address
1 CENTRAL AVENUE
GRIMETHORPE
BARNLEY
S72 7EU

Project Title:
PROPOSED TWO STOREY
SIDE EXTENSION

Purpose of Issue:
PLANNING

Drawing Status
FIRST ISSUE

Scale at A3 AS SHOWN	Drawn By JRB	Date 16/05/2021
Checked By	Date 16/05/2021	Approved By Date 16/05/2021
Project No. MPC001	Drawing No. 001	Revision A

APPROVAL ☒ INFORMATION ☐ TENDER ☐ CONTRACT ☐ CONSTRUCTION ☐