



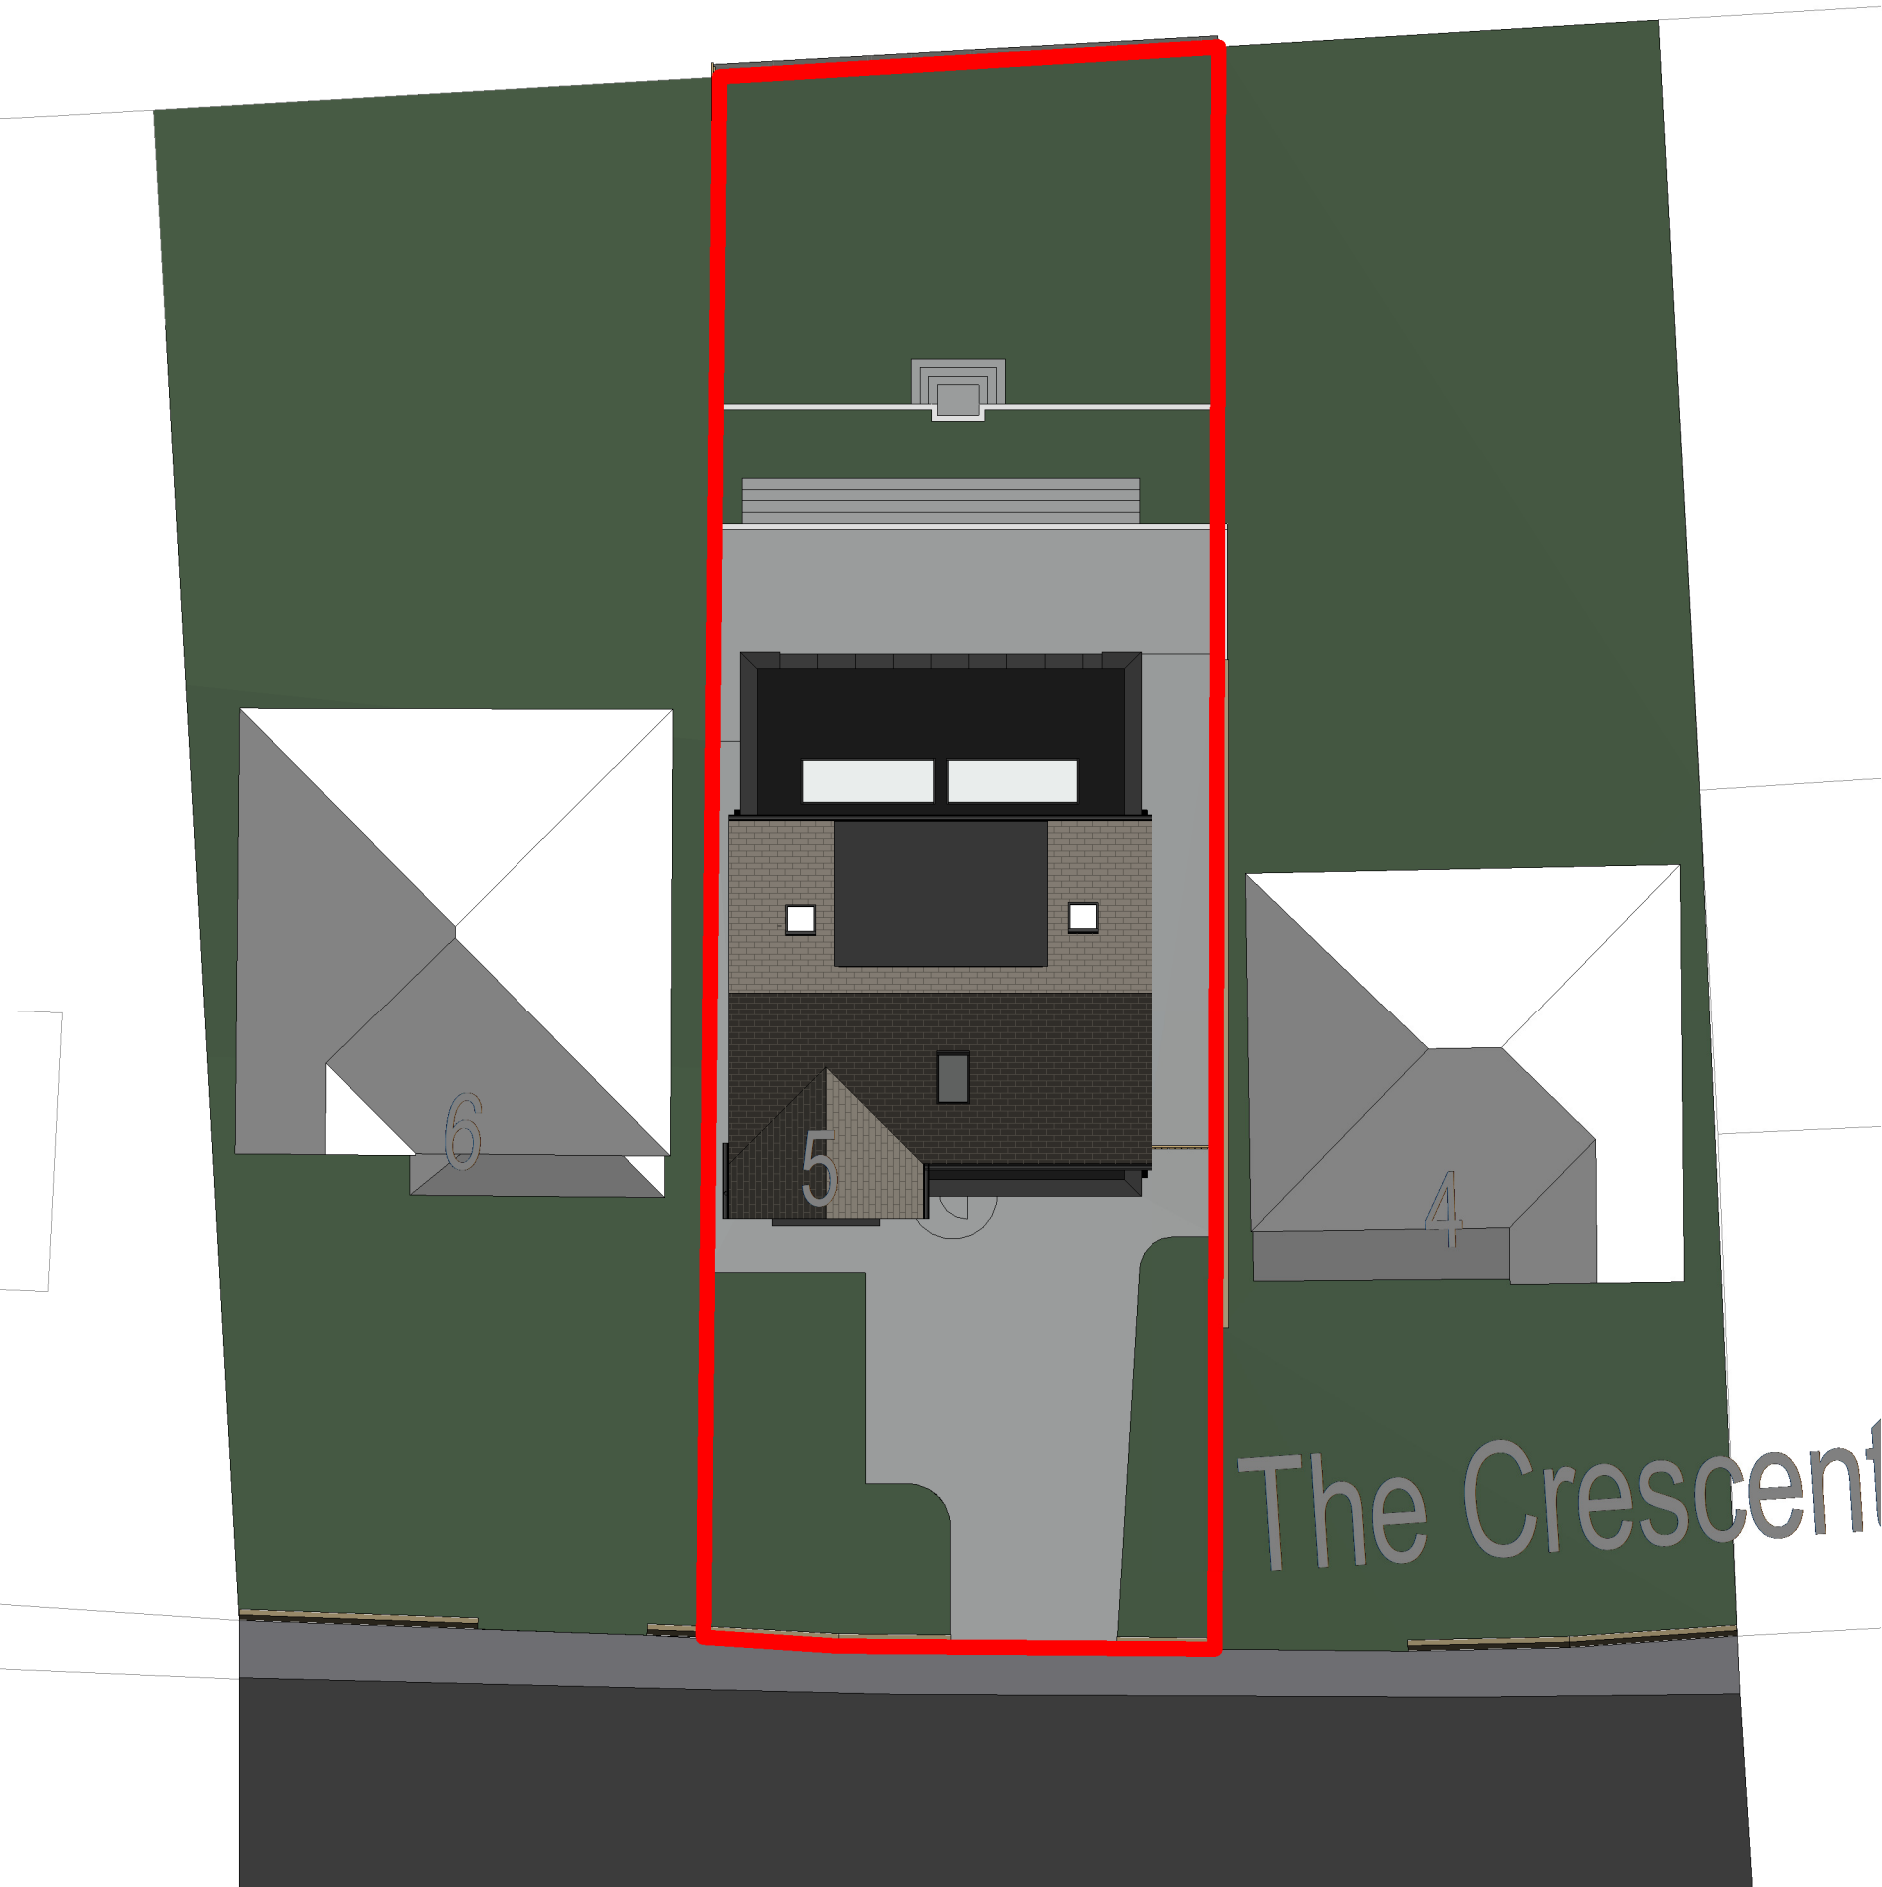

Site Plan
Scale: 1 : 200



Street Scene
Scale: 1 : 100

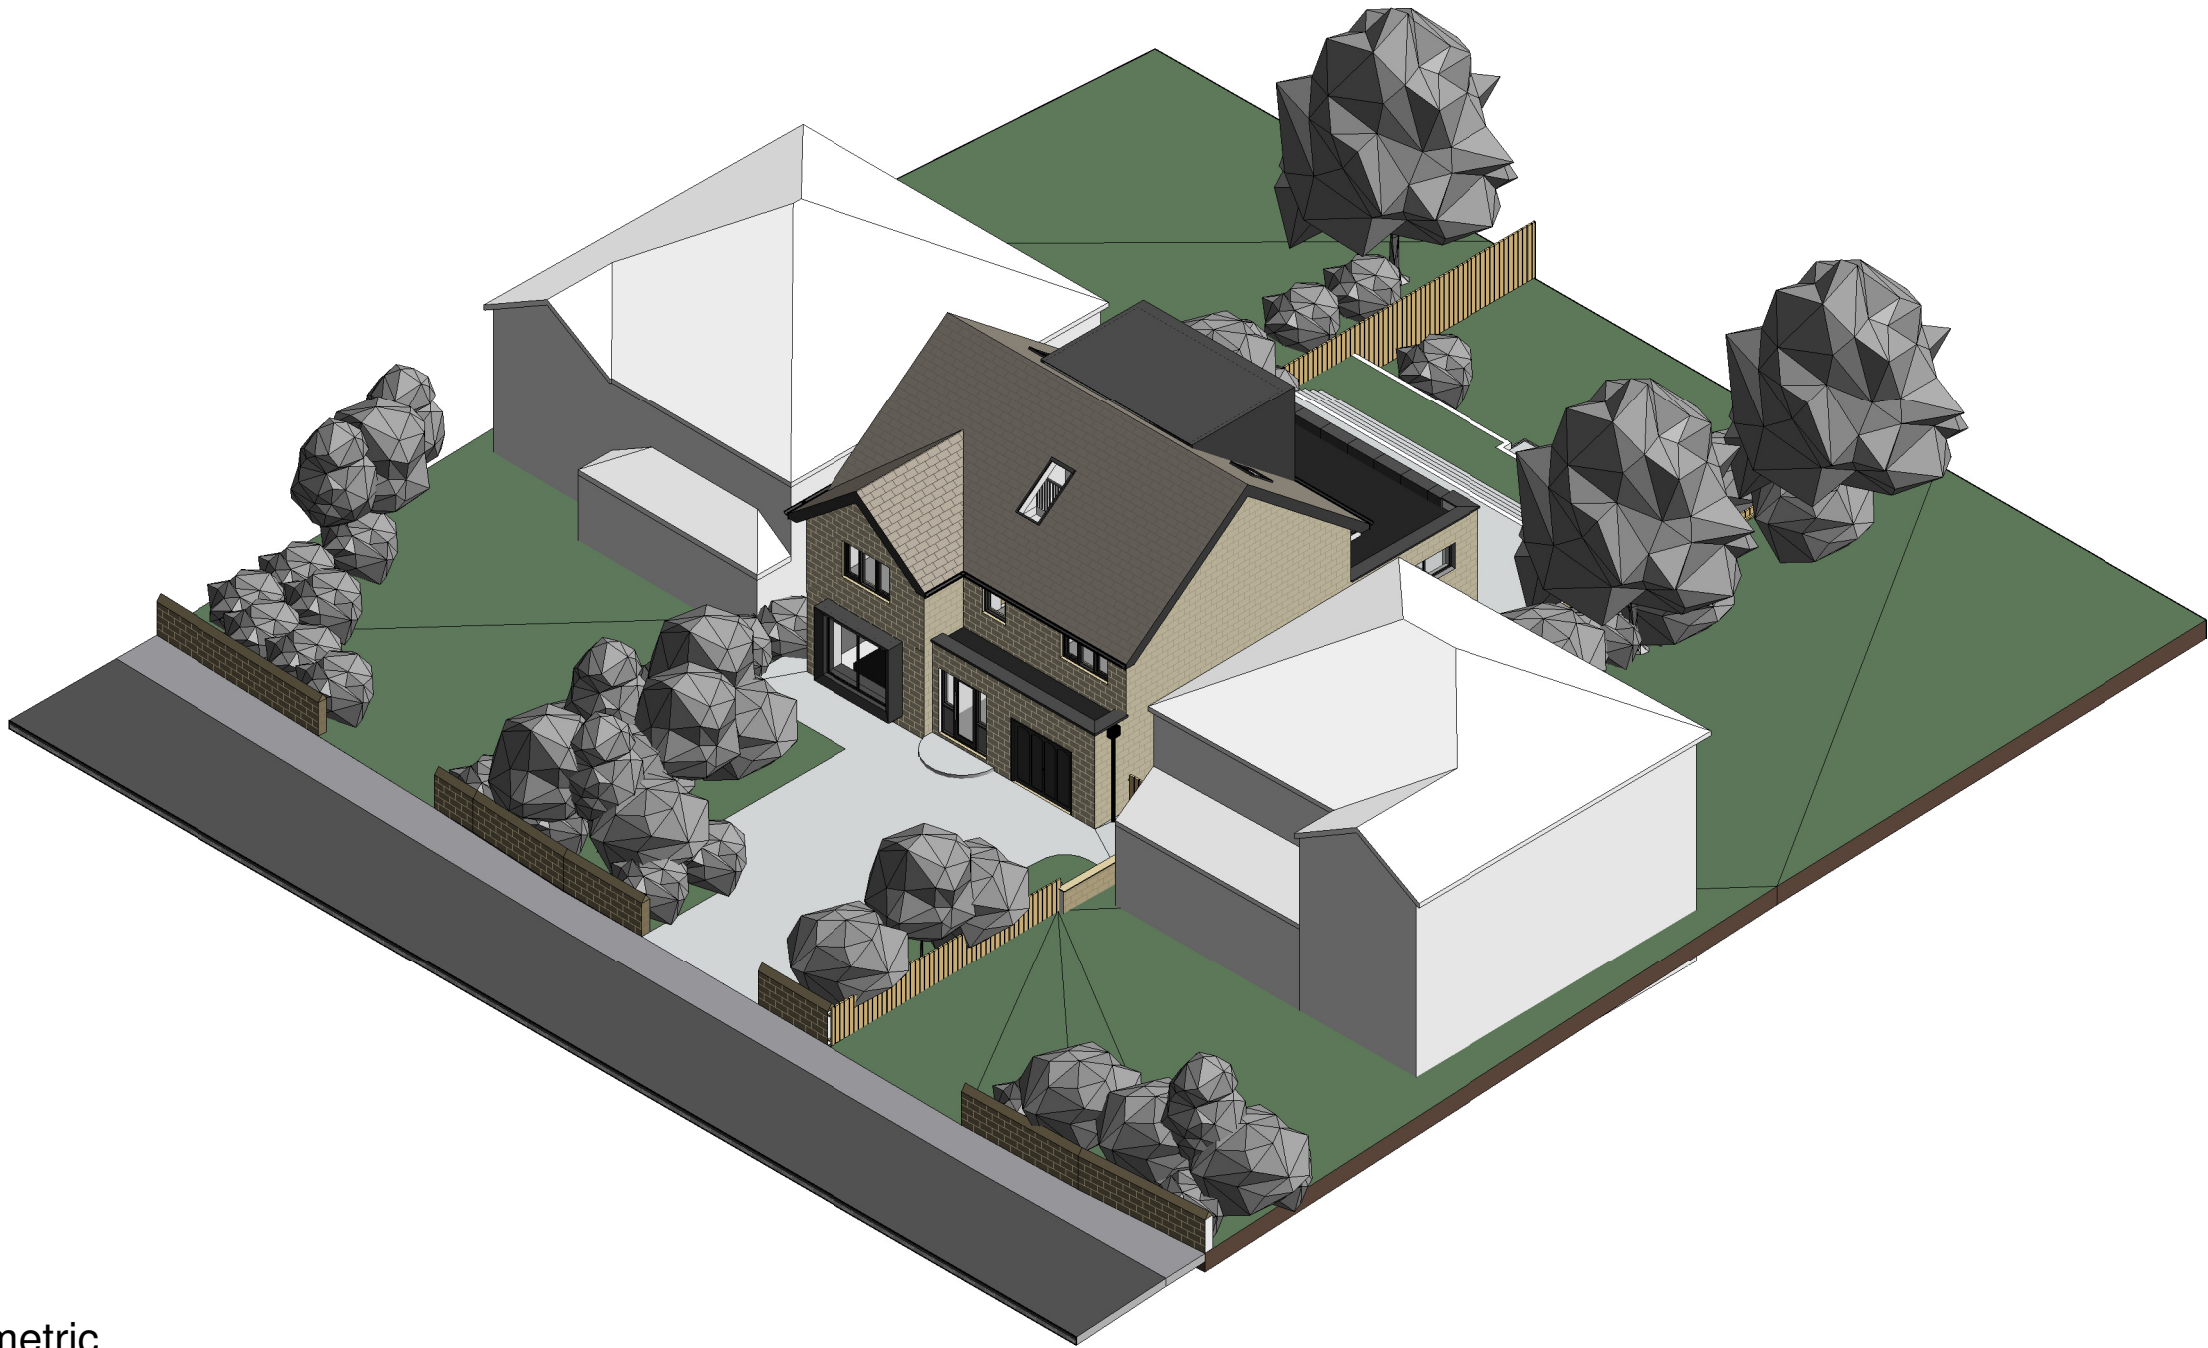

3D Axonometric
Scale:

Drawn	Checked	Date	Scale	Revision
BC	DB	04/26/22	As @ A1 indicated	
Client	Mr & Mrs Barlow			
Project	Hood Green			
Title	Pr. Site Plan & Street Scene			
Dwg No.	3031 - 003			