



BOUNDARY WALL

BOUNDARY FENCE

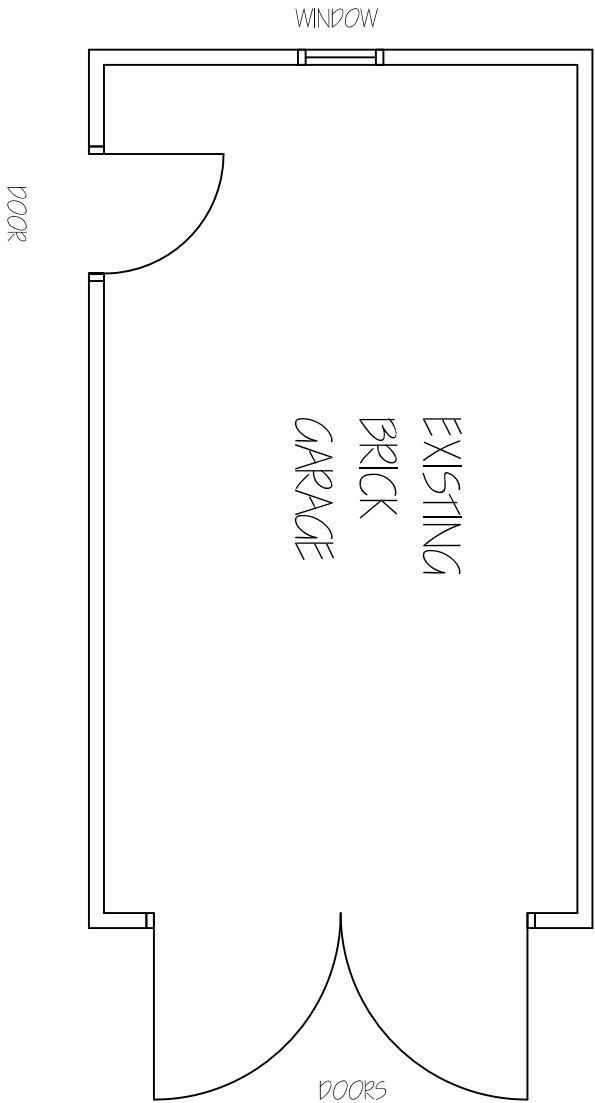


EXISTING PLAN

Revisions	A. A-----	00-00-00
This drawing is for planning permission only and is not a construction drawing.		
Drawing Title	EXISTING-PLAN	
Job No. - Dwg No.	dc/2010/01	-
Client:	DANIEL CLARKE 46 PARK AVENUE ROSSON BRANDLE ST1 4AD	
Scale:	1:50	

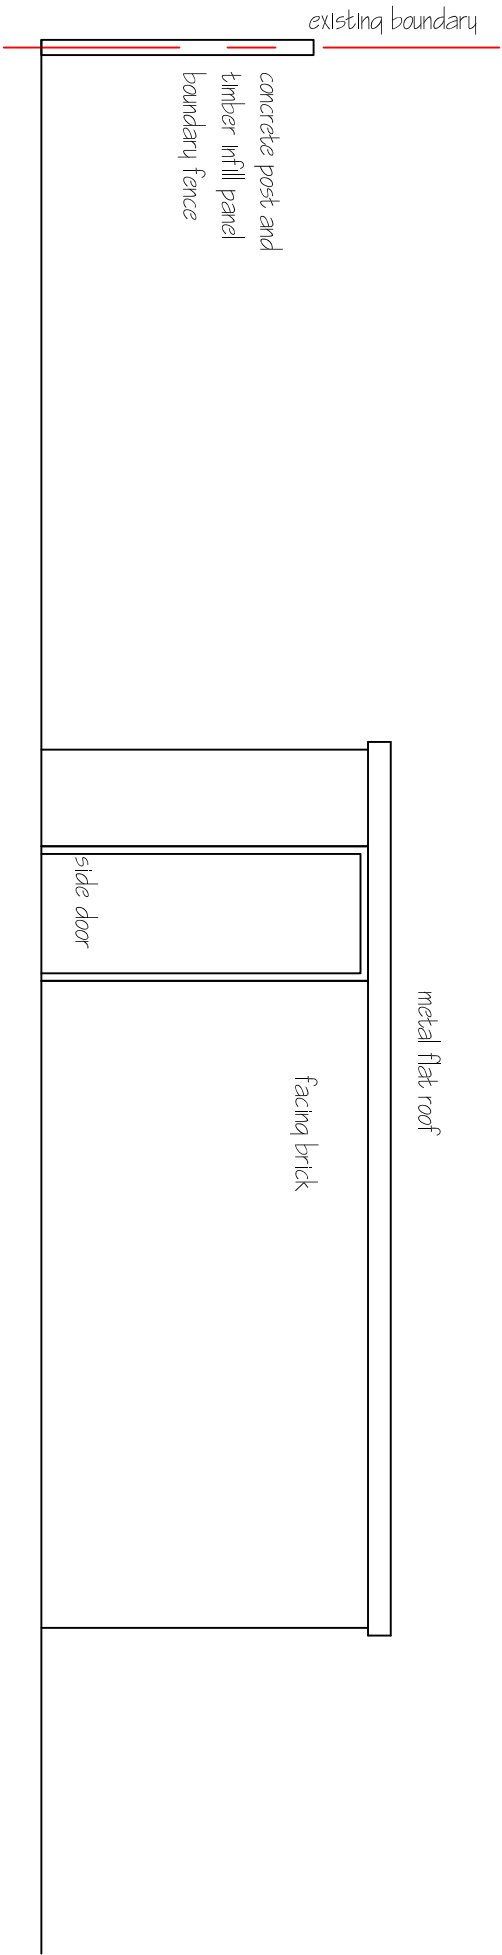


EXISTING SIDE
ELEVATION

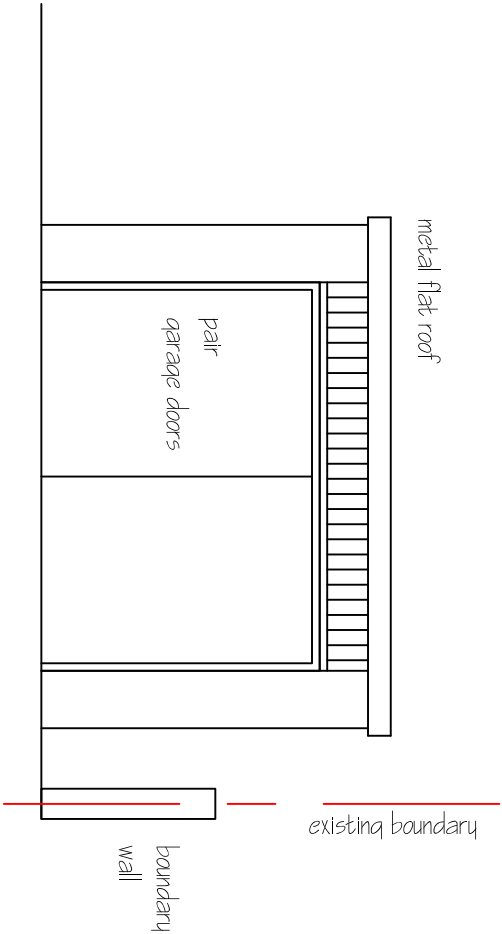



EXISTING FRONT
ELEVATION

Revisions	A. A-----		00-00-00
This drawing is for planning permission only and is not a construction drawing.			
Drawing Title	EXISTING-ELEVATIONS		
Job No. - Dwg No.	dc/2010/02	.	-
Client:	DANIEL CLARKE 46 PARK AVENUE ROSSIGN BARNSELEY S71 4AD		
Scale:	1:50		

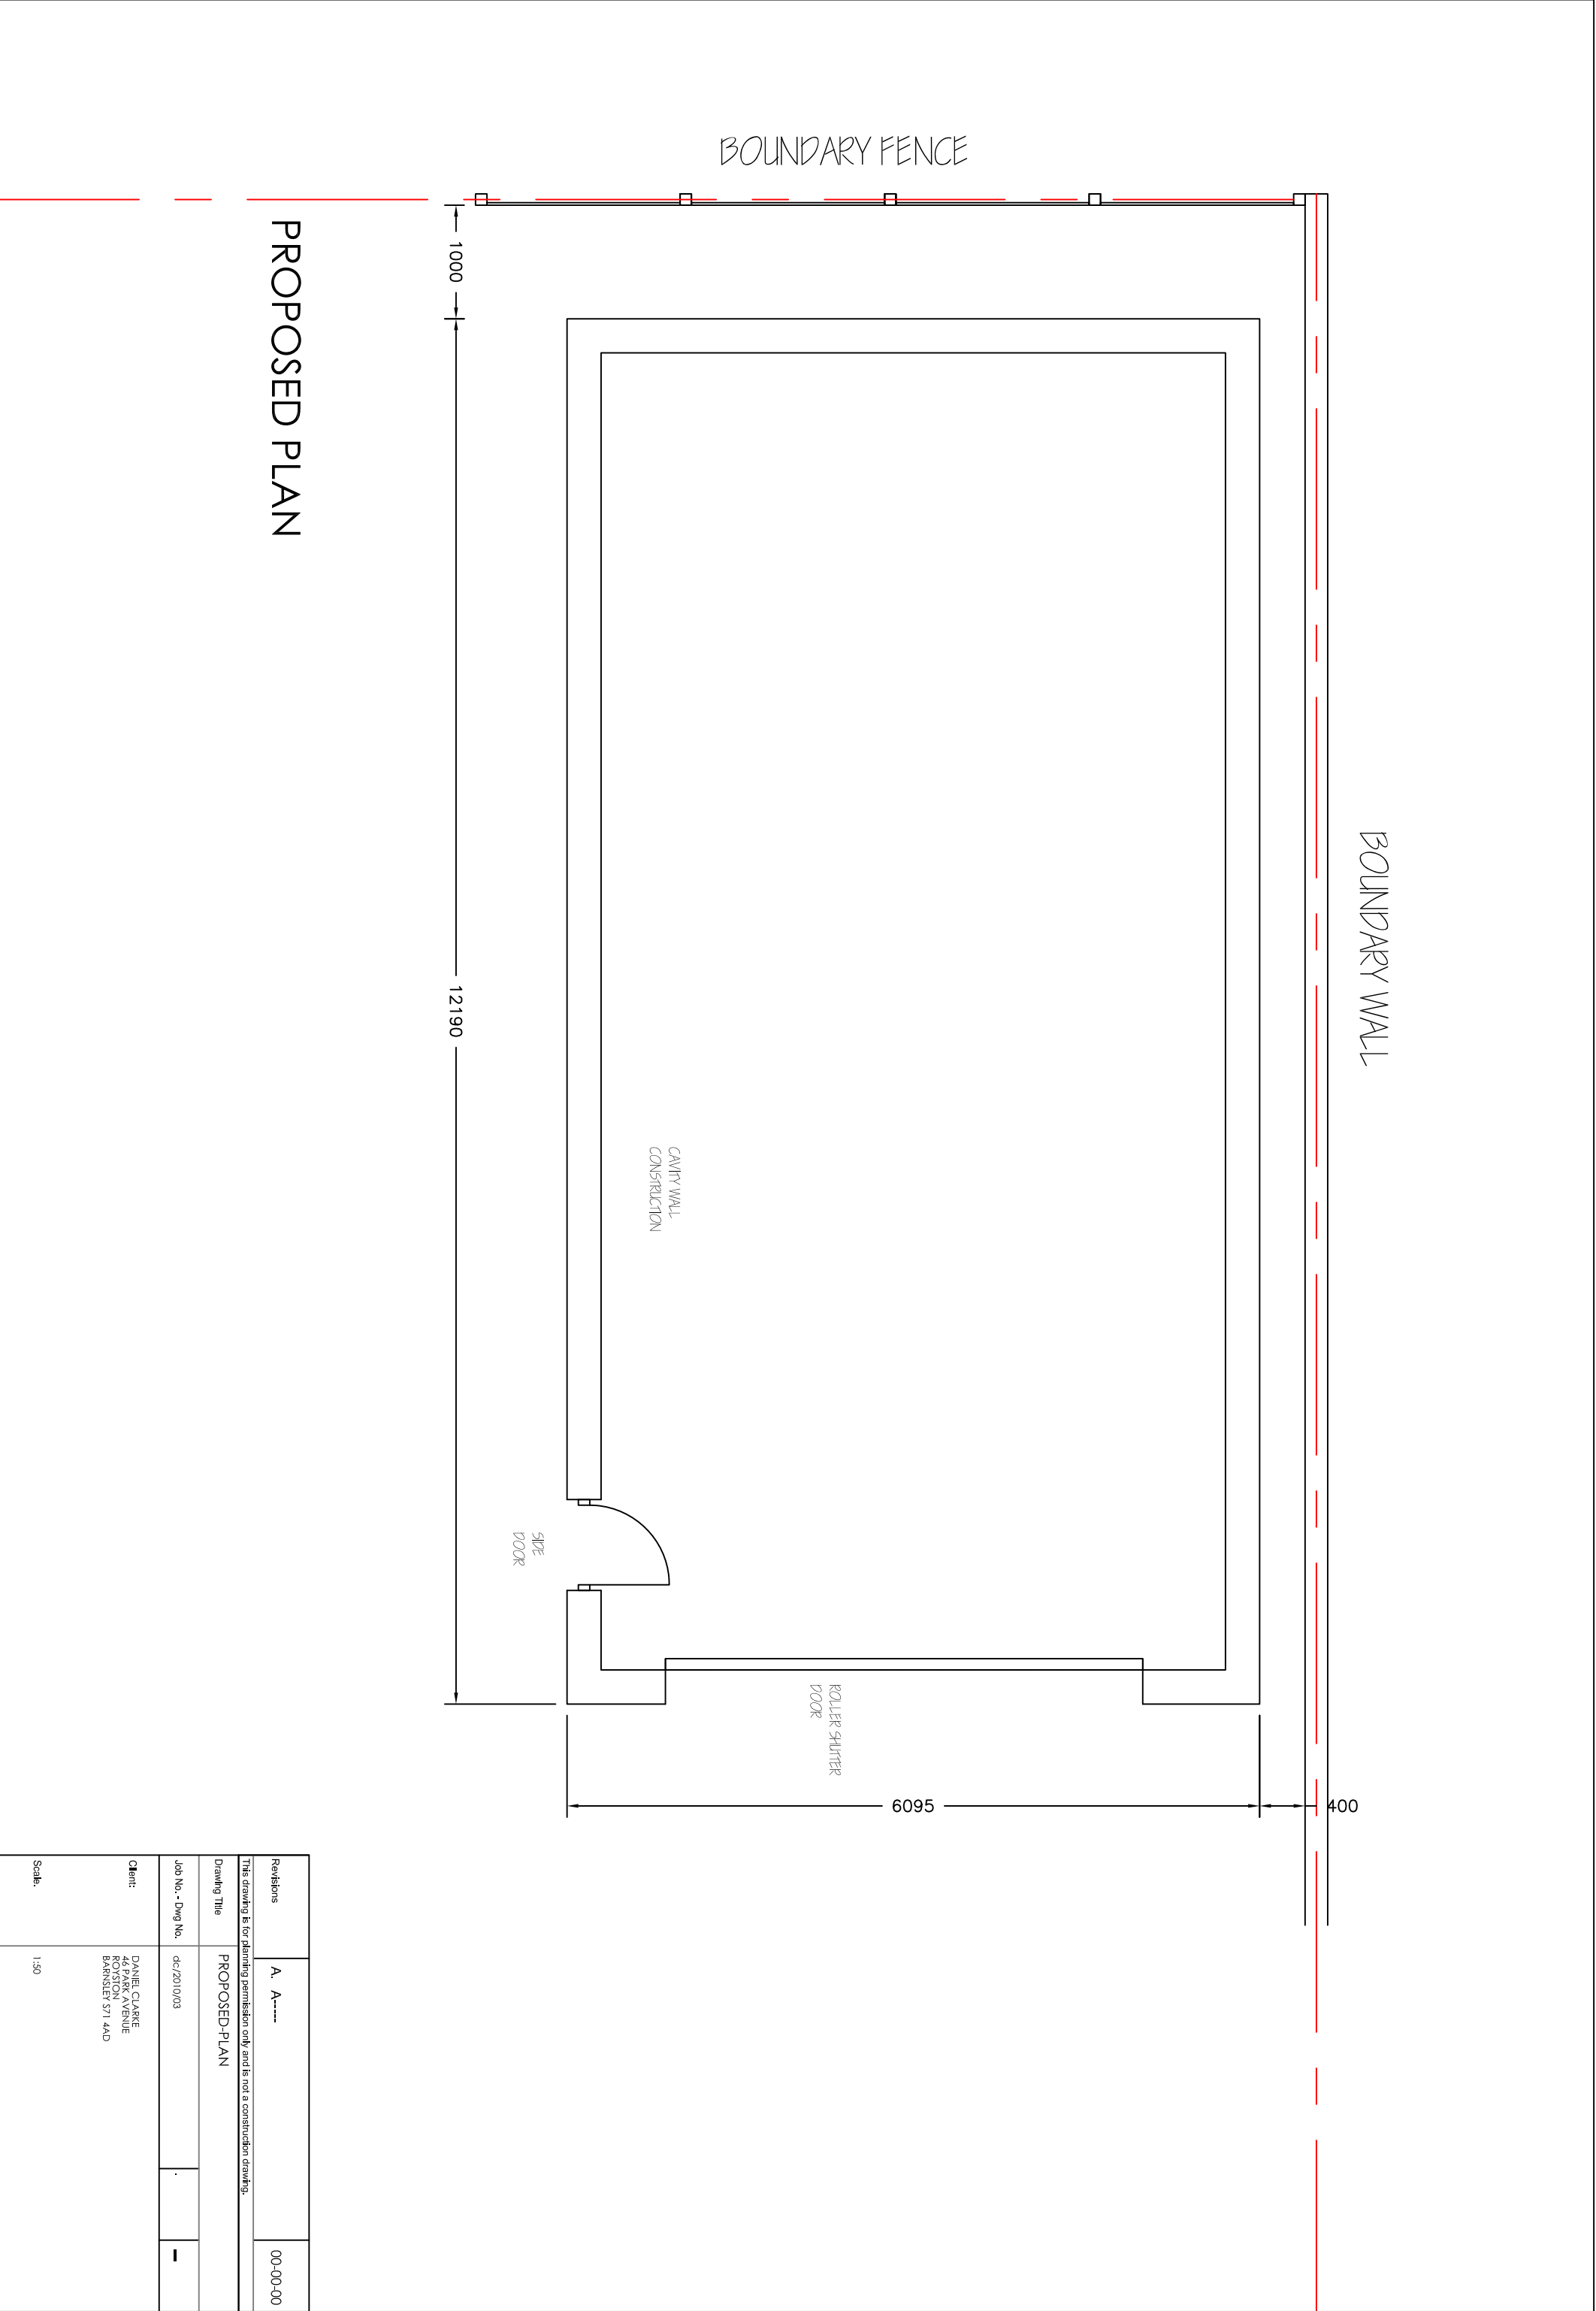


PROPOSED PLAN


Revisions	A. A-----	00-00-00
This drawing is for planning permission only and is not a construction drawing.		
Drawing Title	PROPOSED-PLAN	
Job No. - Dwg No.	dc/2010/03	-
Client:	DANIEL CLARKE 46 PARK AVENUE ROSSIGN BRANDLES ST1 4AD	
Scale:	1:50	

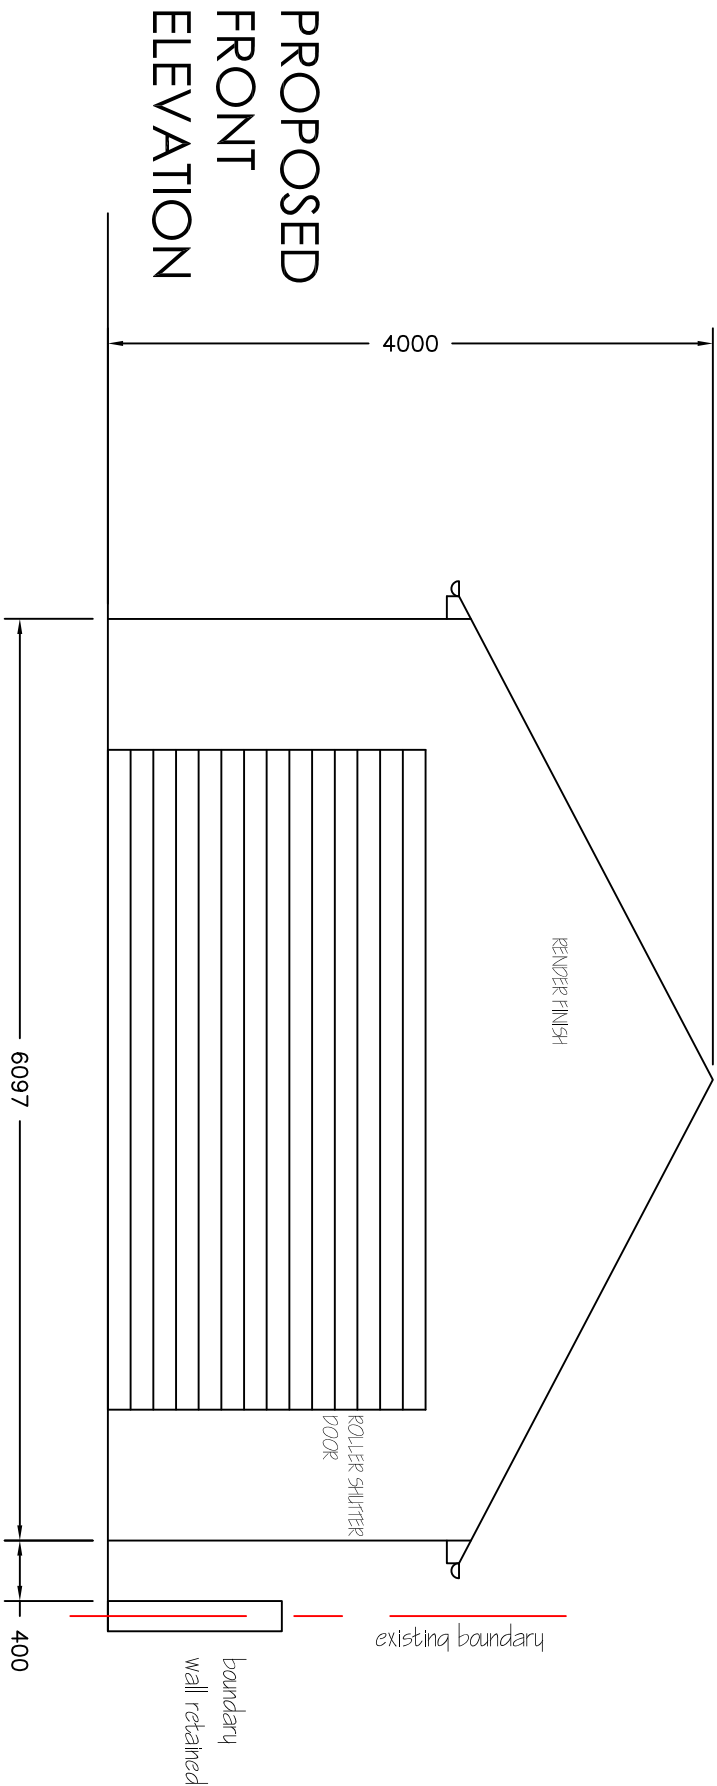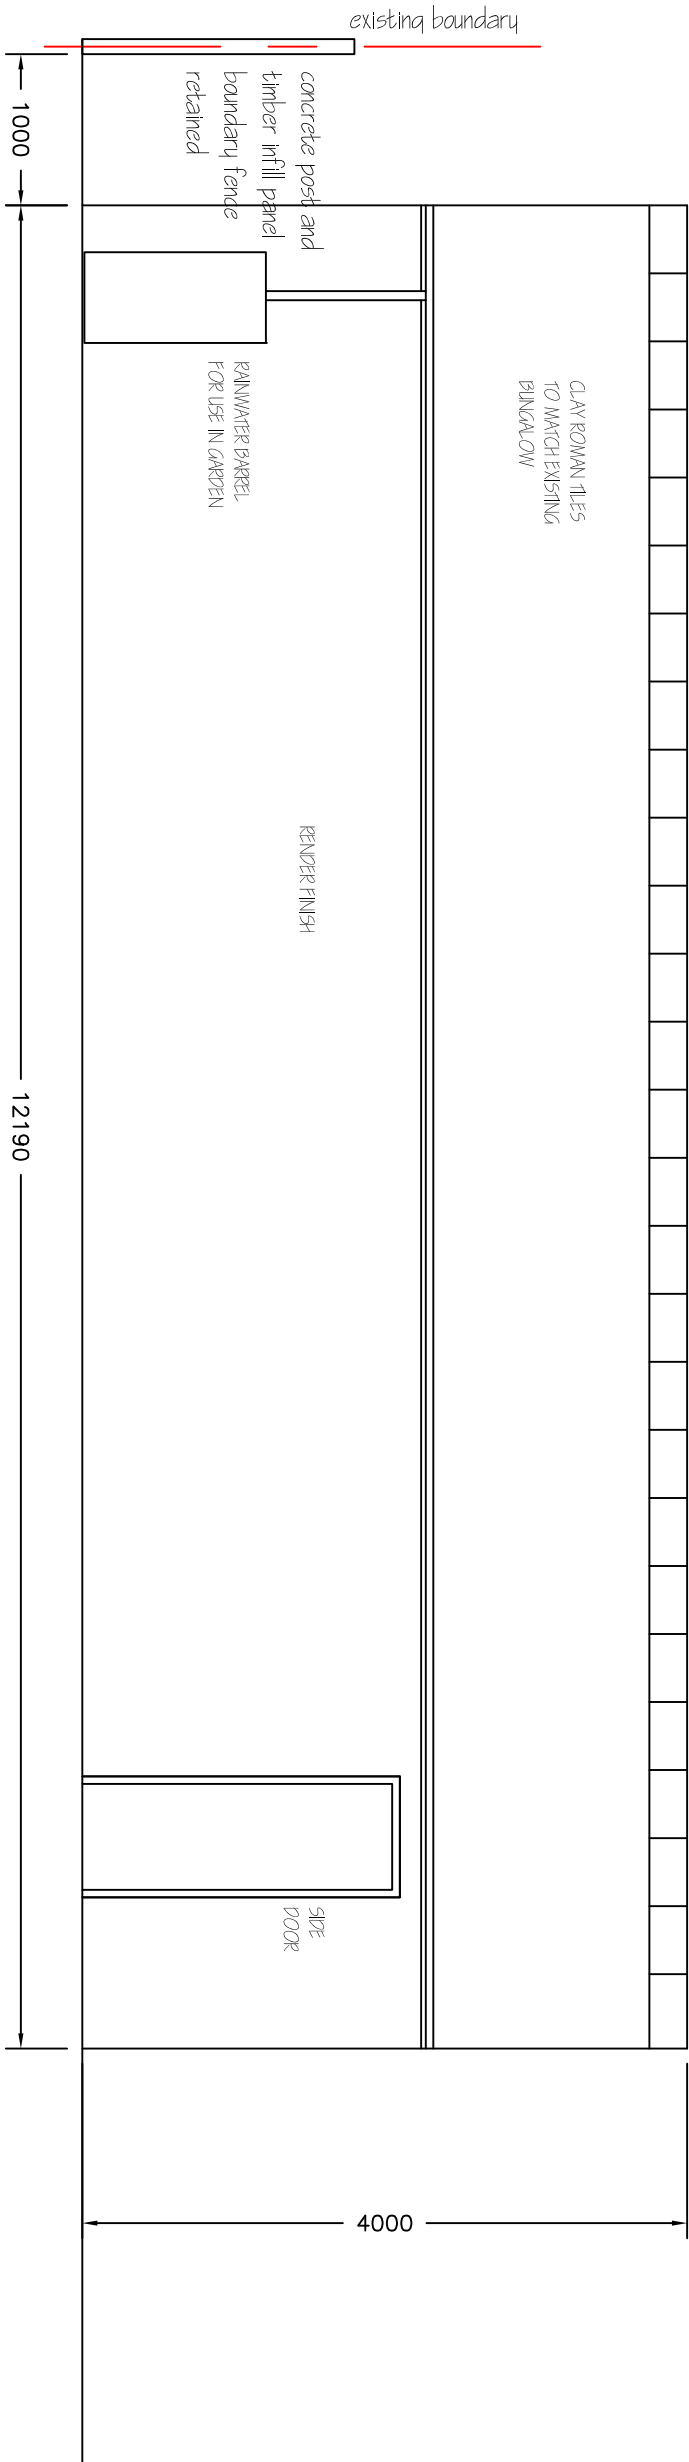

Revisions	A. A-----	00-00-00
This drawing is for planning permission only and is not a construction drawing.		
Drawing Title	PROPOSED ELEVATIONS	
Job No. - Dwg No.	dc/2010/04	-
Client:	DANIEL CLARKE 46 PARK AVENUE ROSSIGN BRANDLES 571 4AD	
Scale:	1:50	

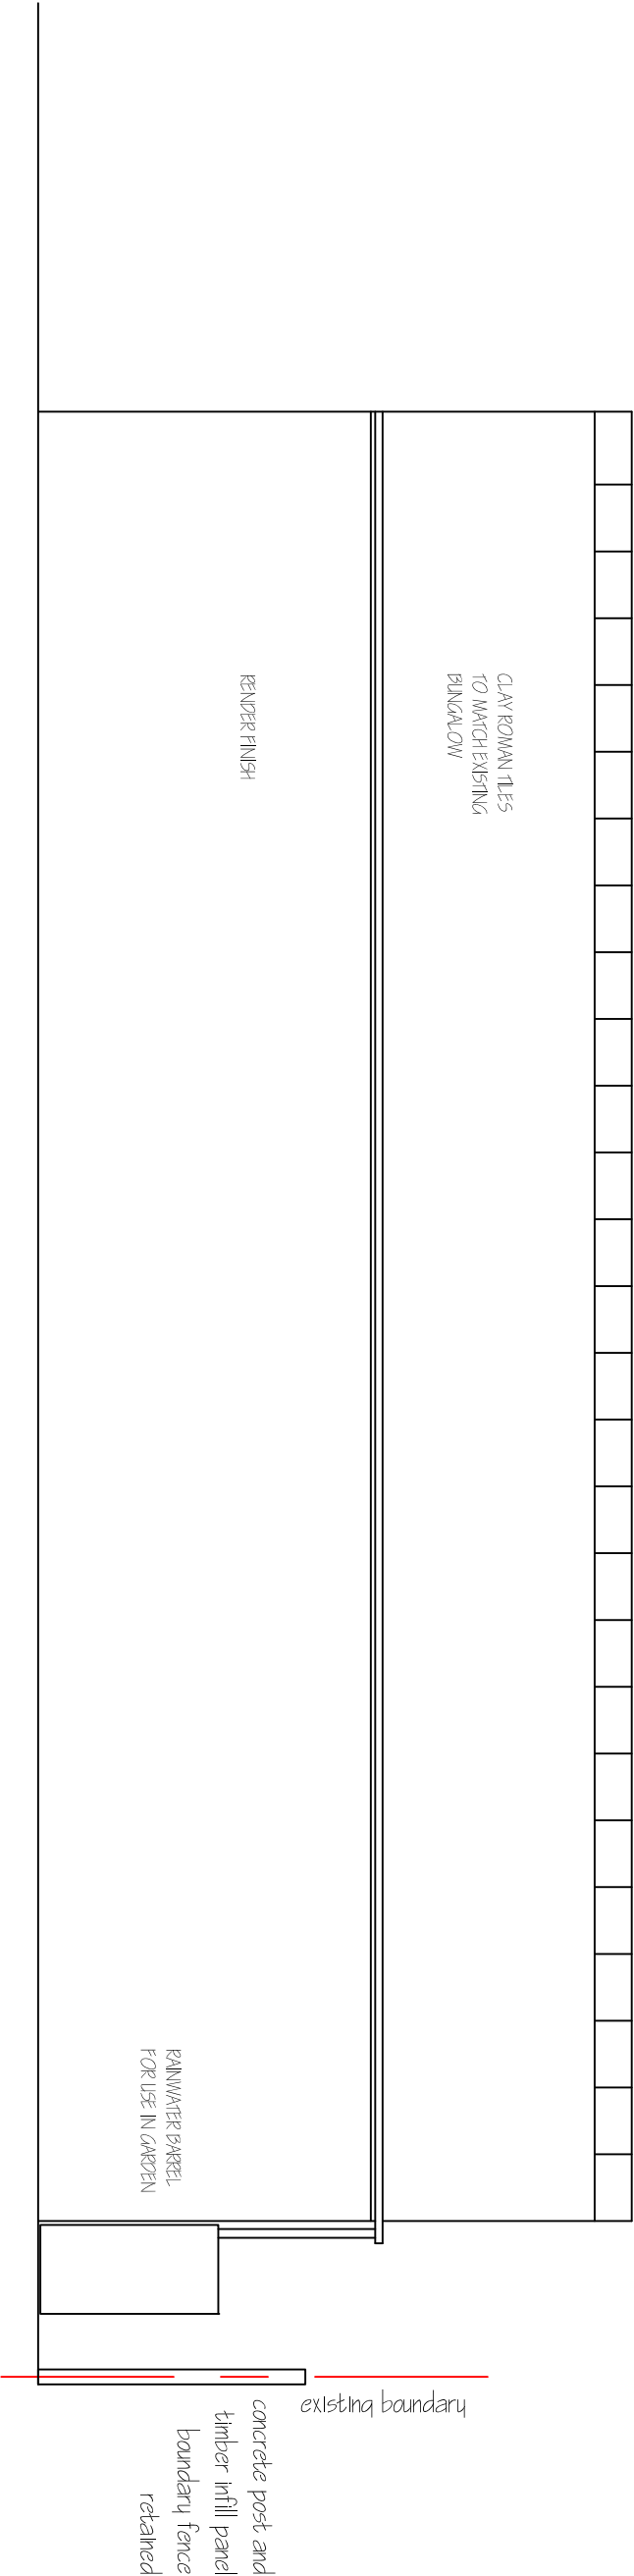

PROPOSED SIDE ELEVATION

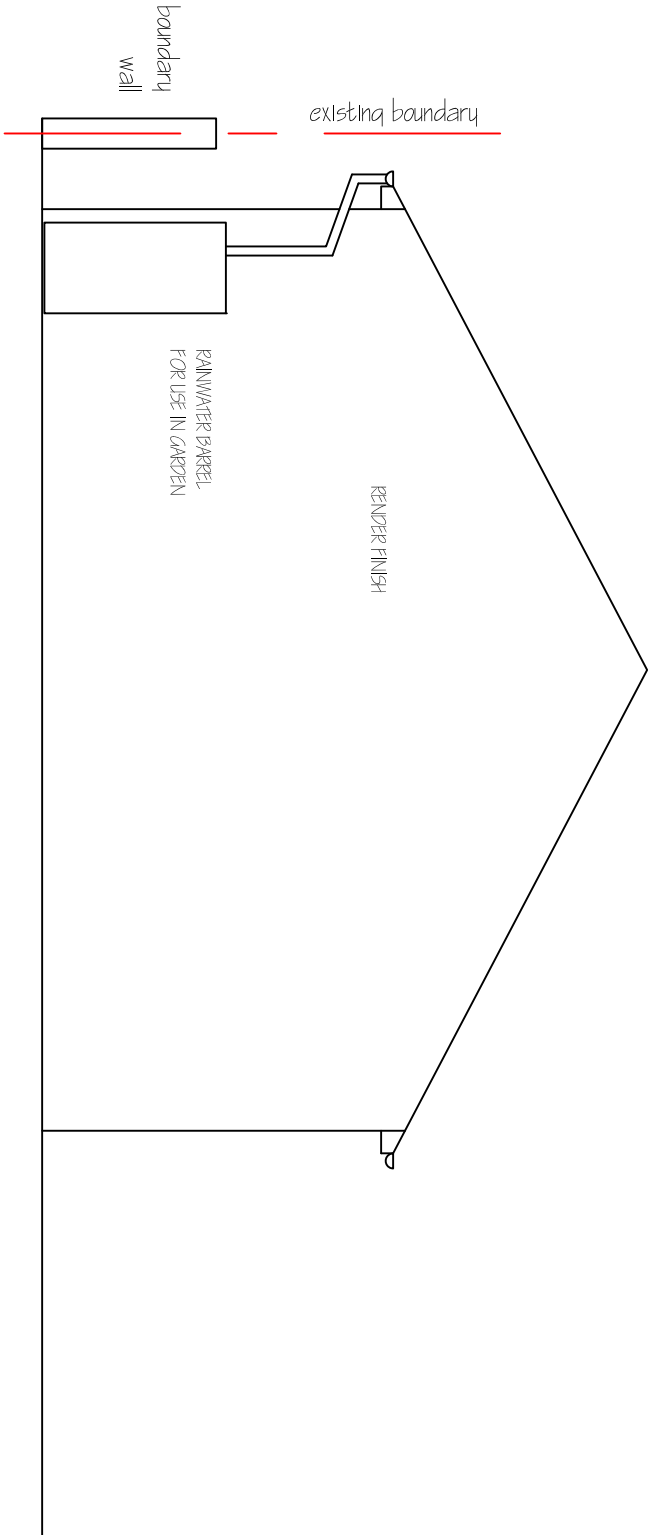

PROPOSED REAR ELEVATION

Revisions	A. A-----	00-00-00
This drawing is for planning permission only and is not a construction drawing.		
Drawing Title	PROPOSED-ELEVATIONS	
Job No. - Dwg No.	dc/2010/05	-
Client:	DANIEL CLARKE 46 PARK AVENUE ROXTON BRANDLES 571 4AD	
Scale:	1:50	



Revisions	A. A-----	00-00-00
This drawing is for planning permission only and is not a construction drawing.		
Drawing Title	BLOCK-PLAN	
Job No. - Dwg No.	dc/2010/07	-
Client:	DANIEL CLARKE 46 PARK AVENUE RODSON BRANBLE S71 4AD	
Scale:	1:500	

