


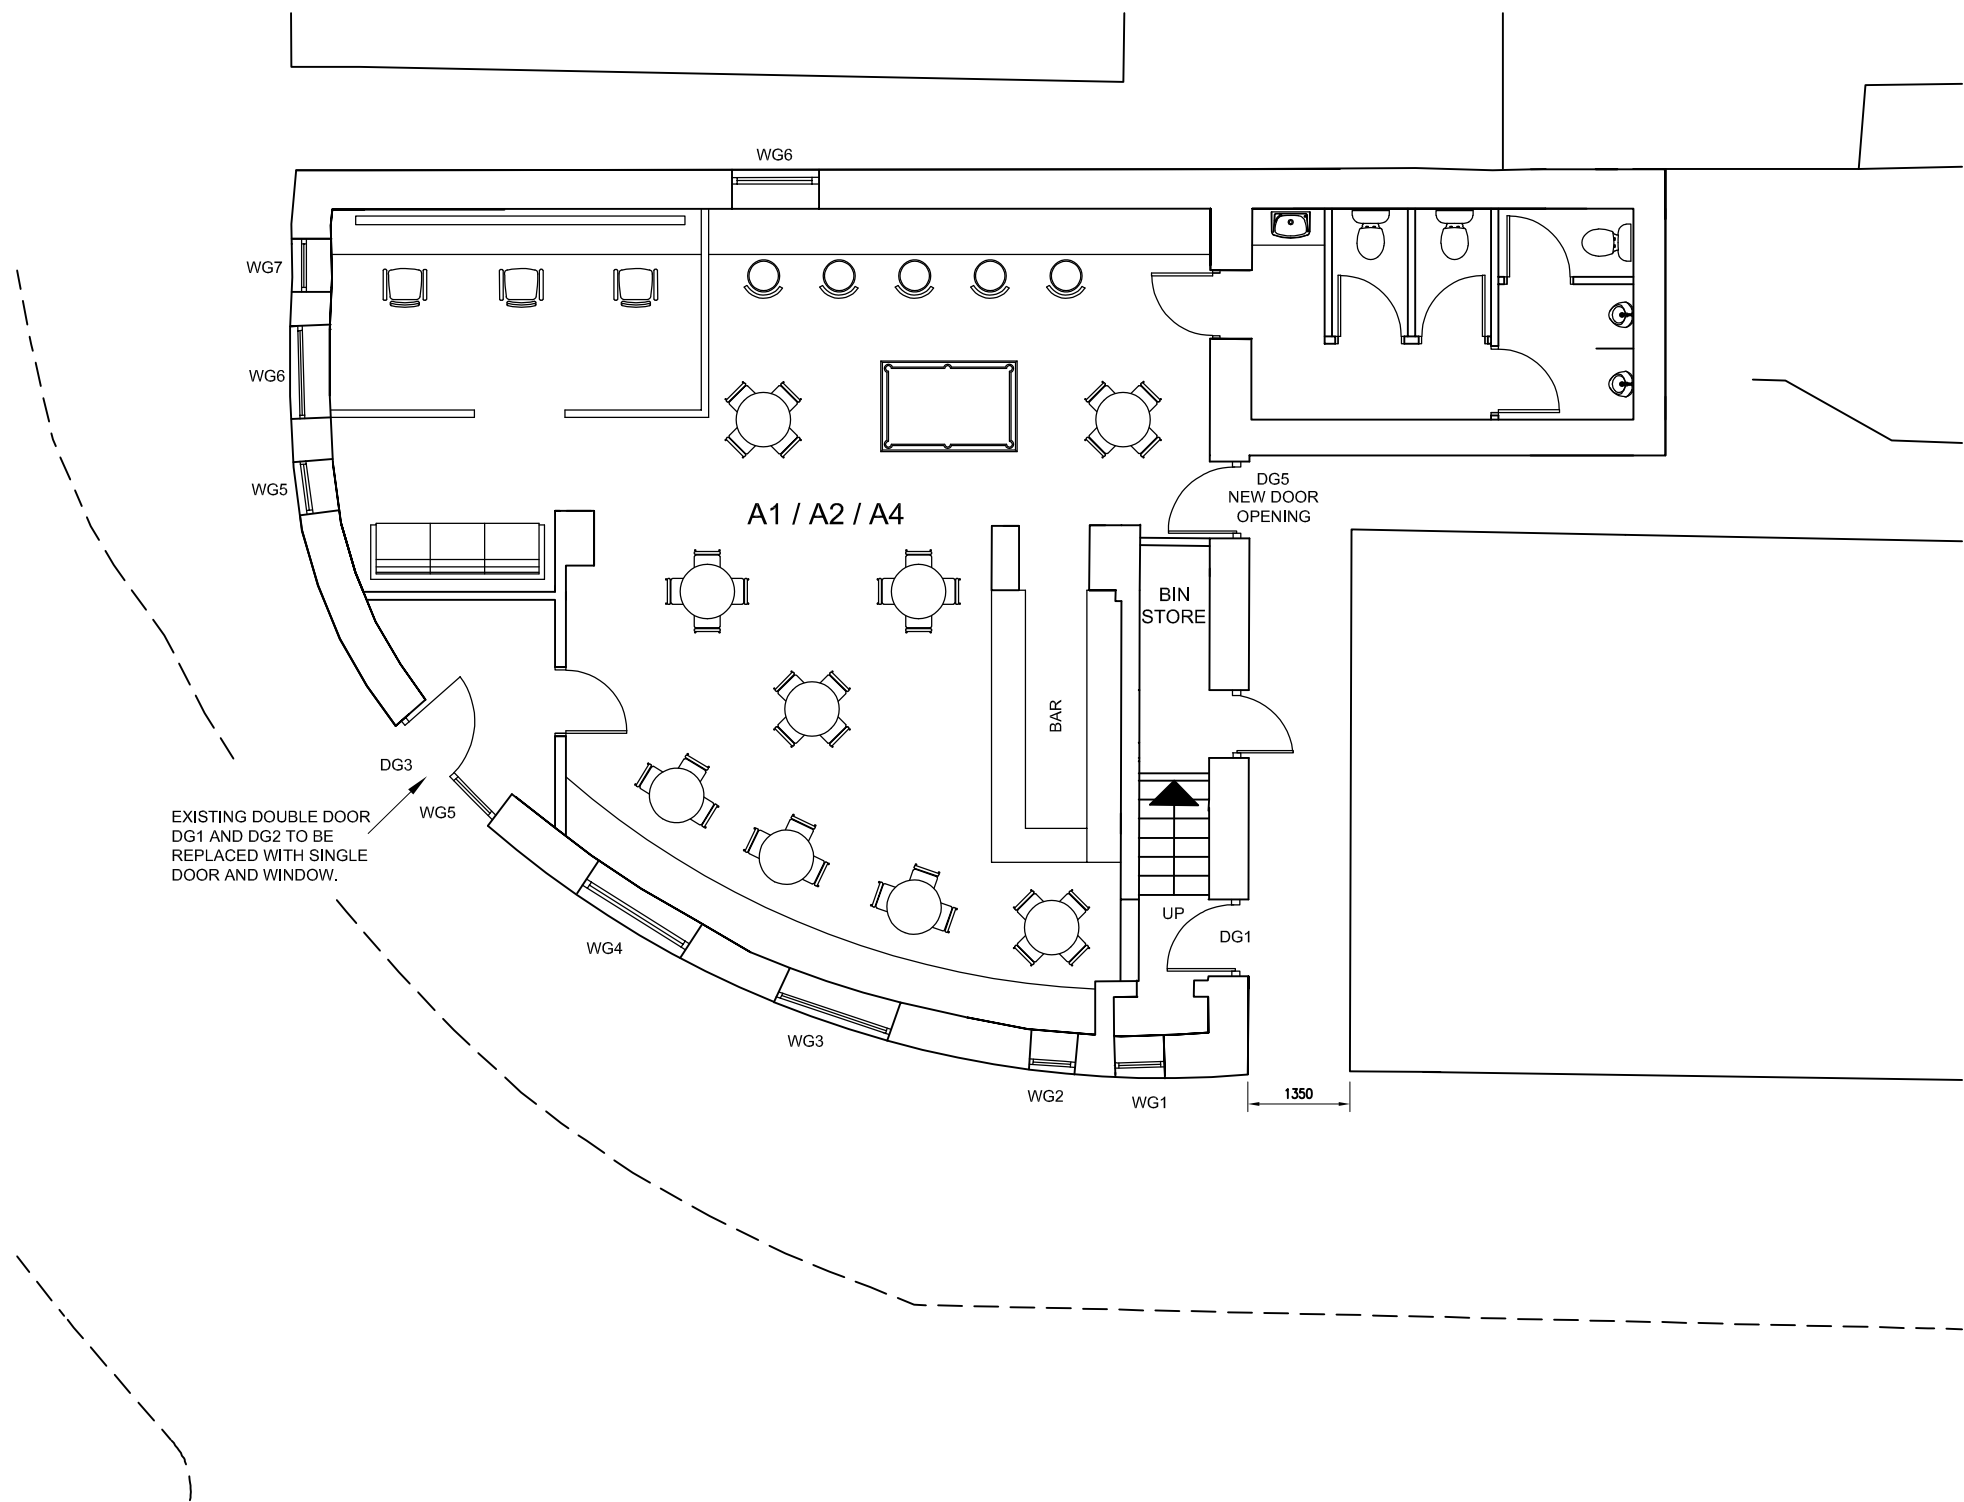

PROPOSED GROUND FLOOR PLAN
SCALE 1:100

						Client Woodroyd Ltd	Job Title Proposed Alterations 2 - 4 Market Street Hoyland, Barnsley S74 9QB	 WOODROYD Woodroyd Ltd 5 Woodroyd Gardens Barnsley, S. Yorks, S73 0HB +44 (0) 1226 107 167	Drawing Title Proposed Ground Floor Plan		
	Bin Store Added								Drawing Status PLANNING		
	Planning Issue								Job No W-005		
									Drawing No S-03		
									Issue A		
					Scale at A3 AS SHOWN						