



Site plan - 125 Redbrook Road

PROPOSED VEHICLE ACCESS / DROPPED KERB PLAN

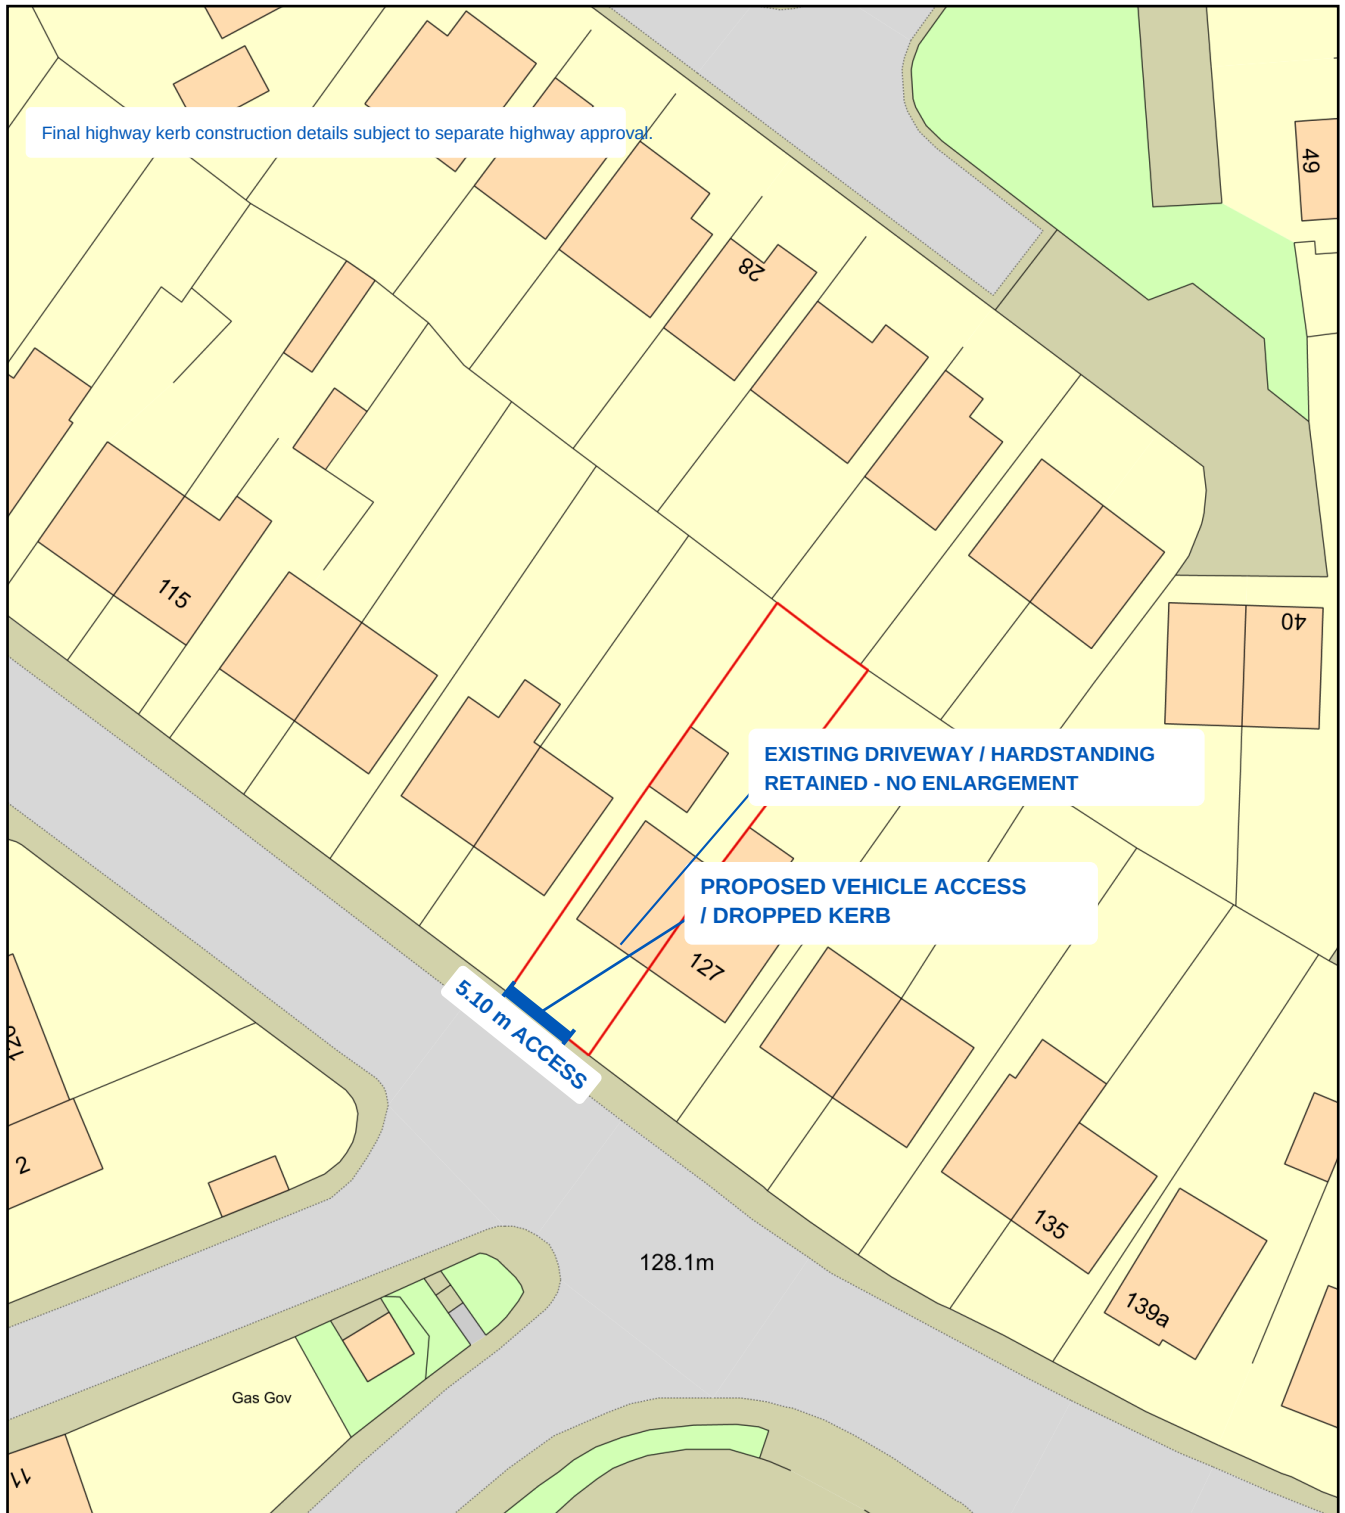

0 20
Metres

 

Plan Produced for: Barnsley Council

Date Produced: 14 Mar 2026

Plan Reference Number: TQRQM26073085718360

Scale: 1:500 @ A4