






**PROPOSED
REAR ELEVATION**
SCALE 1:100

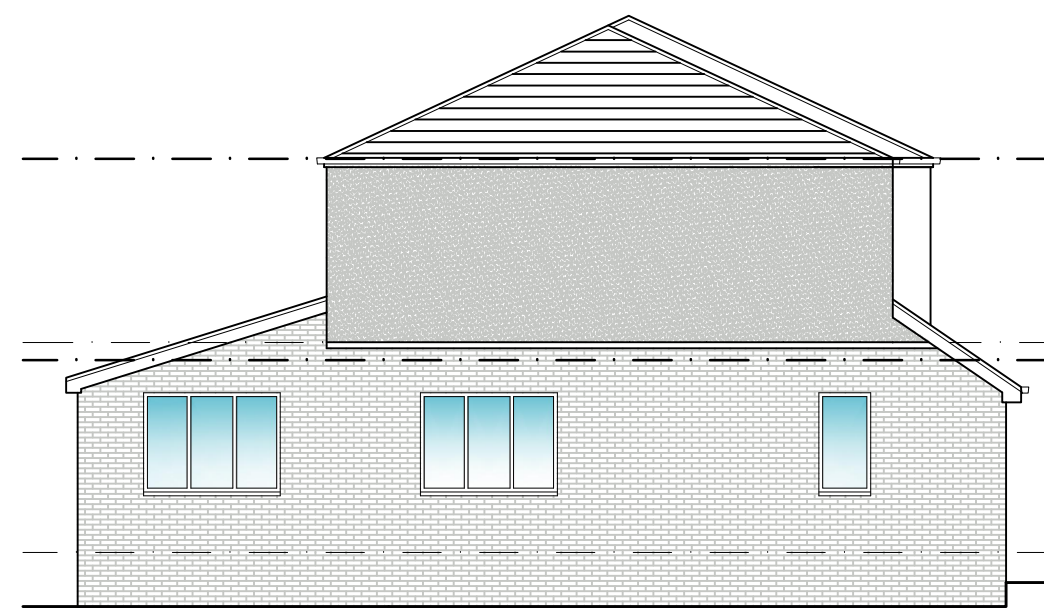

**PROPOSED
SIDE ELEVATION**
SCALE 1:100

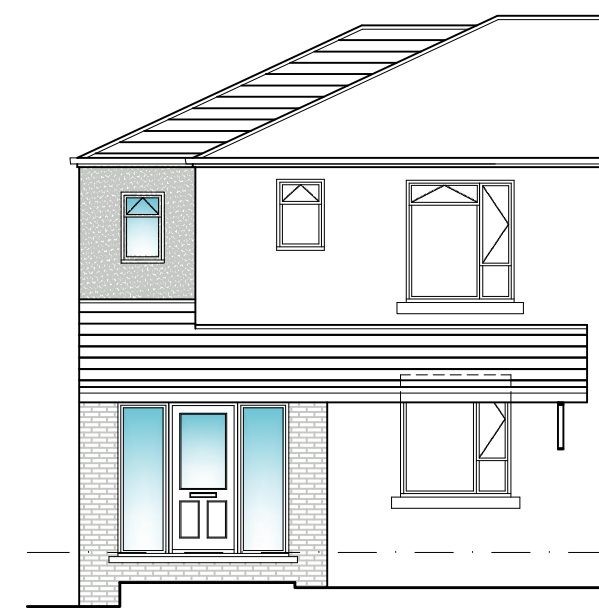


**PROPOSED
FRONT ELEVATION**
SCALE 1:100

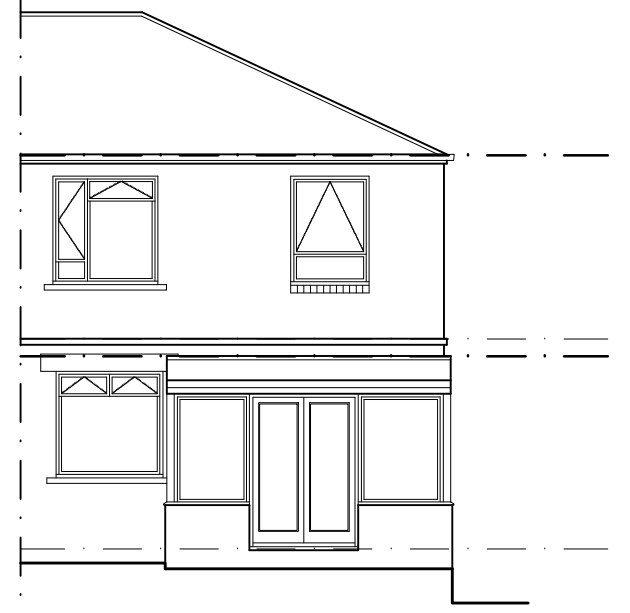


**EXISTING
REAR ELEVATION**
SCALE 1:100







**EXISTING
SIDE ELEVATION**
SCALE 1:100

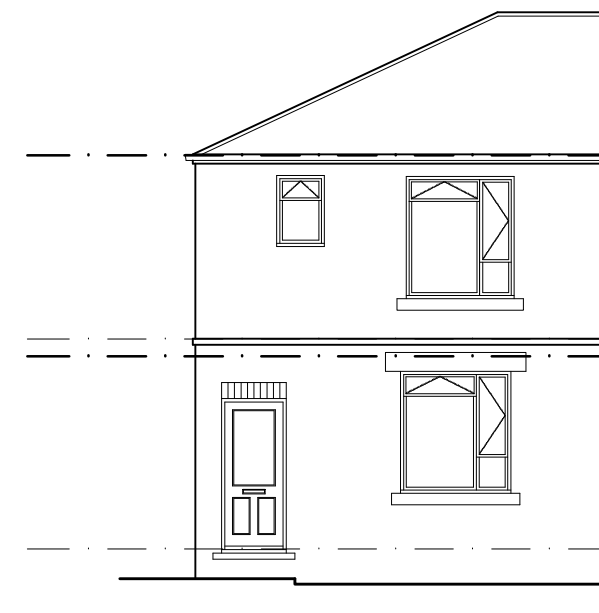


**EXISTING
FRONT ELEVATION**
SCALE 1:100

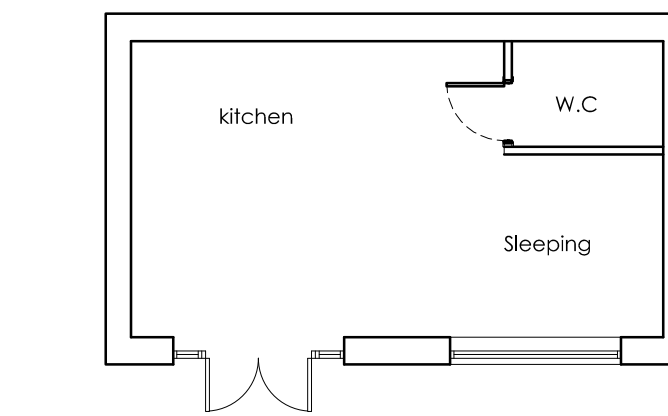



PROPOSED ANNEX
SCALE 1:100

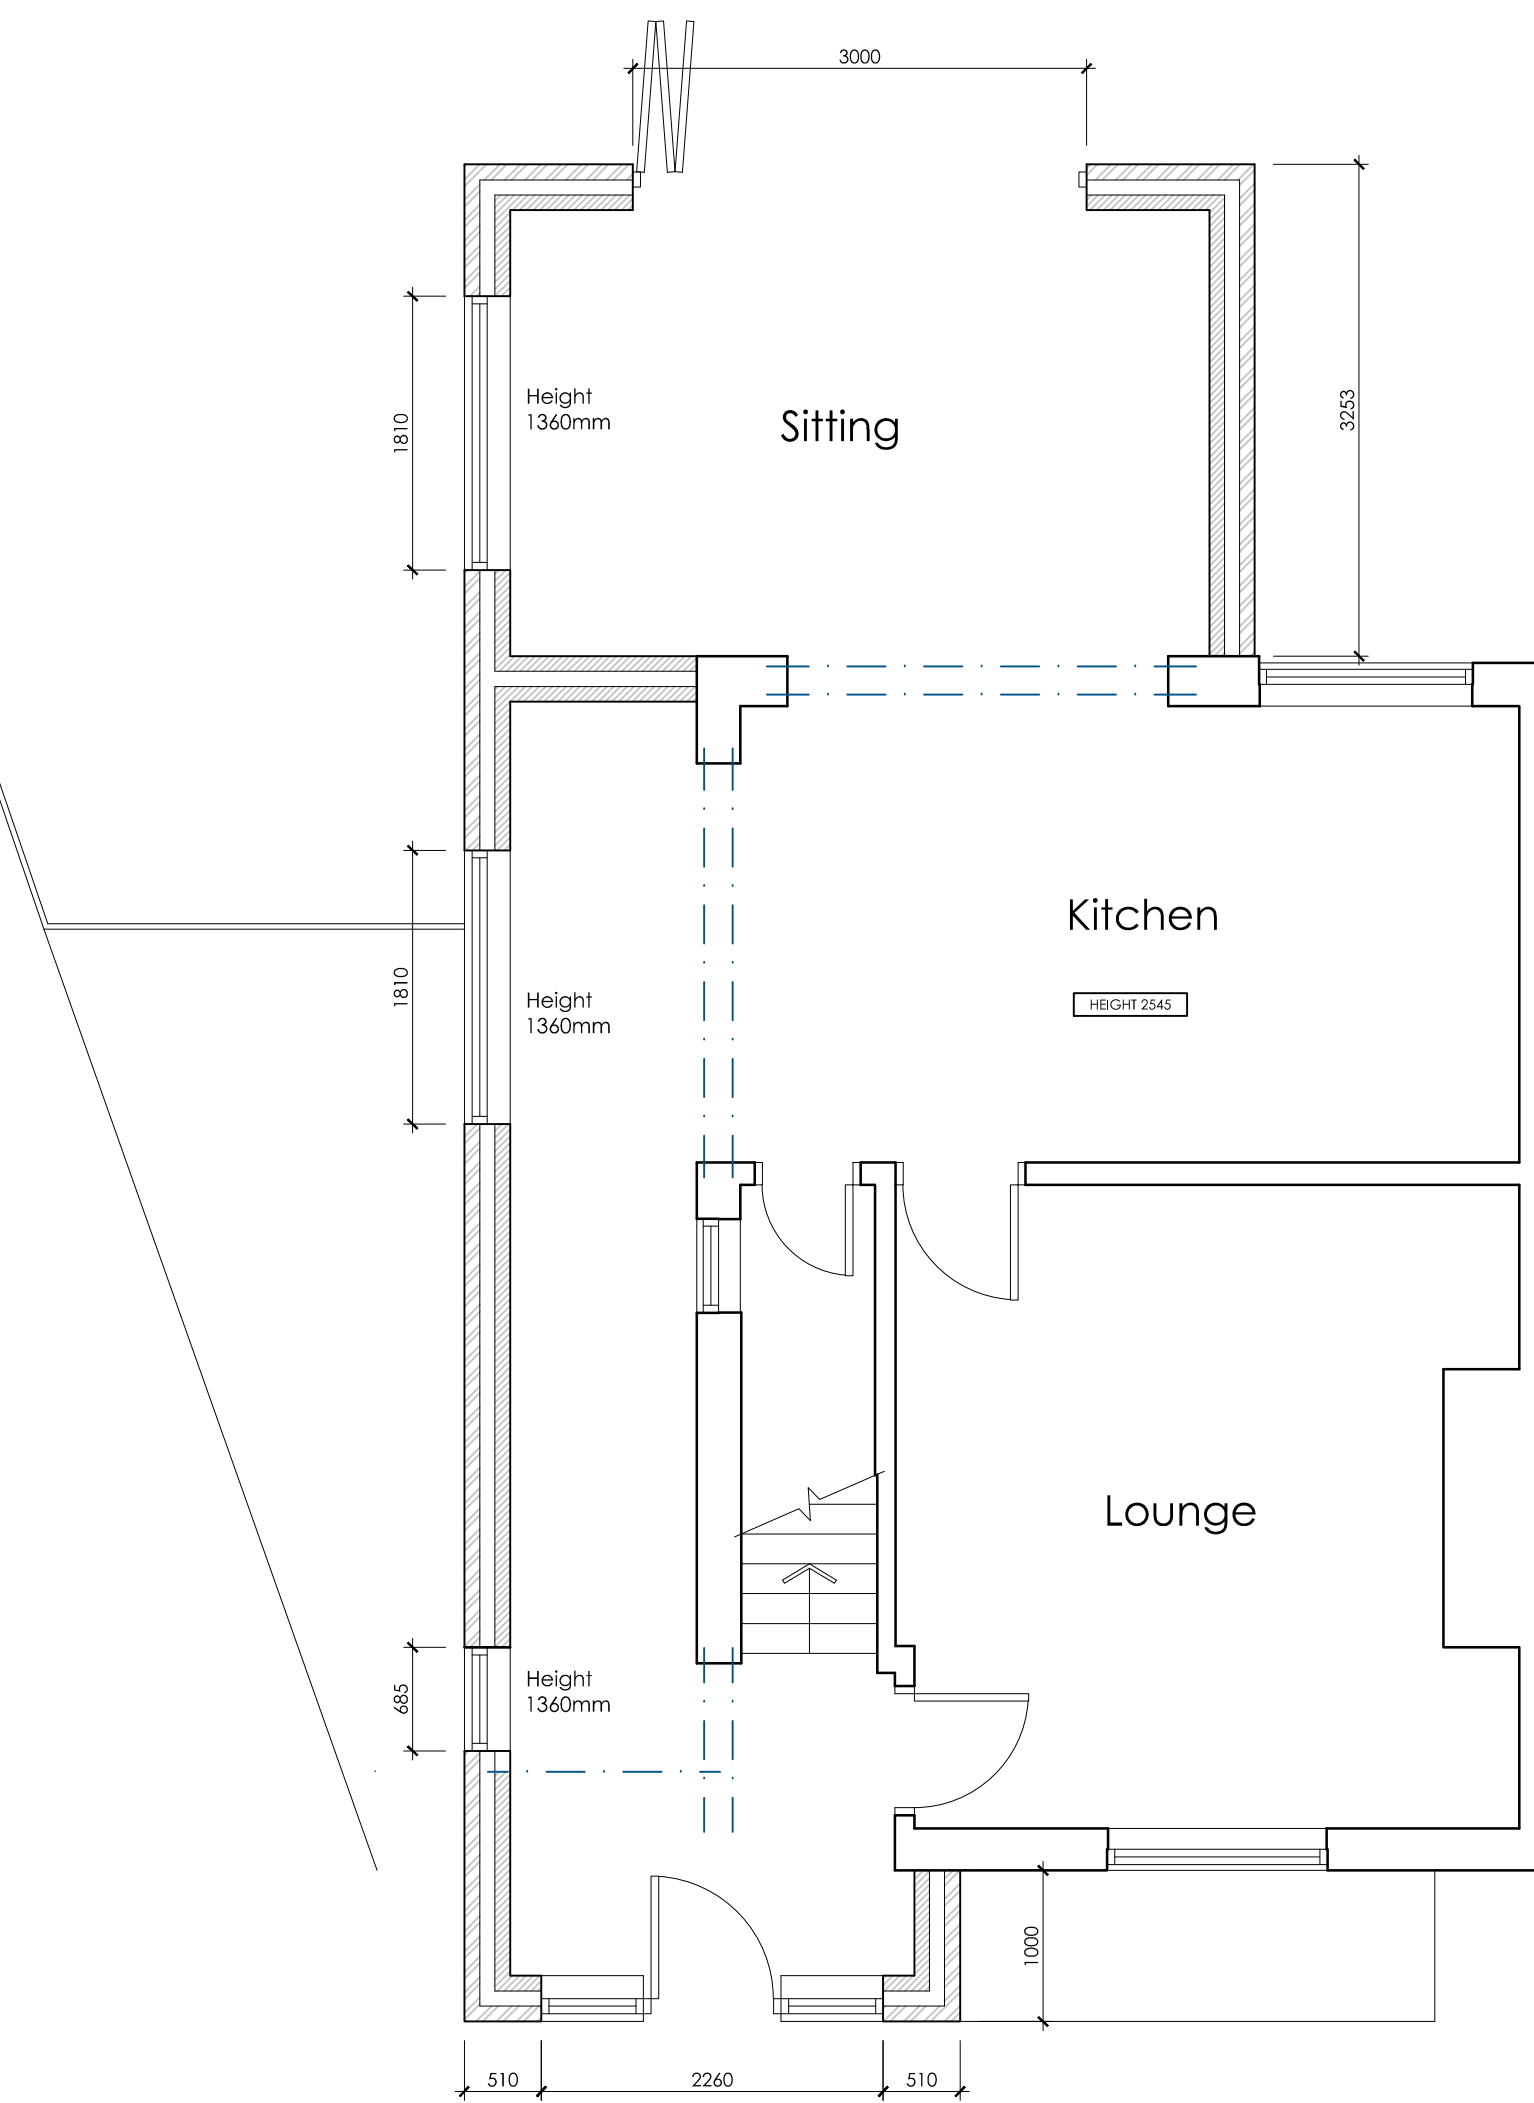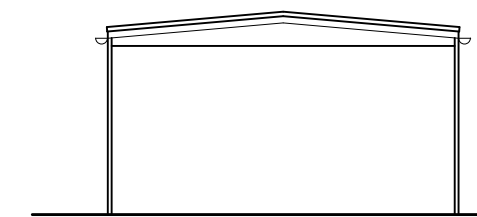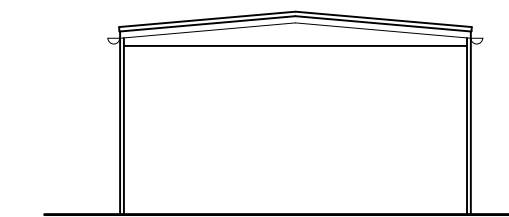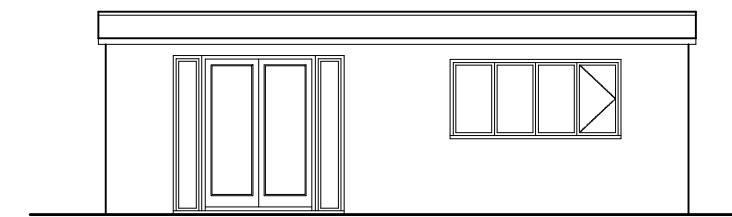


**PROPOSED GROUND
FLOOR PLAN**
SCALE 1:50

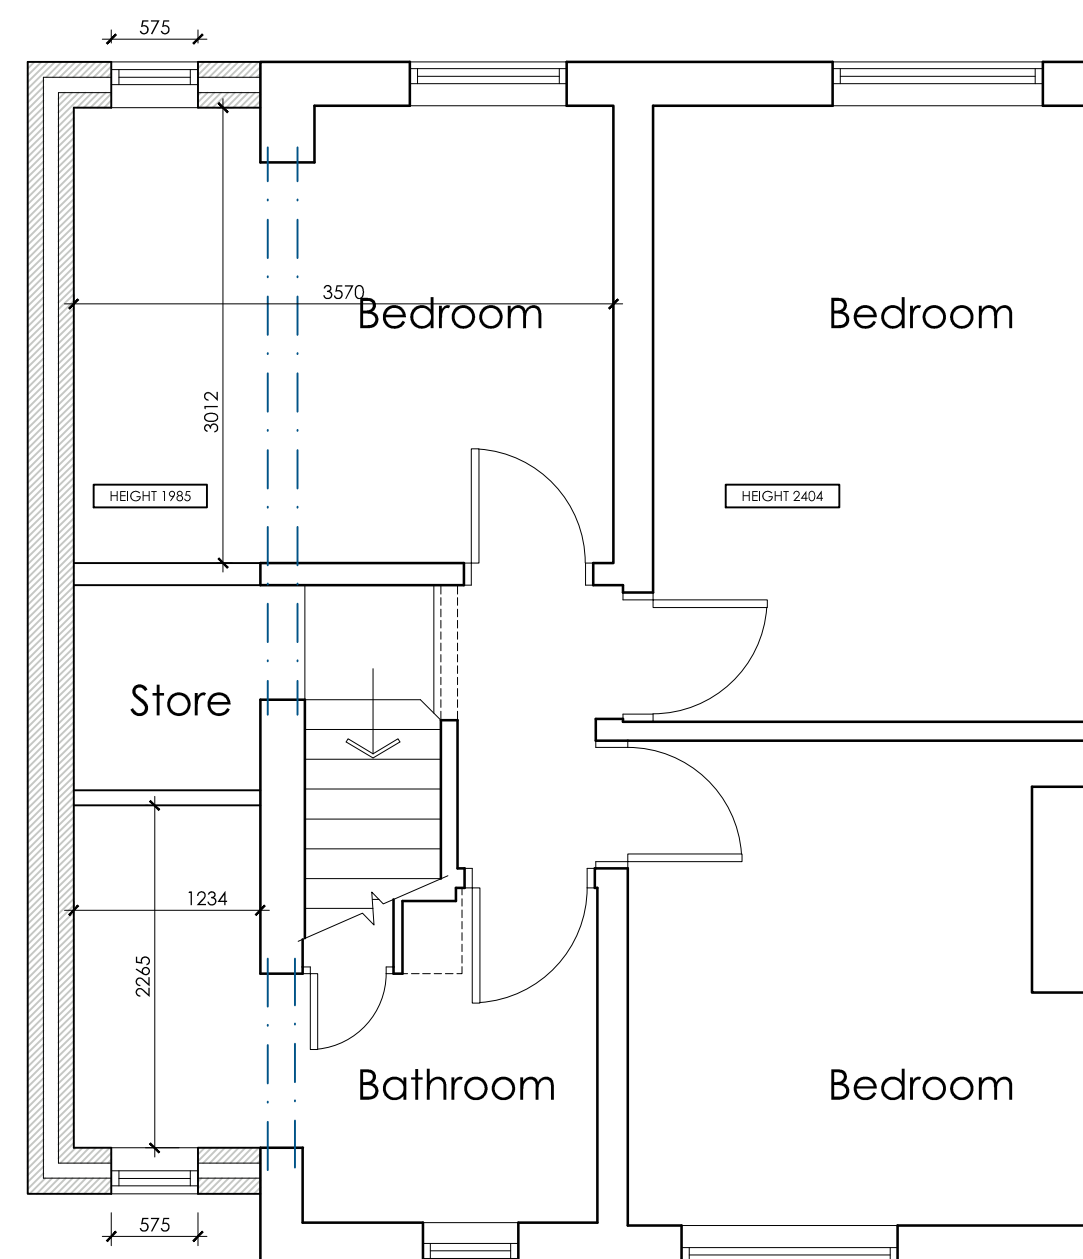

**PROPOSED FIRST
FLOOR PLAN**
SCALE 1:50

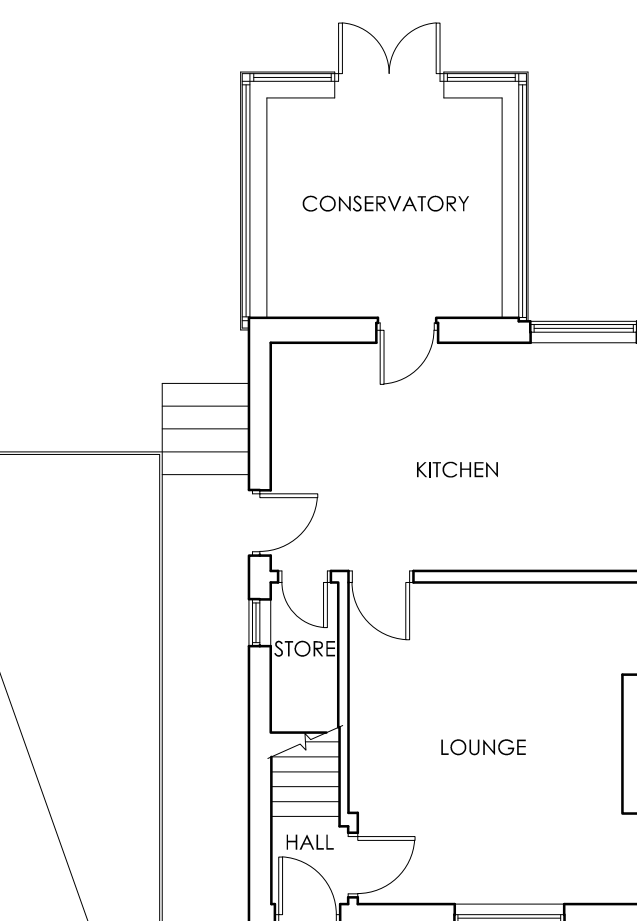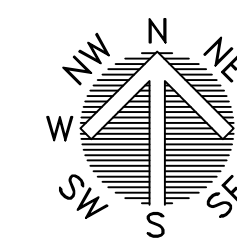


**EXISTING GROUND
FLOOR PLAN**
SCALE 1:100

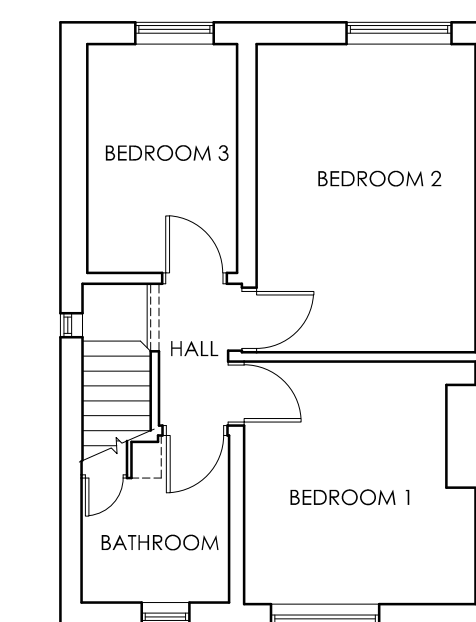

**EXISTING FIRST
FLOOR PLAN**
SCALE 1:100



LOCATION PLAN
SCALE 1:1250

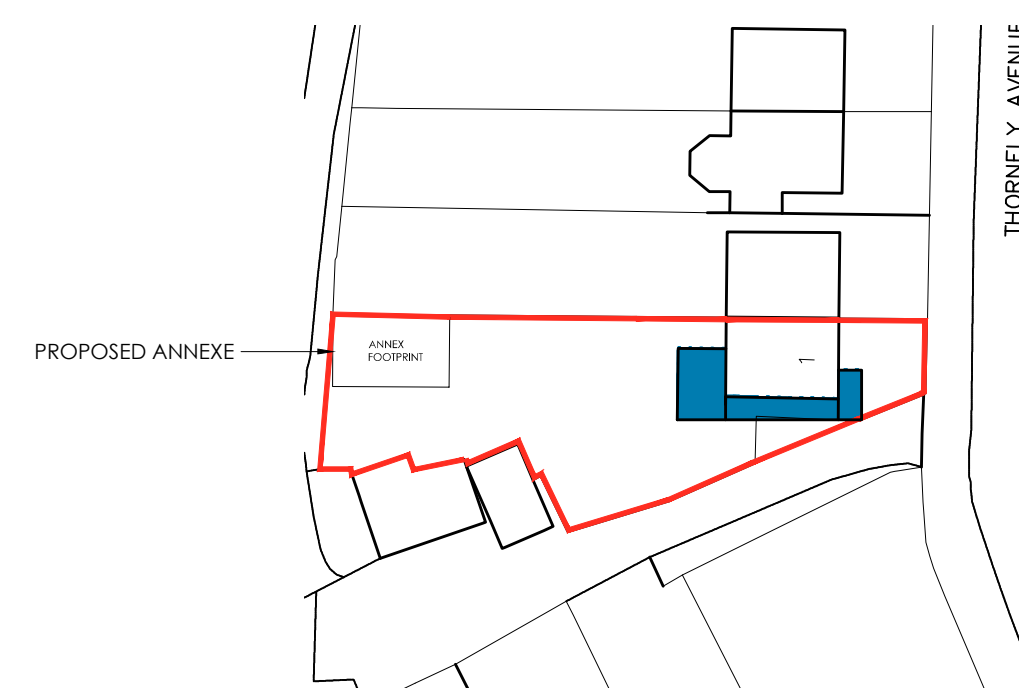

BLOCK PLAN
SCALE 1:500

WhiteAgus PARTNERSHIP				OFFICE ONE, 34 VICTORIA ROAD, BARNLEY, S70 2BU				Phone: 01226 208482			
ARCHITECTURAL SERVICES				Email: info@whiteaguspartnership.co.uk				Web: www.whiteaguspartnership.co.uk			
Project.				Client.							
PROPOSED EXTENSION AT 1 THORNELY AVENUE, DODWORTH BARNLEY, S75 3LD				MR W. WILSON							
Drawing Title.				Date.				Scale.			
PLANS AND ELEVATIONS				MAY 2021				1:50 & 1:100 @ A1			
Ref.				21-032				Dwg. No.			
								01			
								Rev.			
								B			
Date	Suffix	Description				Date	Suffix	Description			
24/06/2021	A	REVISED TO CLIENTS REQUIREMENTS									
18/11/2021	B	REVISED FOR PLANNING REJECTION									