




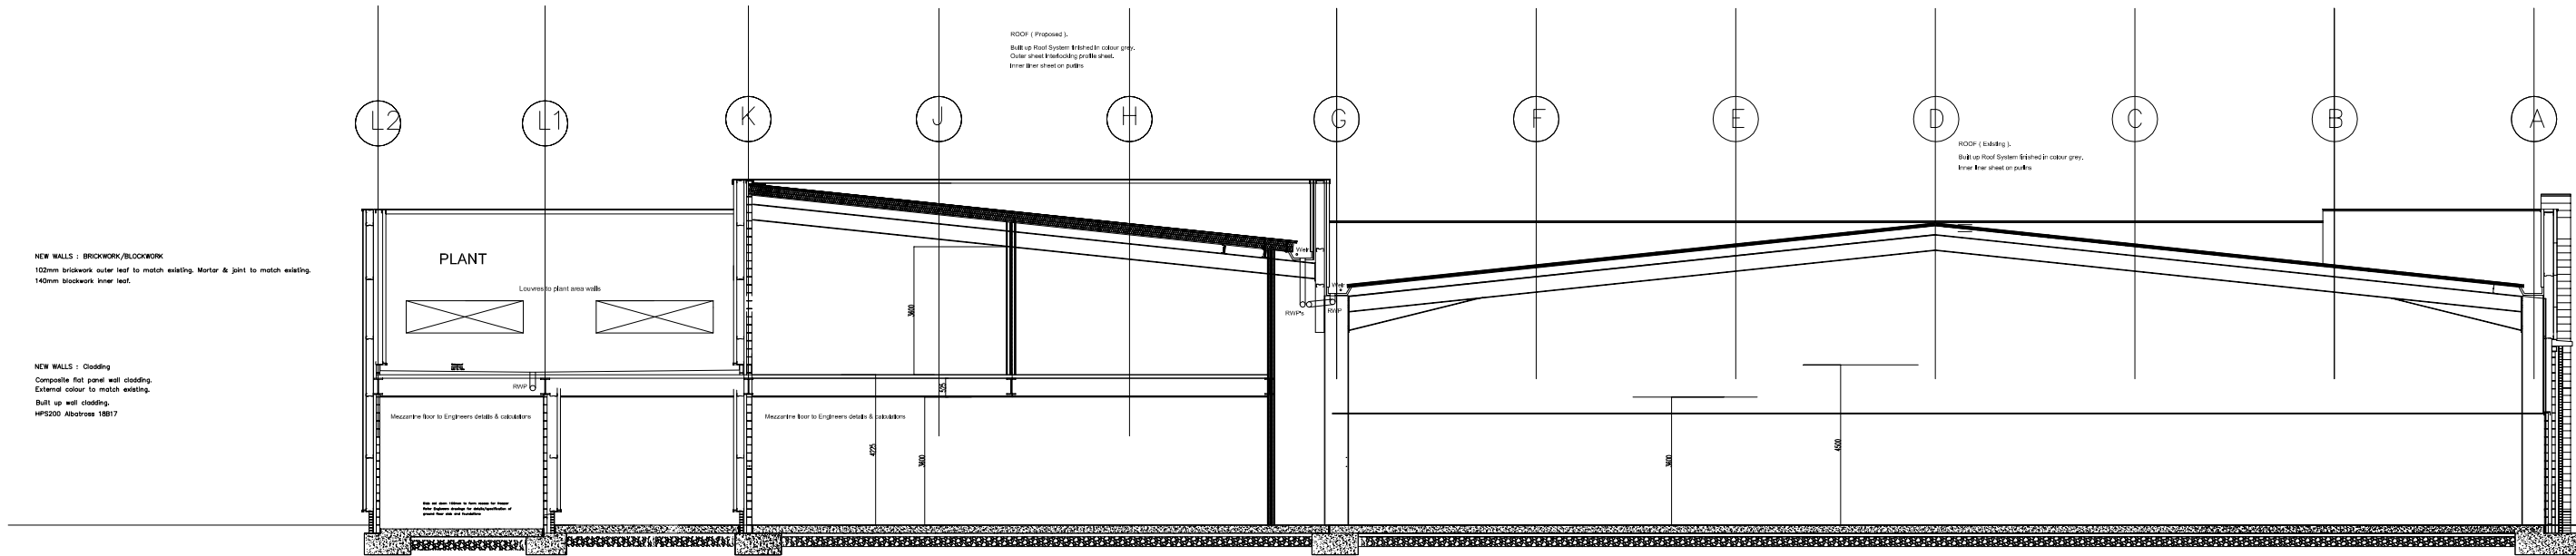


LONG SECTION DD

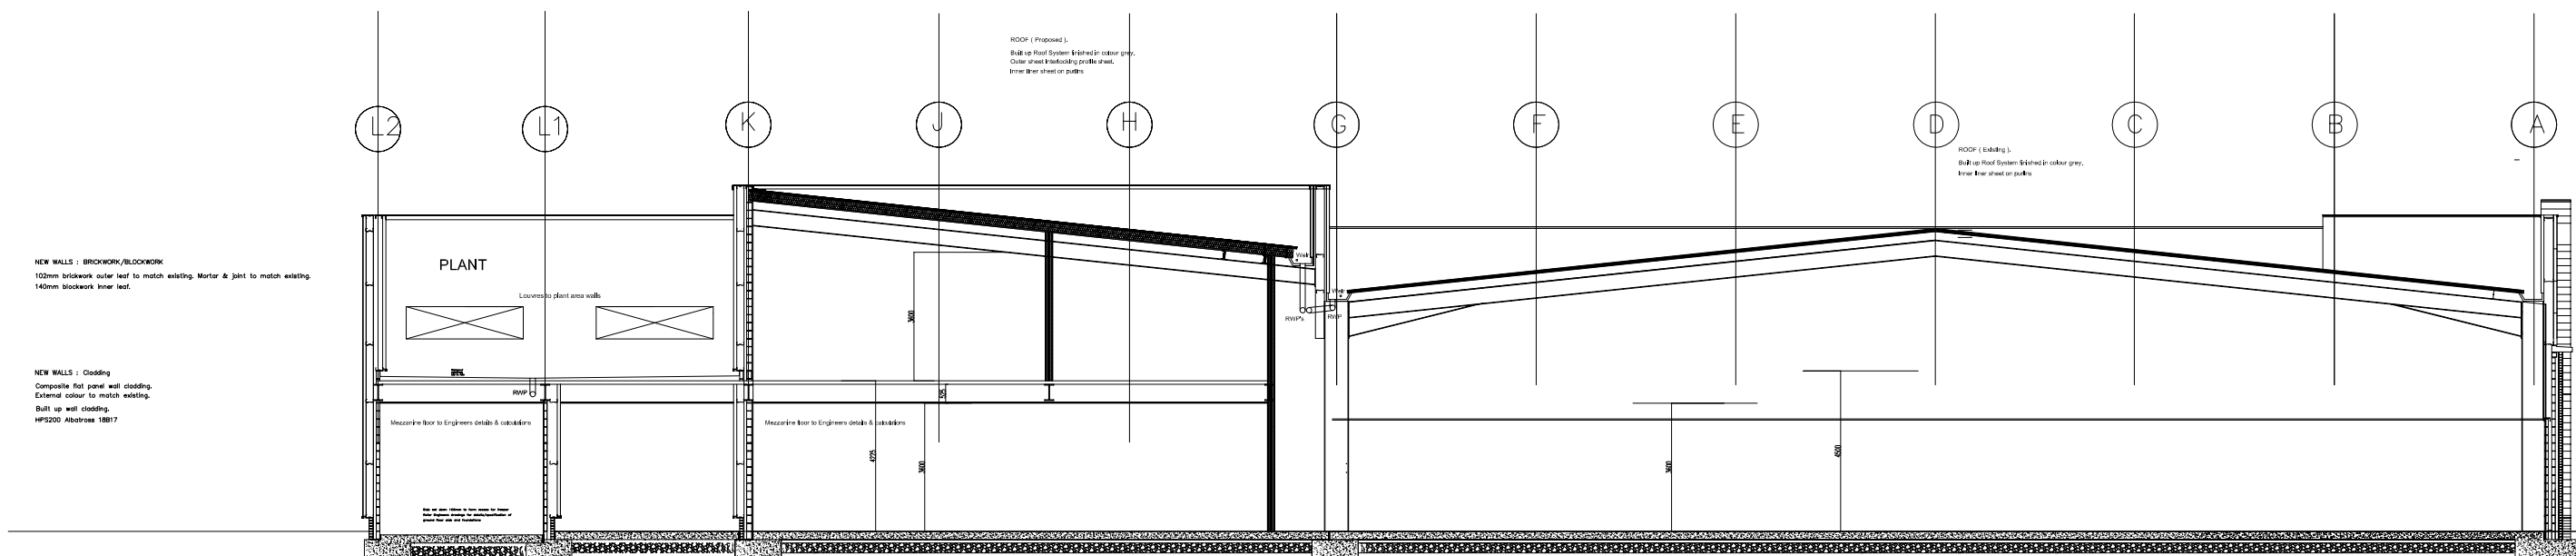


LONG SECTION CC

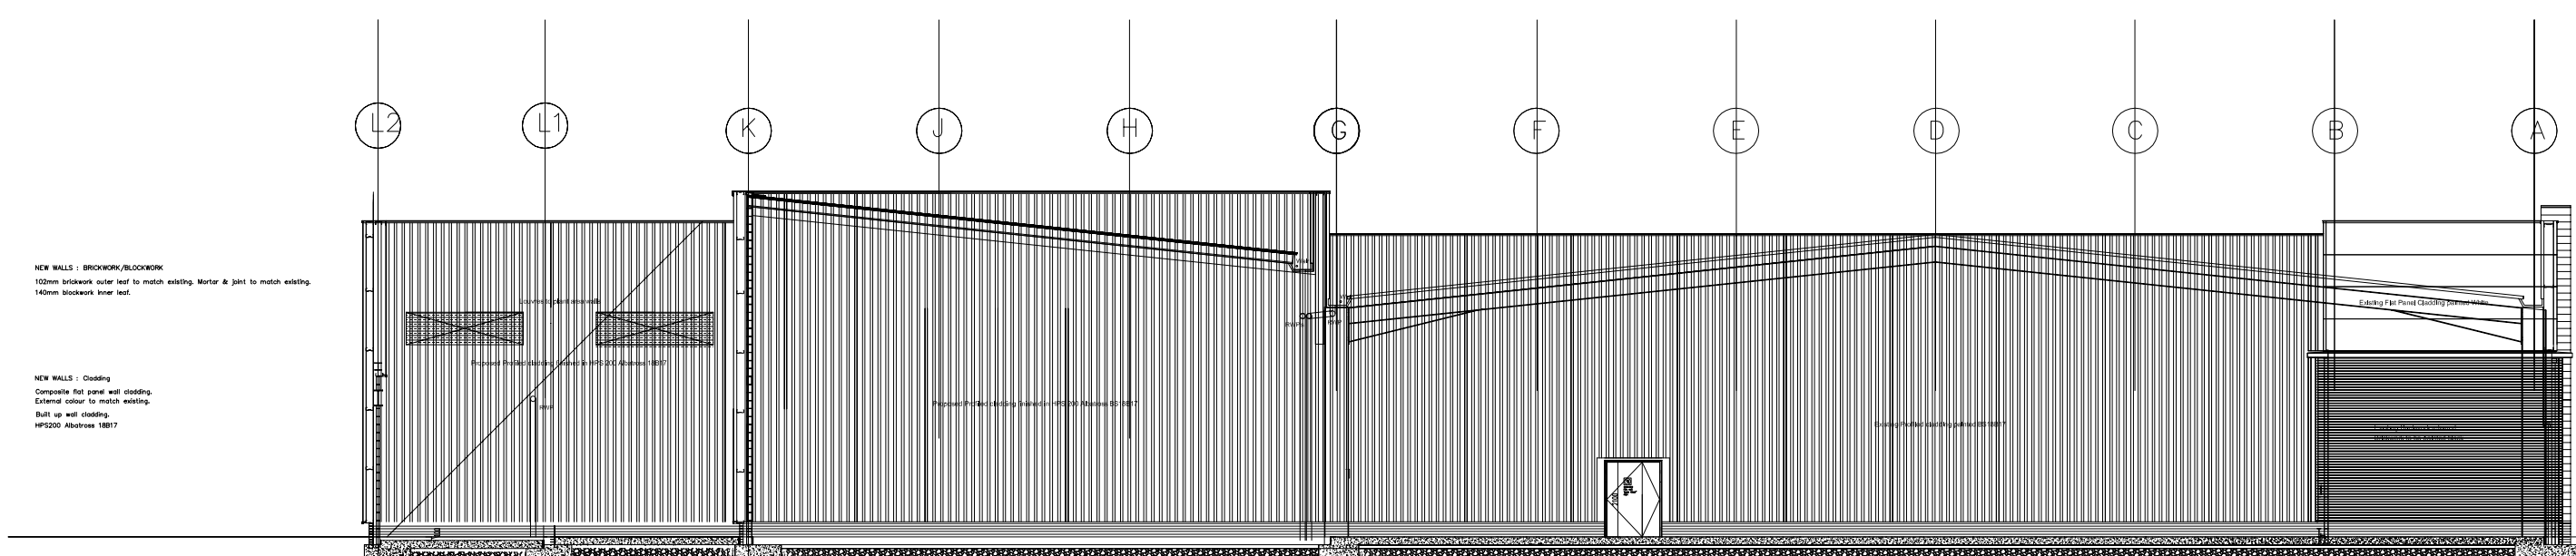


SIDE ELEVATION

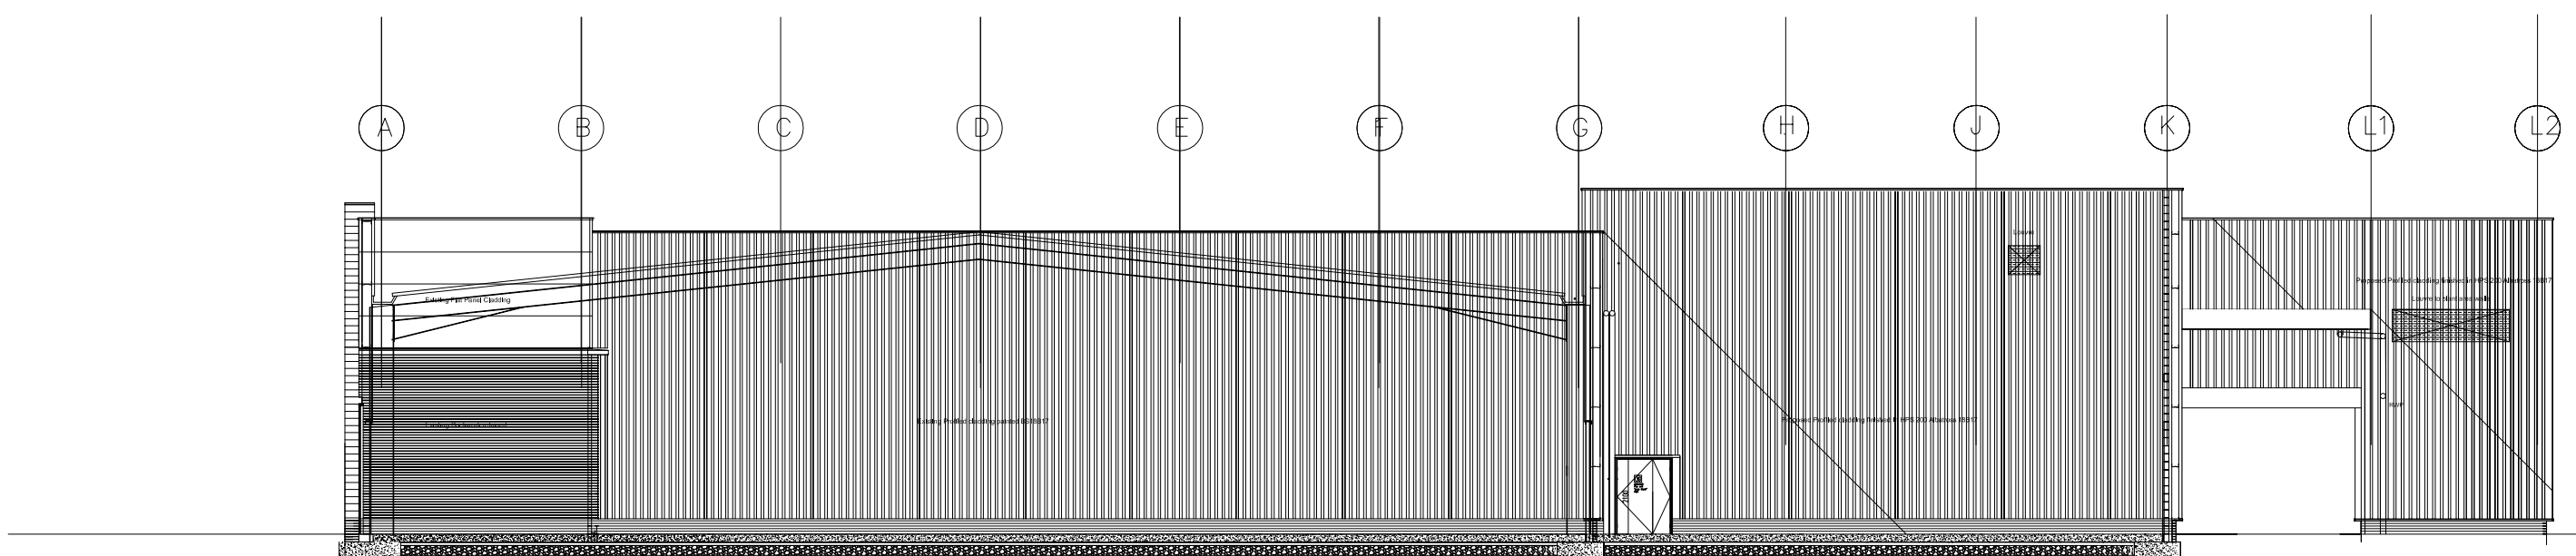


SIDE ELEVATION

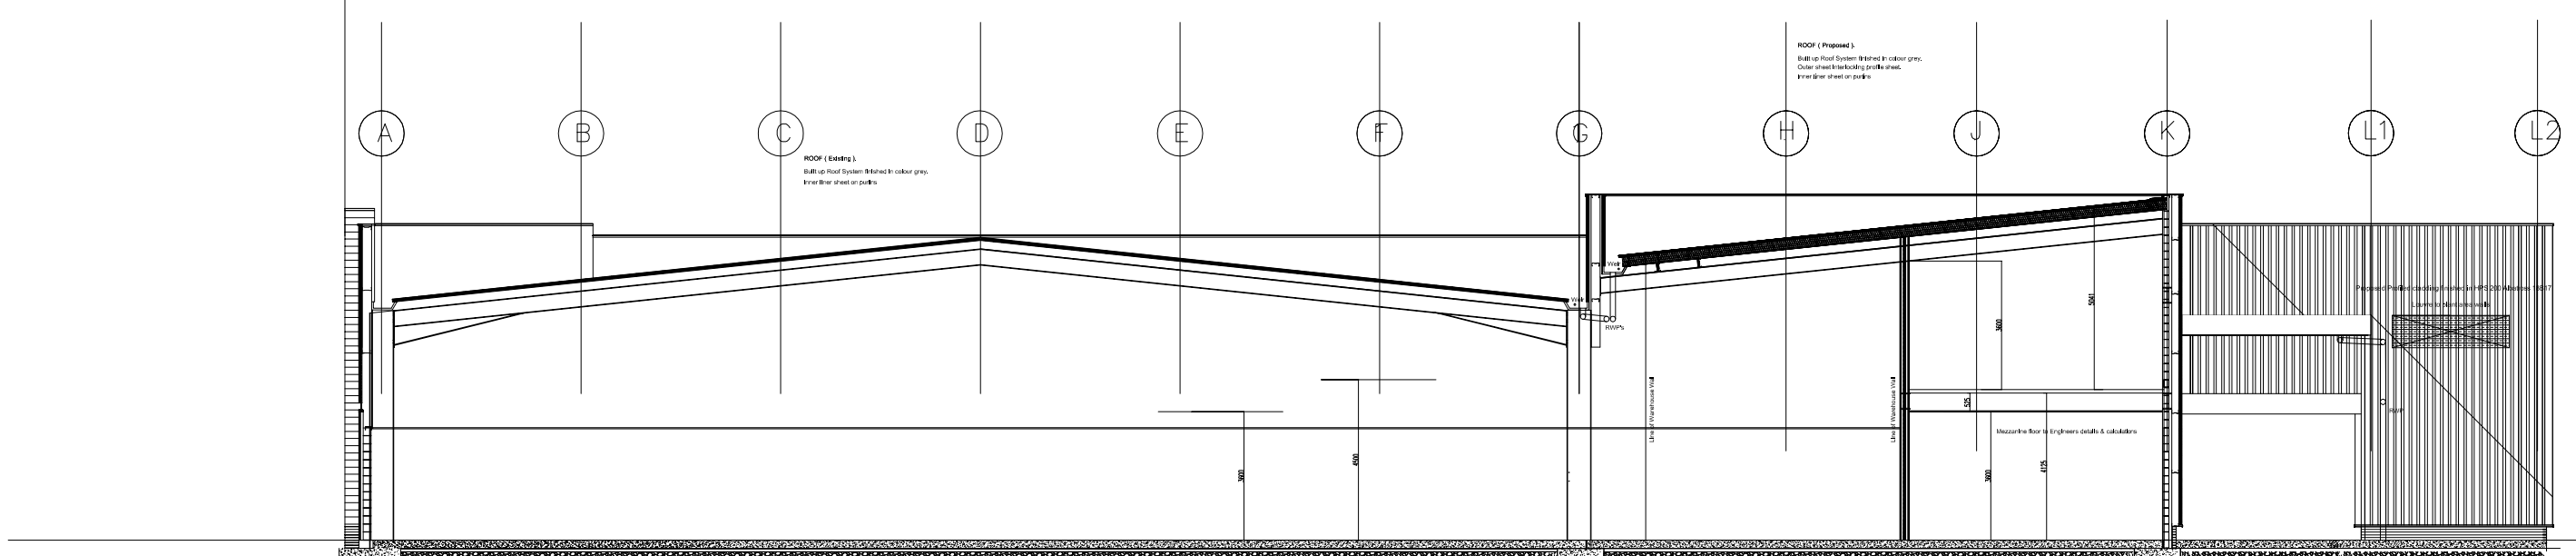


LONG SECTION BB

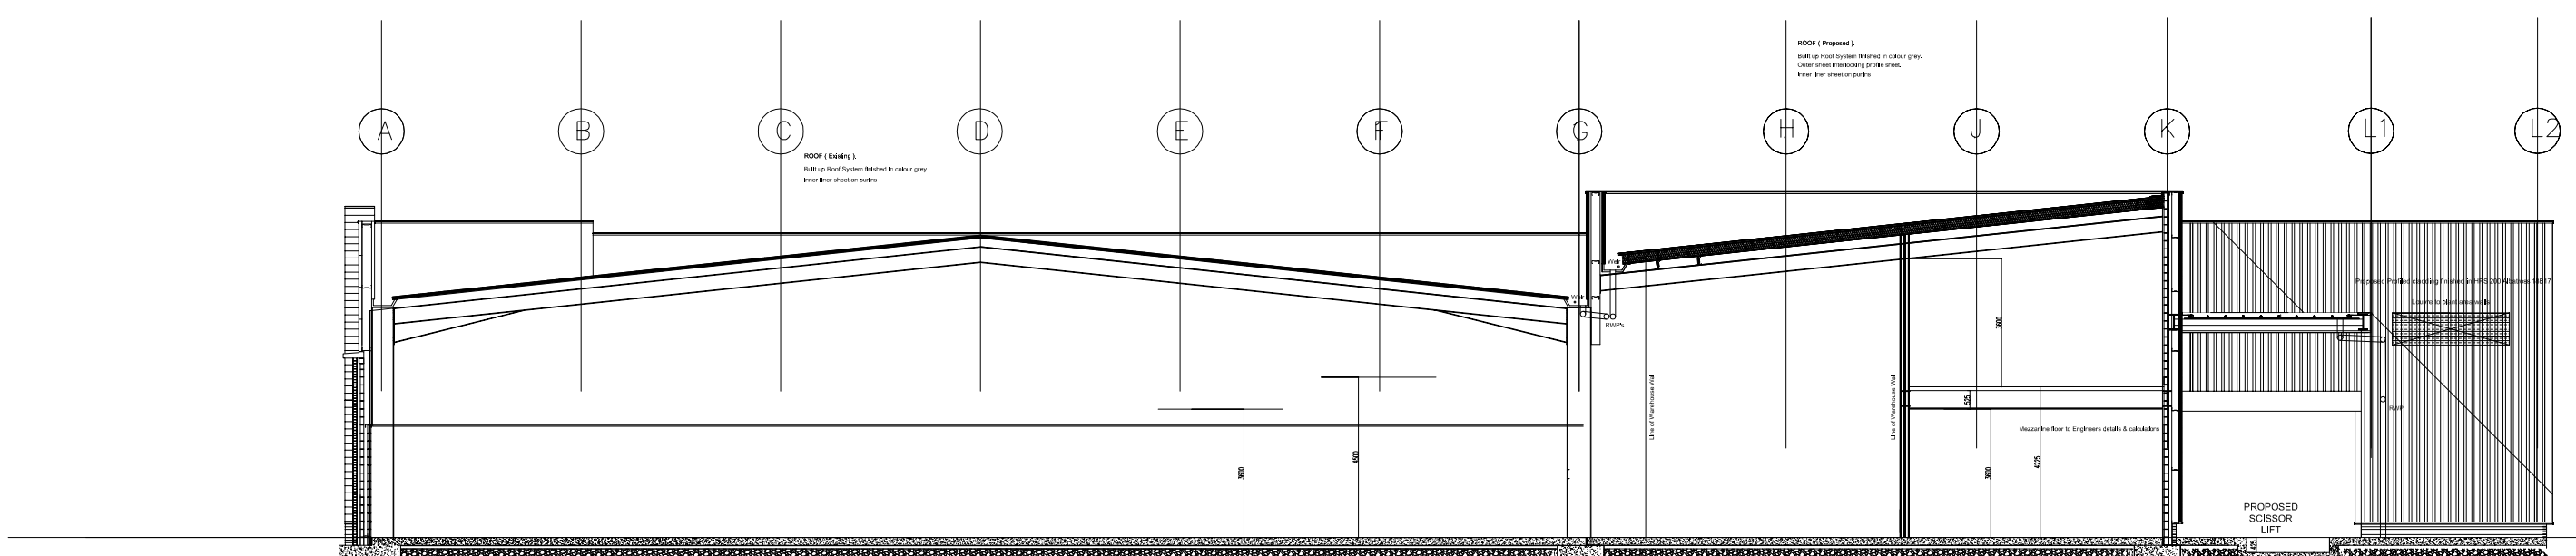


LONG SECTION AA

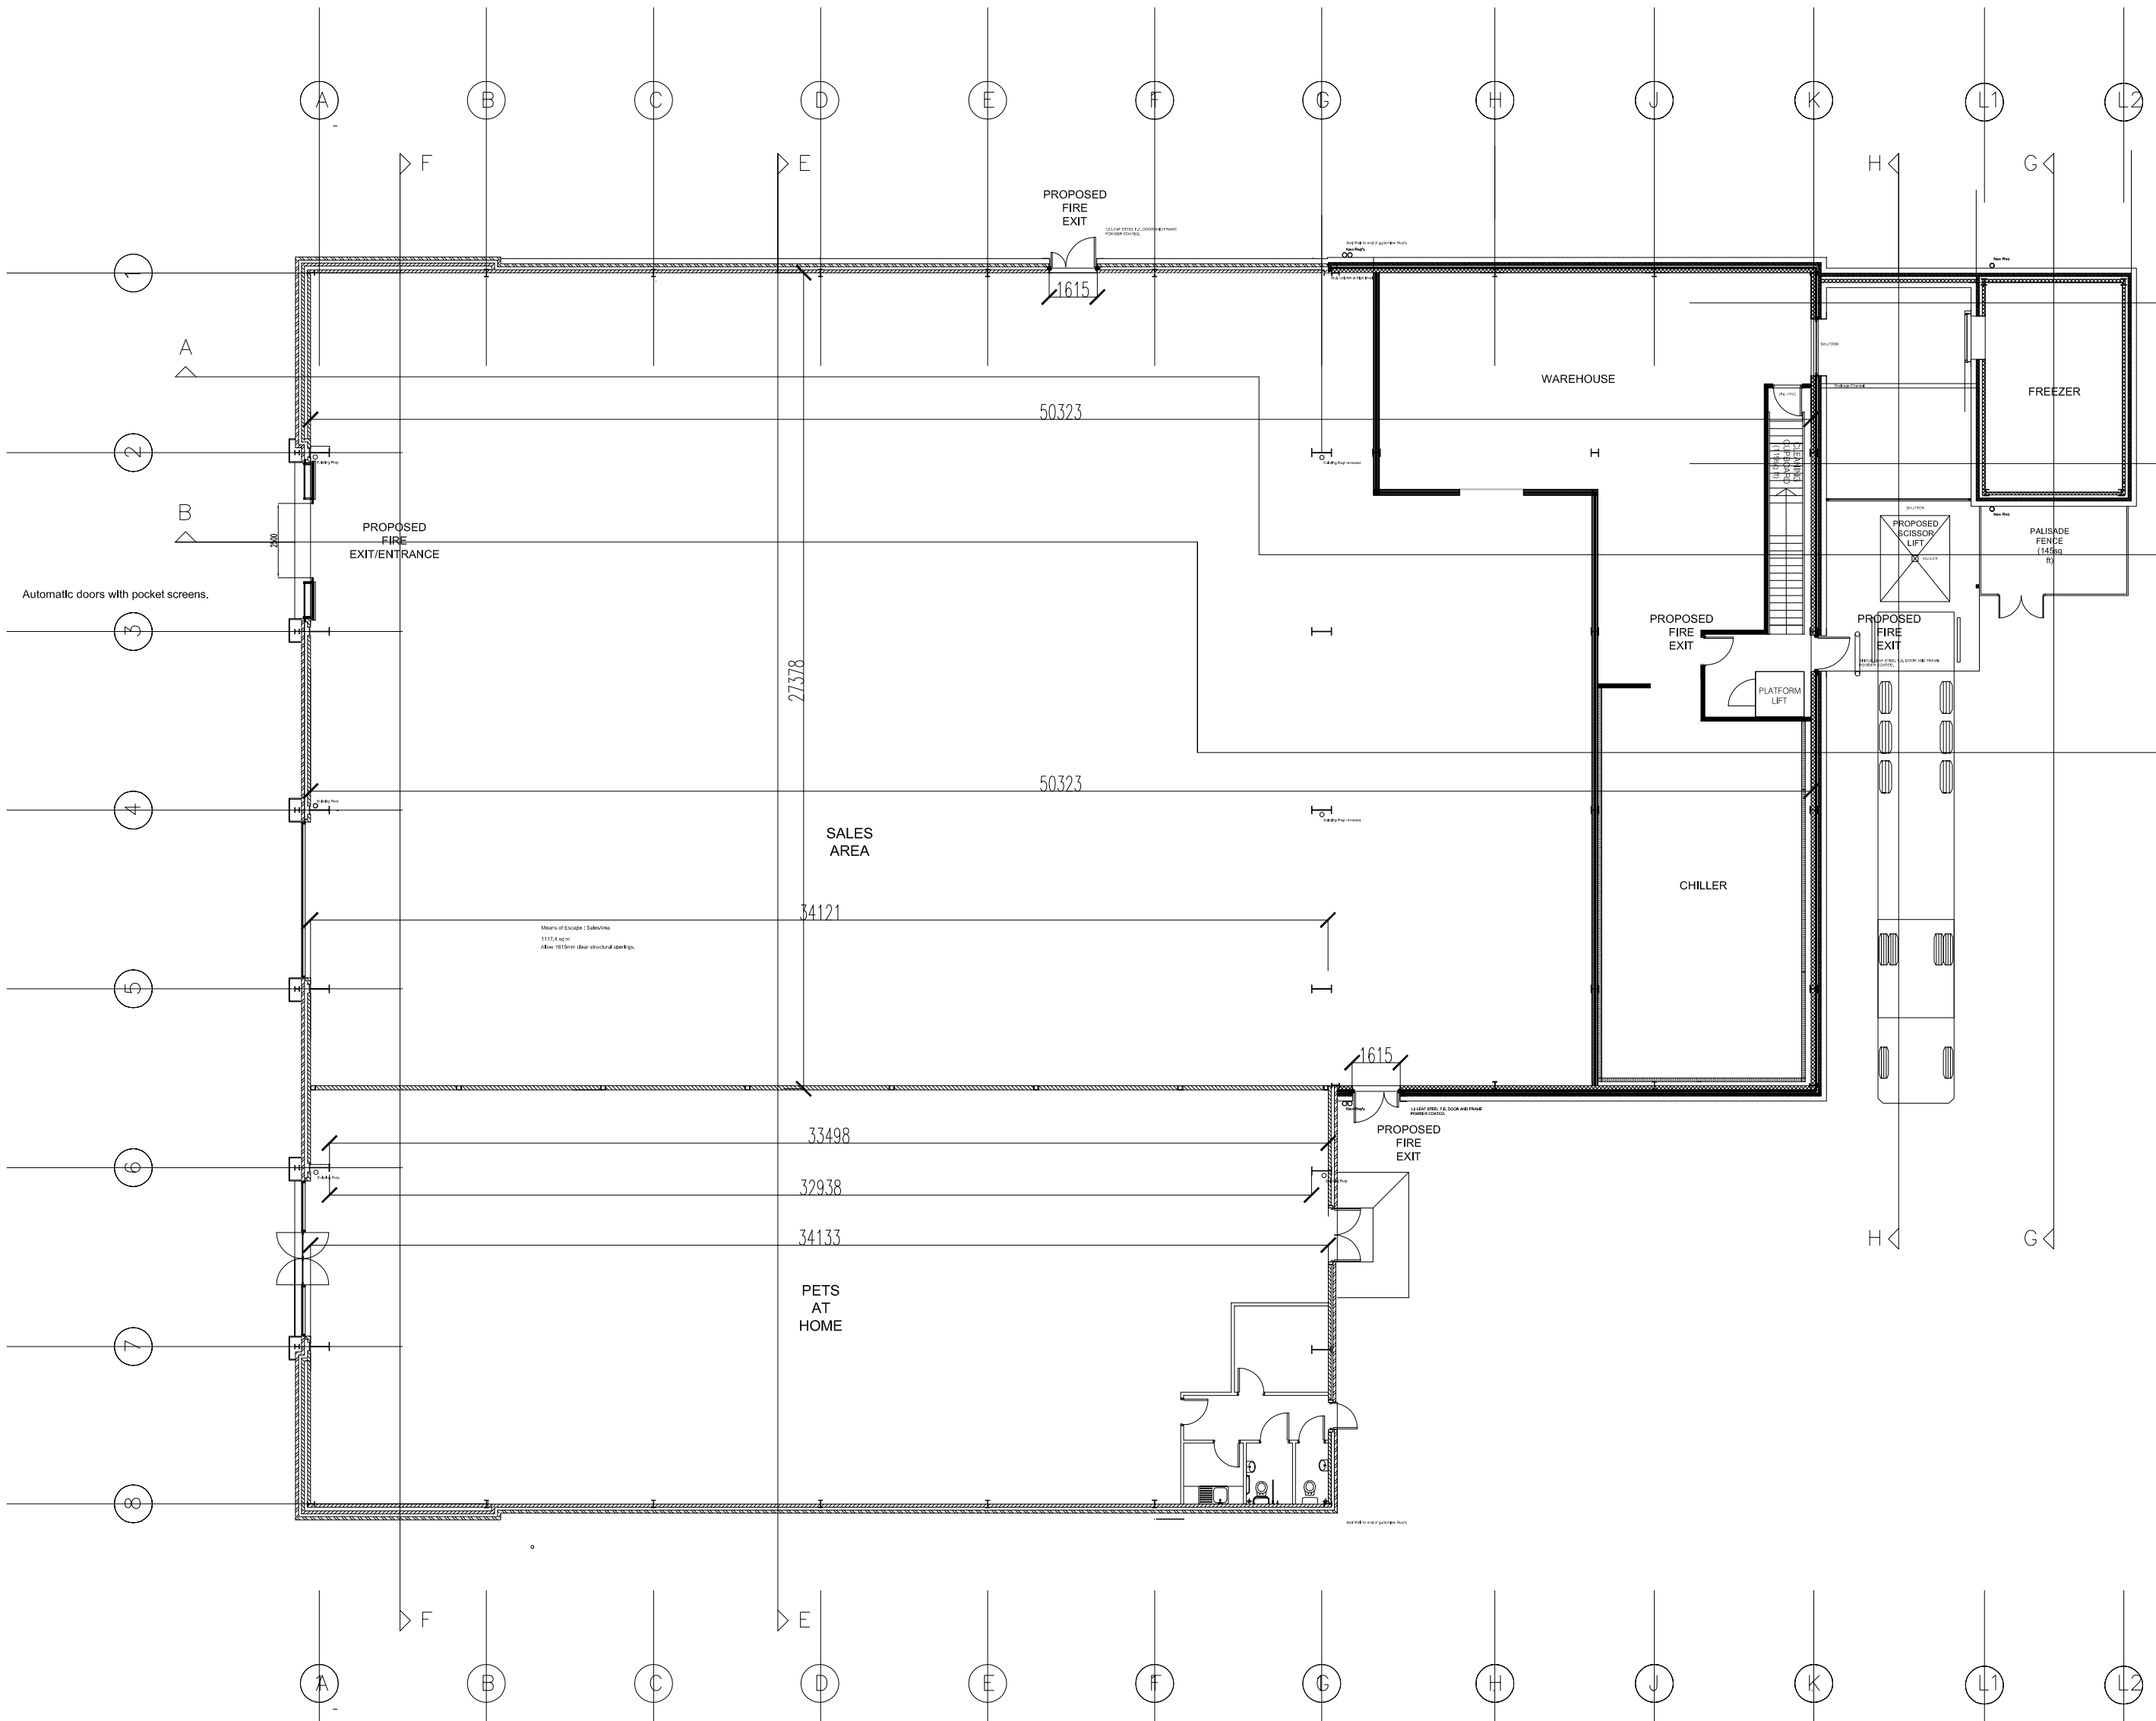


GROUND FLOOR PLAN

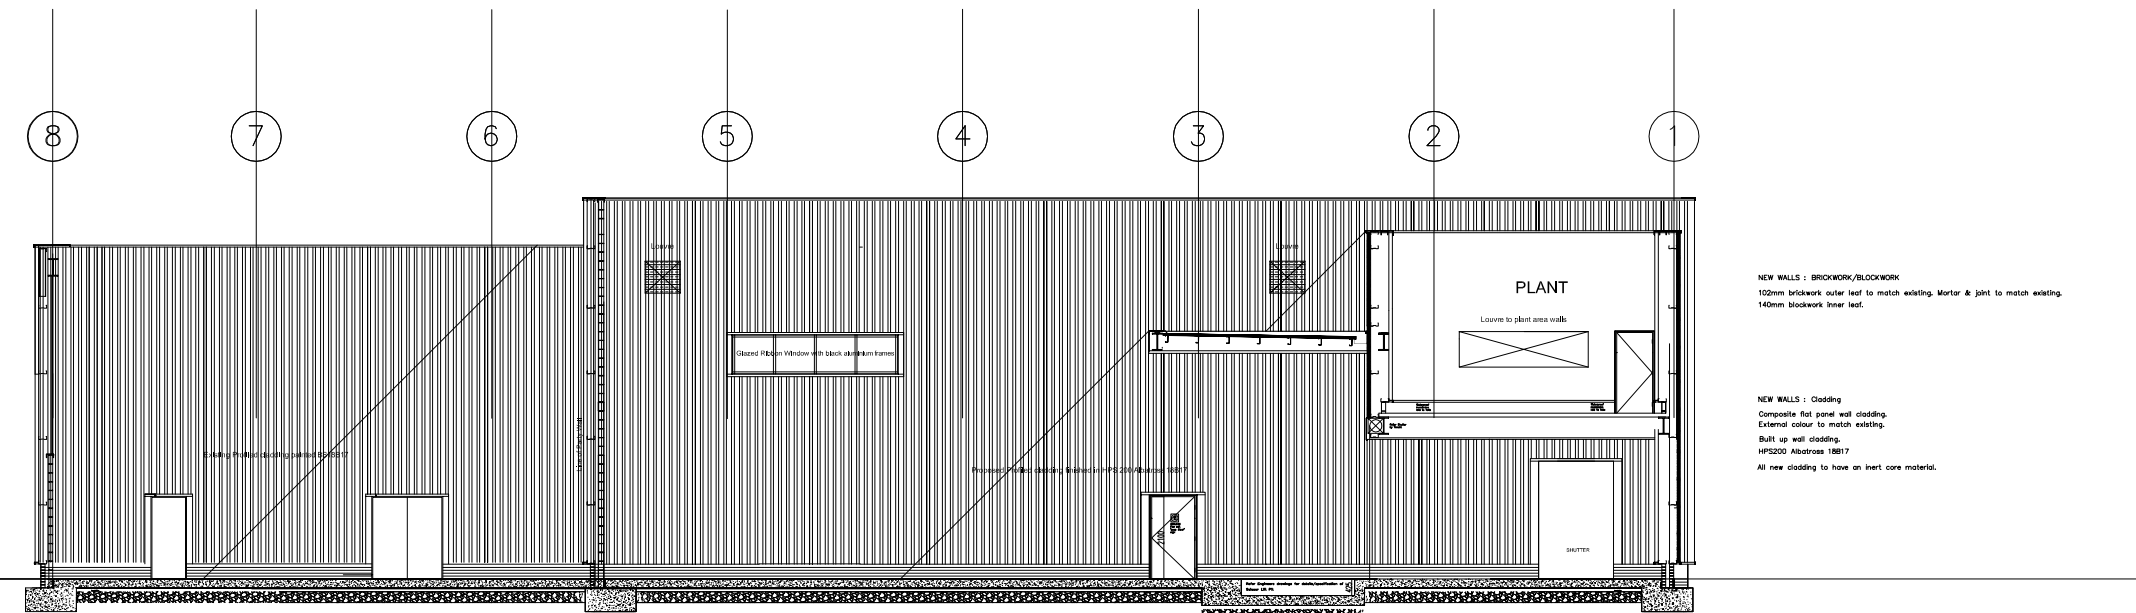


SECTION HH: PART REAR ELEVATION

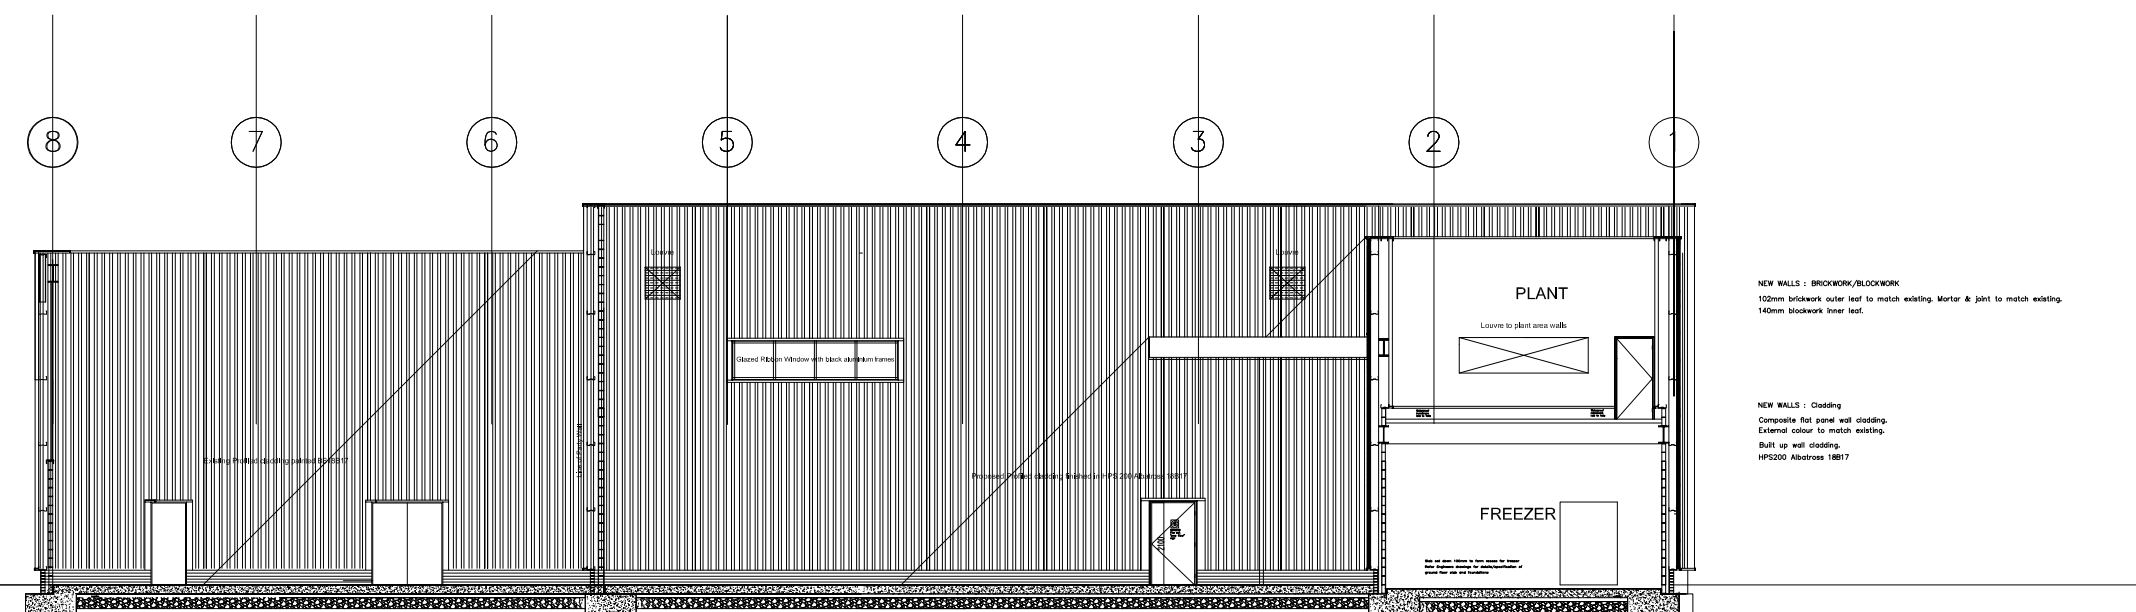


SECTION GG: PART REAR ELEVATION

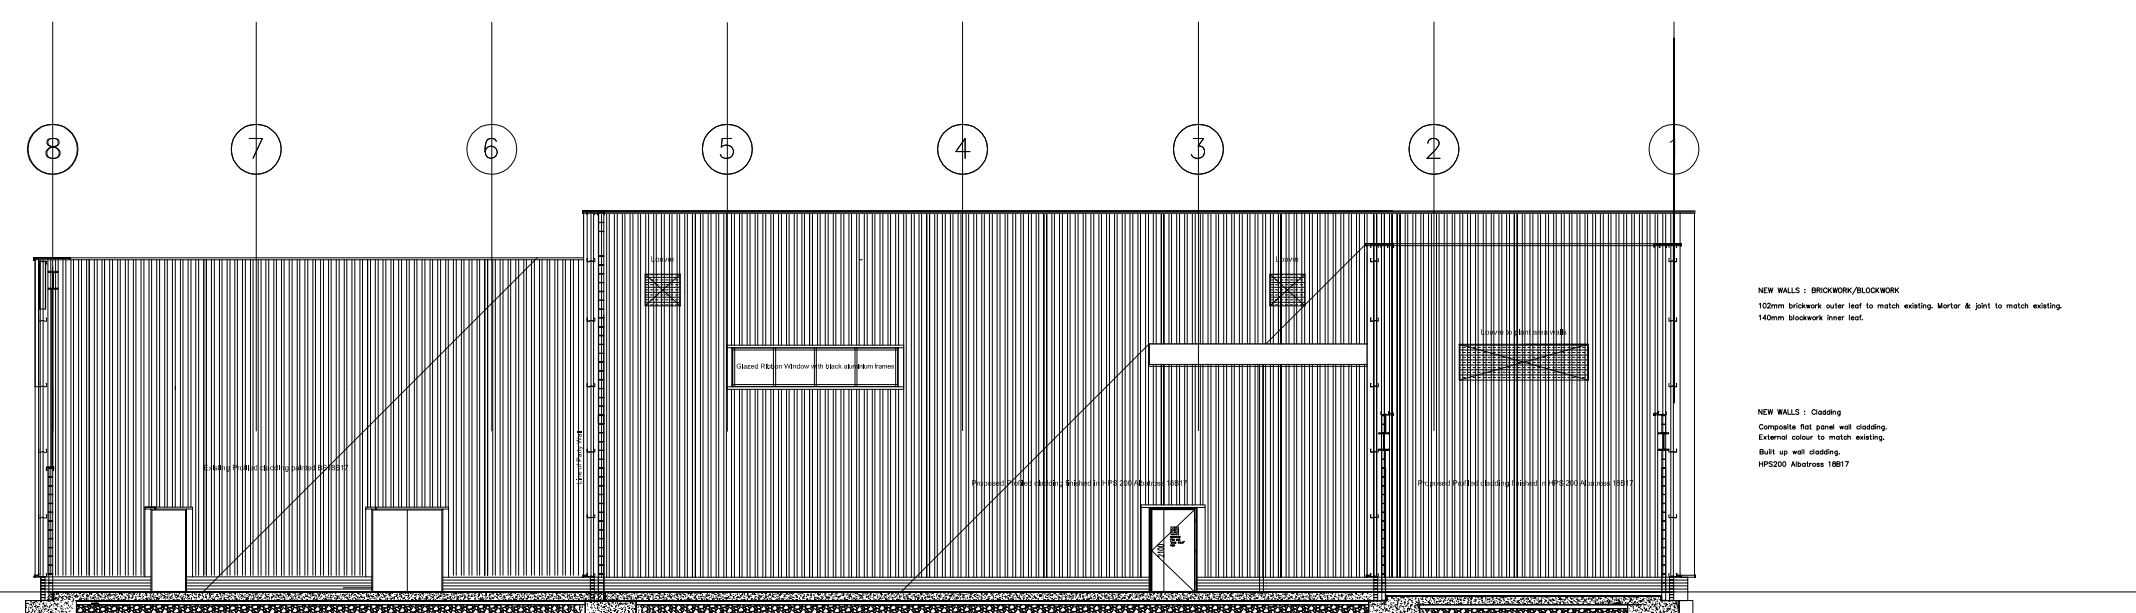


REAR ELEVATION

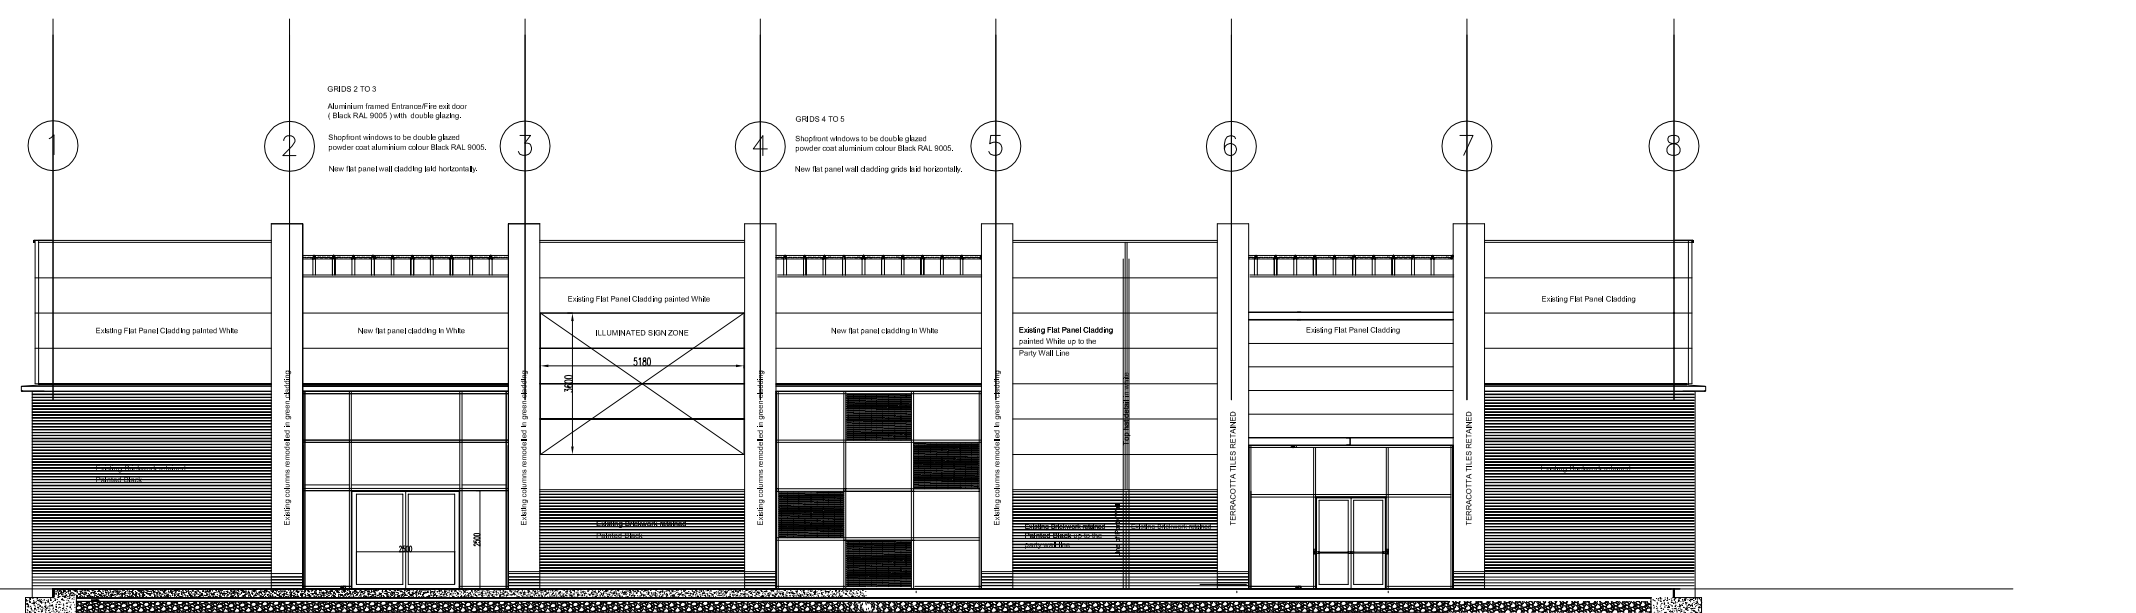


FRONT ELEVATION

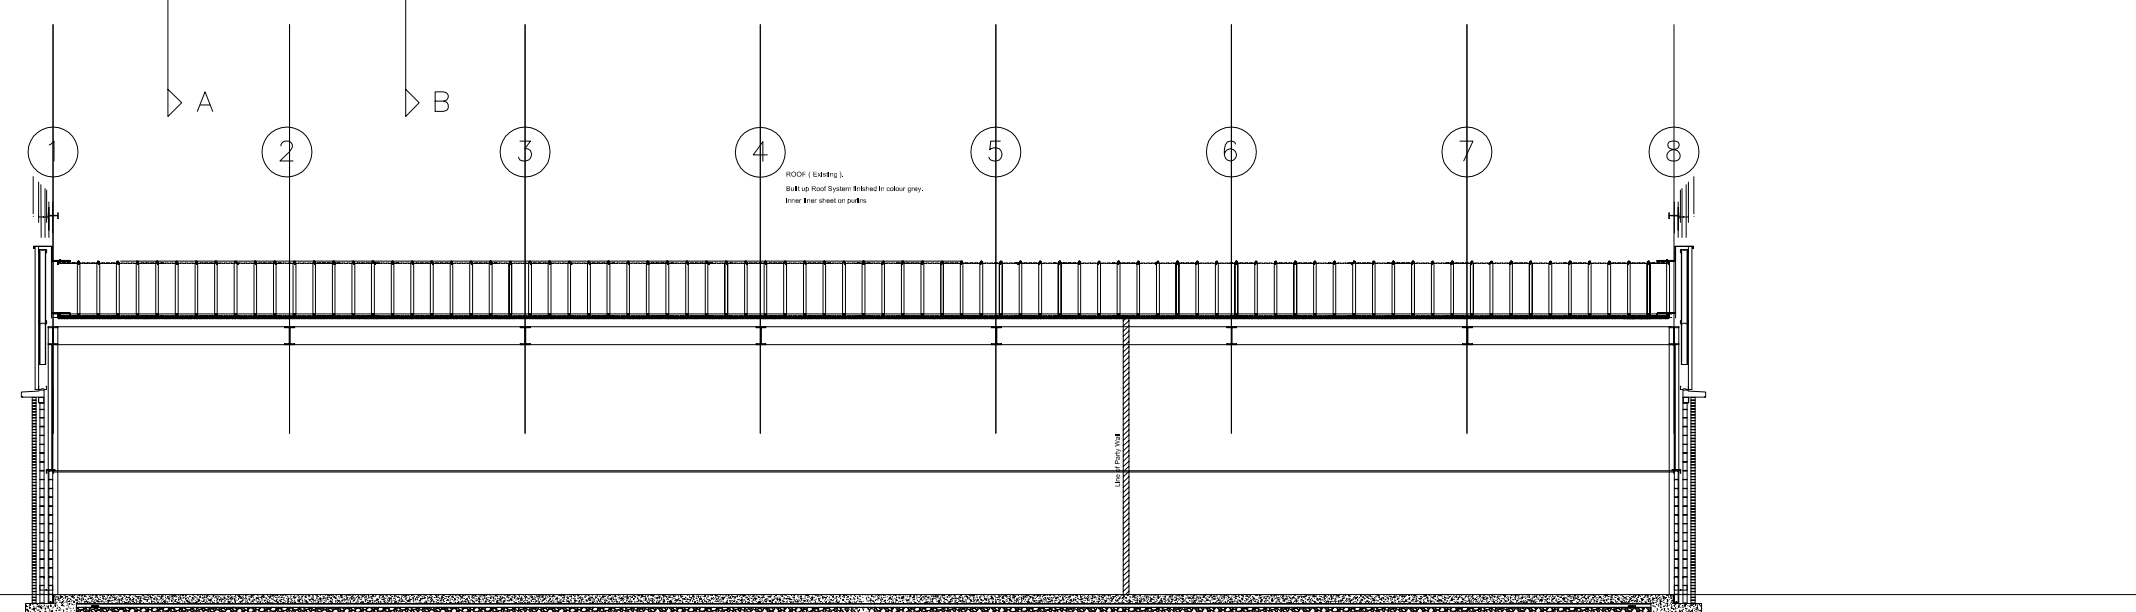

CROSS SECTION FF

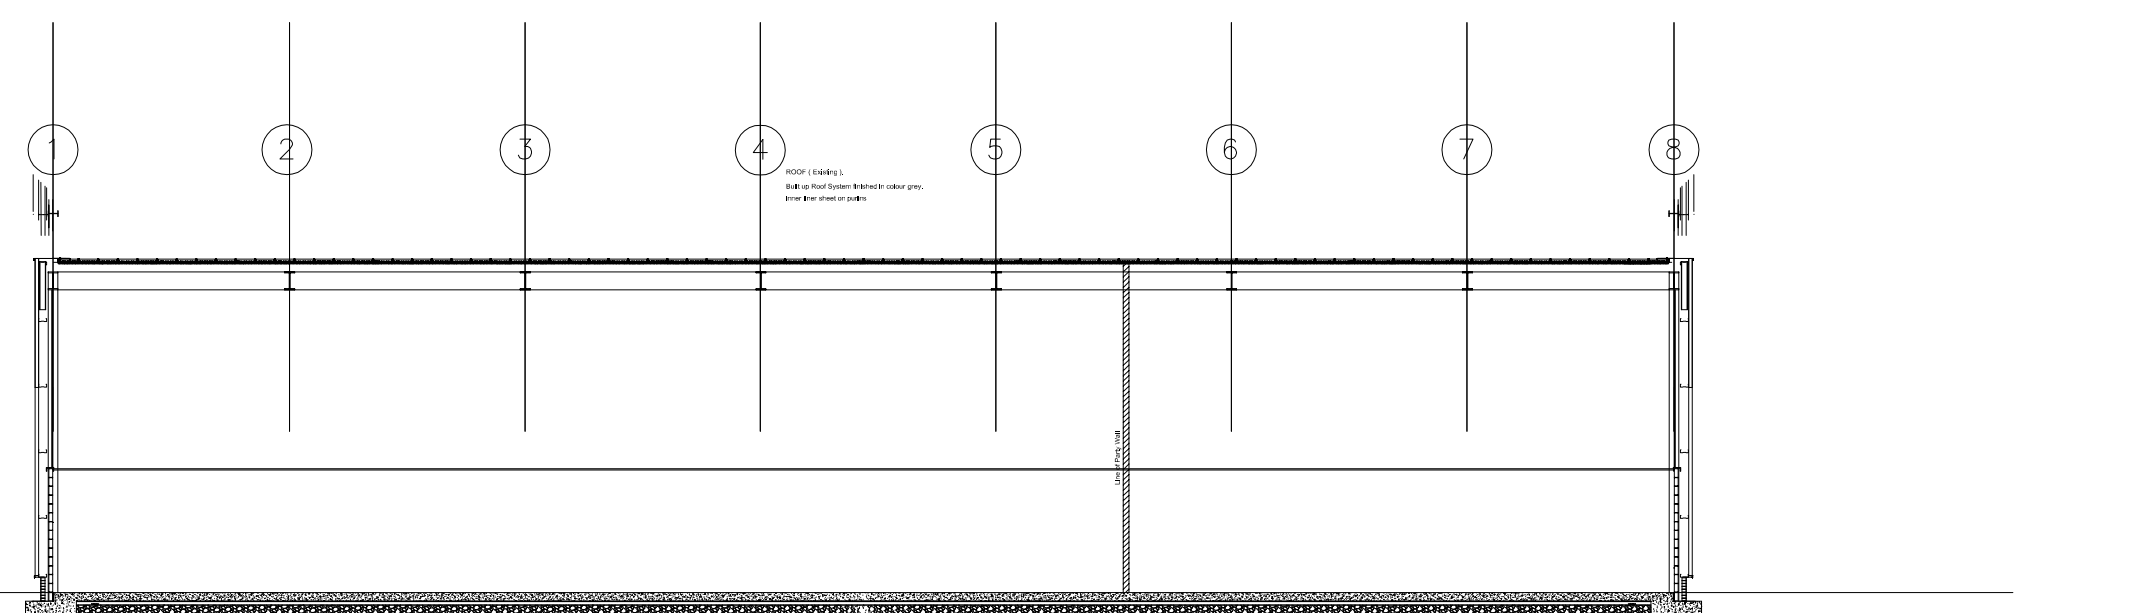

CROSS SECTION EE

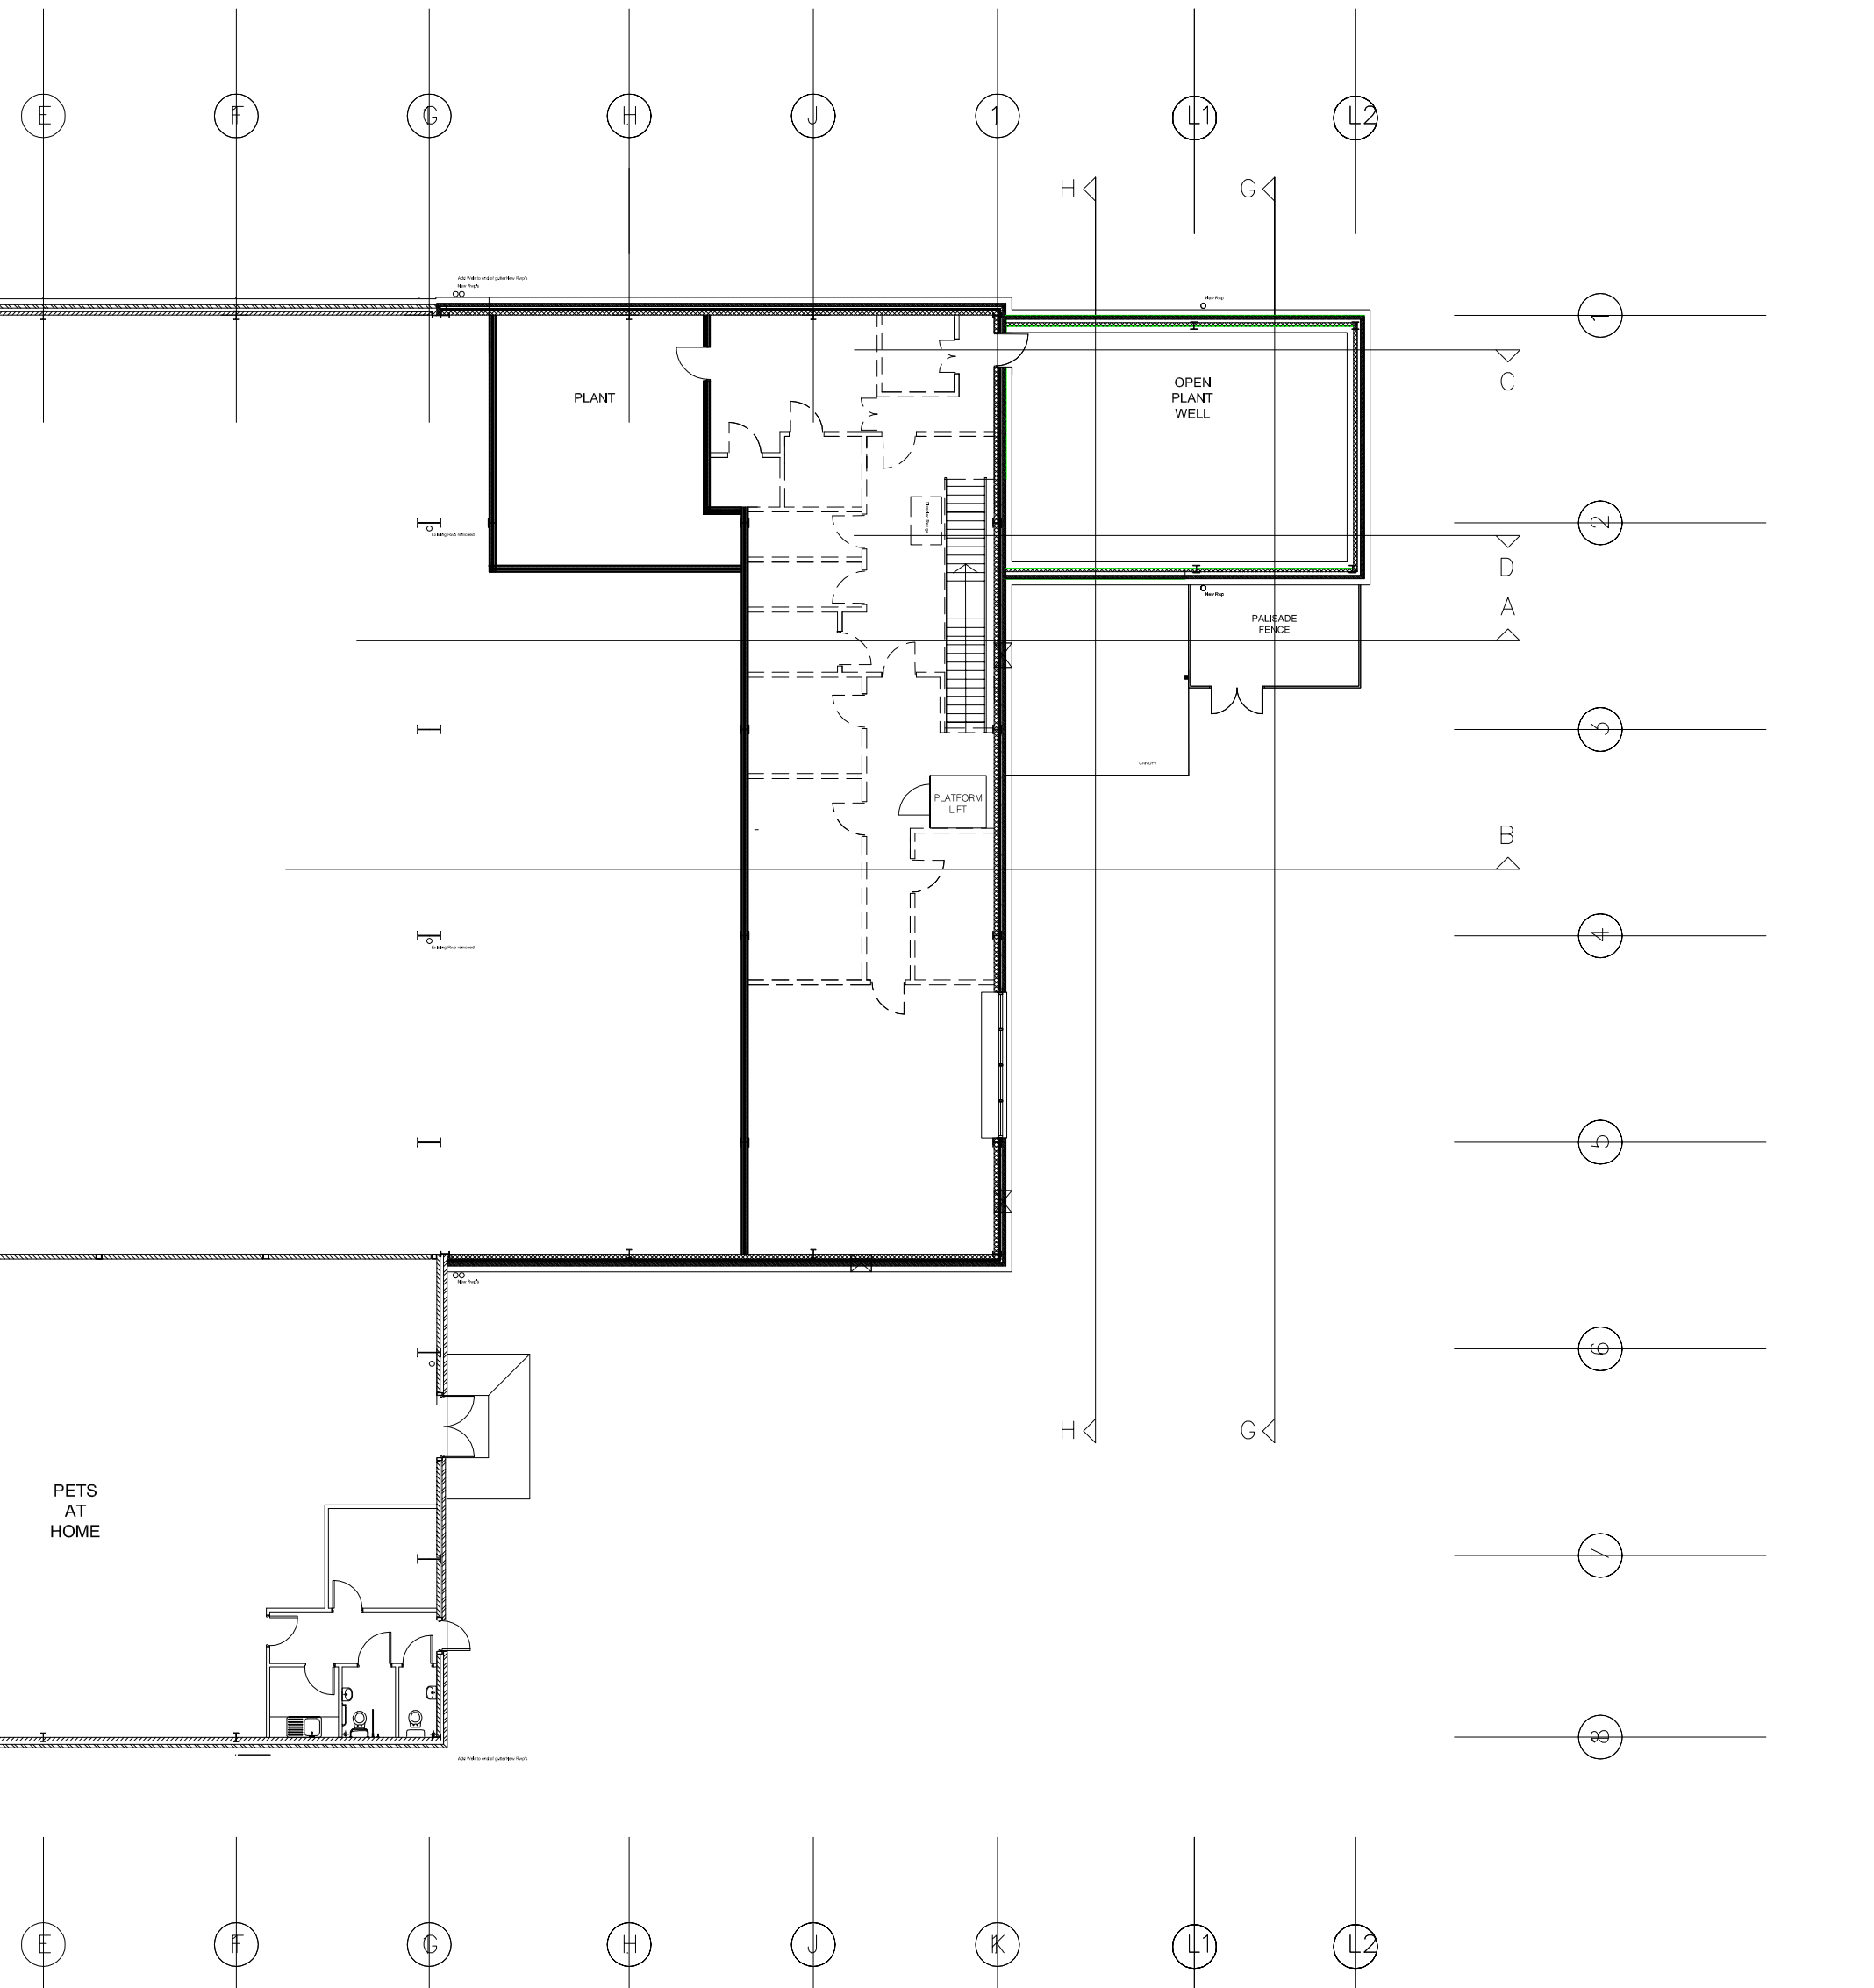

FIRST FLOOR PLAN

Rev	Description	Date
	This drawing is Copyright.	
	The Contractor is to bring to the notice of the Architect any discrepancies contained in this drawing prior to work commencement.	
	Do not scale from this drawing.	
	The Contractor and his Sub-contractors are to verify all dimensions on site before making shop drawings or commencing manufacture.	
CLIENT PLANNING APPLICATION DRAWING		
PEEL LAND PROPERTY & INVESTMENTS PLC		
TITLE	SCHEME	
PROPOSED KEY DRAWING	BARNESLEY RETAIL PARK UNITS 3B/3C	
DATE	NOVEMBER 2021	
SCALES	1 : 200	
JOB No.	DRAWING No.	
AGH/997	AGH/997/203K	
alan g haines associates		
ARCHITECTS		
2 Ouslethwaite Court		
Genn Lane		
Worsborough		
Barnsley		
S70 0NP		
Tel: (01226) 297664		
Fax: (01226) 285551		