




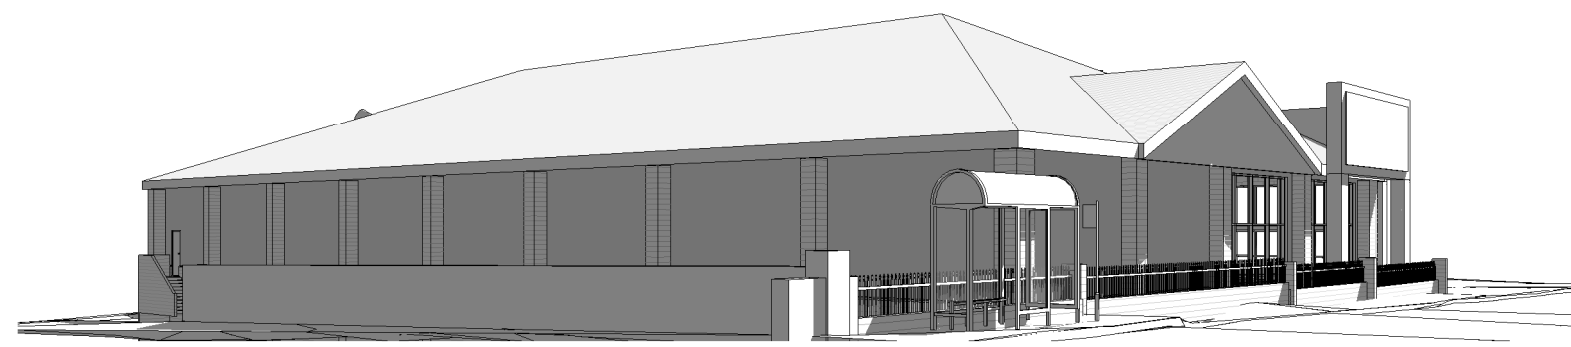


5 Proposed View Down Market Street Totem Signs

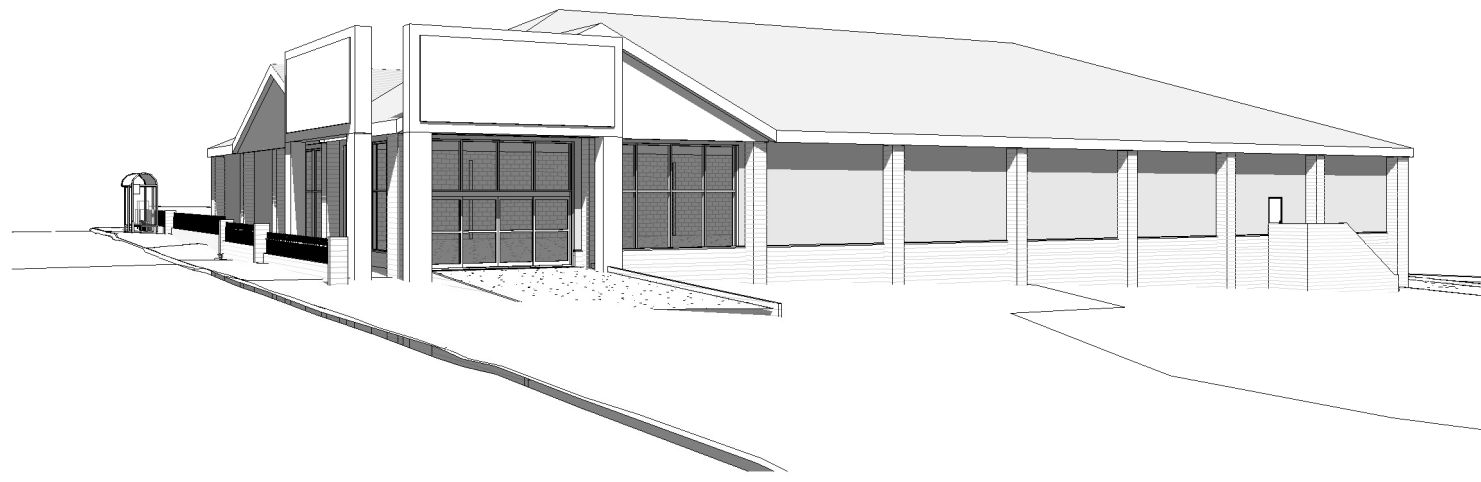

6 Proposed View Up Market Street Totem Signs

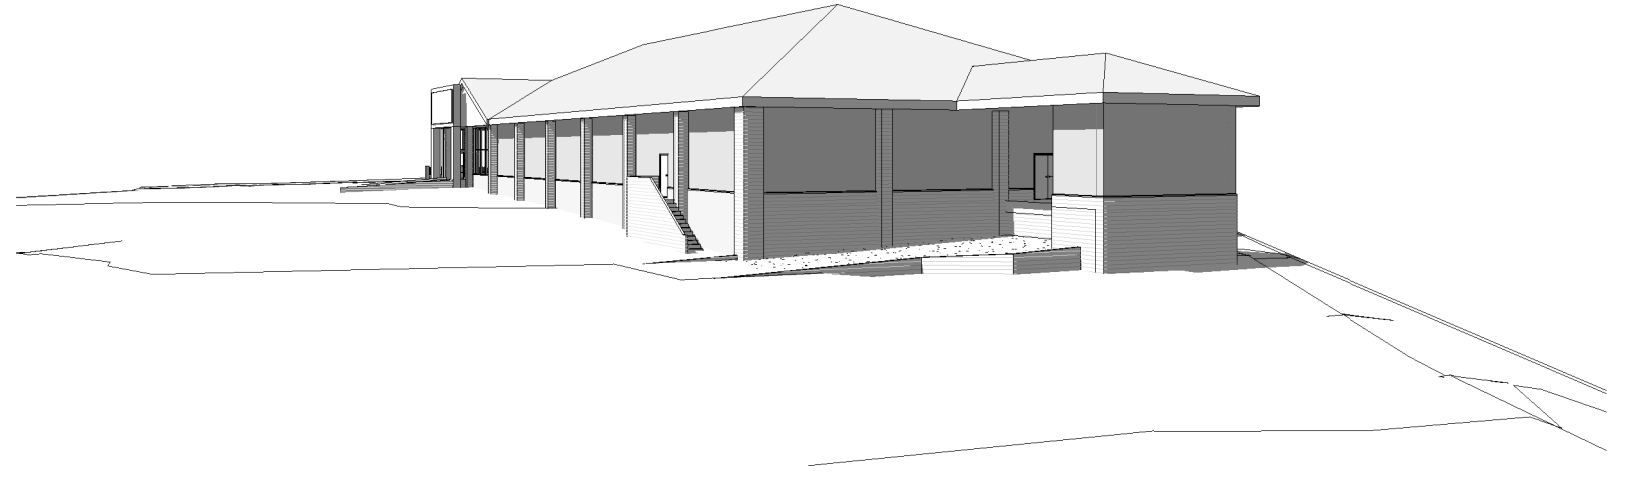


7 Proposed View of Market From Car Park Totem Signs

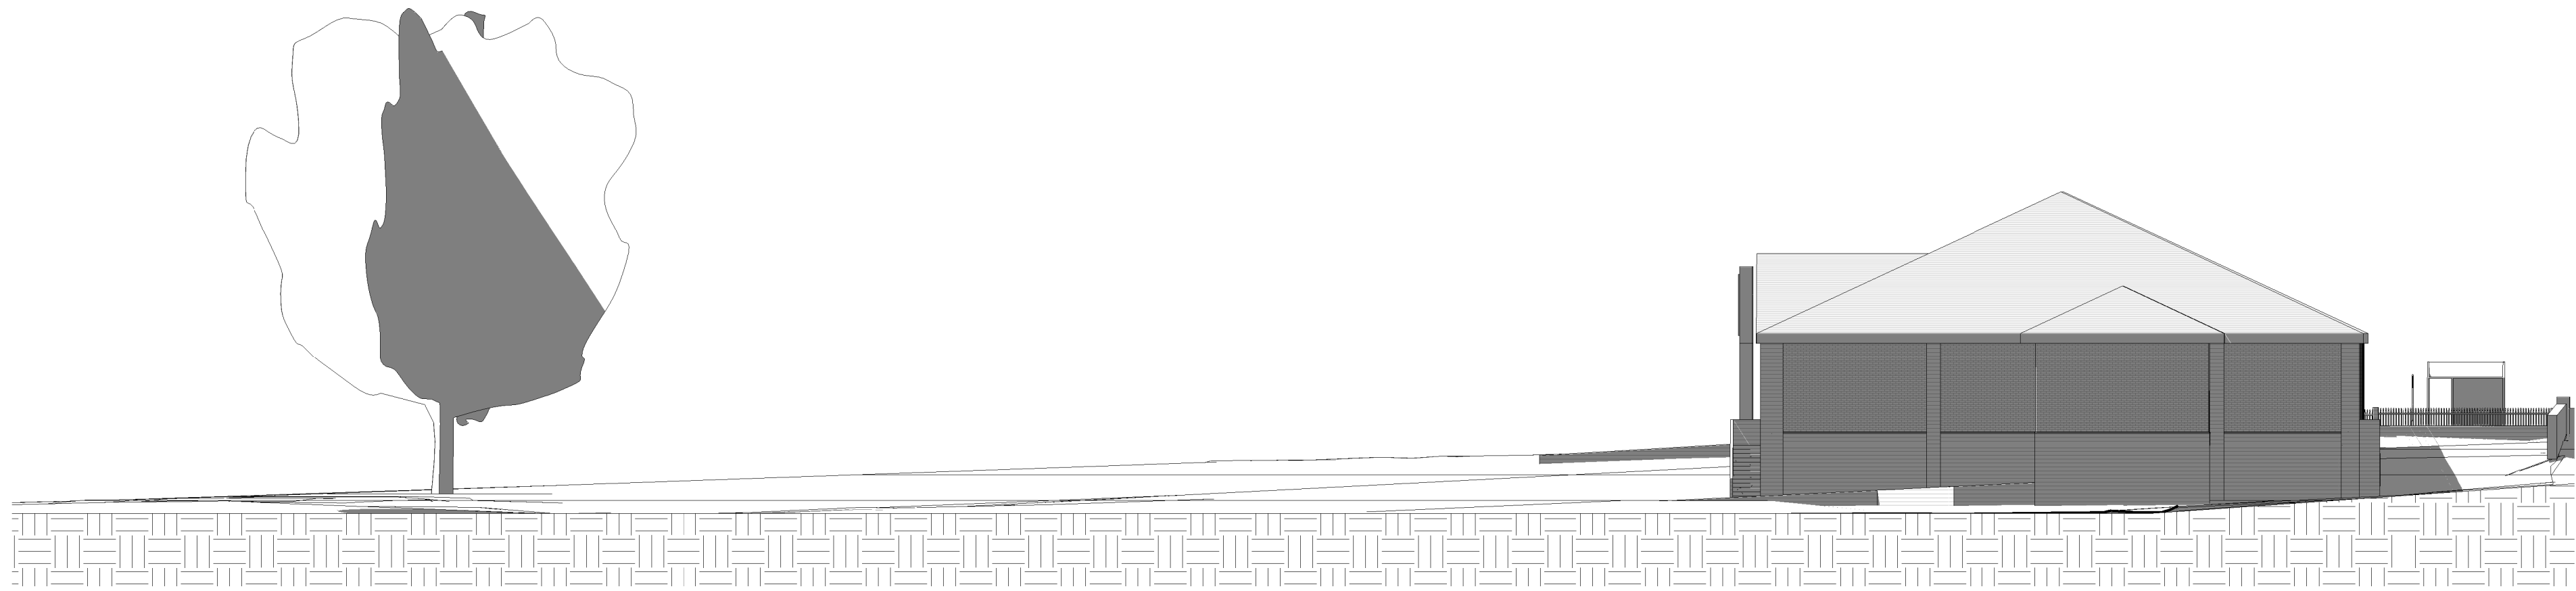


1 North East Elevation As Proposed Totem Sign
1 : 200




4 West Elevation As Proposed Totem Signs
1 : 200

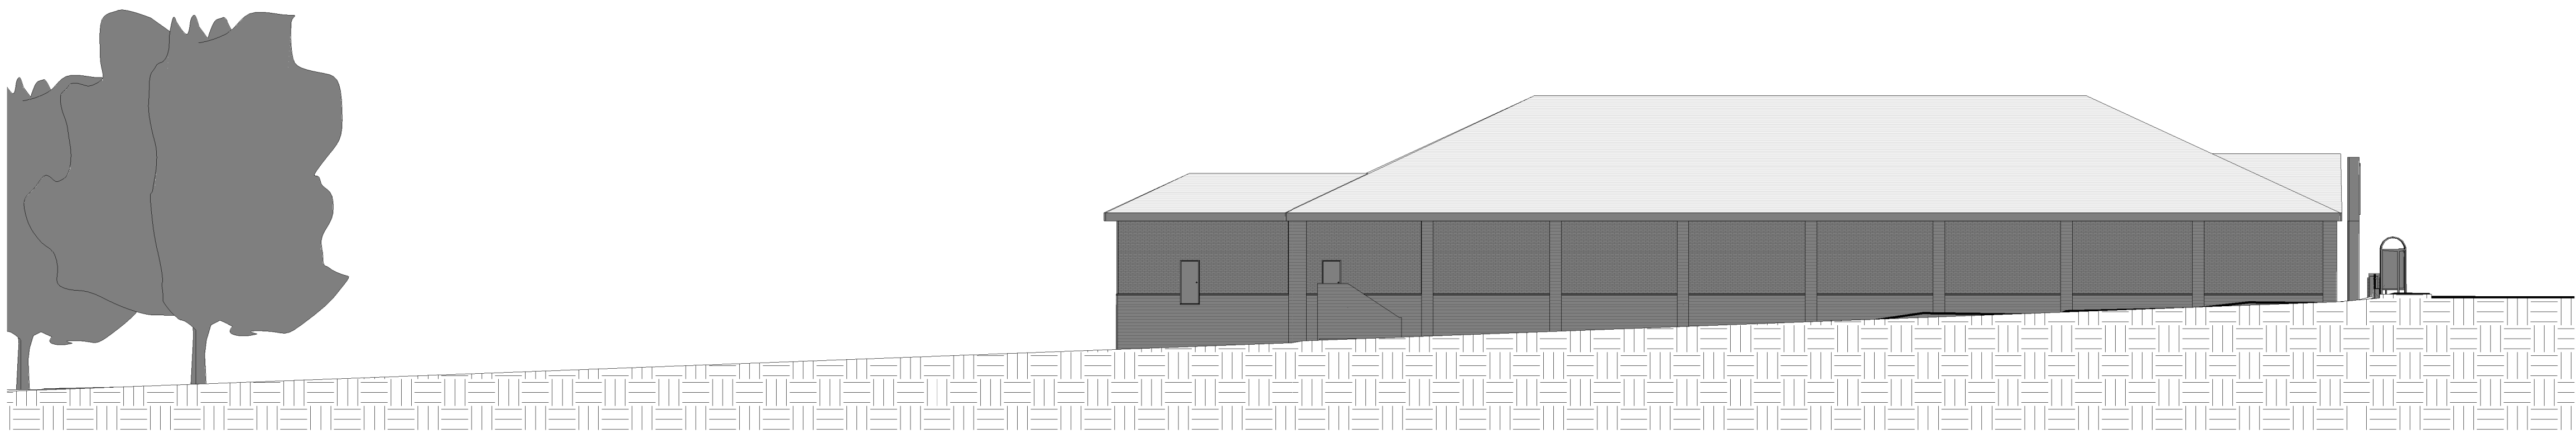

2 North West Elevation As Proposed Totem Signs
1 : 200

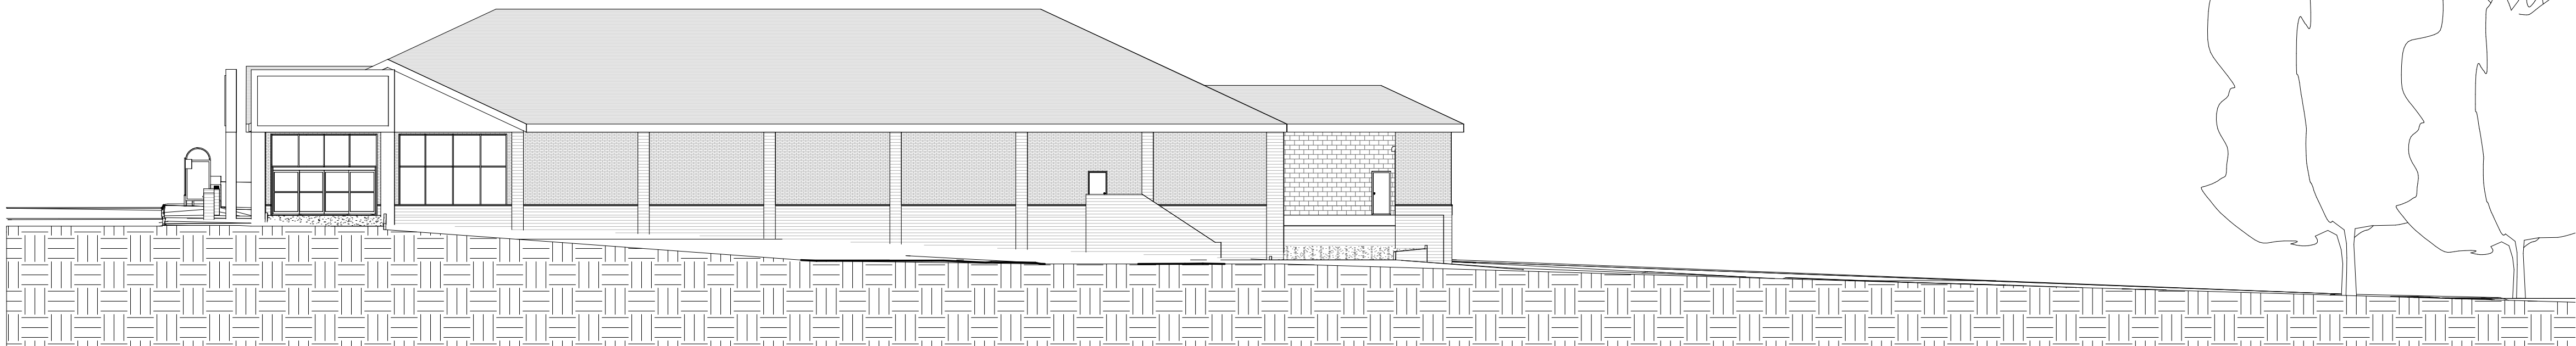

3 South East Elevation As Proposed Totem Signs
1 : 200

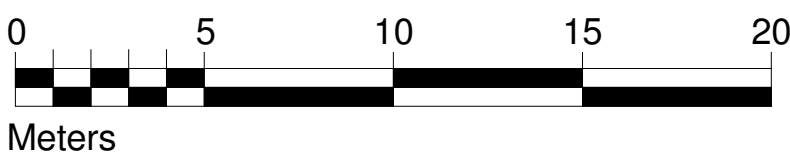

Rev	Date	Drawn	Description
A	26/05/15	SL	Amended Totem Signs

WhiteDesign

Client: RESILIENT

Project: HOYLAND SITE B

Title: Proposed Elevations

Scales: 1:200
Drawn: SL
Date: 28/05/2015 09:56:01
Checked: KU

Drawing no: 0013.10.02 125
Rev: A

The White House, 24a St Andrews Road, Sheffield, S11 9AL
T: 0114 226 0255 F: 0114 226 0256
E: office@whitedg.co.uk W: www.whitedg.co.uk

PLANNING