


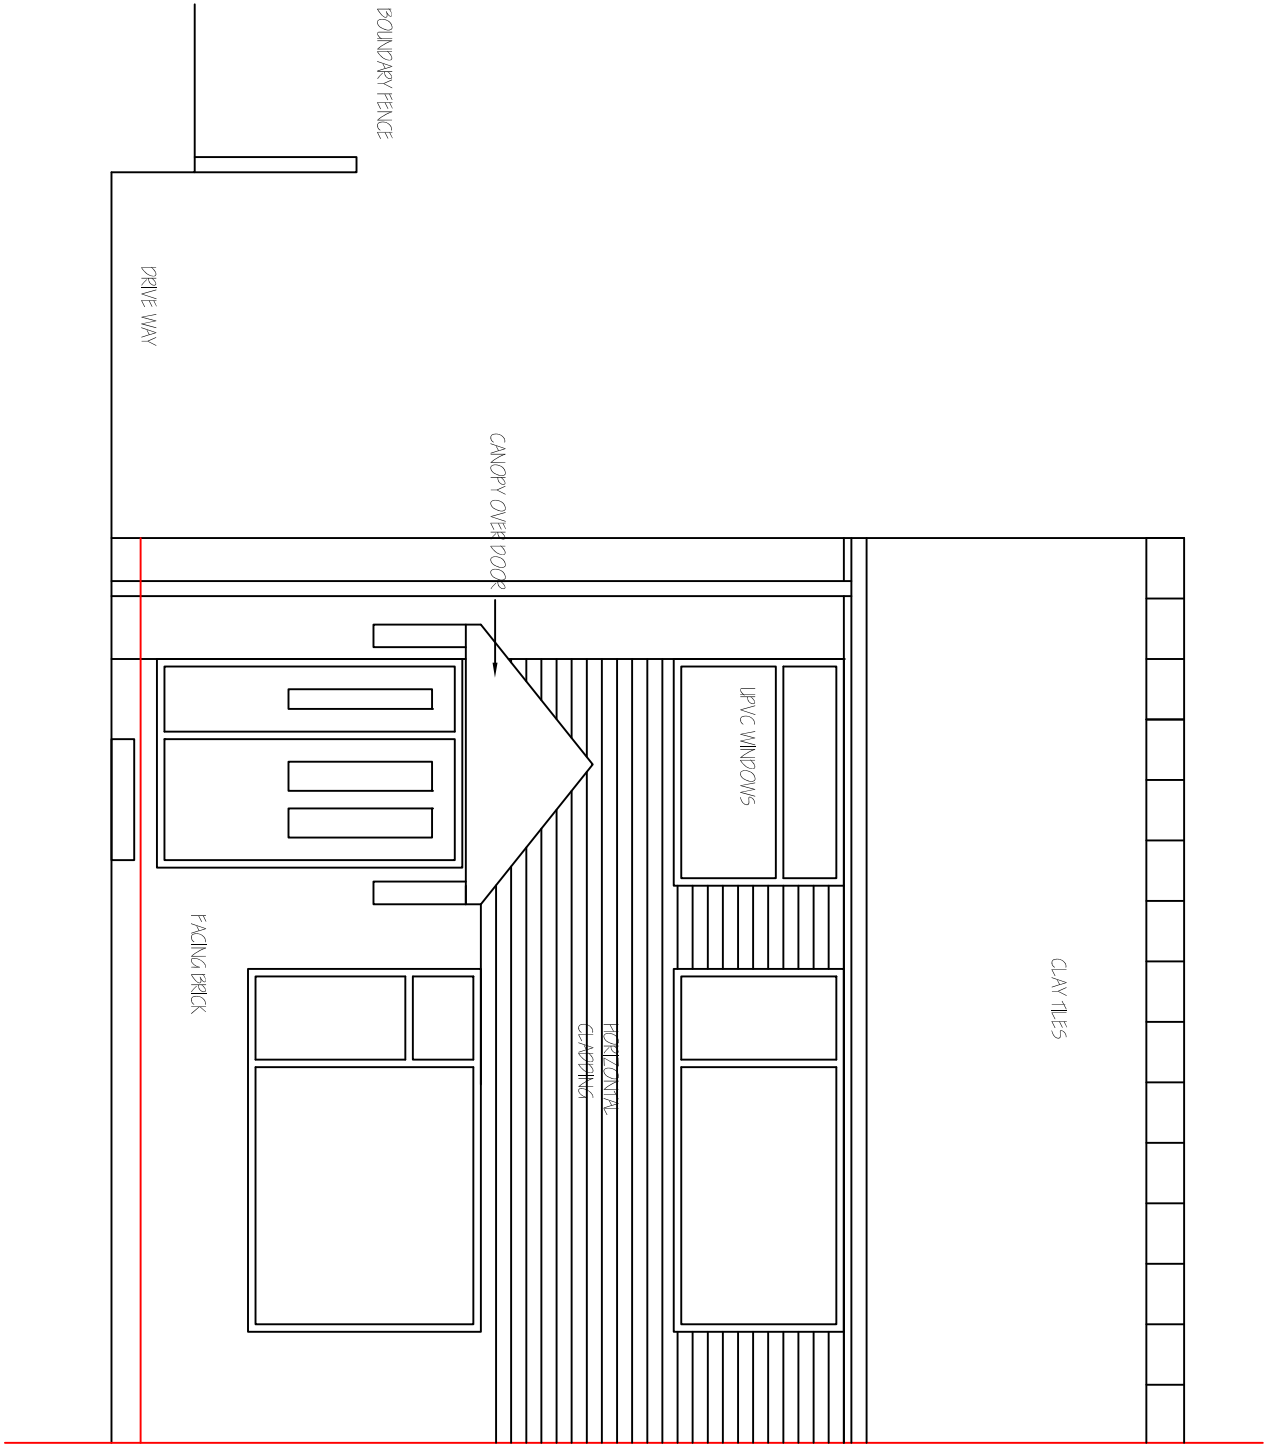


EXISTING FRONT
ELEVATION 1:50

Revisions	A. A-----	00-00-00
This drawing is for planning permission only and is not a construction drawing.		
Drawing Title	EXISTING-ELEVATION	
Job No. - Dwg No.	DH/2009/1000	-
Client:	Mr & Mrs Hawksworth 40 Doves Road Worthington Barnley S13 0TE	


Scale.

1:50

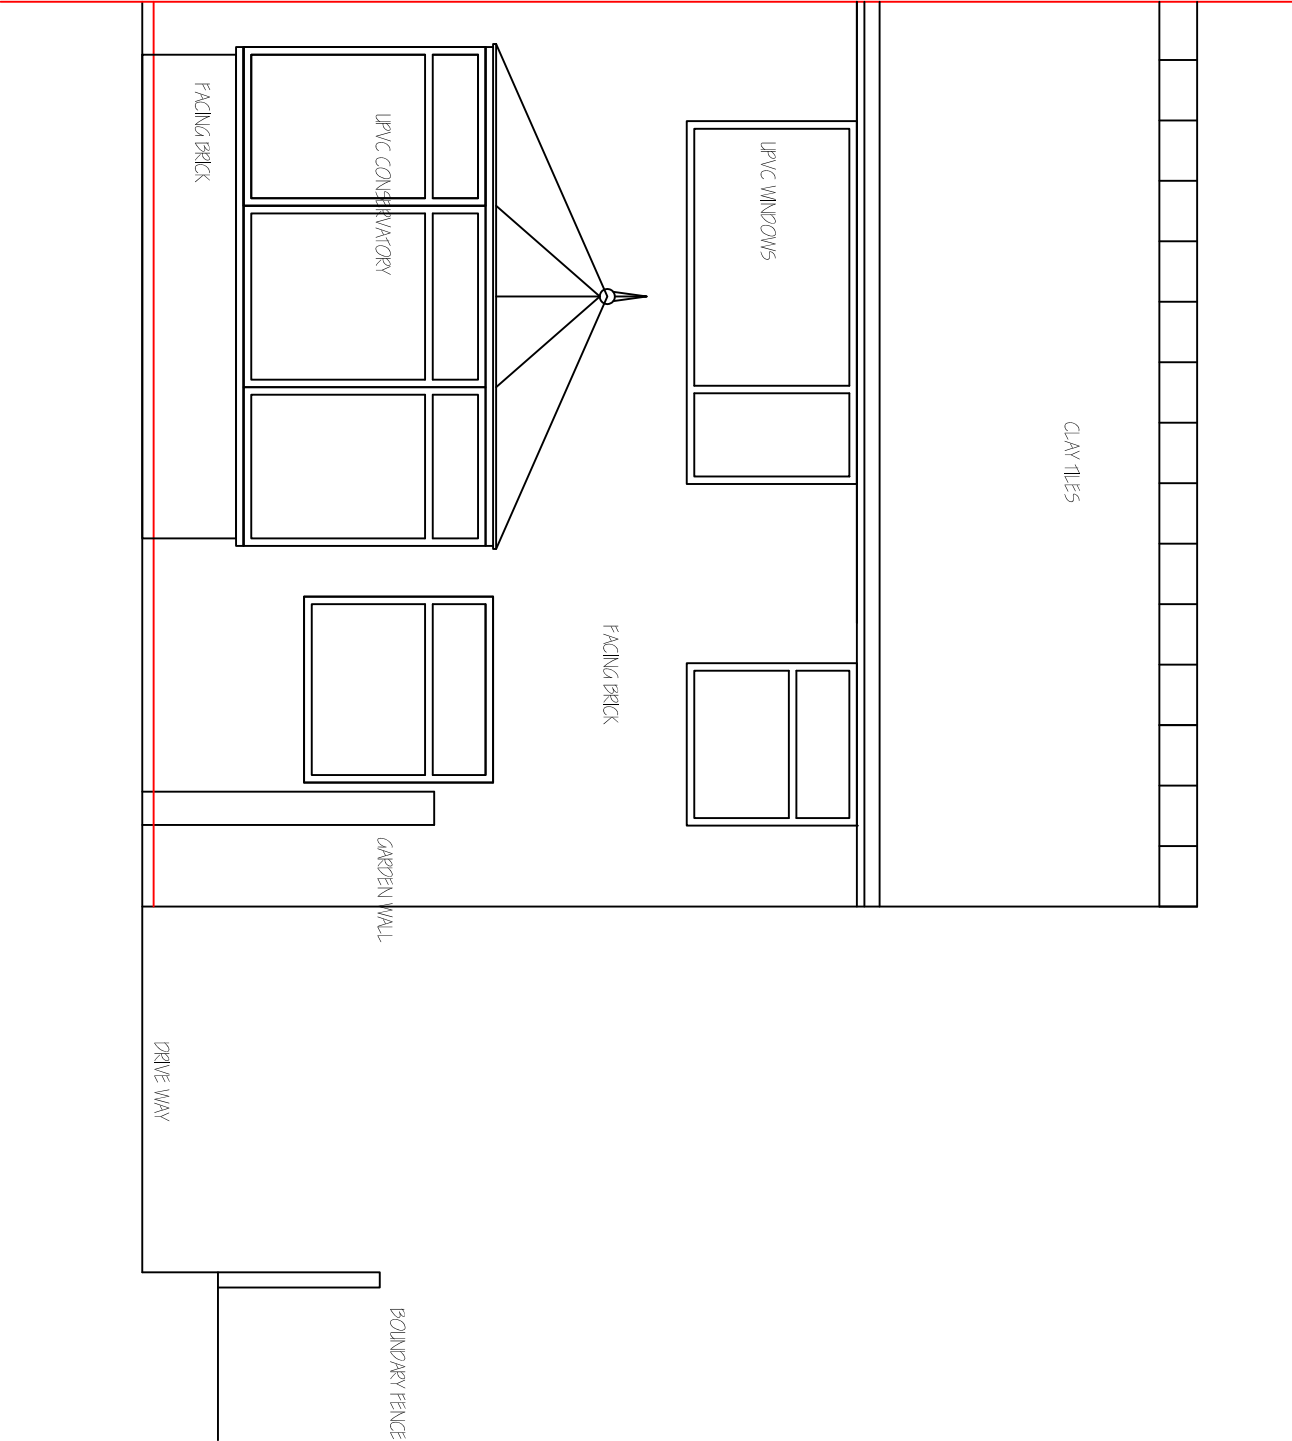


EXISTING REAR
ELEVATION 1:50

Revisions	A. A-----	00-00-00
This drawing is for planning permission only and is not a construction drawing.		
Drawing Title	EXISTING-REAR-ELEVATION	
Job No. - Dwg No.	DH/2009/1001	-
Client:	Mr & Mrs Hawksworth 40 Doves Road Worthing BN11 3QF	
Scale:	1:50	

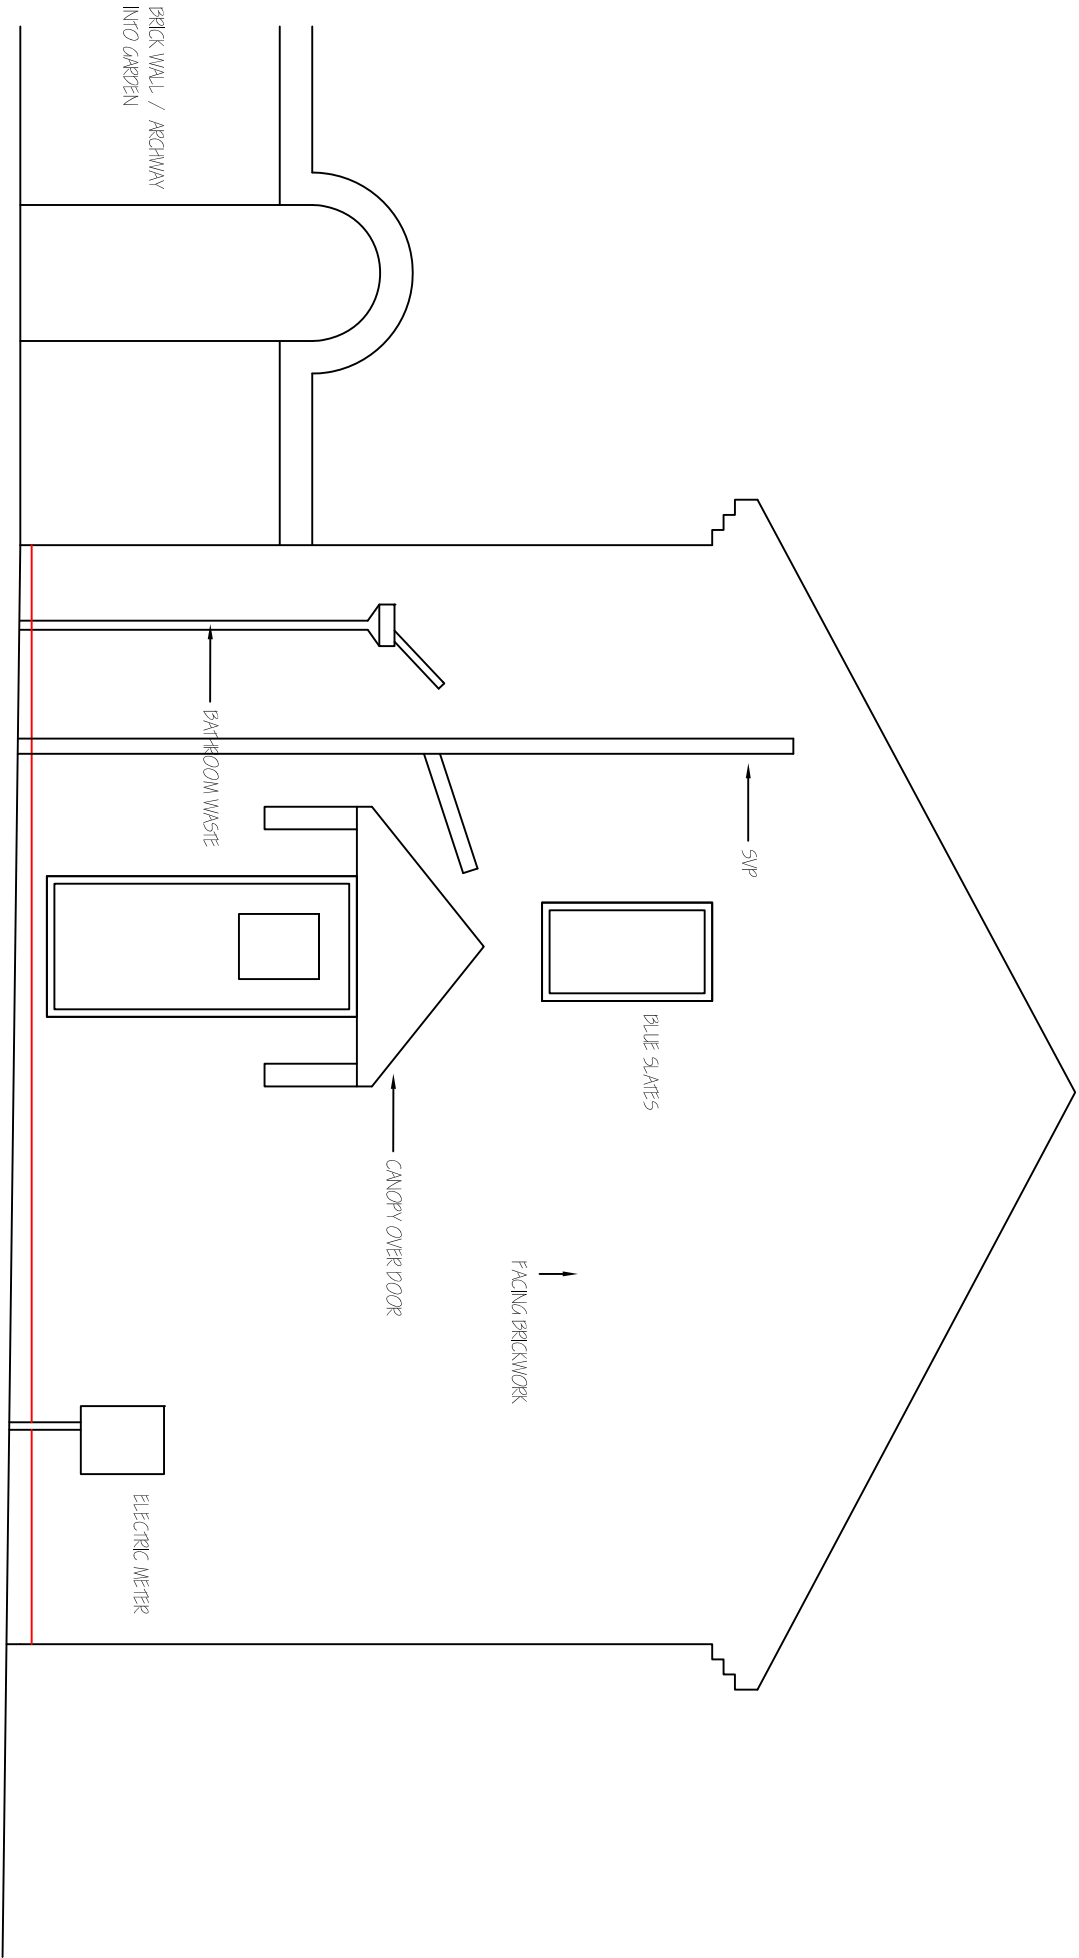

EXISTING SIDE
ELEVATION 1:50

Revisions	A. A-----	00-00-00
This drawing is for planning permission only and is not a construction drawing.		
Drawing Title	EXISTING-SIDE-ELEVATION	
Job No. - Dwg No.	DH/2009/1002	-
Client:	Mr & Mrs Howksworth 40 Doves Road Worthing BN11 3QF	
Scale:	1:50	

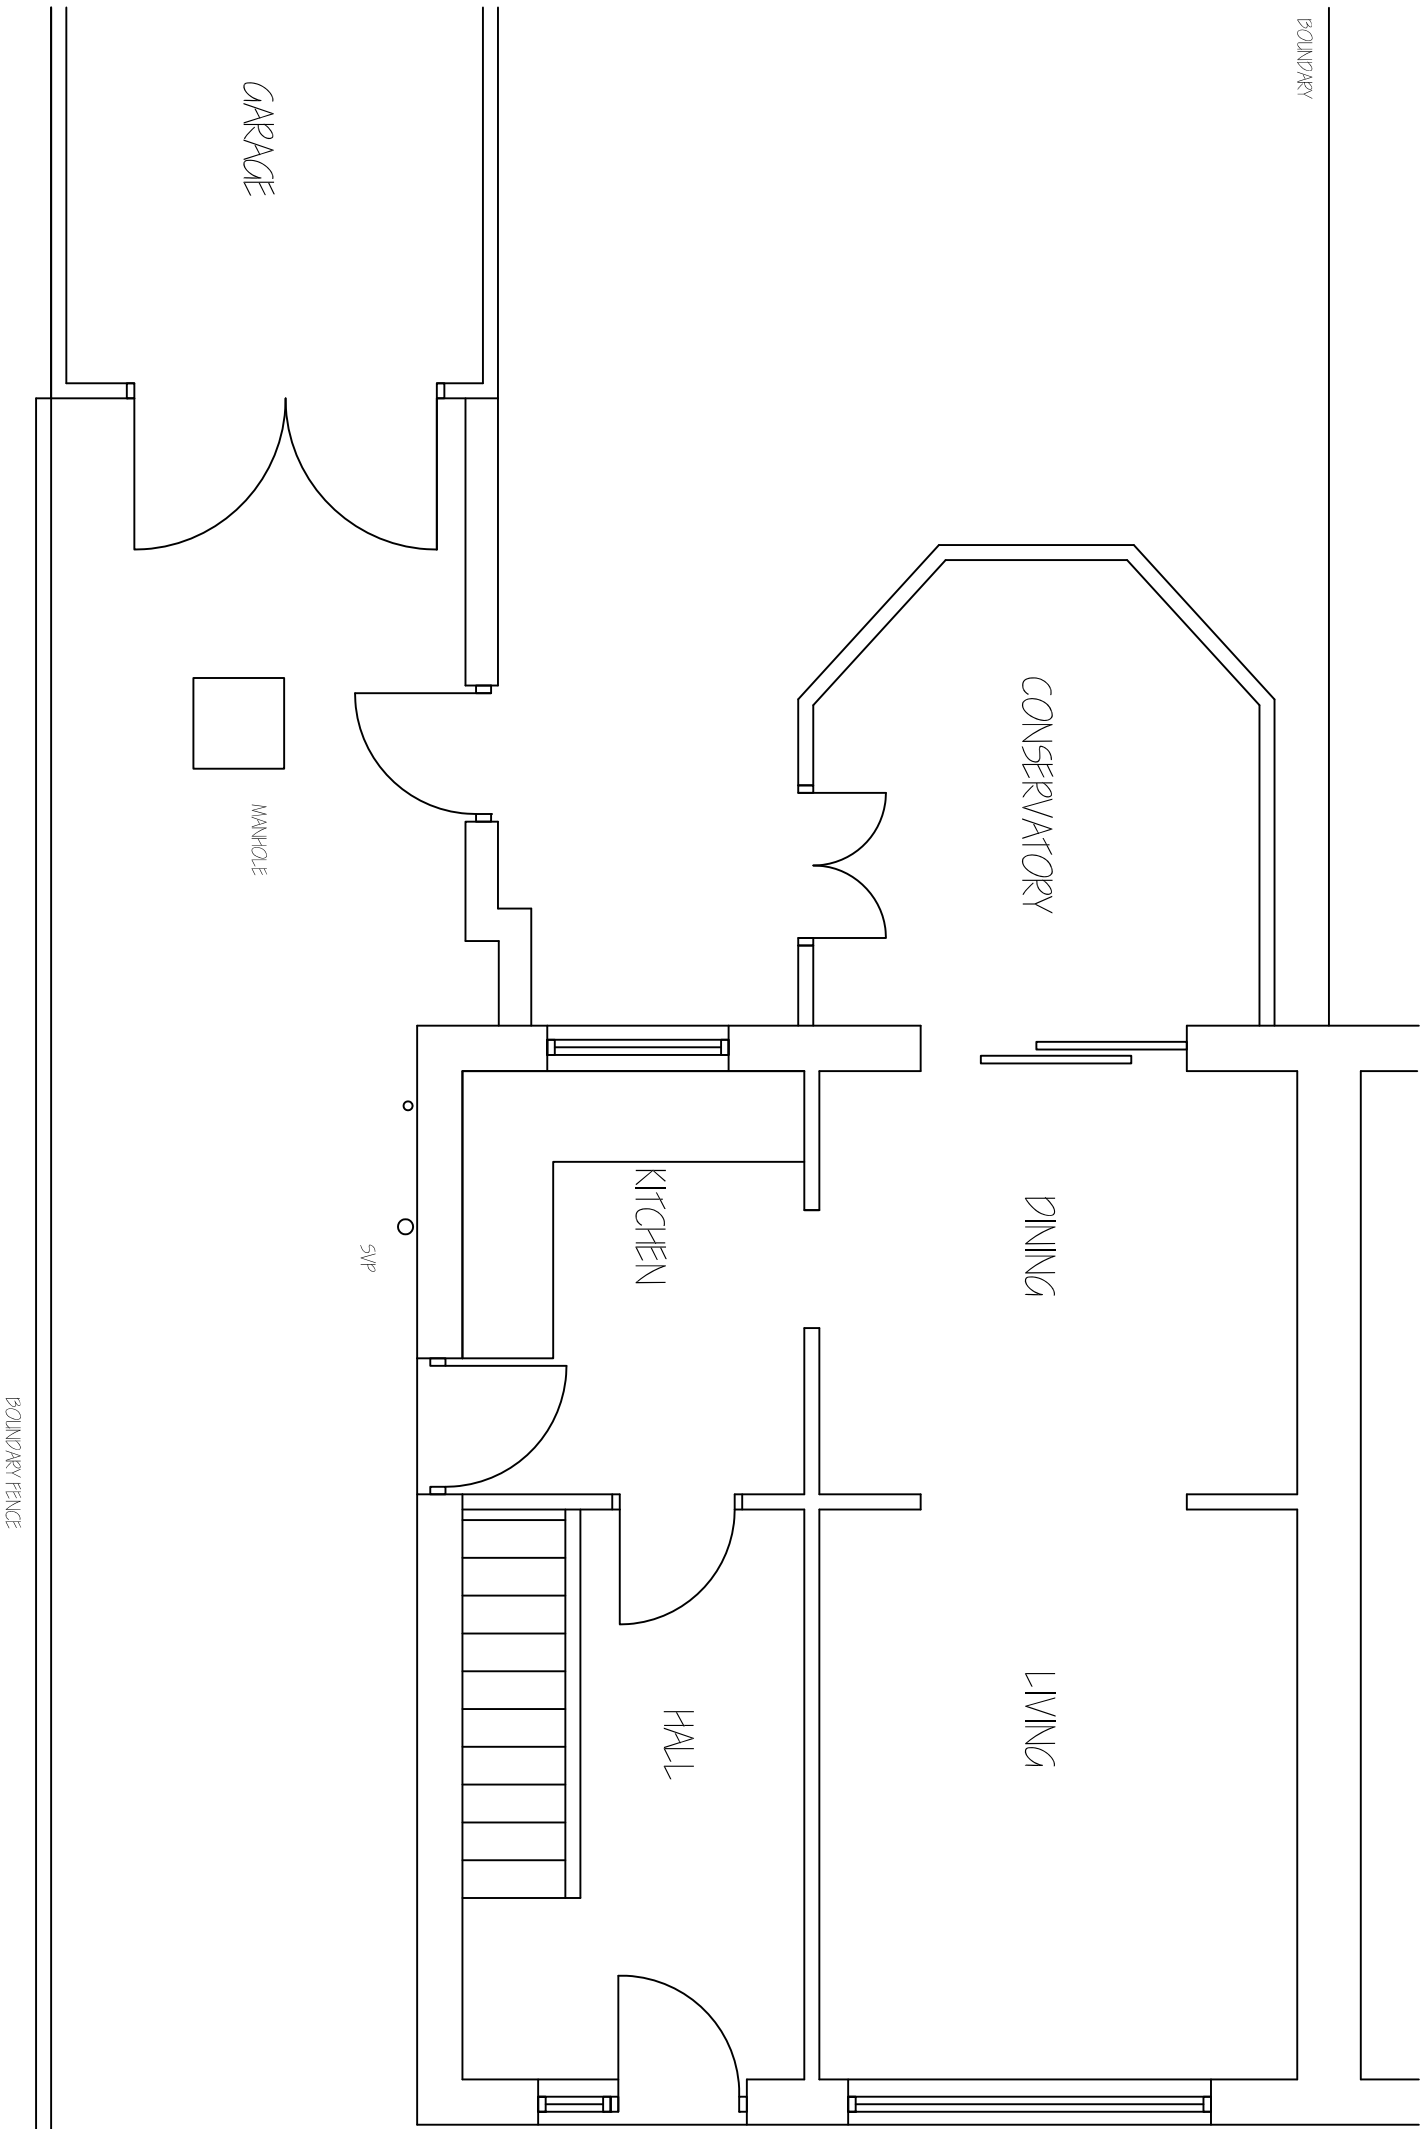

EXISTING GROUND
FLOOR PLAN 1:50

BOUNDARY FENCE

BOUNDARY

GARAGE

MANHOLE

S/P

KITCHEN


HALL

CONSERVATORY

DINING


LIVING

Revisions	A. A-----	00-00-00
This drawing is for planning permission only and is not a construction drawing.		
Drawing Title	EXISTING-PLAN	
Job No. - Dwg No.	DH/2009/1003	-
Client:	Mr & Mrs Hawksworth 40 Doves Road Worthing BN13 0TE	
Scale:	1:50	

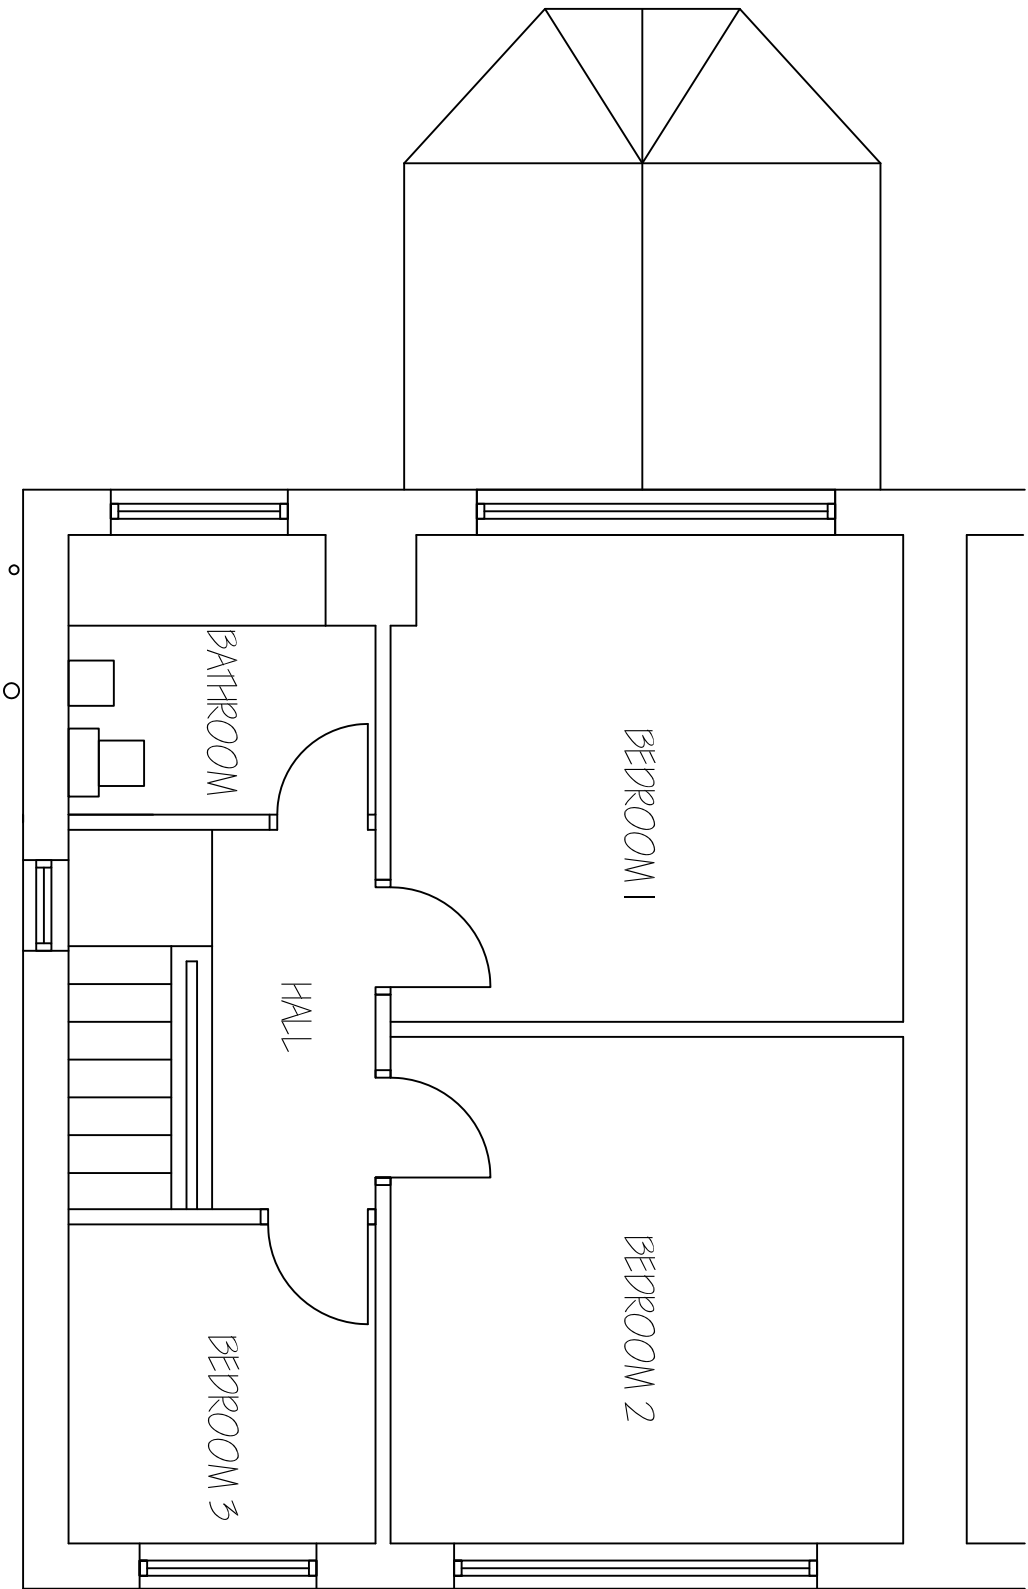


EXISTING FIRST FLOOR
PLAN 1:50

Revisions	A. A-----	00-00-00
This drawing is for planning permission only and is not a construction drawing.		
Drawing Title	EXISTING-FIRST-FLOOR-PLAN	
Job No. - Dwg No.	DH/2009/1004	
Client:	Mr & Mrs Hawksworth 40 Doves Road Worthing Borlsey S73 0TE	

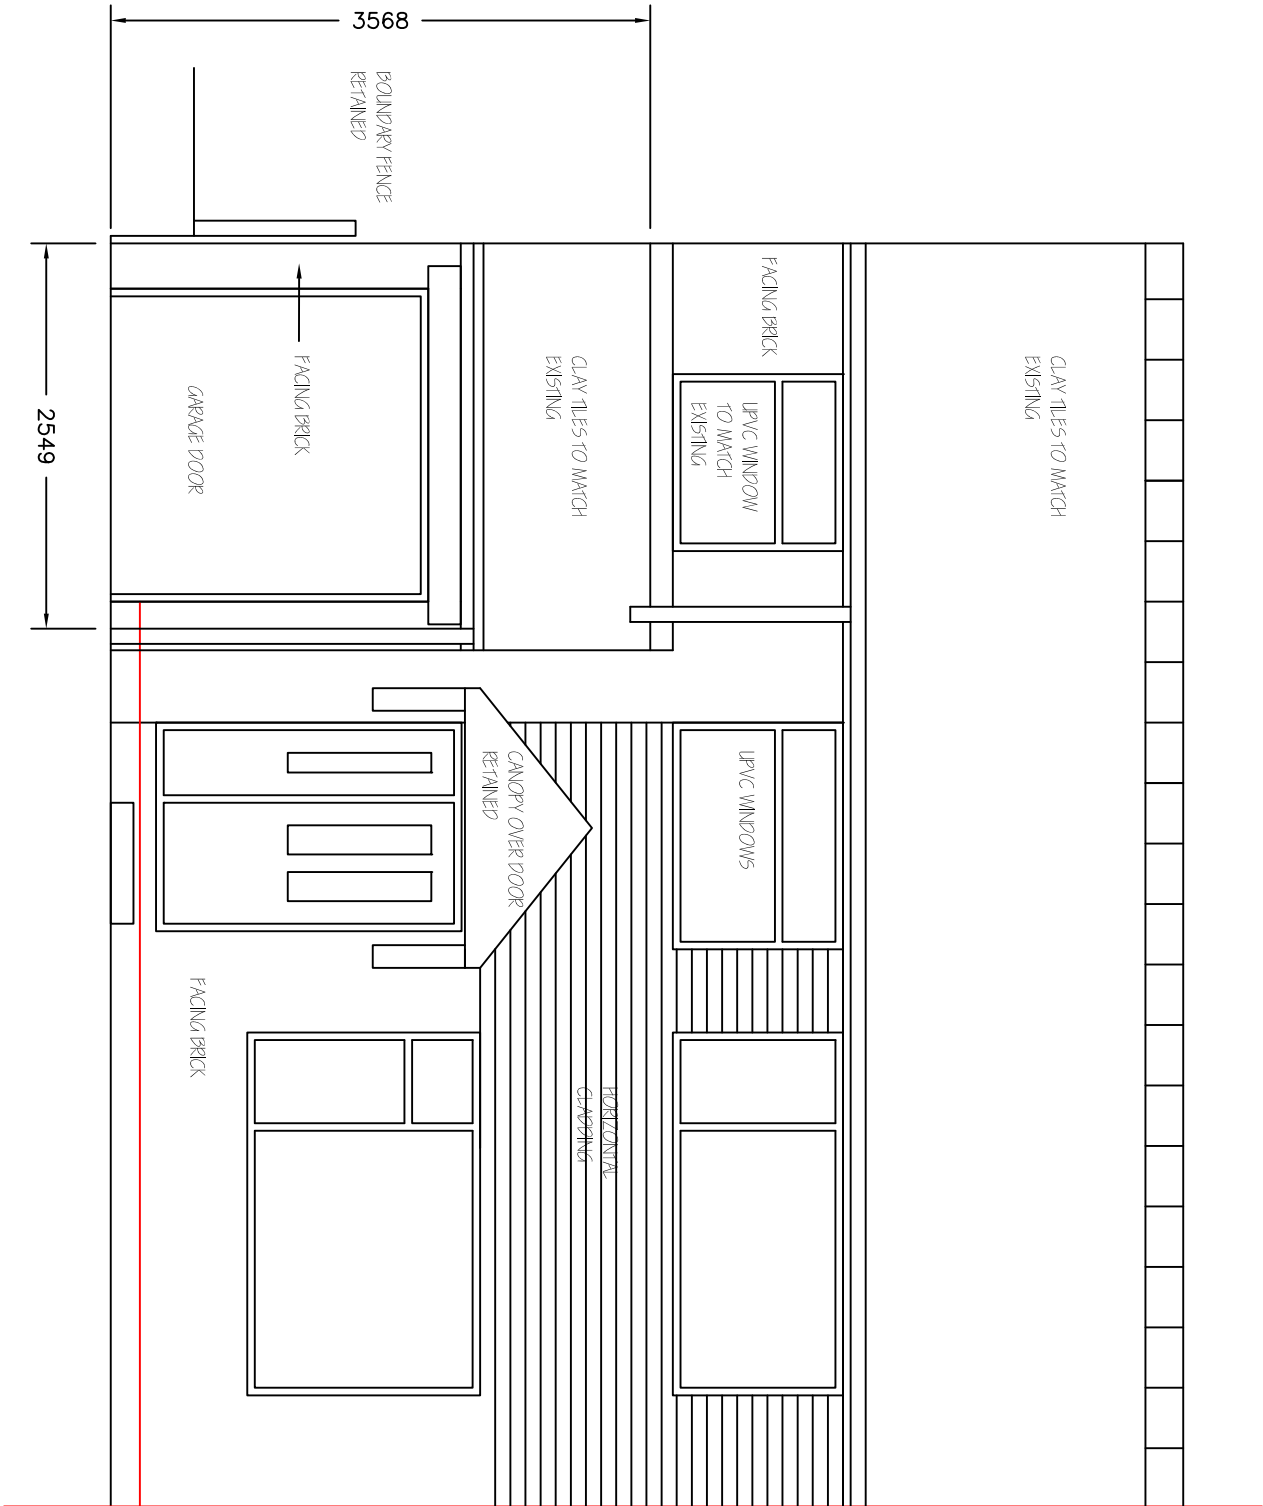


PROPOSED FRONT
ELEVATION 1:50

Revisions	A. A-----	00-00-00
This drawing is for planning permission only and is not a construction drawing.		
Drawing Title	PROPOSED FRONT-ELEVATION	
Job No. - Dwg No.	DH/2009/1005	-
Client:	Mr & Mrs Hawksworth 40 Doves Road Worthing BN11 3QF	
Scale:	1:50	

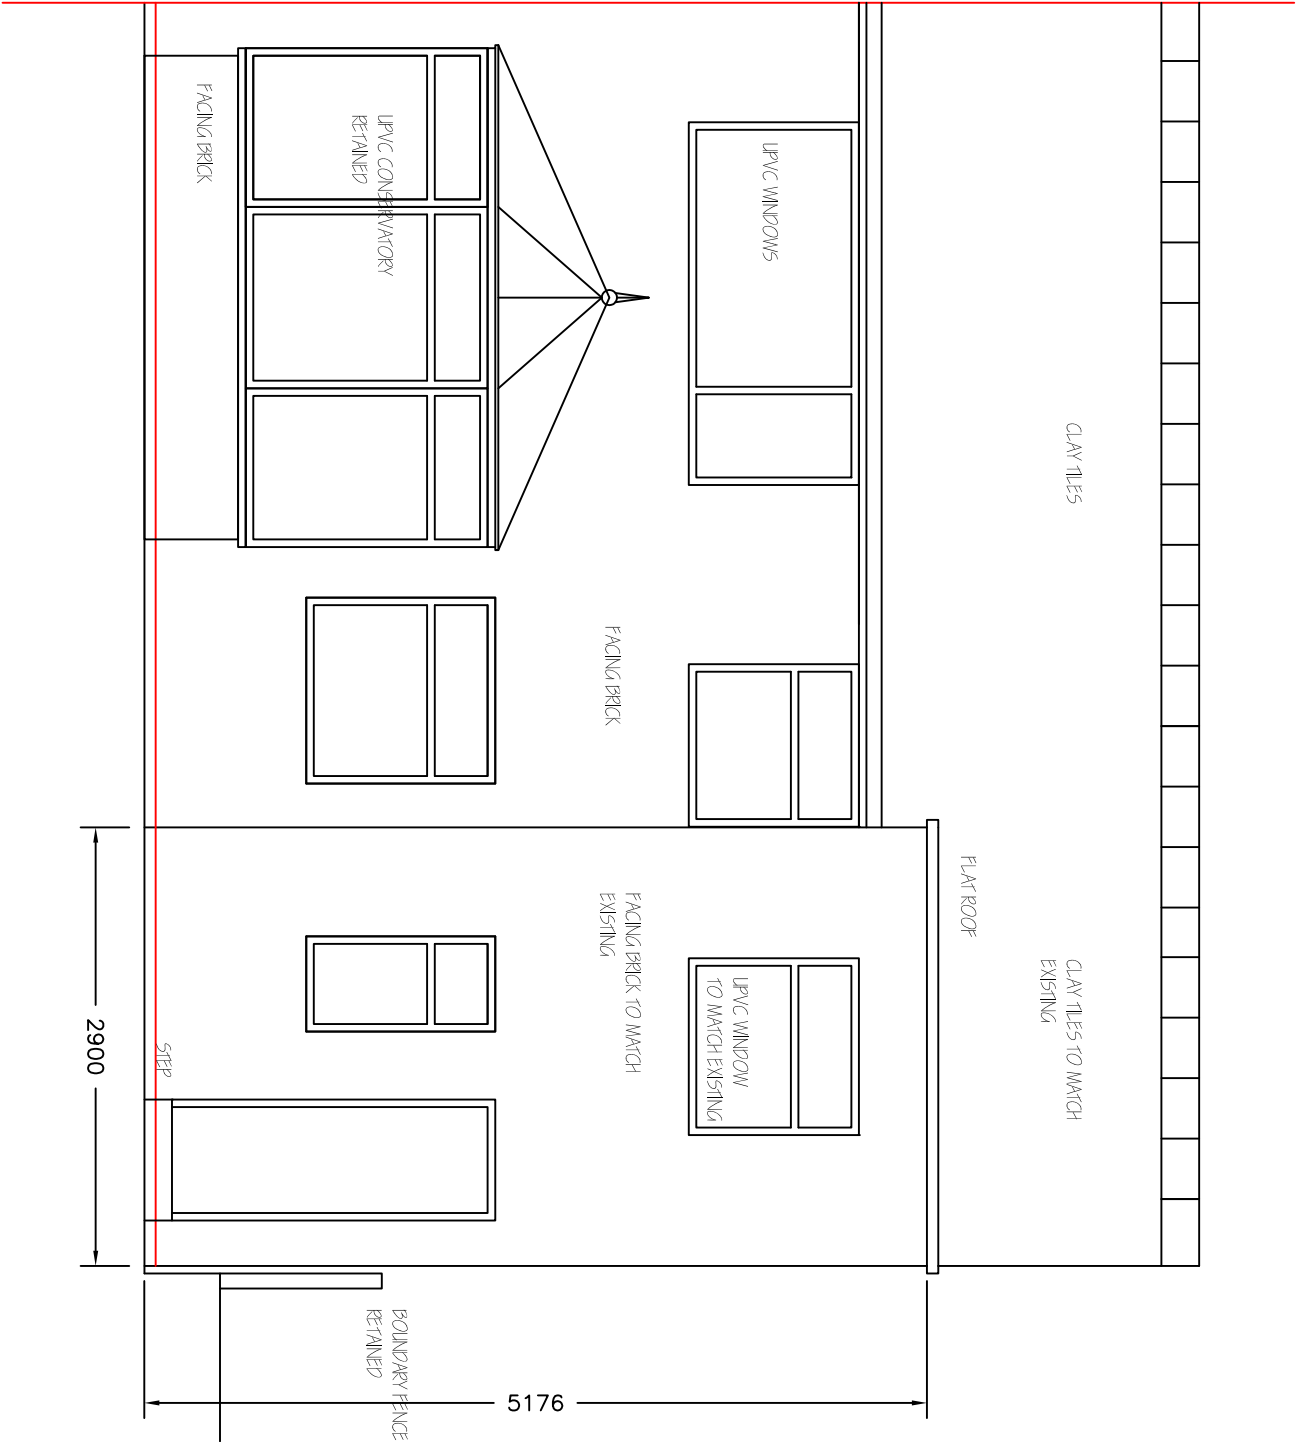


PROPOSED REAR
ELEVATION 1:50

Revisions	A. A-----	00-00-00
This drawing is for planning permission only and is not a construction drawing.		
Drawing Title	PROPOSED REAR-ELEVATION	
Job No. - Dwg No.	DH/2009/1006	-
Client:	Mr & Mrs Hawksworth 40 Doves Road Worthing BN13 0TE	
Scale:	1:50	

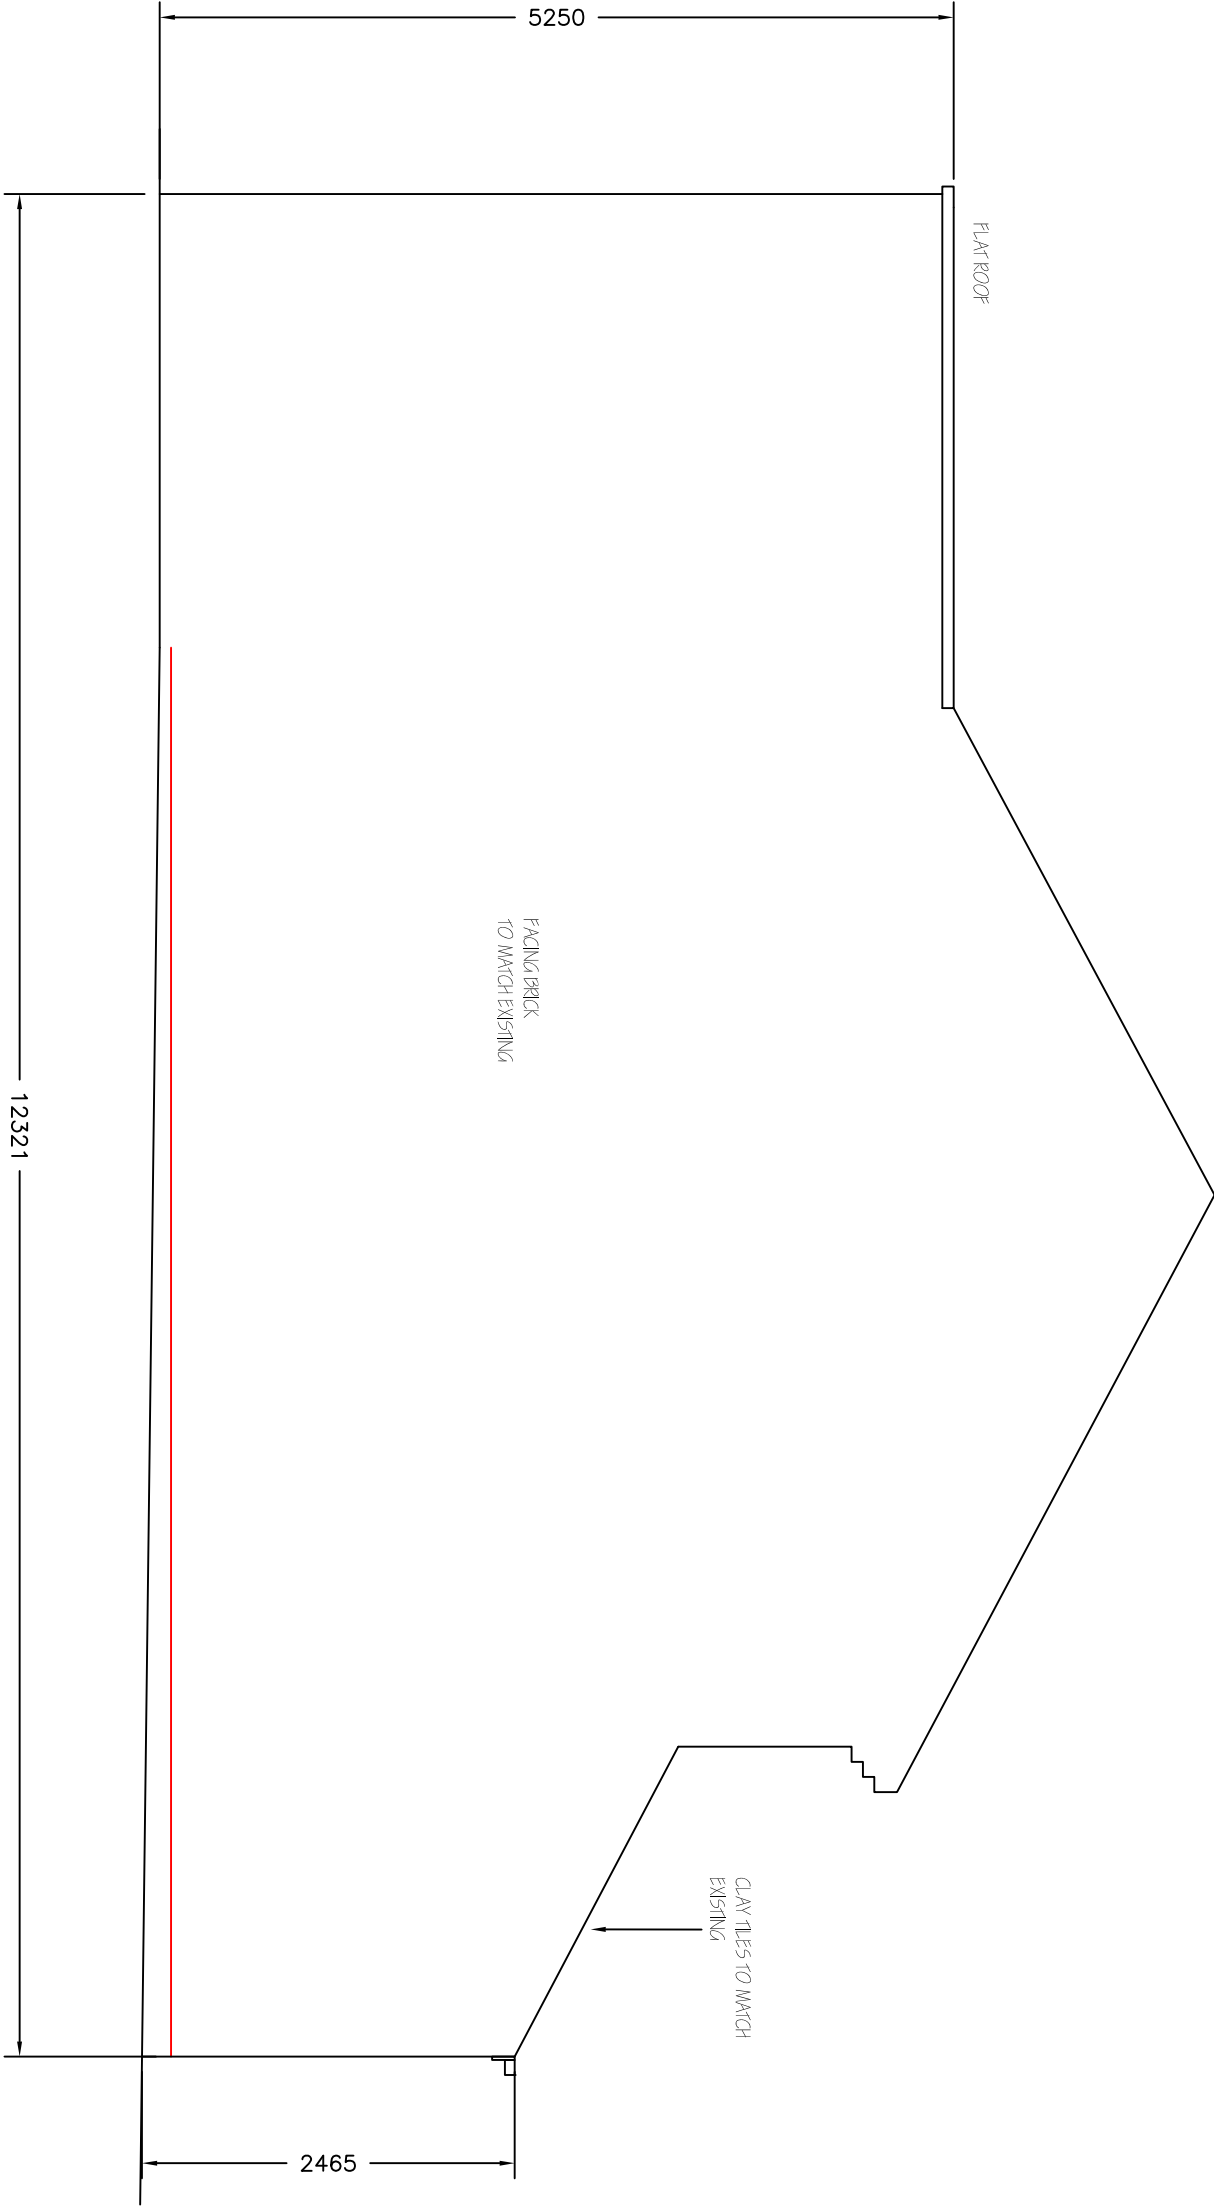


PROPOSED SIDE
ELEVATION 1:50

Revisions	A. A-----		00-00-00
This drawing is for planning permission only and is not a construction drawing.			
Drawing Title	PROPOSED-SIDE-ELEVATION		
Job No. - Dwg No.	DH/2009/1007	.	-
Client:	Mr & Mrs Hawksworth 40 Doves Road Worthing BN13 0TE		
Scale:	1:50		

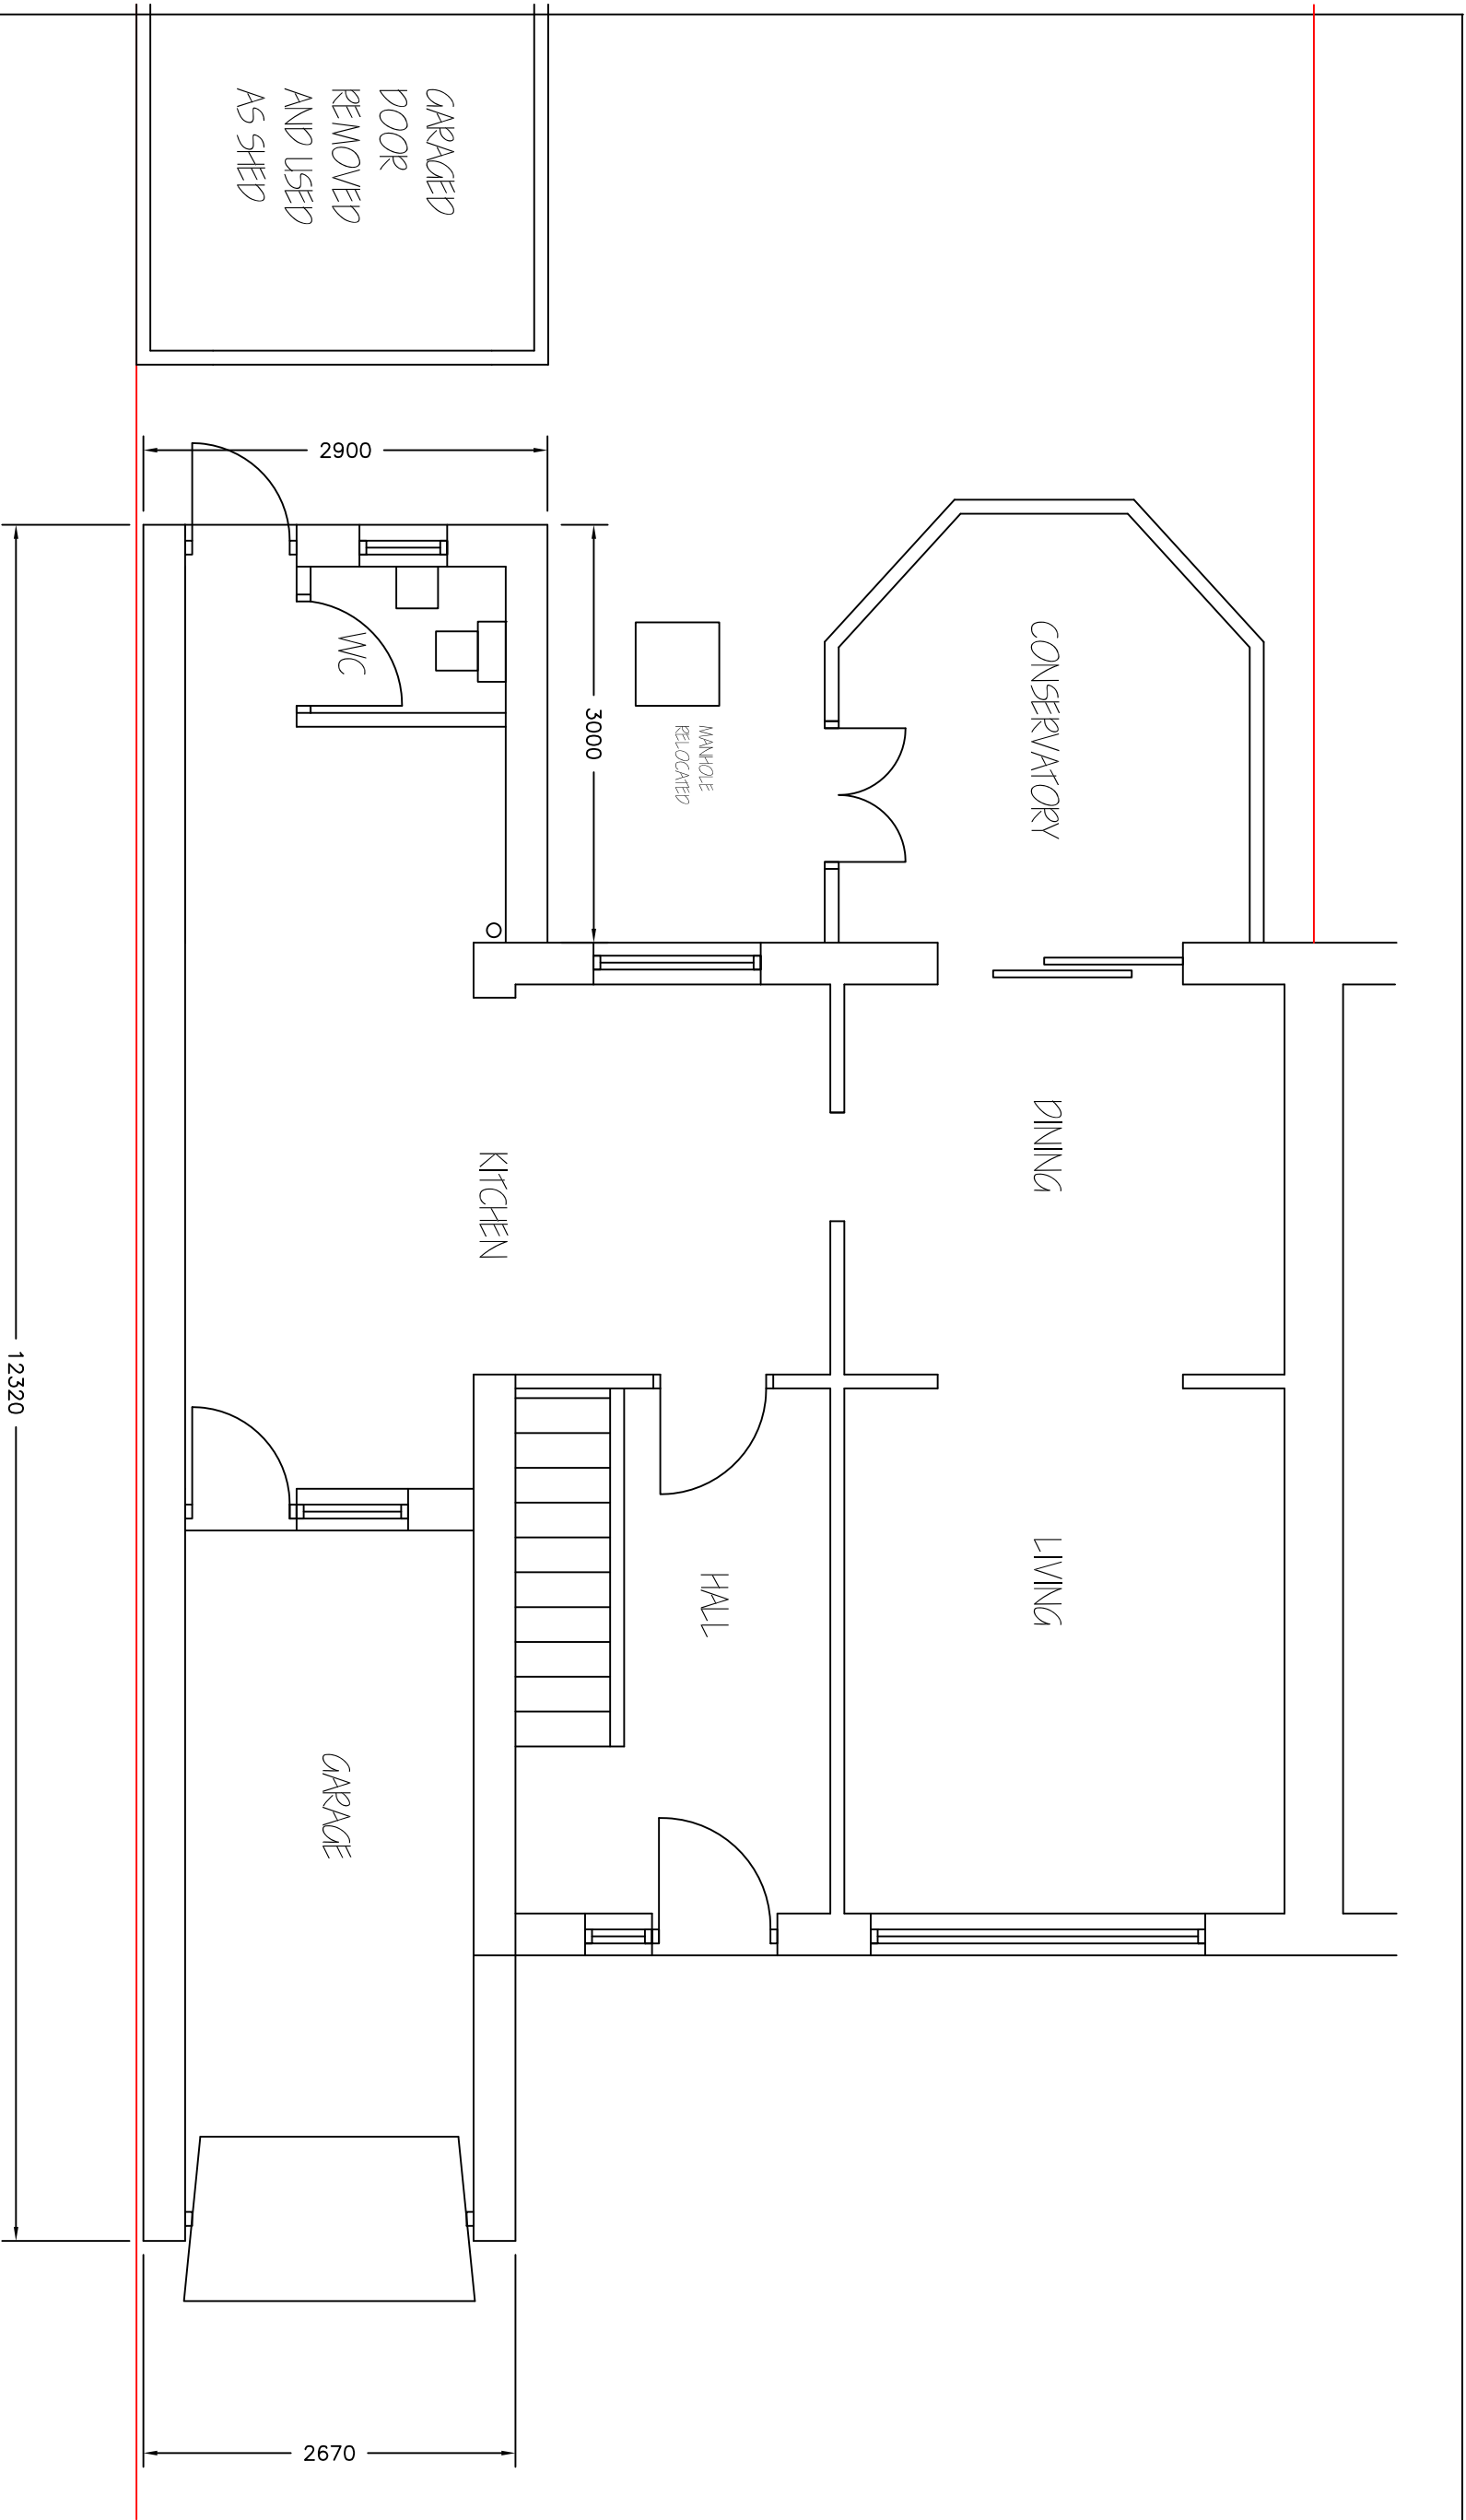


PROPOSED GROUND
FLOOR PLAN 1:50

Revisions	A. A-----	00-00-00
This drawing is for planning permission only and is not a construction drawing.		
Drawing Title	PROPOSED-PLAN	
Job No. - Dwg No.	DH/2009/1008	-
Client:	Mr & Mrs Howksworth 40 Doves Road Worthing BN13 0TE	
Scale:	1:50	

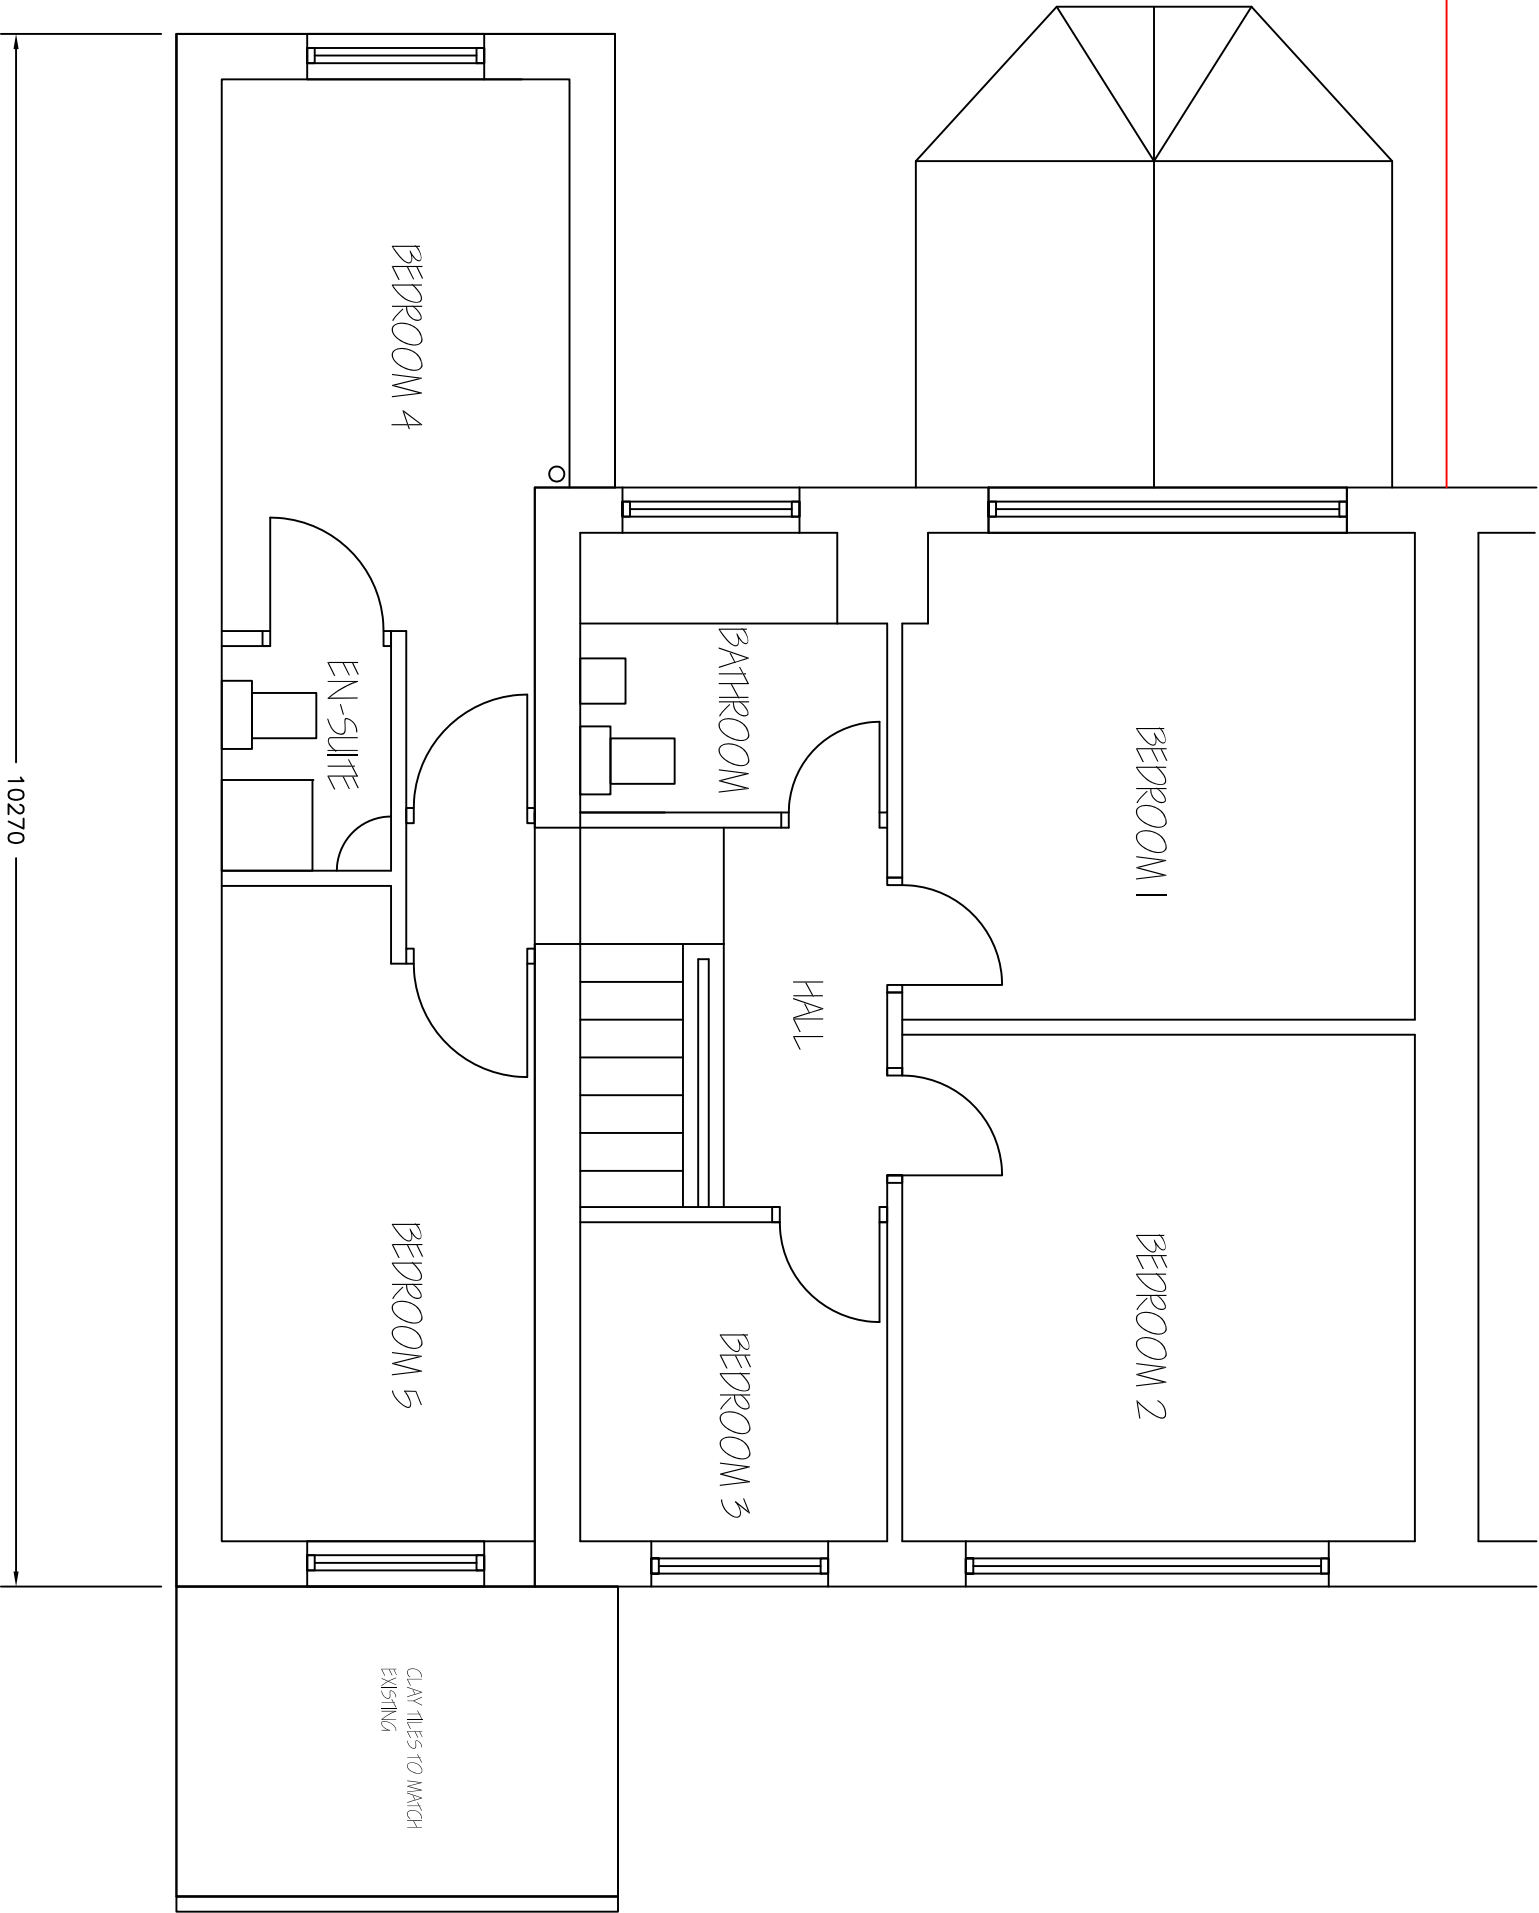


PROPOSED FIRST
FLOOR PLAN 1:50

Revisions		A. A-----	00/00-00
This drawing is for planning permission only and is not a construction drawing.			
Drawing Title	PROPOSED-FIRST-FLOOR-PLAN		
Job No. - Dwg No.	DH/2009/1009	.	-
Client:	Mr & Mrs Hawksworth 40 Dove's Road Worthing BN13 3QTE		
Scale:	1:50		

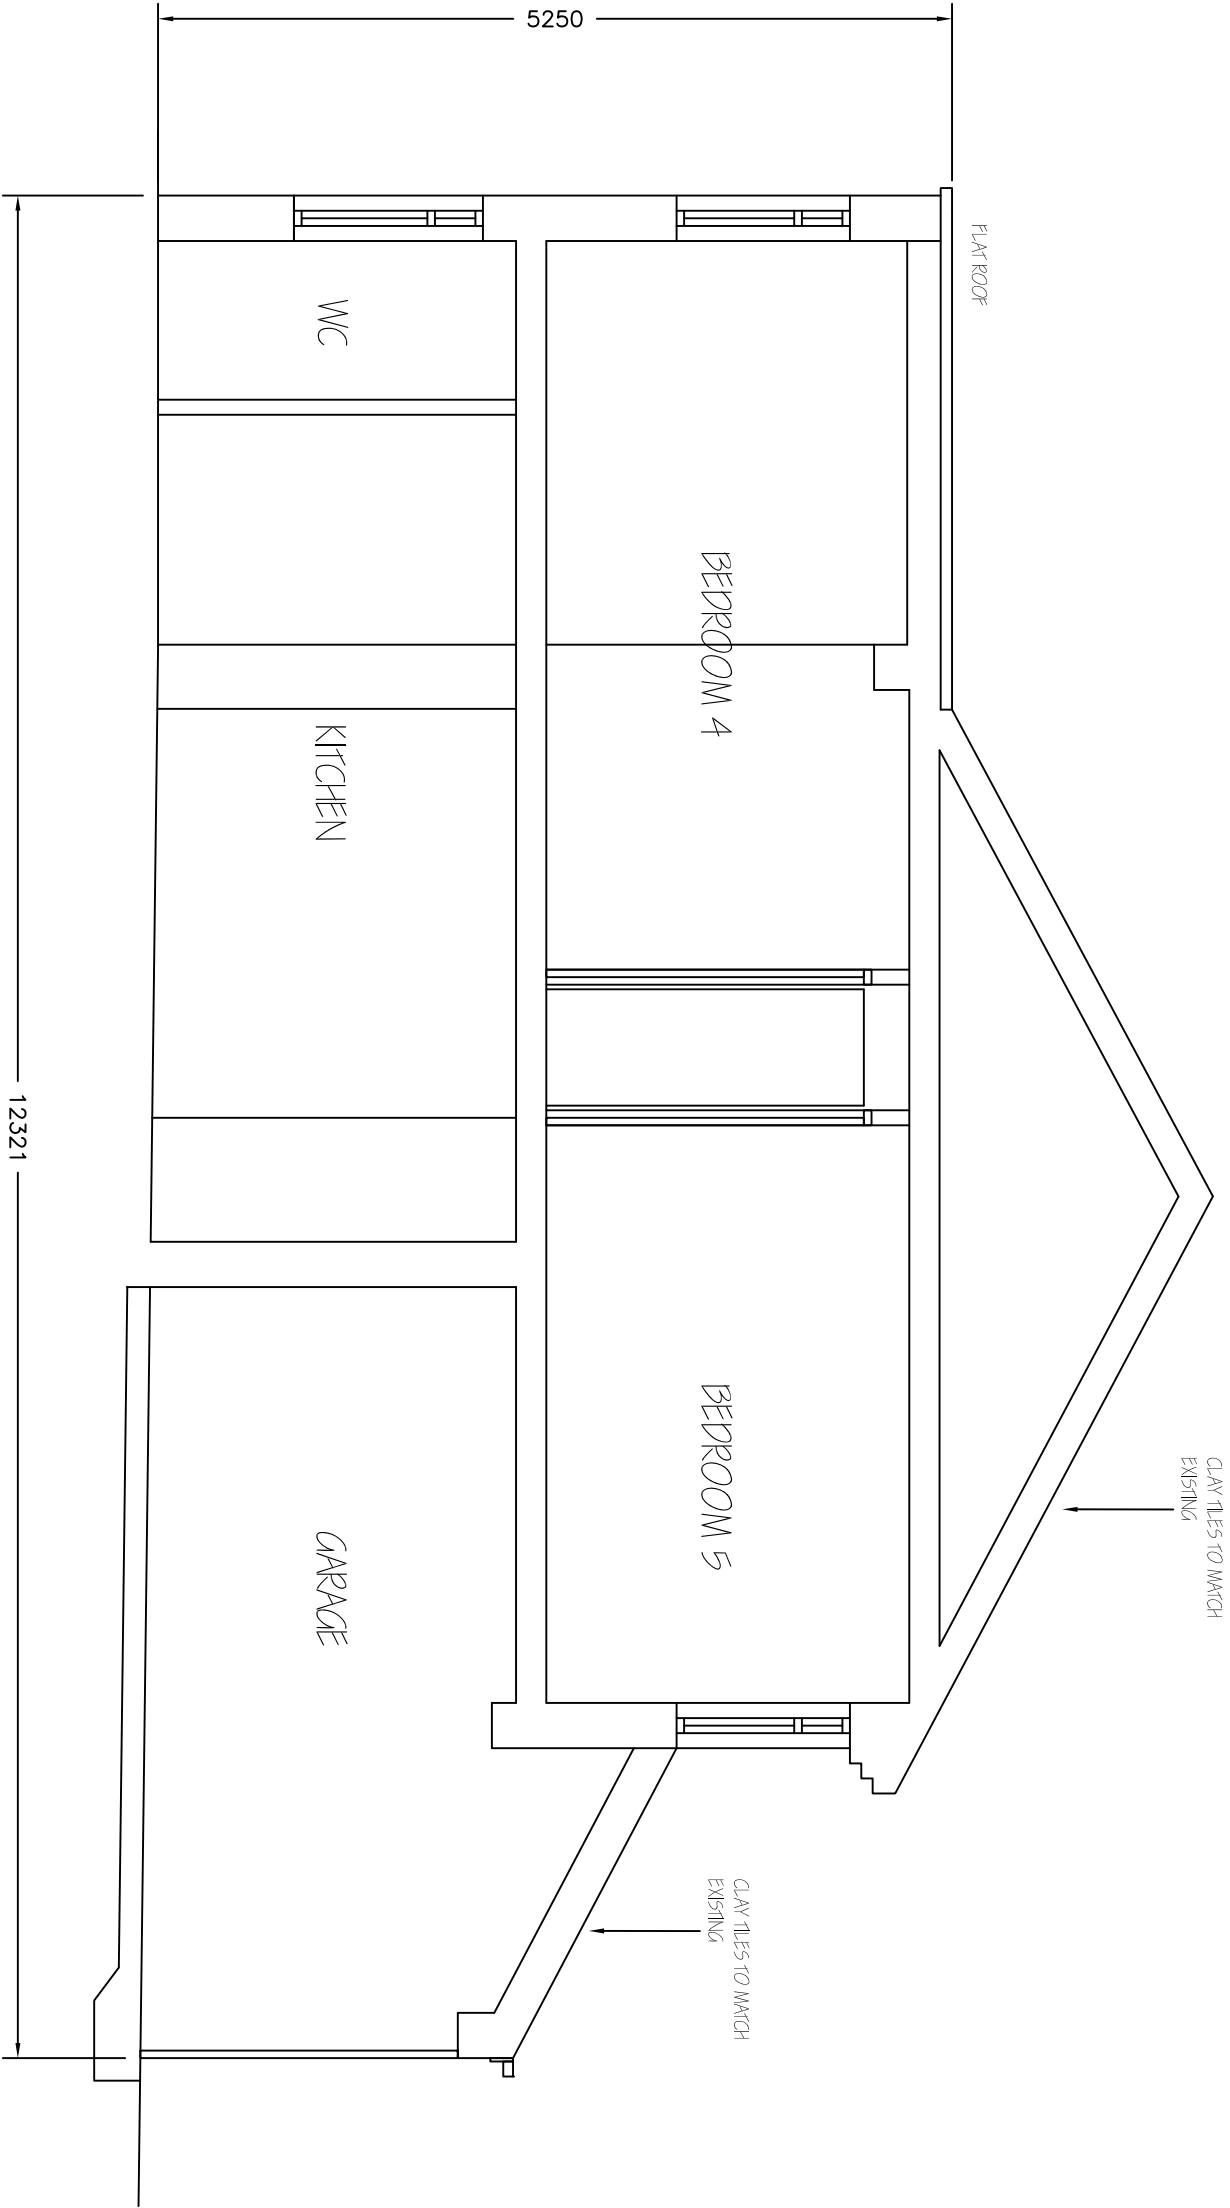

TYPICAL SECTION
1:50

Revisions		A. A-----	00-00-00
This drawing is for planning permission only and is not a construction drawing.			
Drawing Title		TYPICAL-SECTION	
Job No. - Dwg No.		DH/2009/1010	-
Client:		Mr & Mrs Howksworth 40 Dove's Road Worthing BN13 0TE	
Scale:		1:50	

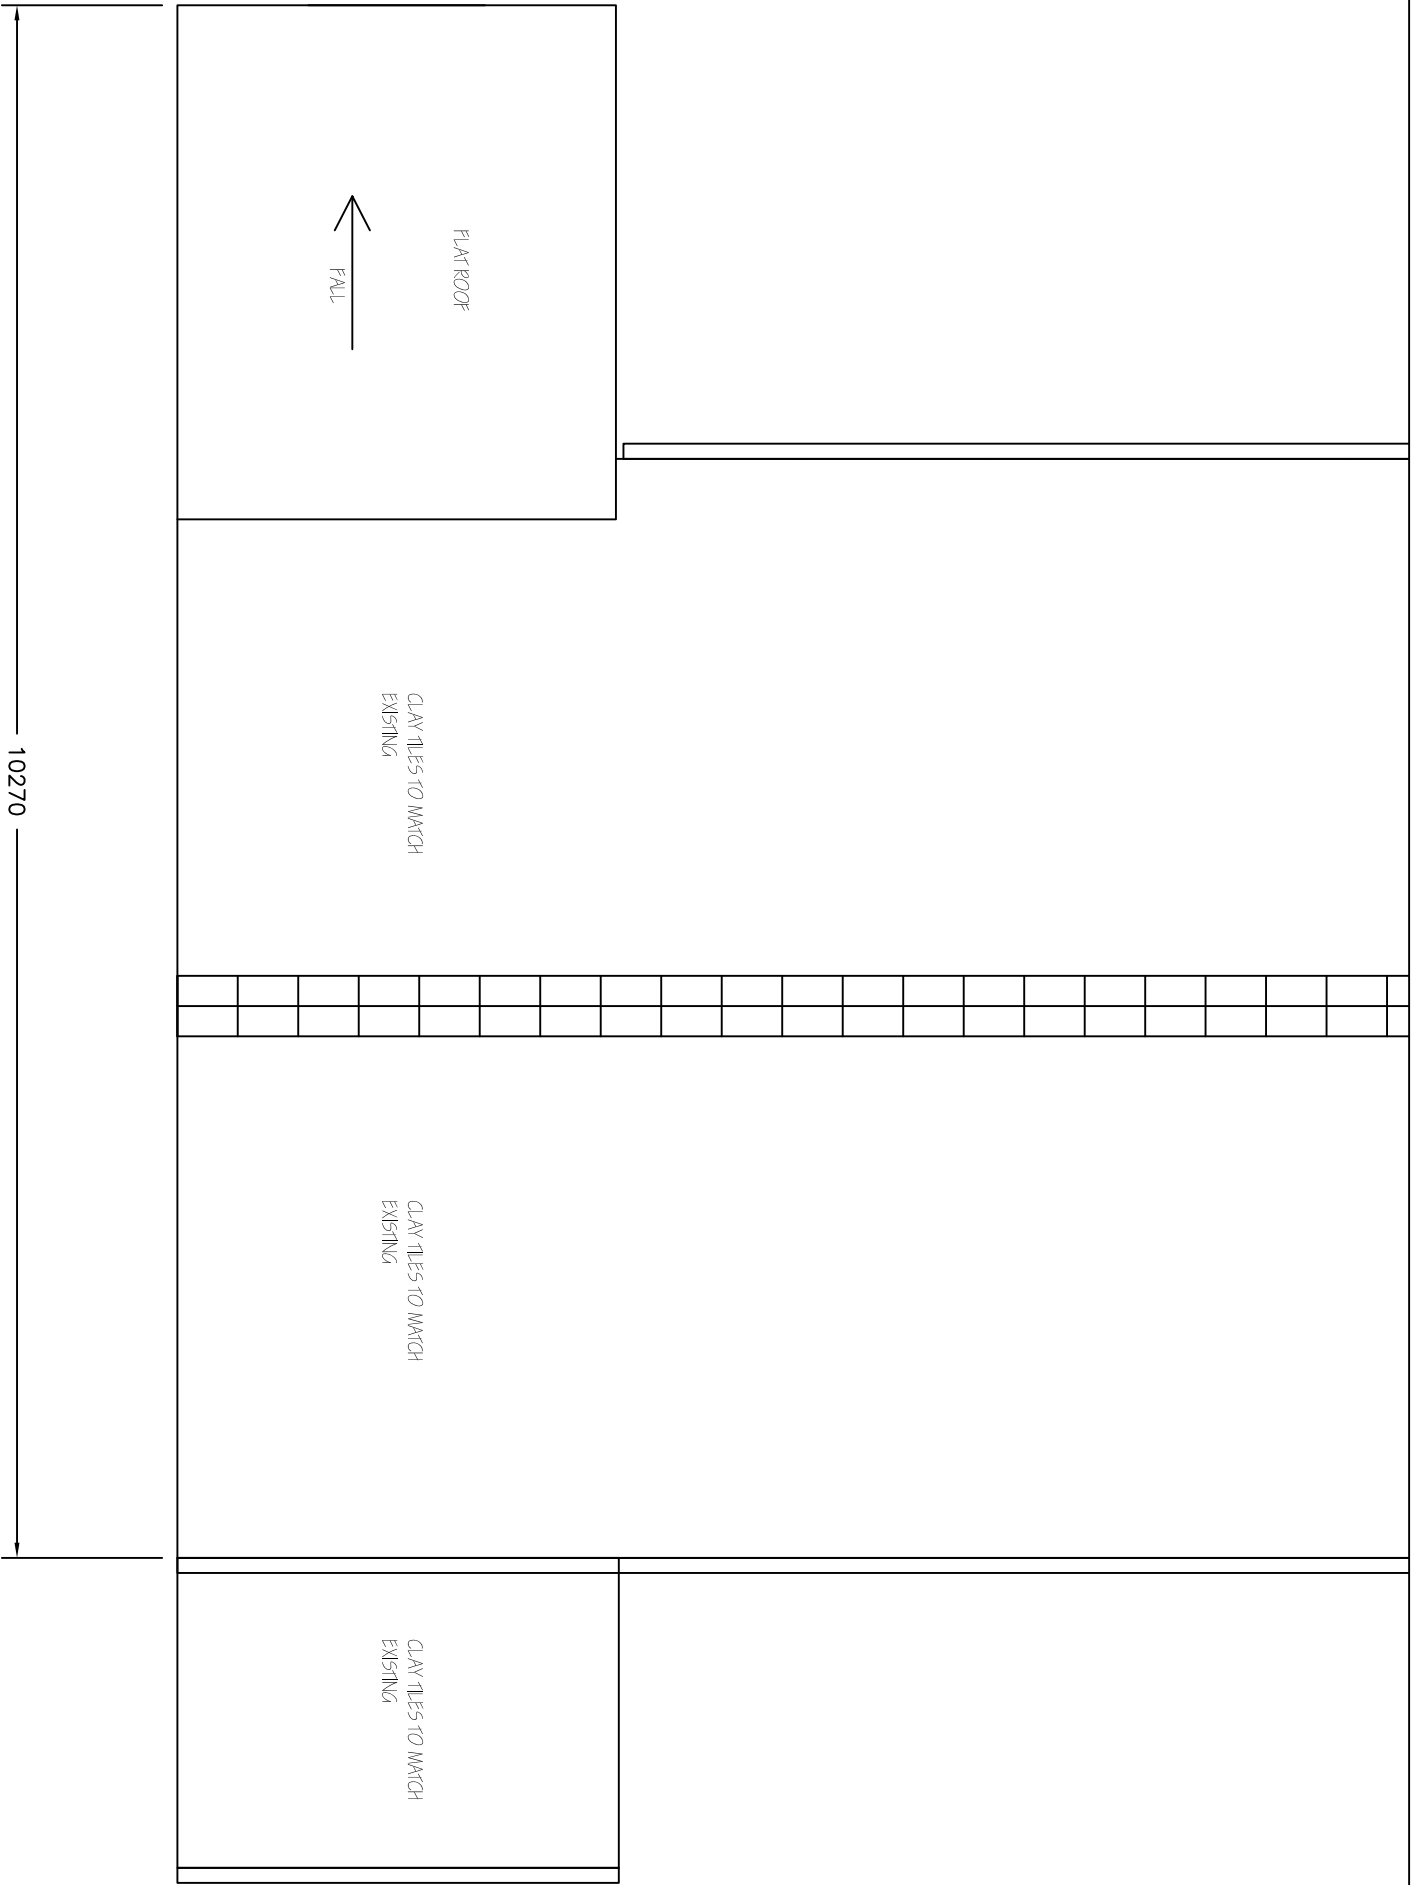

PROPOSED ROOF
PLAN 1:50

Revisions	A. A-----		00-00-00
This drawing is for planning permission only and is not a construction drawing.			
Drawing Title	PROPOSED-ROOF-PLAN		
Job No. - Dwg No.	DH/2009/1011	.	-
Client:	Mr & Mrs Howksworth 40 Dove Road Worthing BN13 0TE		
Scale.	1:50		