



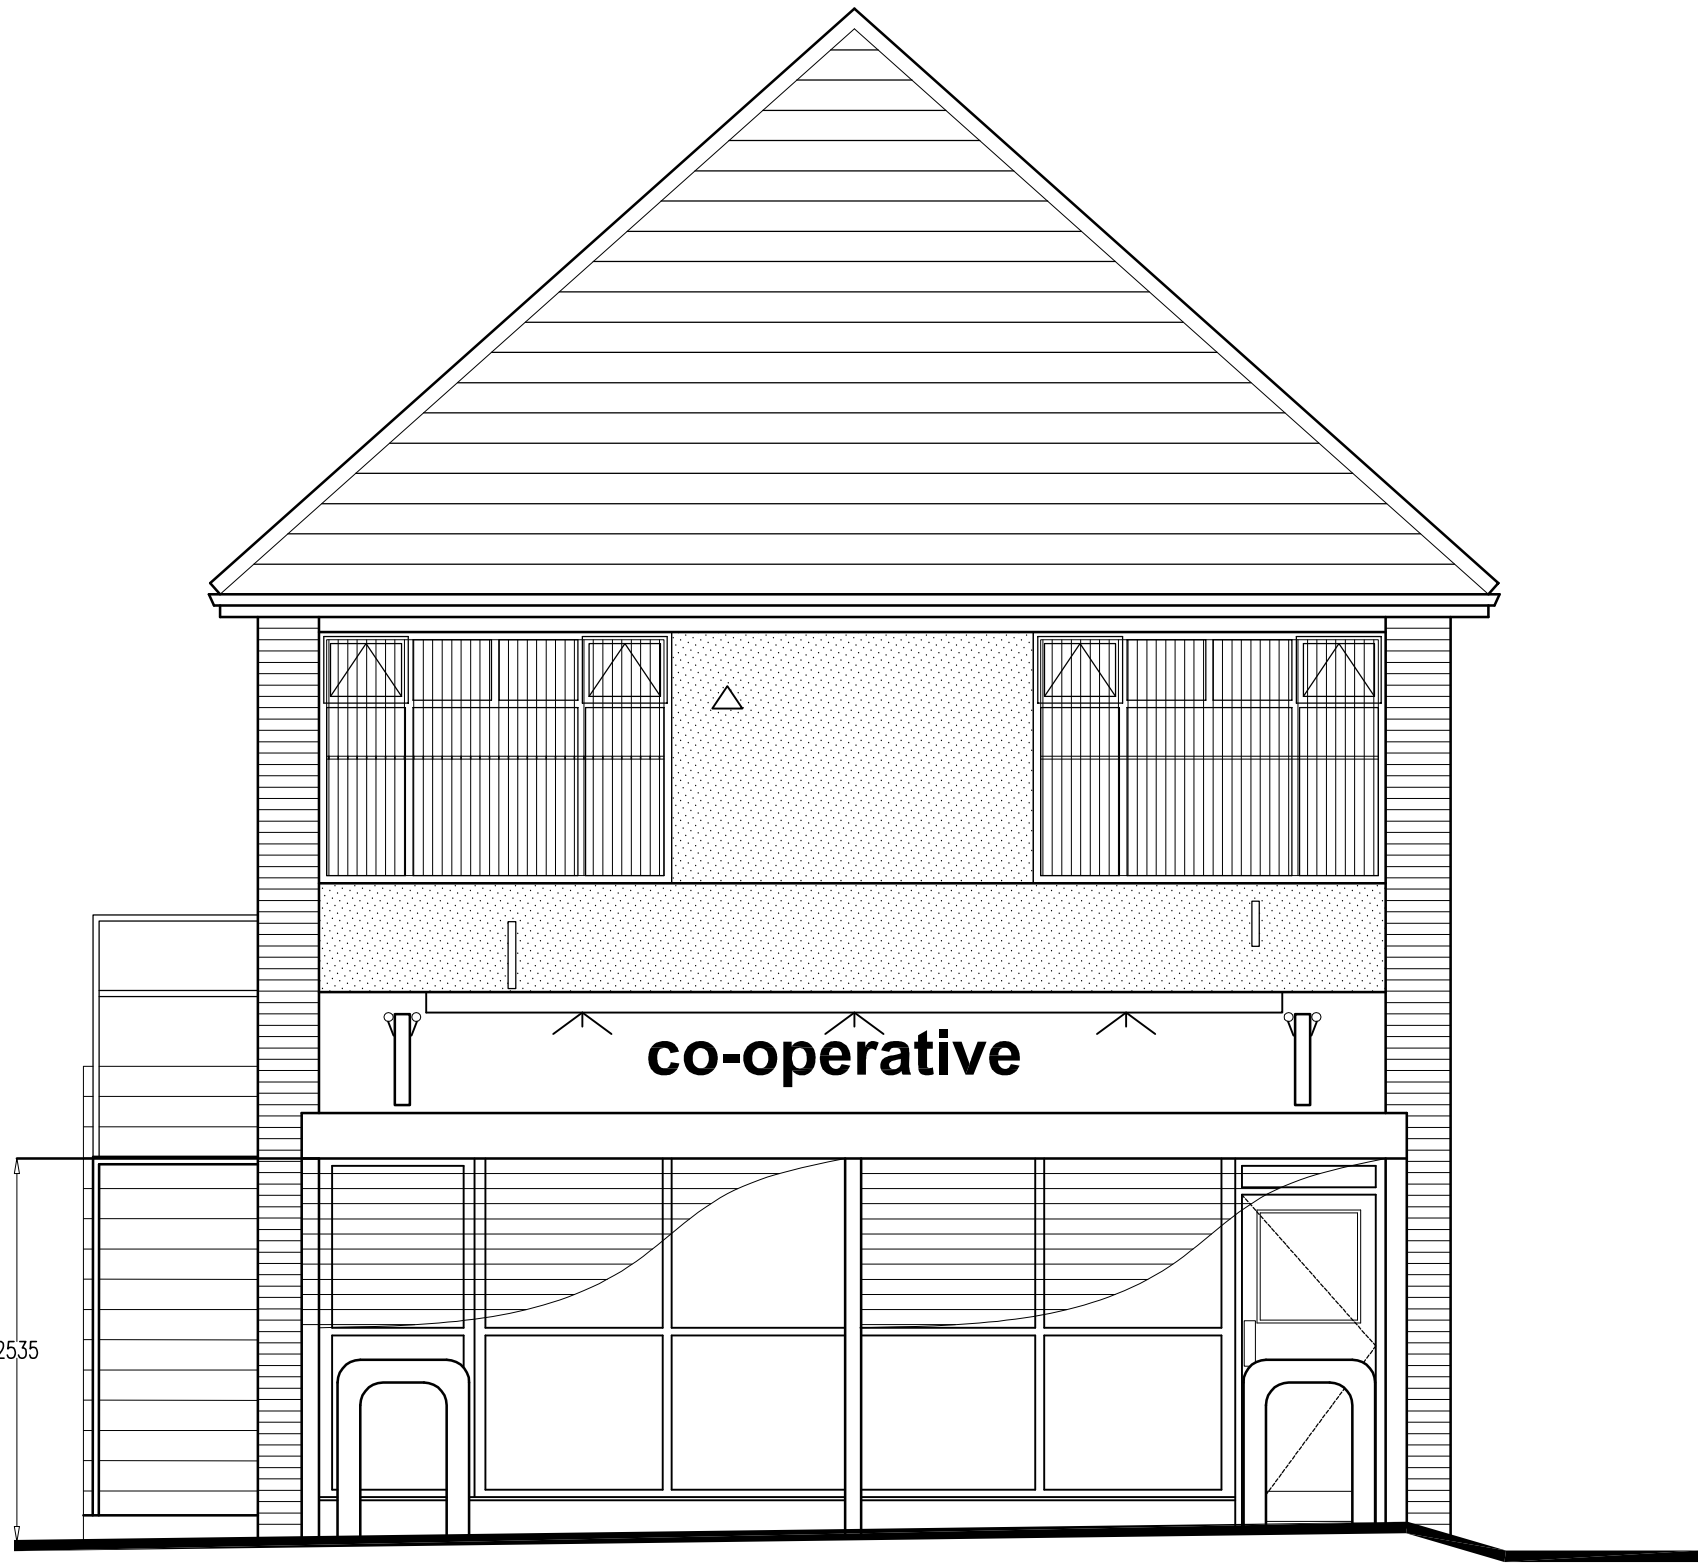


EXISTING FRONT ELEVATION

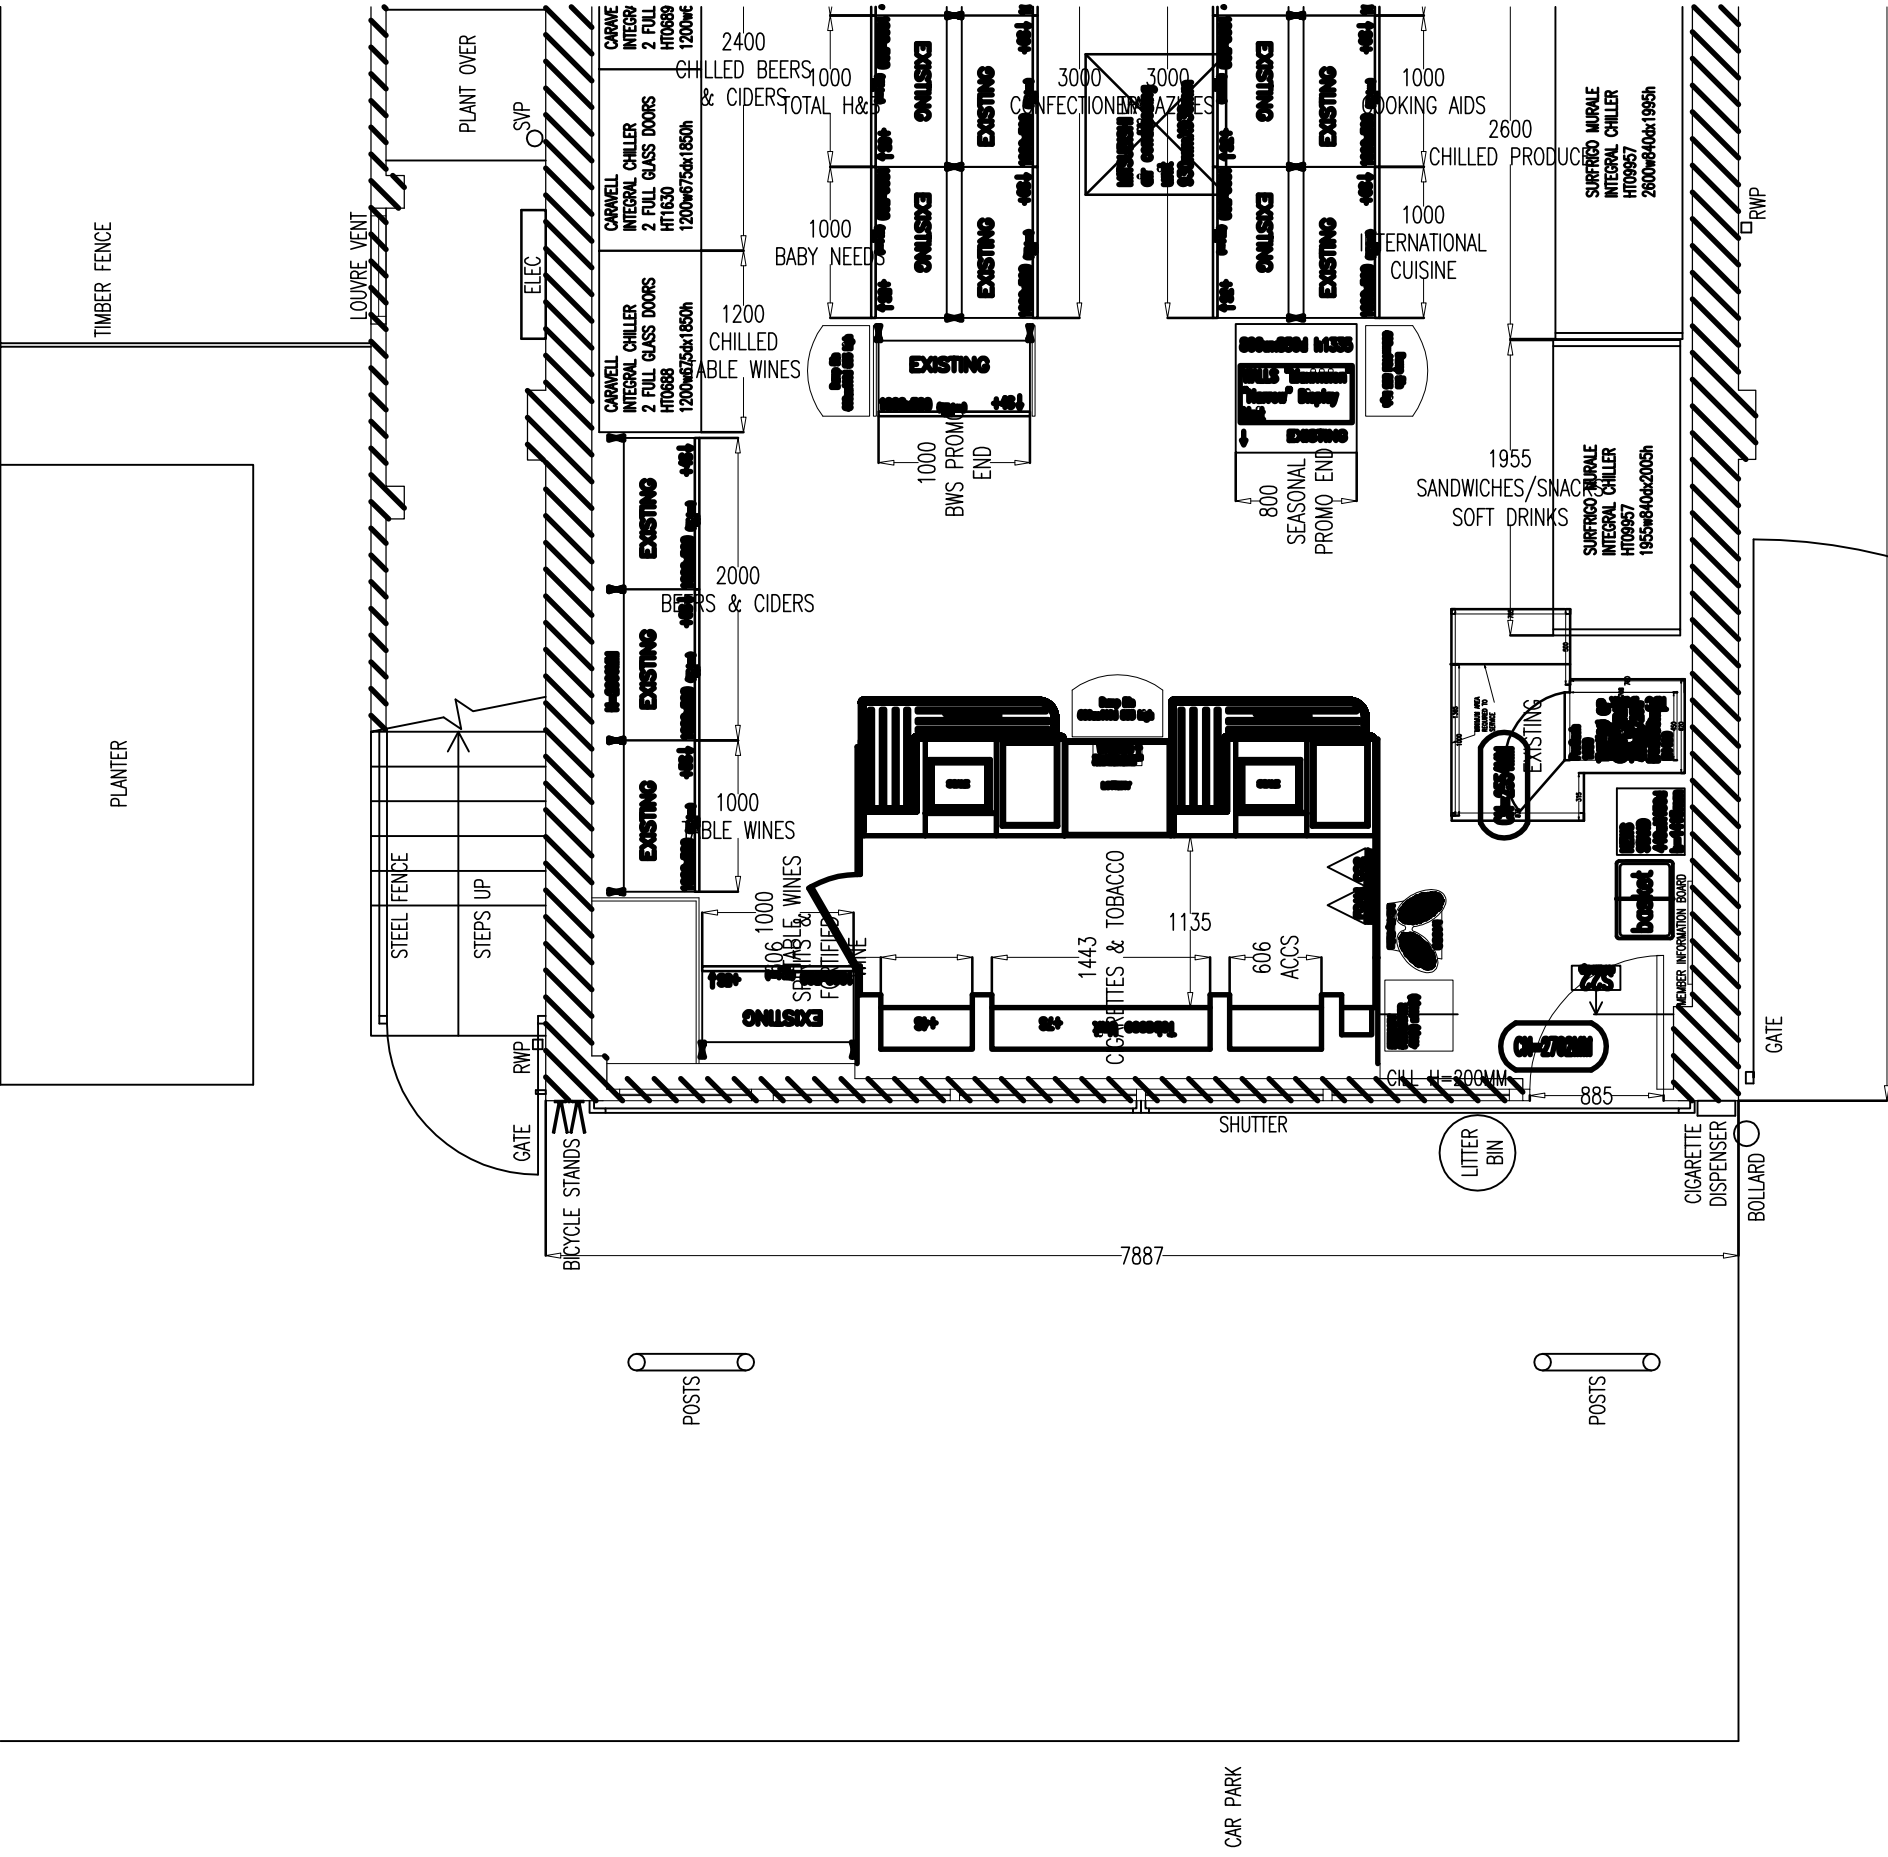


EXISTING PLAN



EXISTING PHOTO

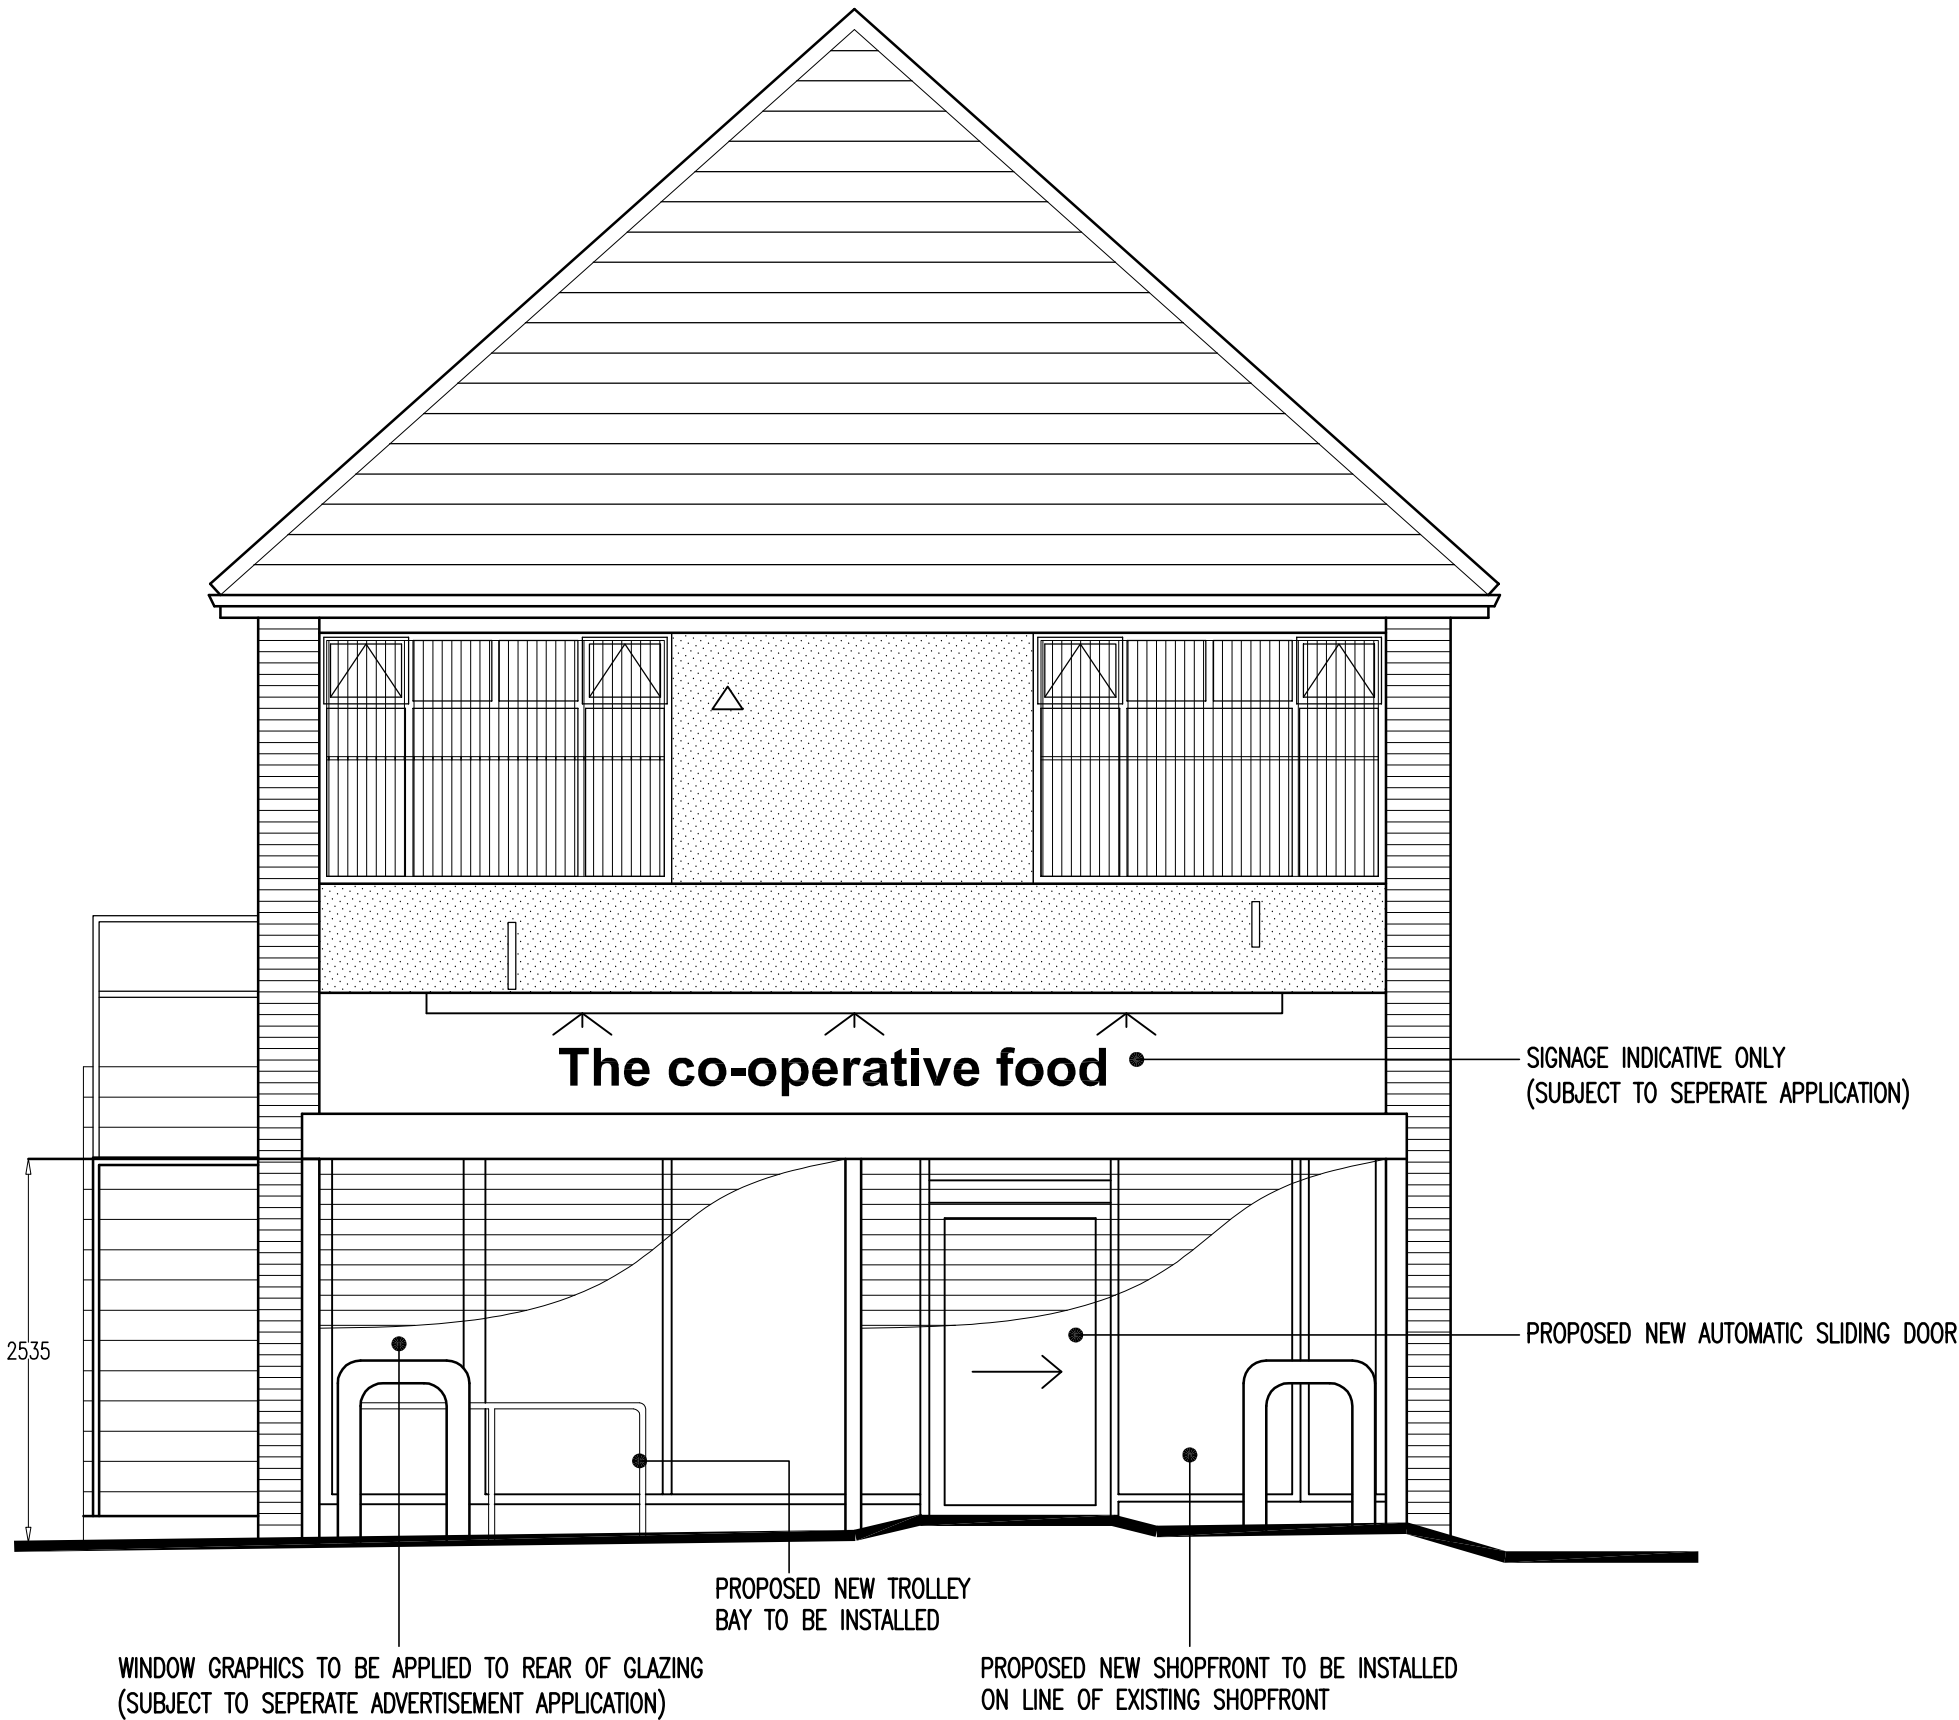

PROPOSED FRONT ELEVATION

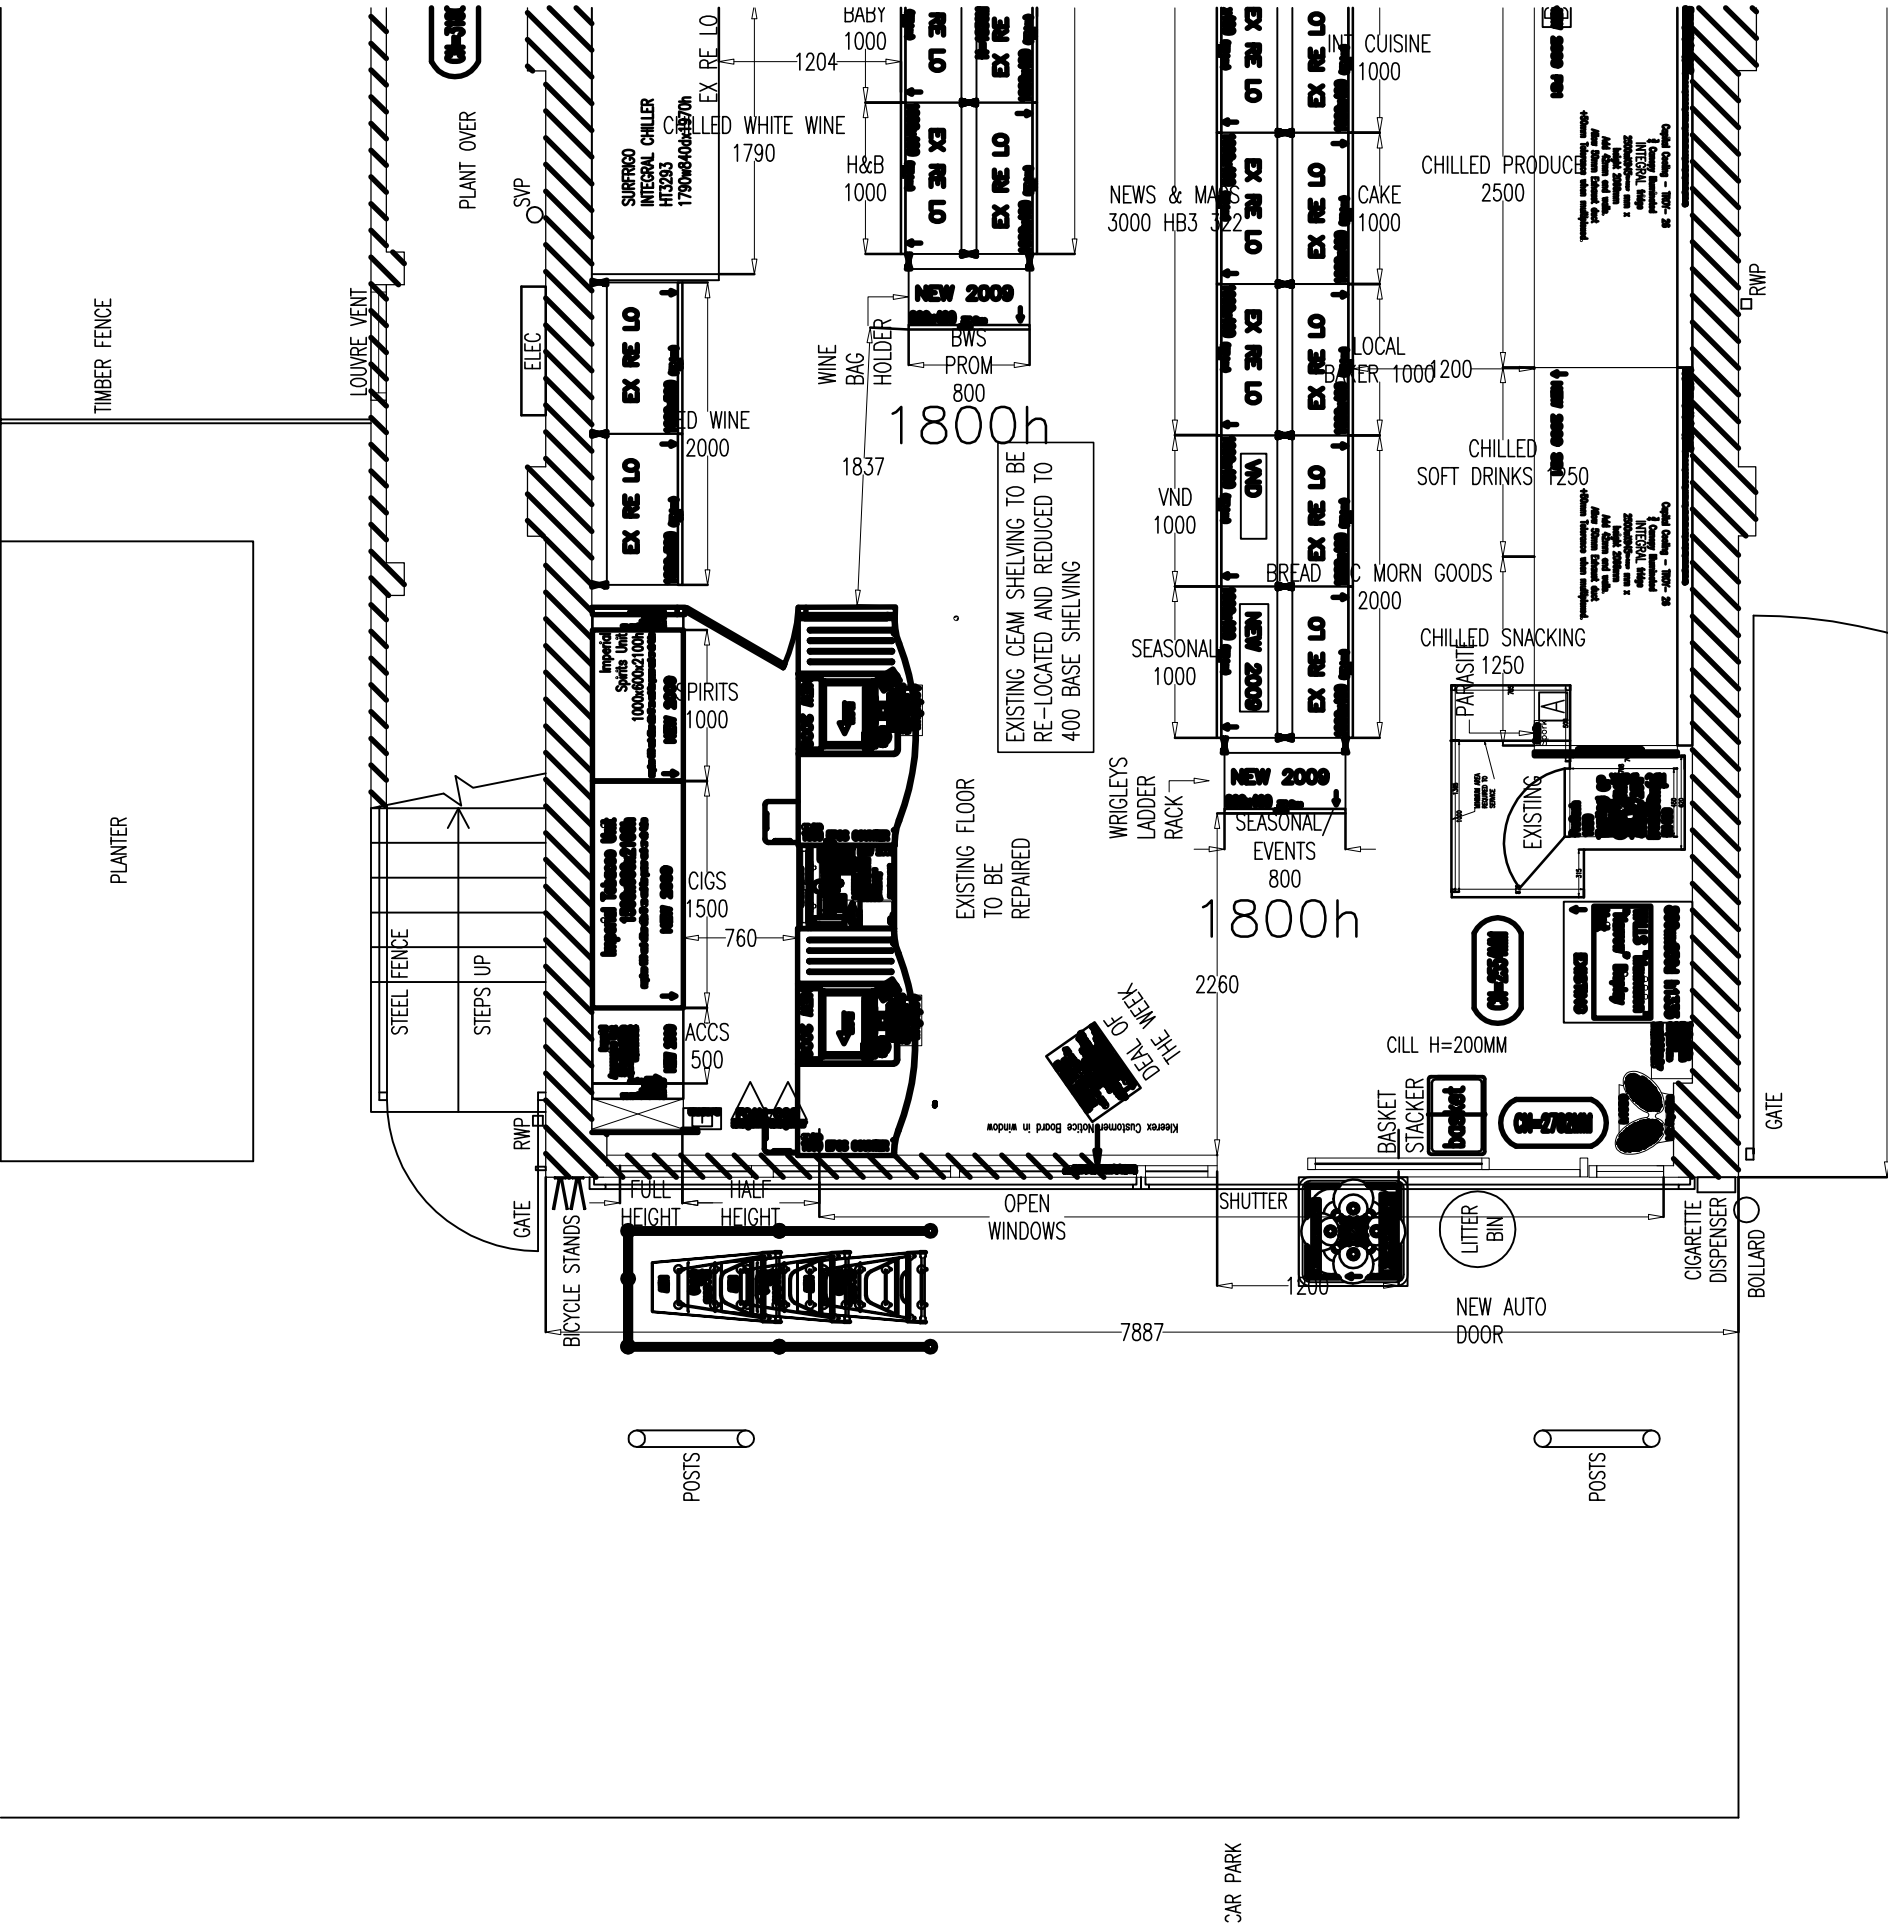

PROPOSED PLAN

NEW SHOPFRONT

NEW SINGLE GLAZED SHOPFRONT WITH 1200MM CLEAR DOOR OPENING. CLEAR GLAZING TO BE SAFETY TYPE AS PER BS 6206. ALL GLAZING IN CRITICAL LOCATIONS WILL BE SAFETY GLASS. COLOUR COATED METAL SHOPFRONT FRAME TO BE FINISHED WHITE (RAL 9010). GLAZING MANIFESTATION TO BE PROVIDED AT TWO HEIGHTS BETWEEN 800 AND 1000MM AND 1400MM AND 1600MM ABOVE FLOOR LEVEL. (EXCEPT FOR GLAZING TO RECEIVE WINDOW GRAPHICS) DOOR FRAME TO BE COLOUR CONTRASTING BAND TO PERIMETER.

STALLRISER AS EXISTING

AUTOMATIC POWERED ENTRANCE DOORS SHOULD FAIL SAFE IN THE OPEN POSITION ON EITHER THE ACTIVATION OF THE FIRE ALARM OR MAINS FAILURE.

NEW 1 IN 12 MAX RAMP UP TO STORE LEVEL TO PROVIDE LEVEL ACCESS. COLOUR COATED METAL HANDRAIL TO BE FINISHED WHITE (RAL 9010) TO BOTH SIDES. BRUSHED STAINLESS STEEL HANDRAIL FIXED 900MM VERTICALLY FROM THE PITCH LINE. 100MM KERB UPSTAND ON OPEN SIDE. SLIP RESISTANT FINISH WITH CONTRASTING RAMPS, FLIGHTS AND LANDINGS

SIGNAGE AND SIGN ILLUMINATION

ALL SIGNAGE AND SIGN ILLUMINATION IS SUBJECT TO SEPERATE ADVERTISEMENT APPLICATION BY OTHERS. SIGNAGE SHOWN IS INDICATIVE ONLY

REV	NOTE	DR	CH	DATE
1	SKETCH		BUILDING REGS	
2	PRELIMINARY		TENDER	
3	APPROVAL		CONSTRUCTION	
4	PLANNING		AS BUILT	

darntonegs
BUILT ENVIRONMENT CONSULTANCY
LEEDS LONDON BRISTOL WARWICK

Leeds Office:
The Coach House, Monk Fryston Hall, Monk Fryston, Leeds, LS26 5DU
T: 01977 681001 F: 01977 681006 www.darntonegs.com

CLIENT THE CO-OPERATIVE GROUP	
PROJECT BIRDWELL	
DRAWING EXISTING & PROPOSED PLANS & ELEVATION SCALE @ A1 1:50	
DATE 22.05.09	DRAWN M.S CHECKED M.F
7297 [31] 01	
© COPYRIGHT: ALL RIGHTS RESERVED. THIS DRAWING MUST NOT BE REPRODUCED WITHOUT PERMISSION. THIS DRAWING MUST BE READ IN CONJUNCTION WITH ALL RELEVANT CONSULTANT/SPECIALIST DRAWINGS/INFORMATION. THIS DRAWING MUST NOT BE USED FOR CONSTRUCTION UNLESS ISSUED FOR CONSTRUCTION. ALL DIMENSIONS ON THIS DRAWING ARE IN MILLIMETRES UNLESS OTHERWISE STATED. DO NOT SCALE FROM THIS DRAWING.	

