


1) This drawing and the design and details depicted thereon are the copyright of Peter Dimberline Chartered Architect.
2) All dimensions on this drawing are to be checked by the Contractor and any discrepancies are to be reported to the Architect.
3) Do not scale critical dimensions off this drawing.
4) Contractor to ensure that all Health & Safety requirements (CDM Regulations) in relation to this project will be complied with.

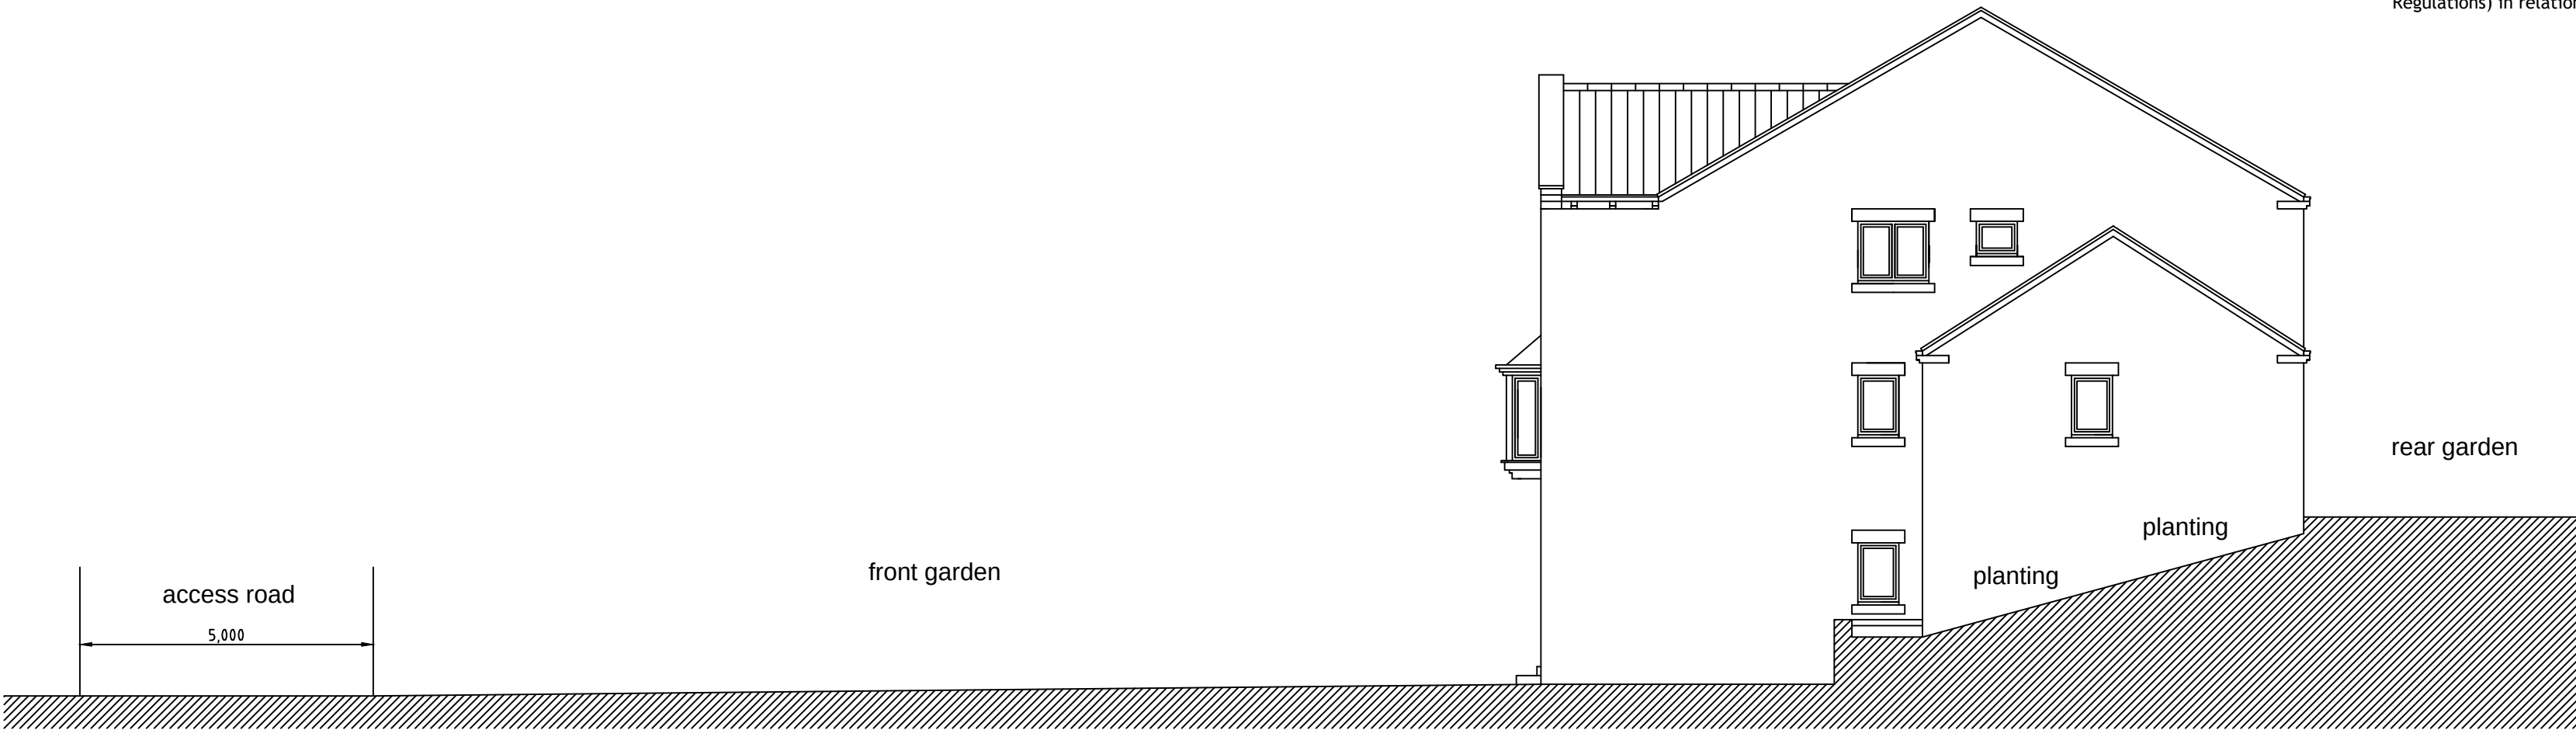


southwest elevation




southeast elevation




northeast elevation

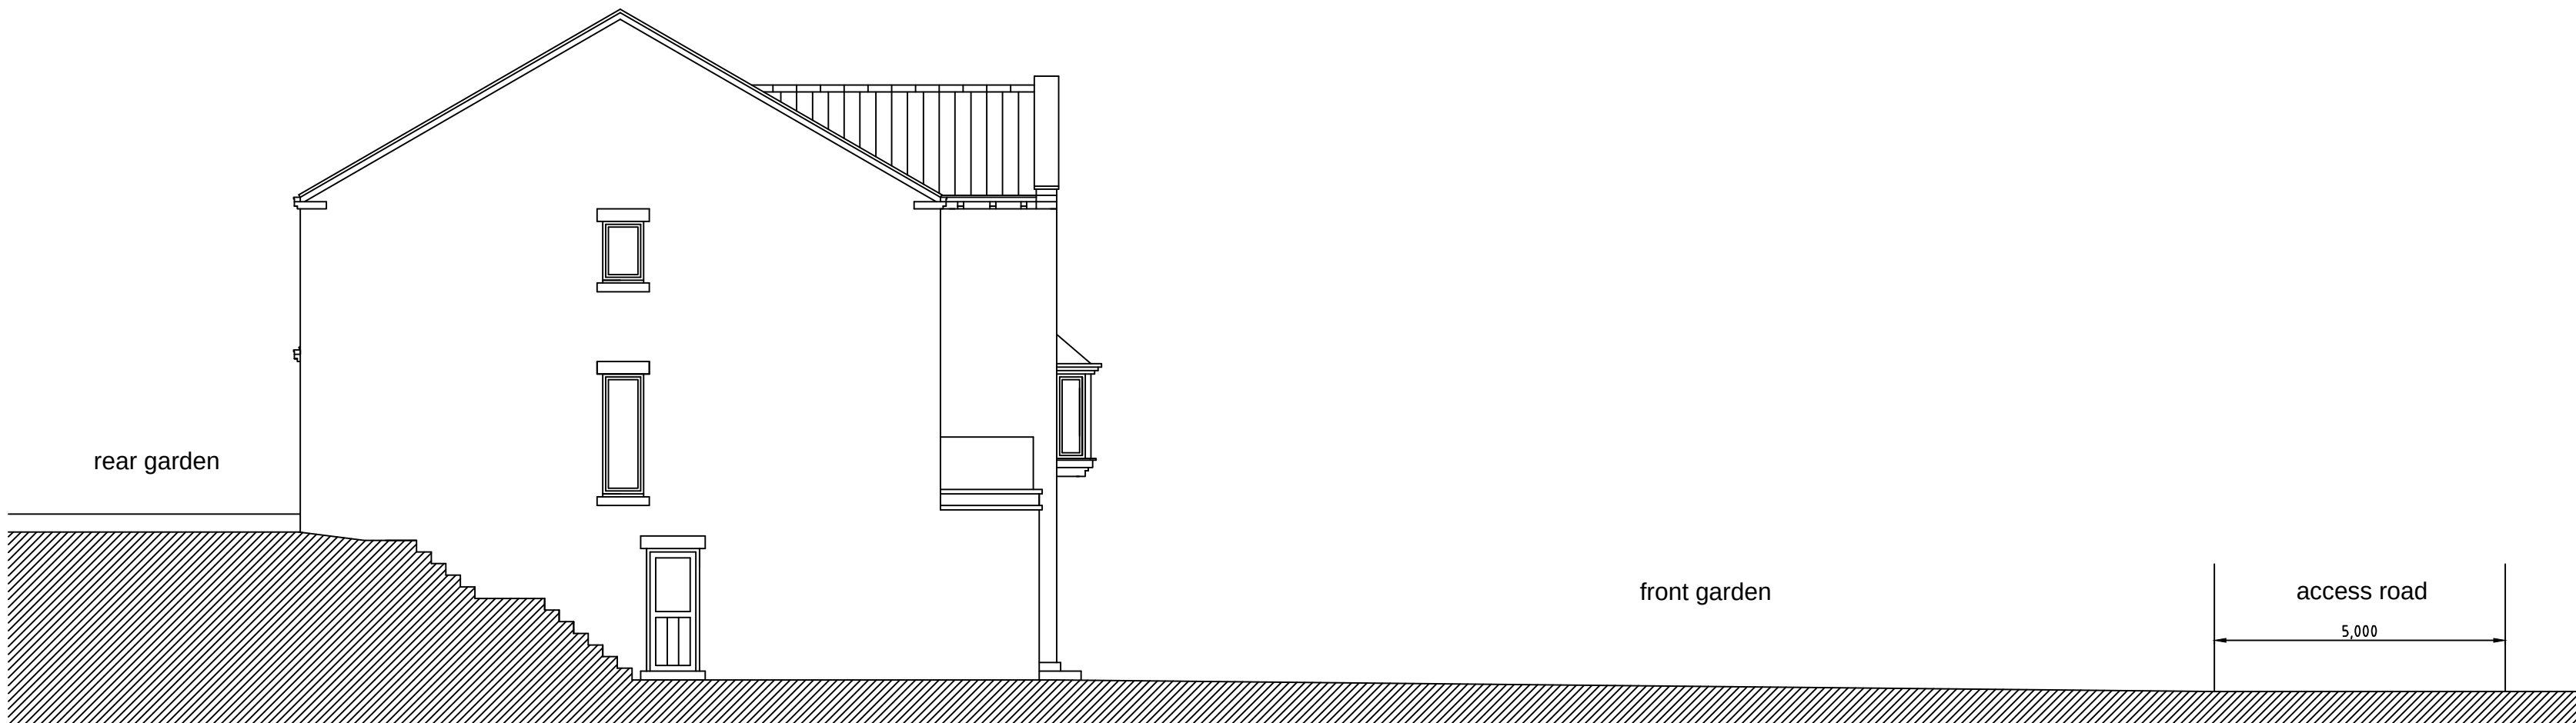


southeast elevation

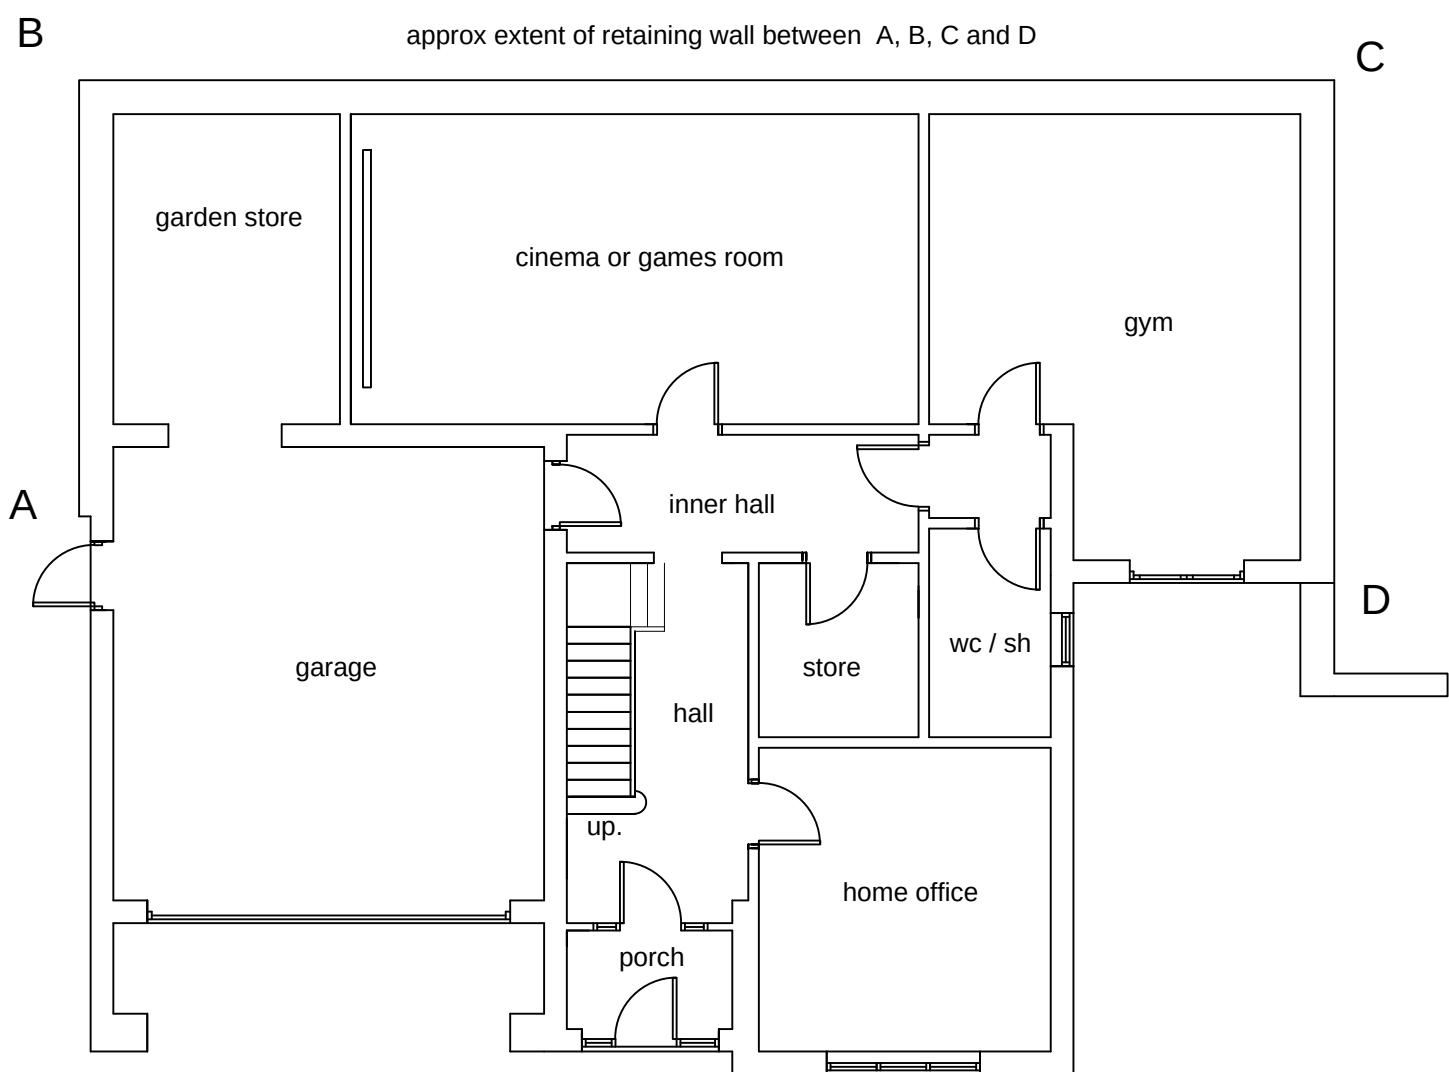

lower ground floor plan

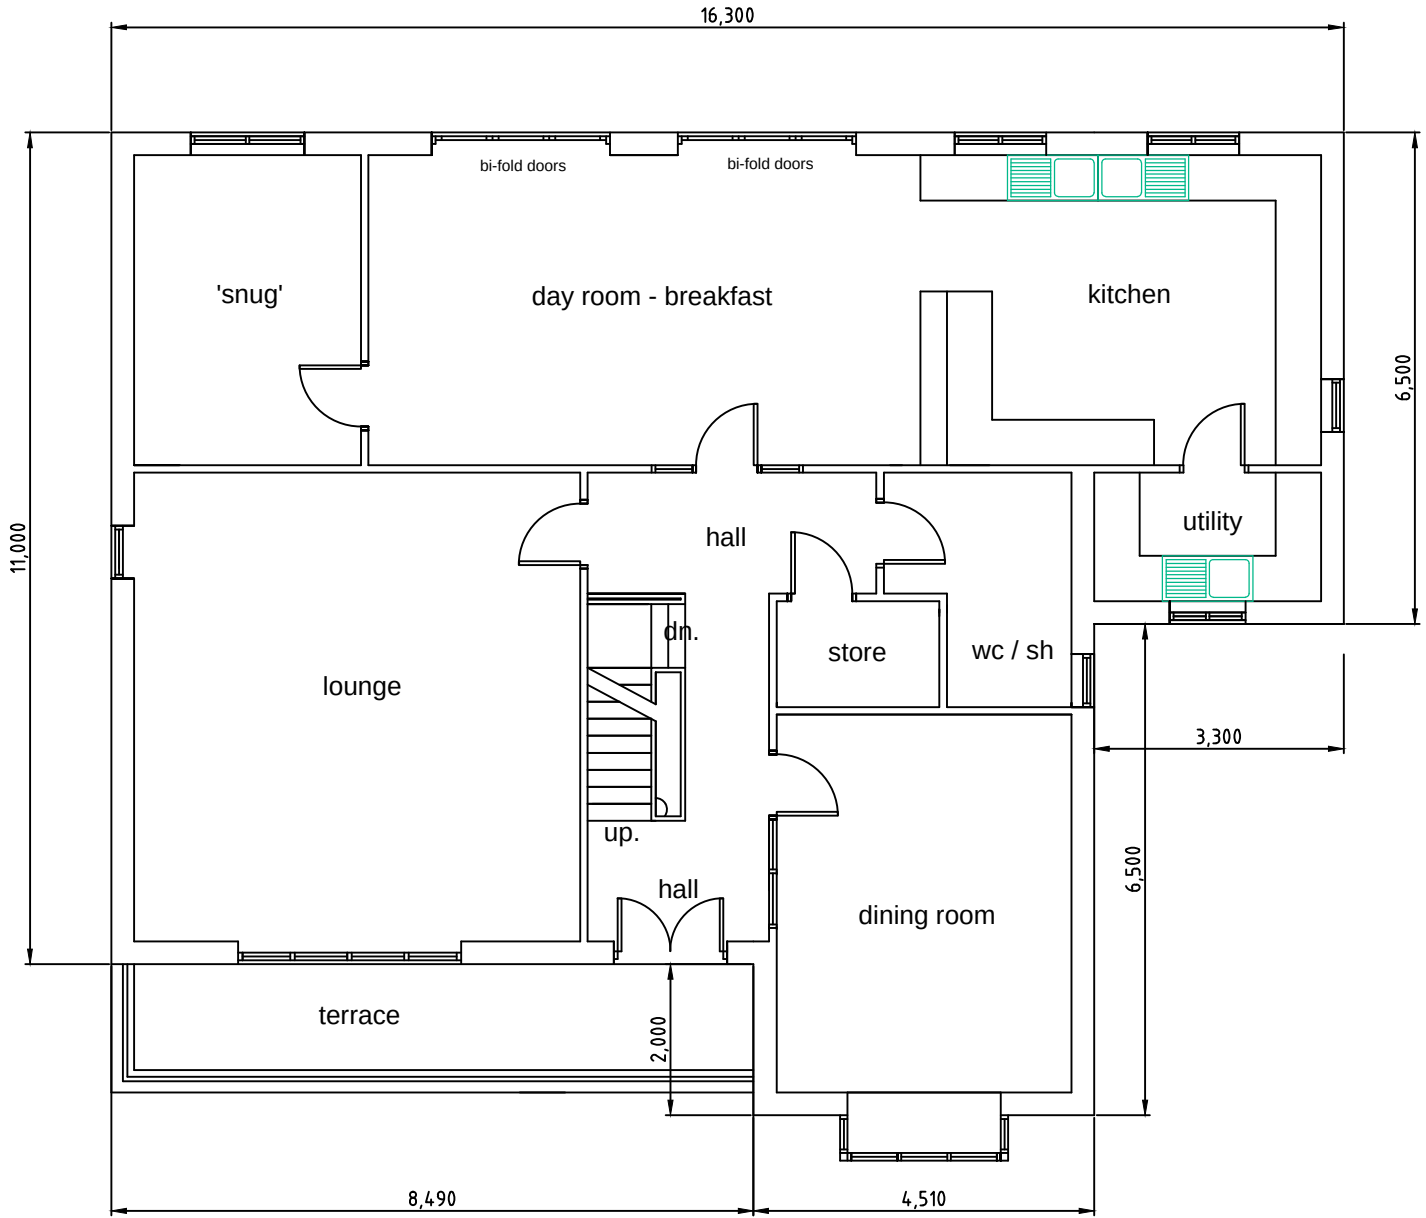

upper ground floor plan

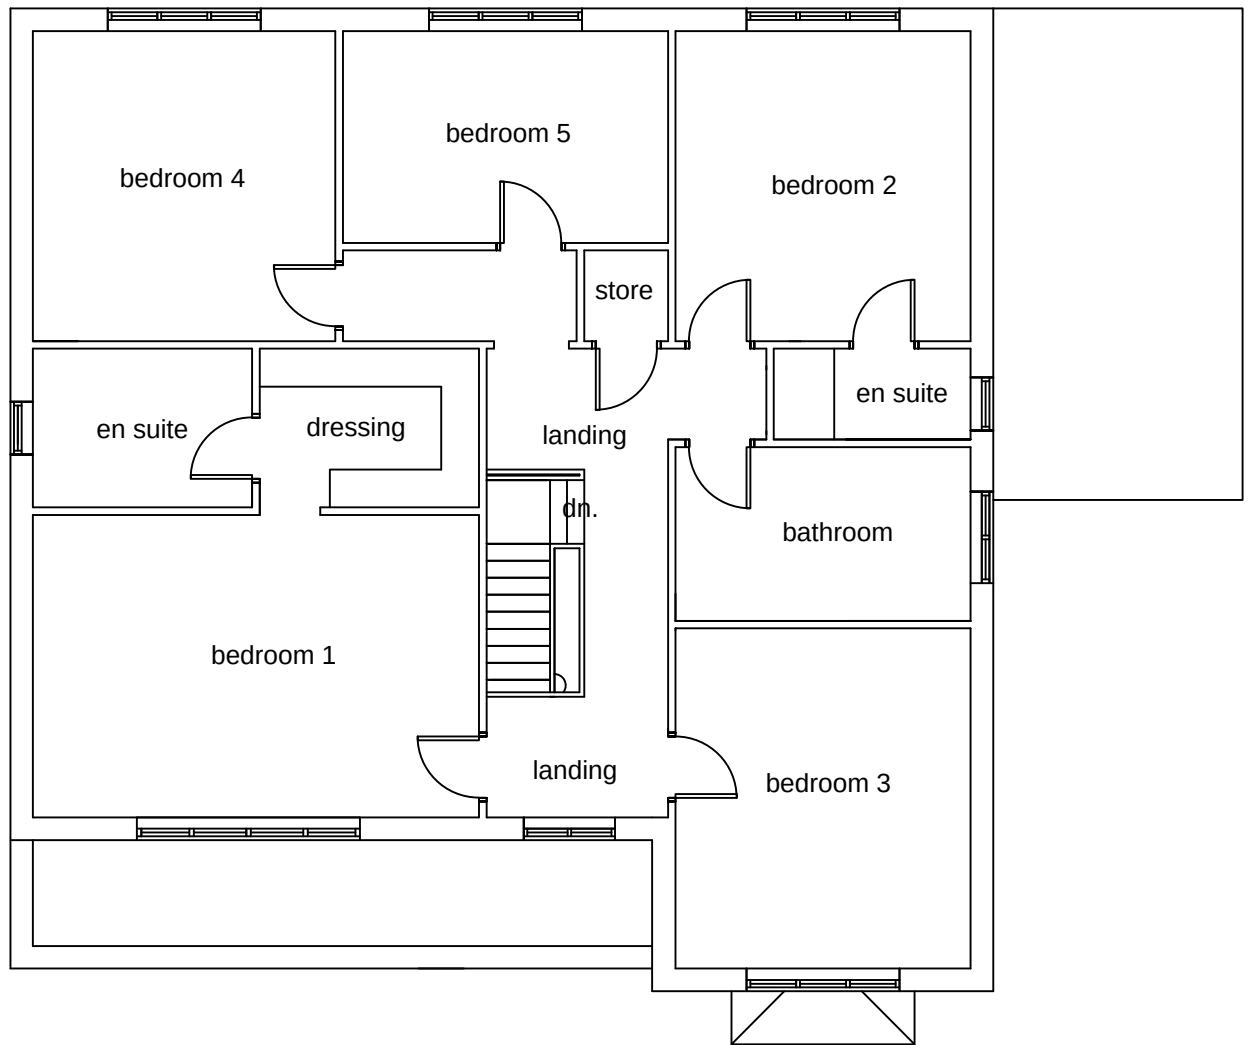

first floor plan

REVISIONS

PETER DIMBERLINE Dip Arch, RIBA CHARTERED ARCHITECT	
2 TIPSEY COURT, STAINCROSS BARNSELEY, S75 6FZ	
tel/fax (01226) 390947 email: pdimberline@tiscali.co.uk	
CLIENT	Mr S Wragg
PROJECT	Proposed residential development
LOCATION	Site located between 'Windyridge' and no. 21 Hollinberry Lane, Howbrook, Sheffield
DRAWING	Proposed dwelling details. PLOT C
SCALES	1:100
DATE	Nov' 16
DRWG No.	2016/18/04
REV.	DRAWN BY PD

PLOT C details at 1:100