


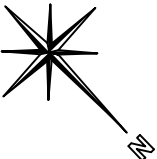


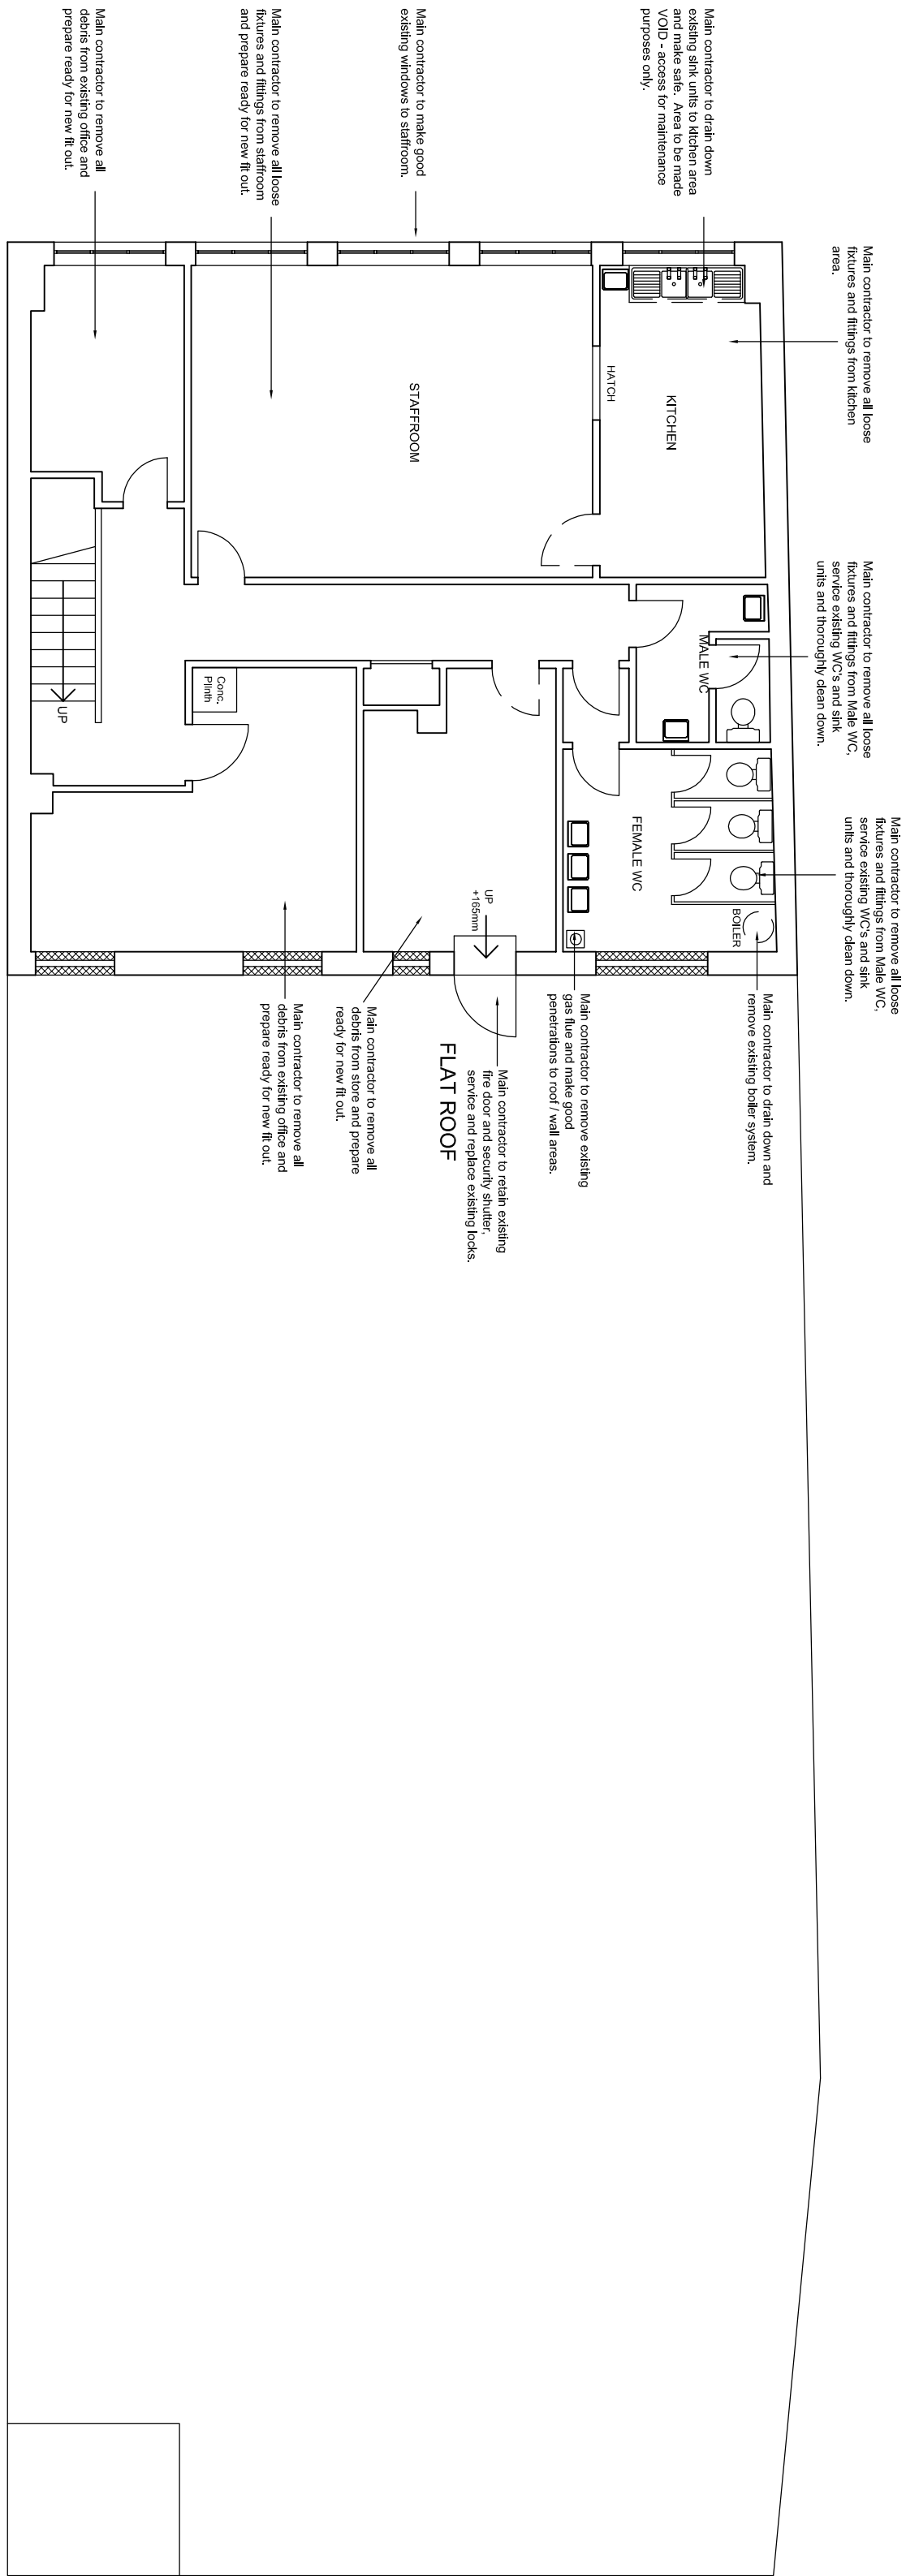

EXISTING 1st FLOOR LAYOUT - SCALE 1:100 @ A1

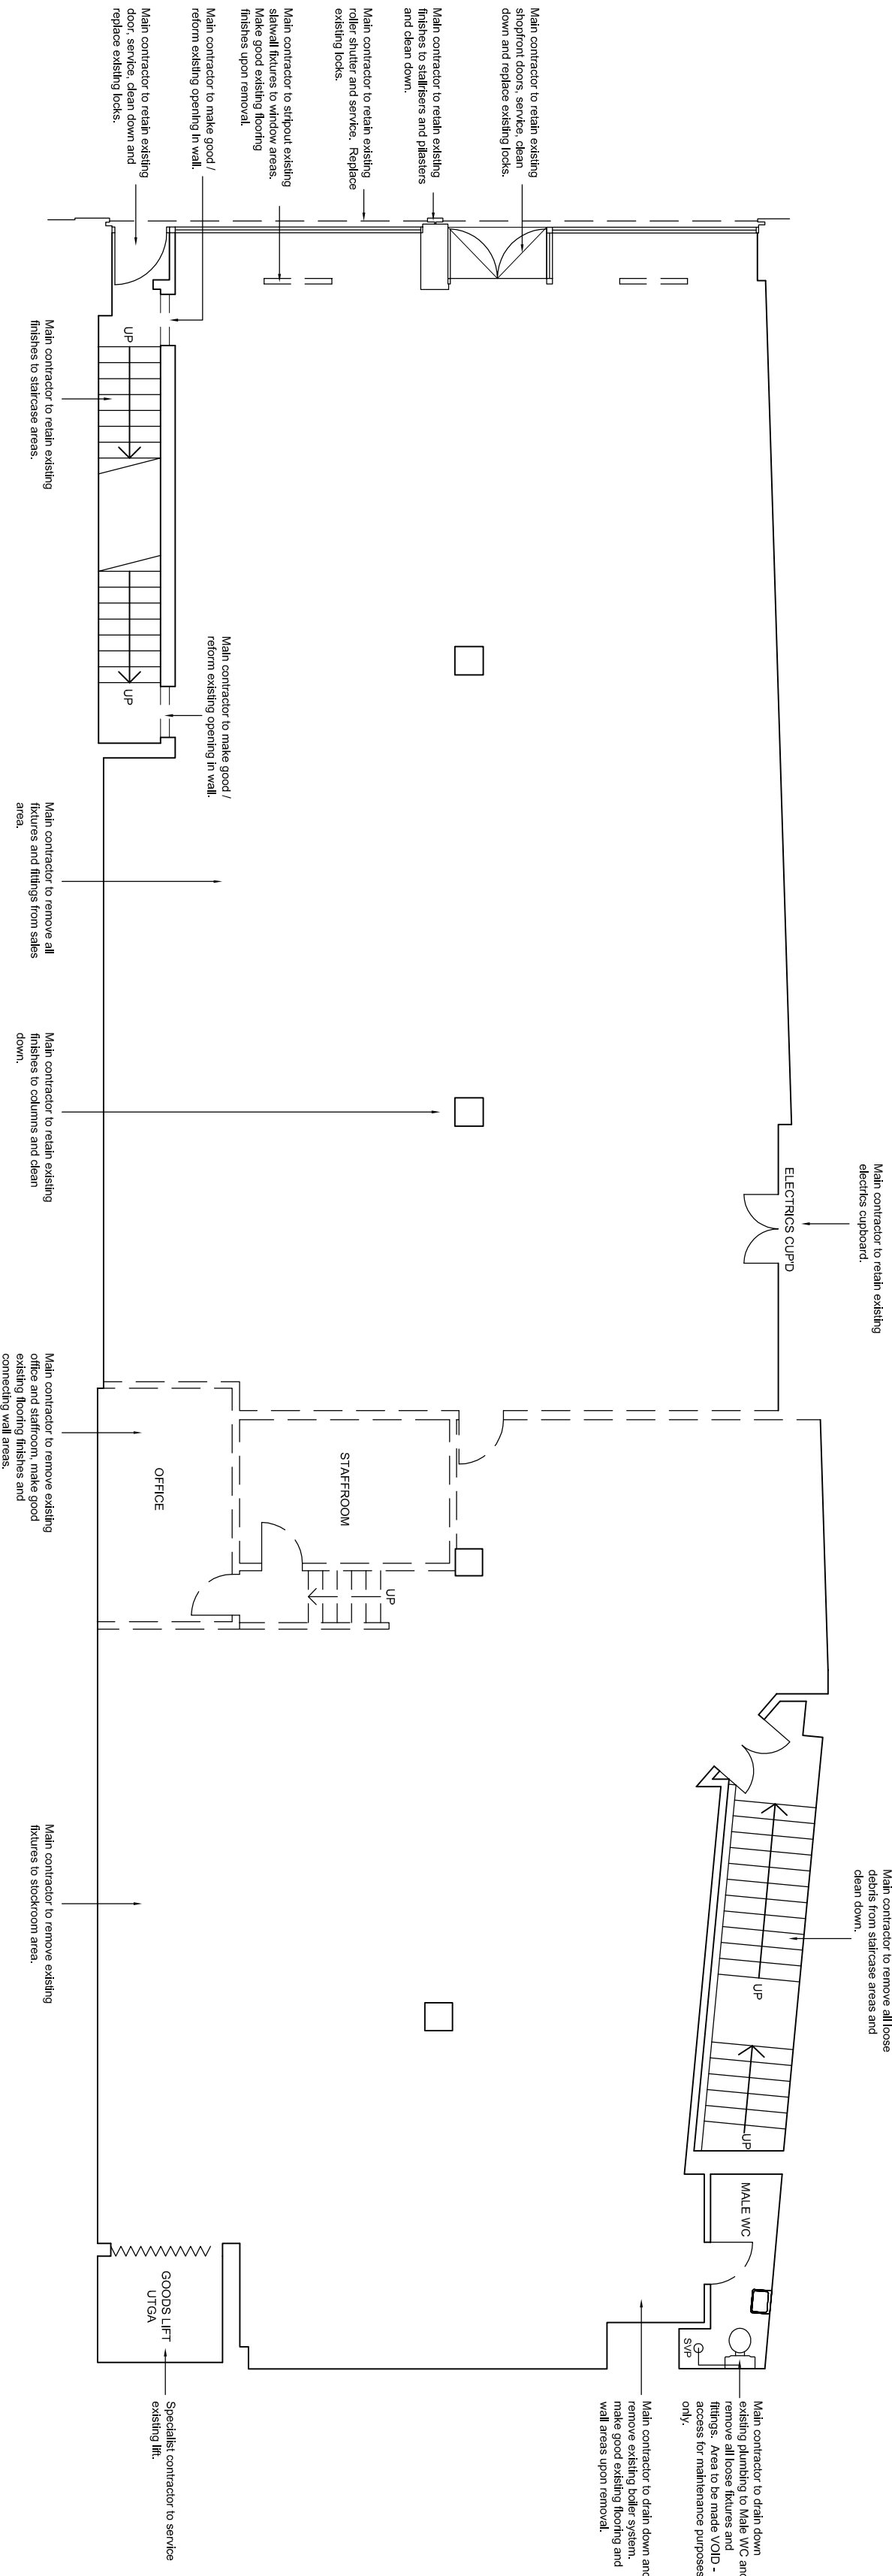


EXISTING GROUND FLOOR LAYOUT - SCALE 1:100 @ A1

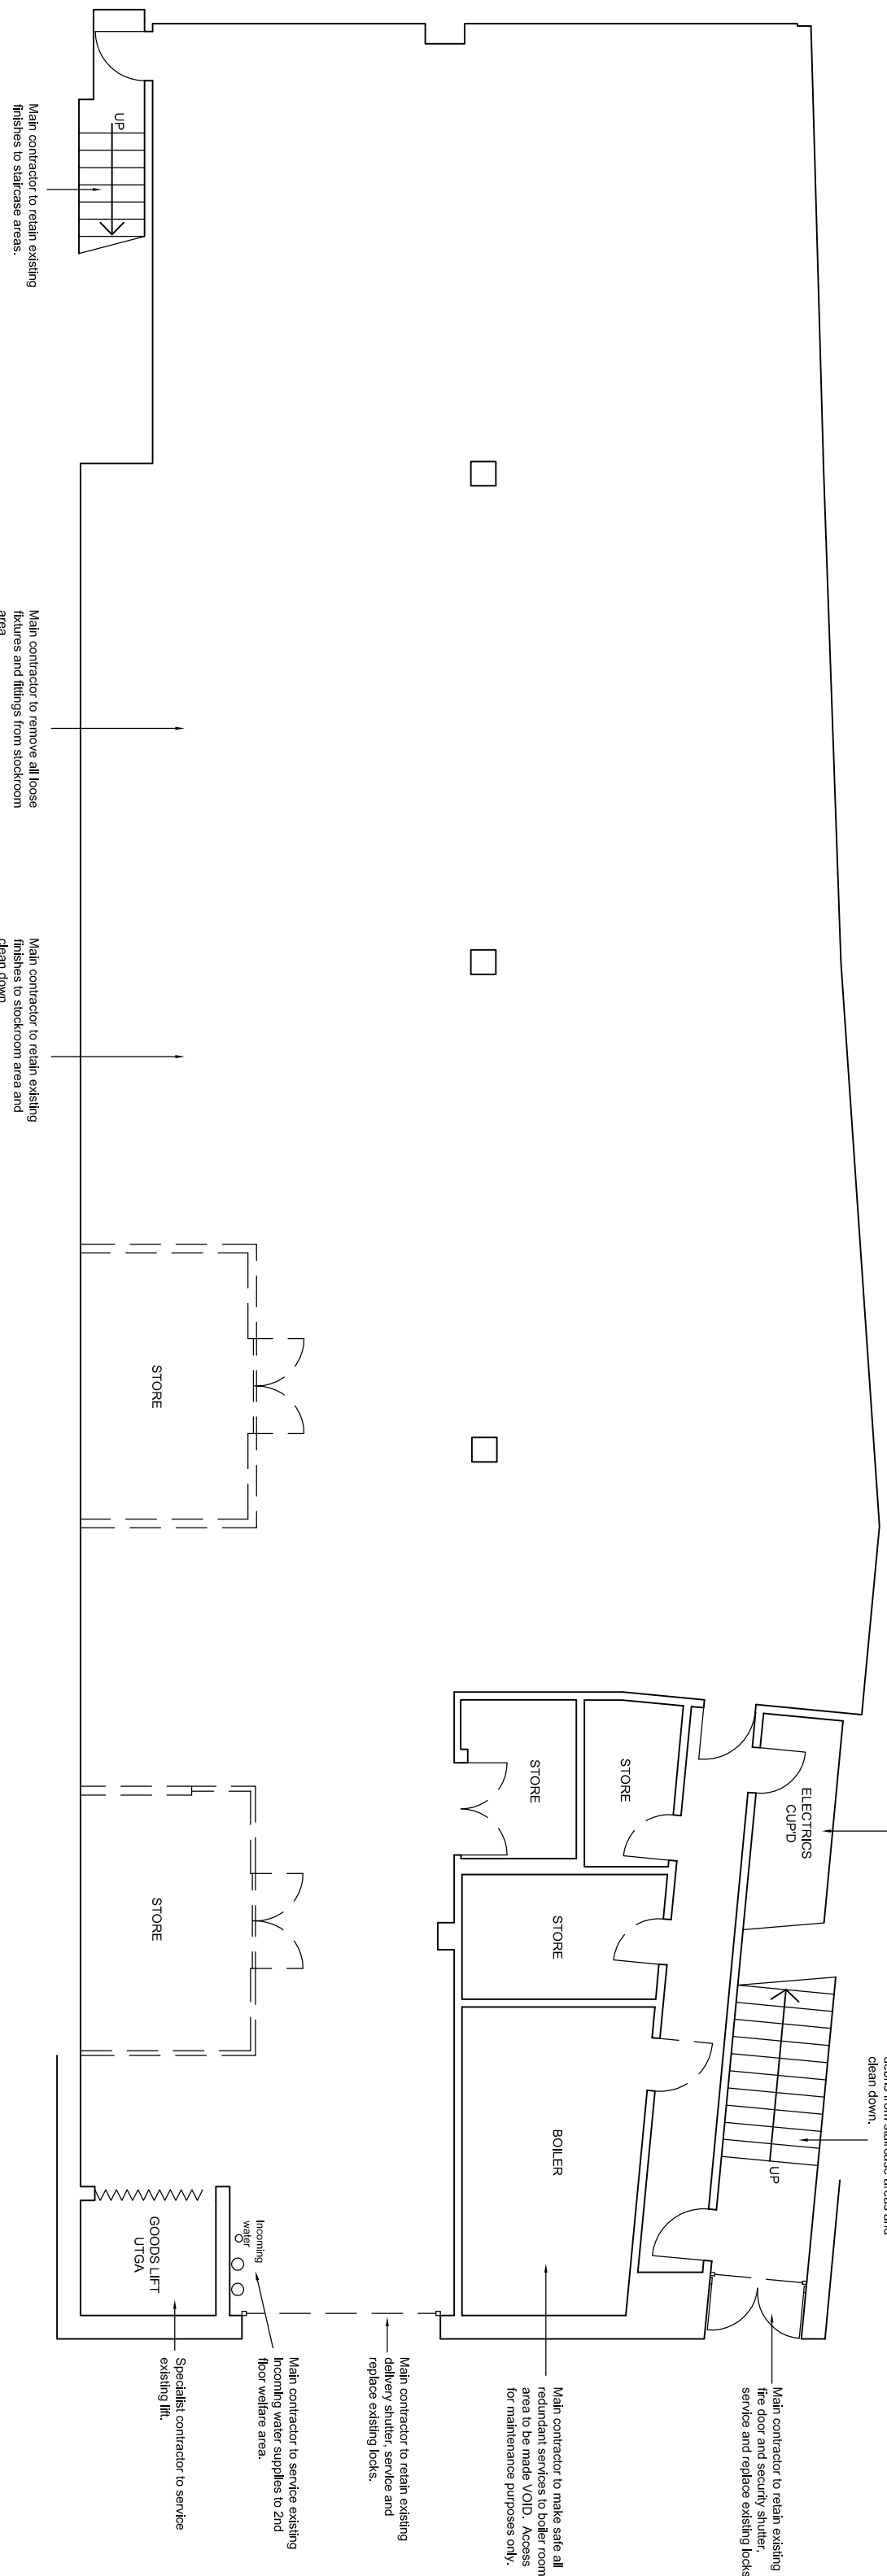

EXISTING BASEMENT LEVEL - SCALE 1:100 @ A1

EXISTING FRONT ELEVATION - SCALE 1:50 @ A1

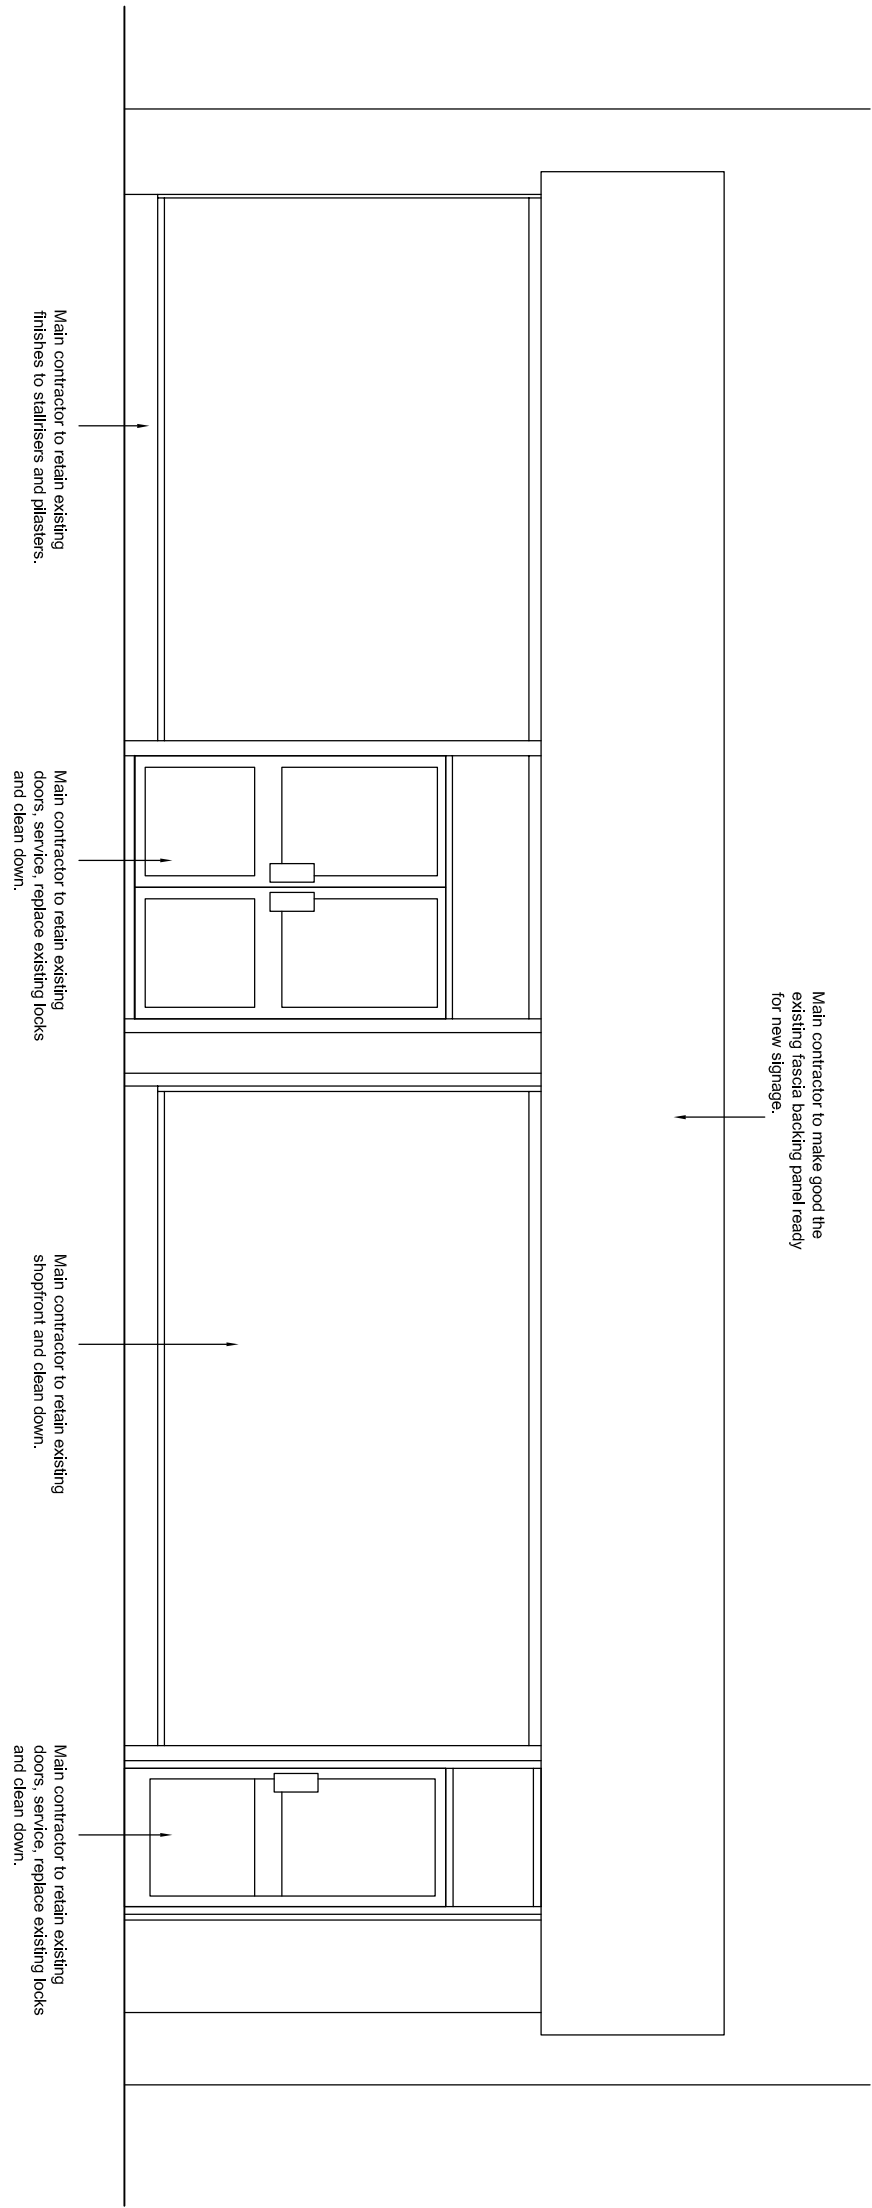

Before commencement of any works, all contractors are to refer to the Asbestos survey.

SCALE BAR: 1:100	RAG RATING
Meters: 0 1 2 3 4 5 6 7 8 9 10 Feet: 0 5 10 15 20 25 30	AMBER



DRAWN J Hardy	VERSON PARK, WELLMANS ROAD WILLENHALL, WEST MIDLANDS, WV13 2OT TEL 0121 526 8395, FAX 0121 568 7382.	BRANCH 467
DATE May 2013	PROJECT 42 High Street Wombwell S73 8BH	SHEET 01A
SCALE As Shown	TITLE Existing Layout and Elevations	SALES AREA
		APPROVED BY MF