

Intellectual property rights

This drawing is provided by Gilleard Brothers Ltd for use by the named client only and must not be reproduced, copied, or passed on to a third party without the specific permission of Gilleard Brothers Ltd


Gilleard Brothers Ltd hereby grant permission for this drawing to be passed on by the named client to anyone directly involved in this specific project and its construction only

All rights to copy or distribute this drawing belong to Gilleard Brothers Ltd only.


Any infringement on our intellectual property rights could lead to legal action.

Notes:-


Steel frame 152 x 152 23KG
Upright vertical steel columns 100mm x 100mm x5mm
All steelwork galvanised
Lengths of 152 x 152 to be kept below 5.3m minimising cost of transport
External cladding, tongue & groove weatherboard manufactured to "Gillard" profile or equivalent approved by architect
Interior lined with plywood with 75mm polystyrene boards between lining & exterior cladding.

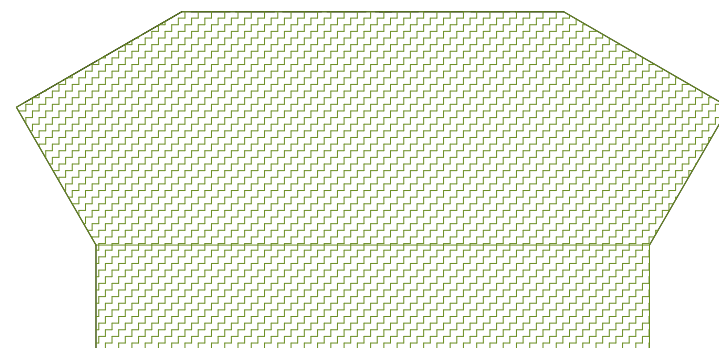

Overhead view

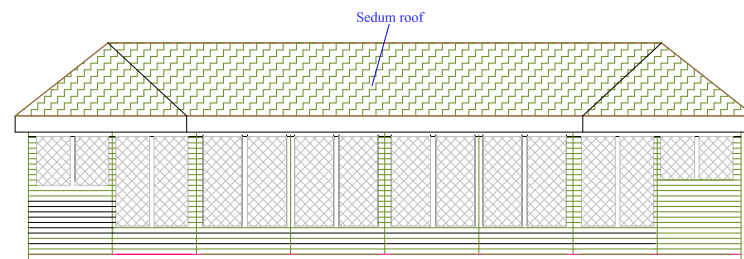

Front elevation

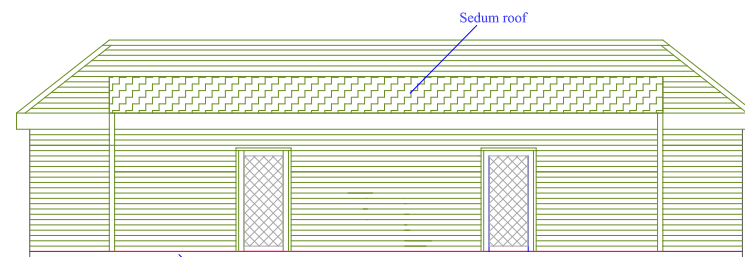

Galvanised steel sub-frame

Rear elevation

Client RSPB OLD MOOR		
Project FAMILY HIDE		
Drawing Title 3.6 7.2 3.6 Angled RSPB OLD MOOR MASTER		
Scale 1:100	Date 23/08/18	Drawn by JPN
Drawing no. 1		Rev.