



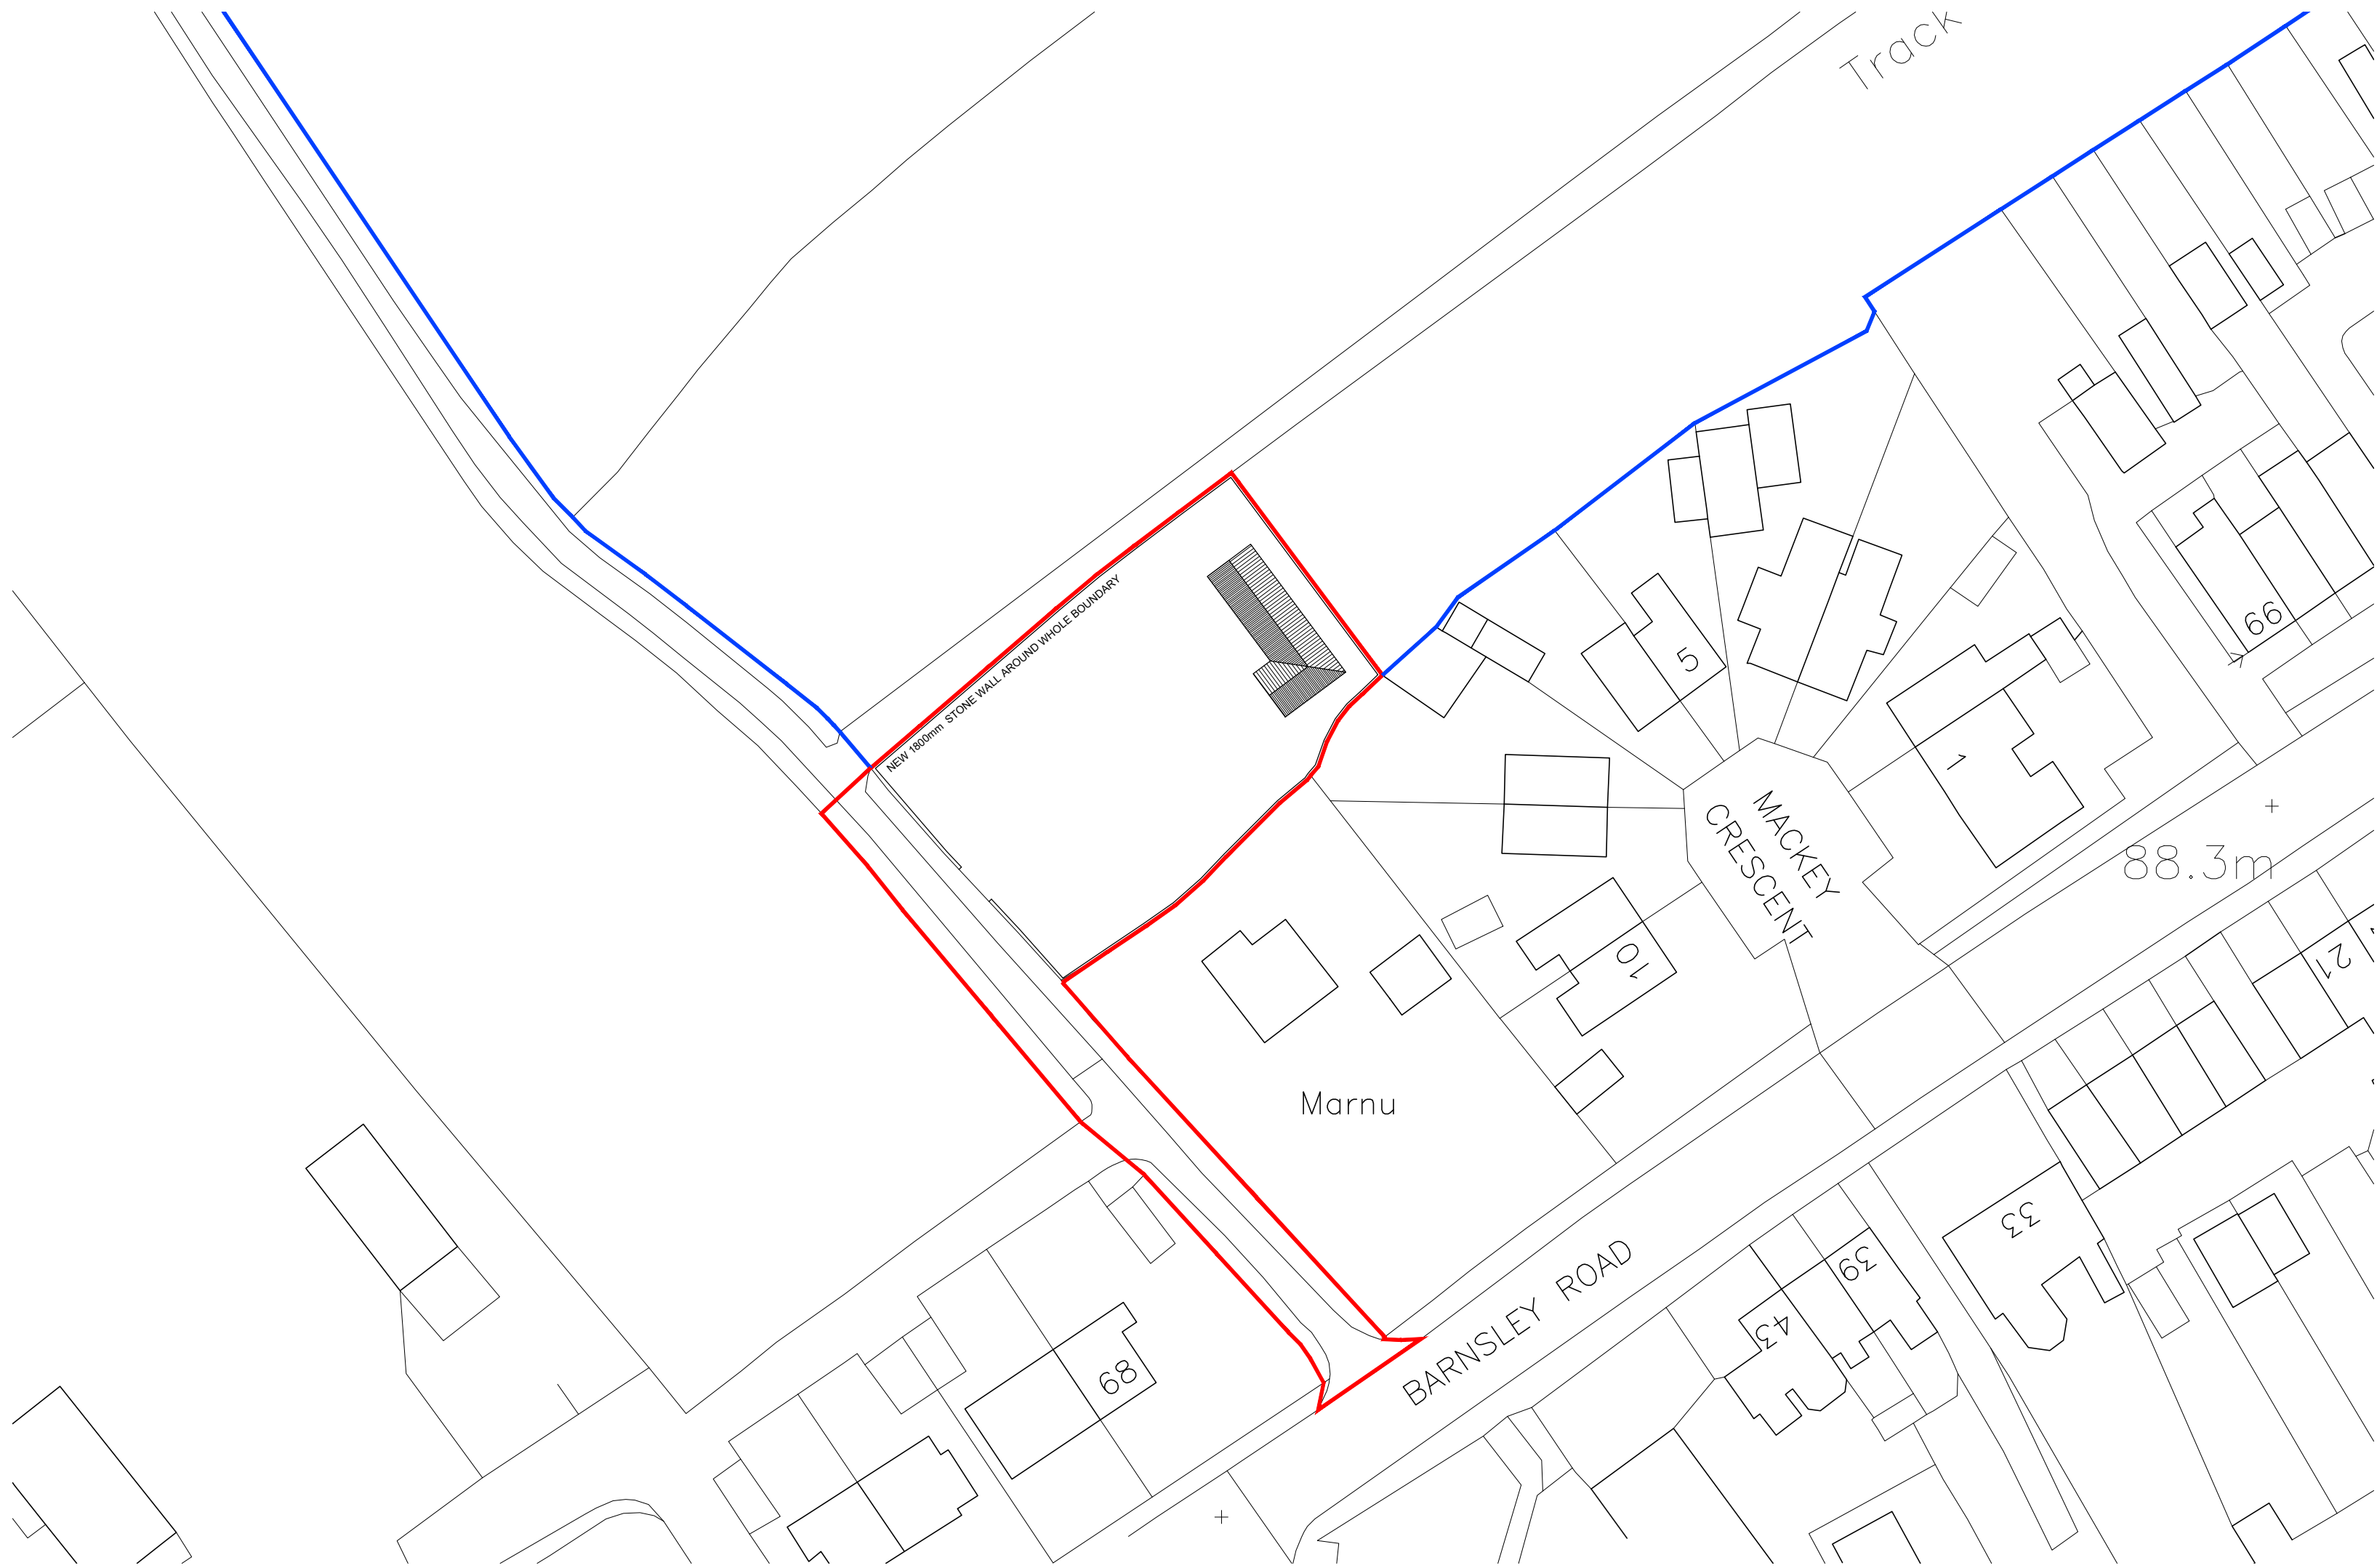


PROPOSED SITE PLAN
SCALE 1:500




PROPOSED LOCATION PLAN
SCALE 1:1250

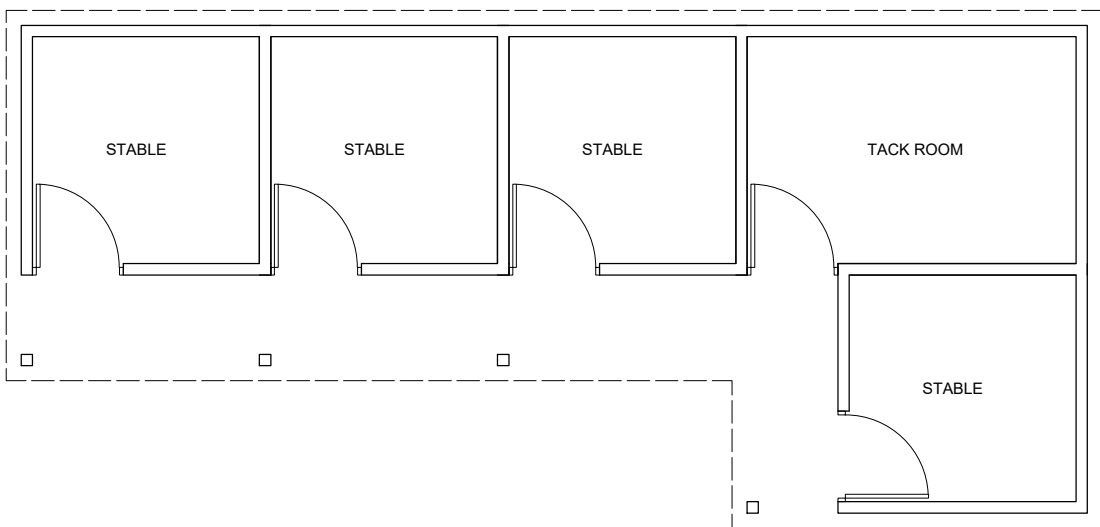


PROPOSED PLAN
SCALE 1:100

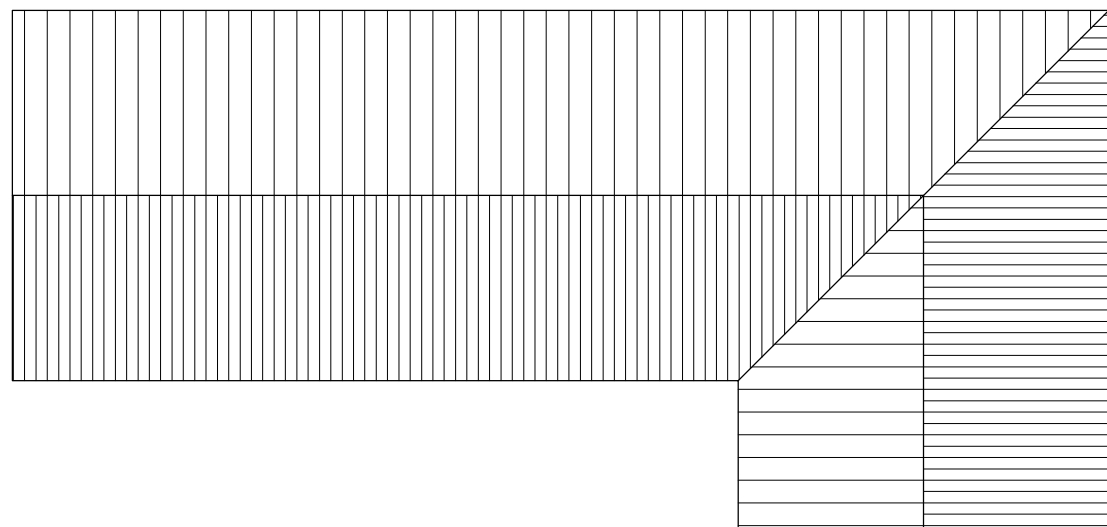


PROPOSED ROOF PLAN
SCALE 1:50

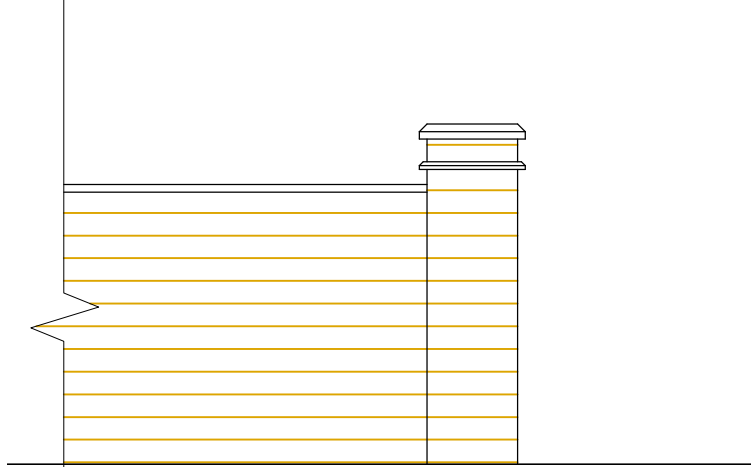


TYPICAL PROPOSED WALL ELEVATION
SCALE 1:50

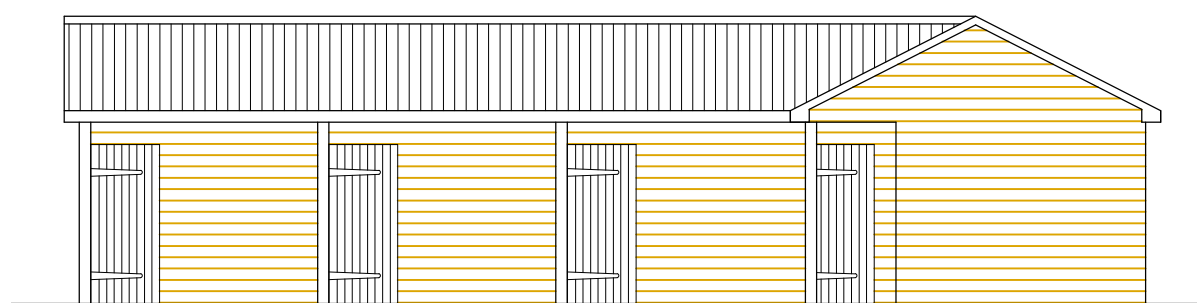


PROPOSED FRONT ELEVATION
SCALE 1:100

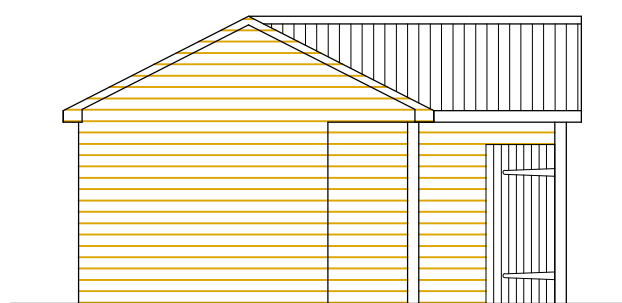

PROPOSED SIDE ELEVATION
SCALE 1:100

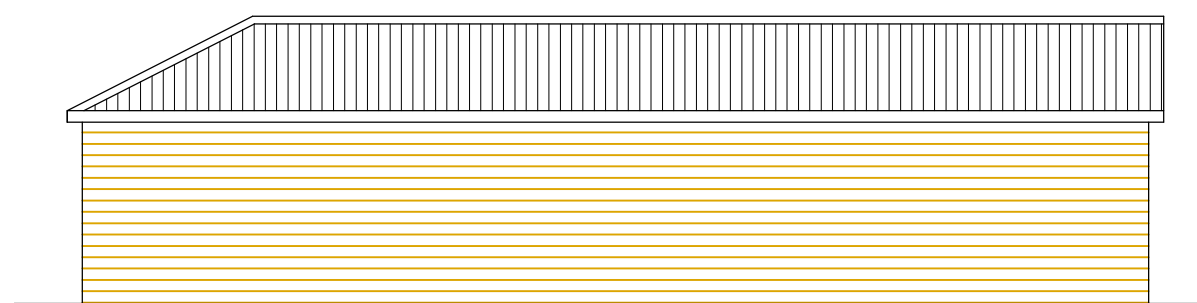

PROPOSED REAR ELEVATION
SCALE 1:100

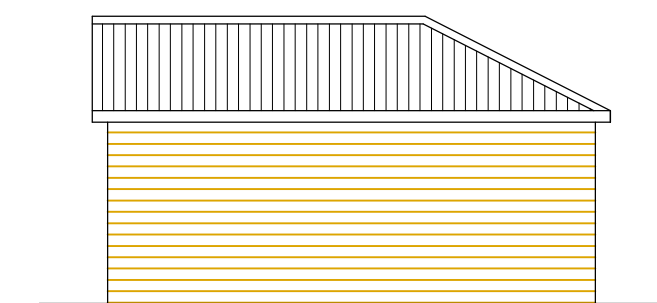

PROPOSED SIDE ELEVATION
SCALE 1:100

CODA
Architecture

Sheffield - Manchester
www.codastudios.co.uk
0114 2794931
hello@codastudios.co.uk

Jim Connor	Client			
Stables - Adjacent Barnsley Road	Job			
Proposed Plans, Elevations and Site Plans	Title			
DRAWN AH	CHECKED -	DATE MAY 2023	SCALE A3 ISSUE: VARIES	A1 ISSUE: AS SHOWN
REVISION -	DRAWING STATUS PLANNING	DRAWING NUMBER JC-BR-001		

© COPYRIGHT EXISTS ON THE DESIGNS AND INFORMATION SHOWN ON THIS DRAWING
The Contractor must verify all dimensions on site before making shop drawings
or commencing work of any kind. No dimensions to be scaled from this drawing.
Architect to be notified of any discrepancies in dimensions immediately.