



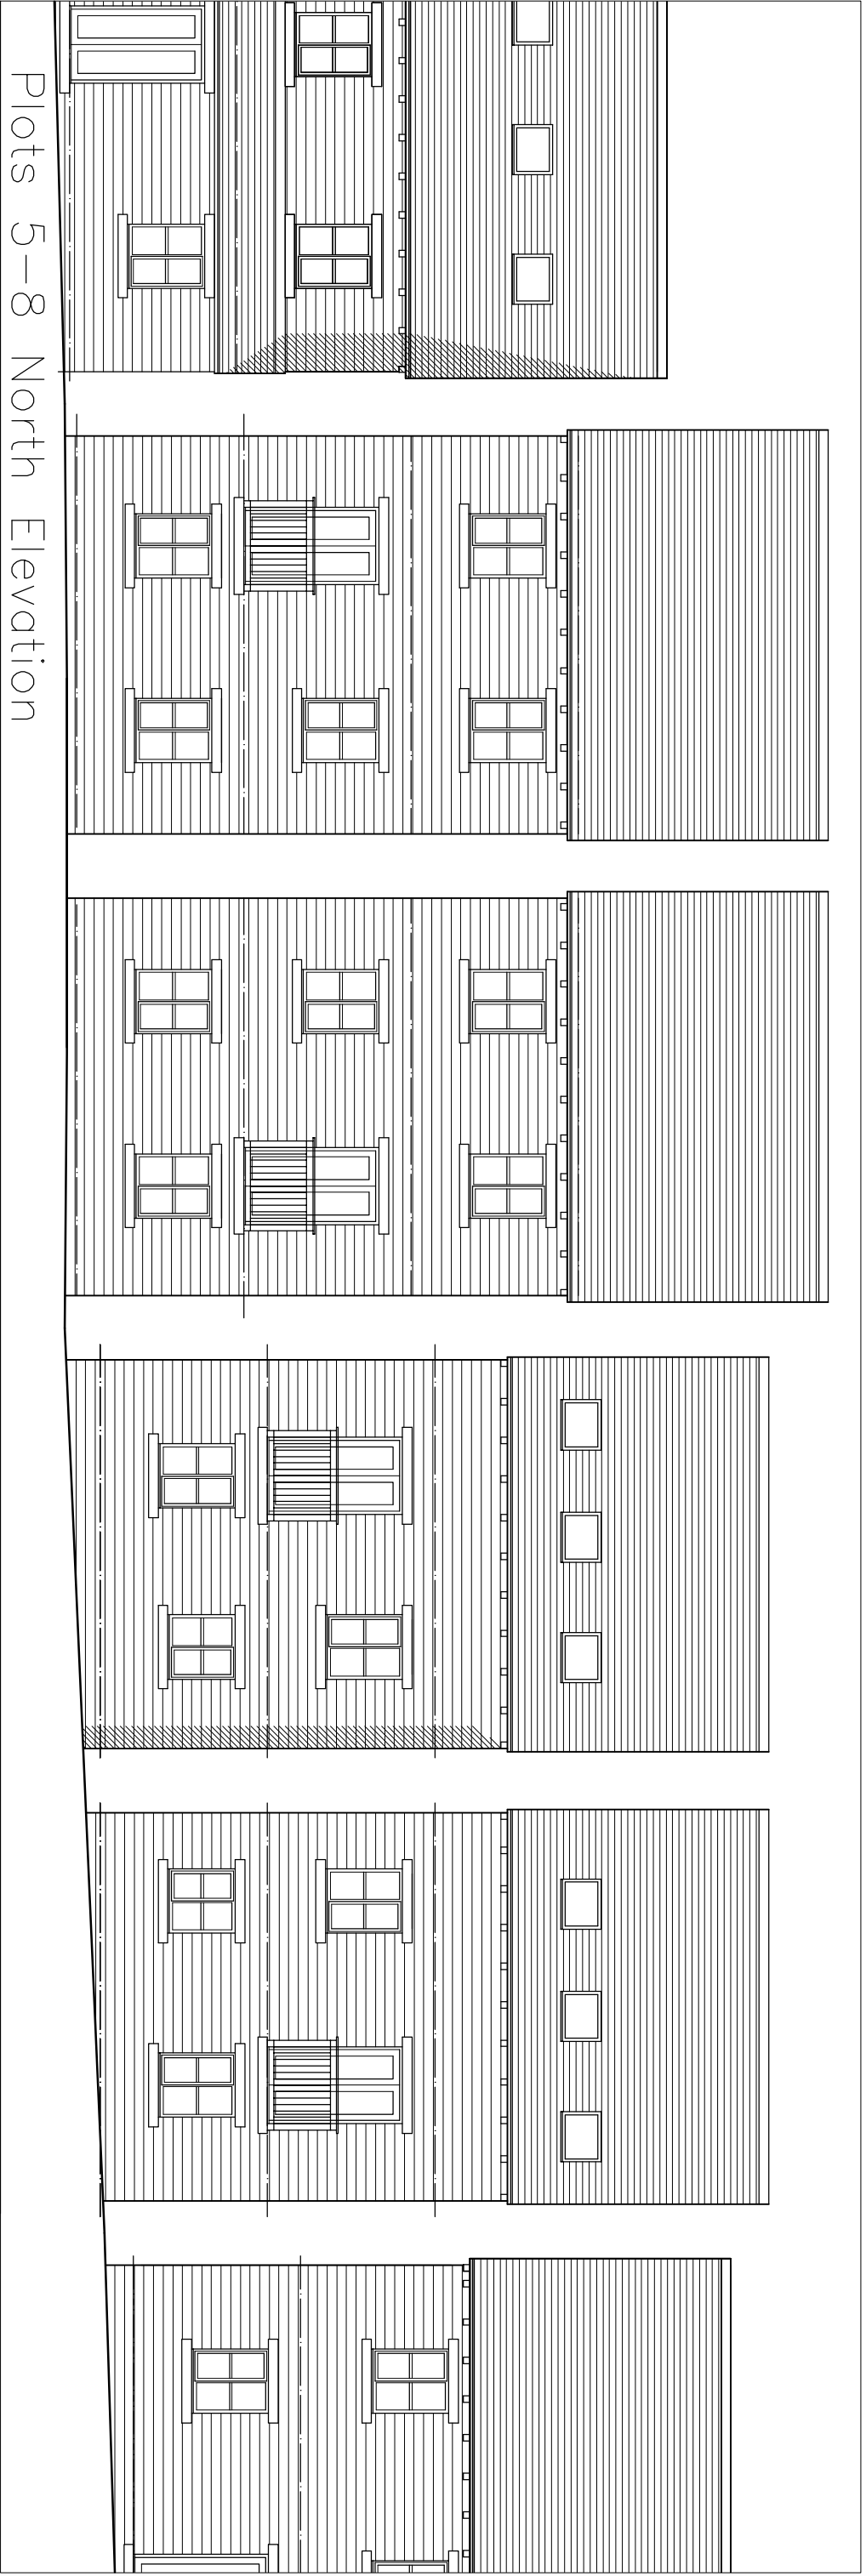

Plots 5-8 North Elevation

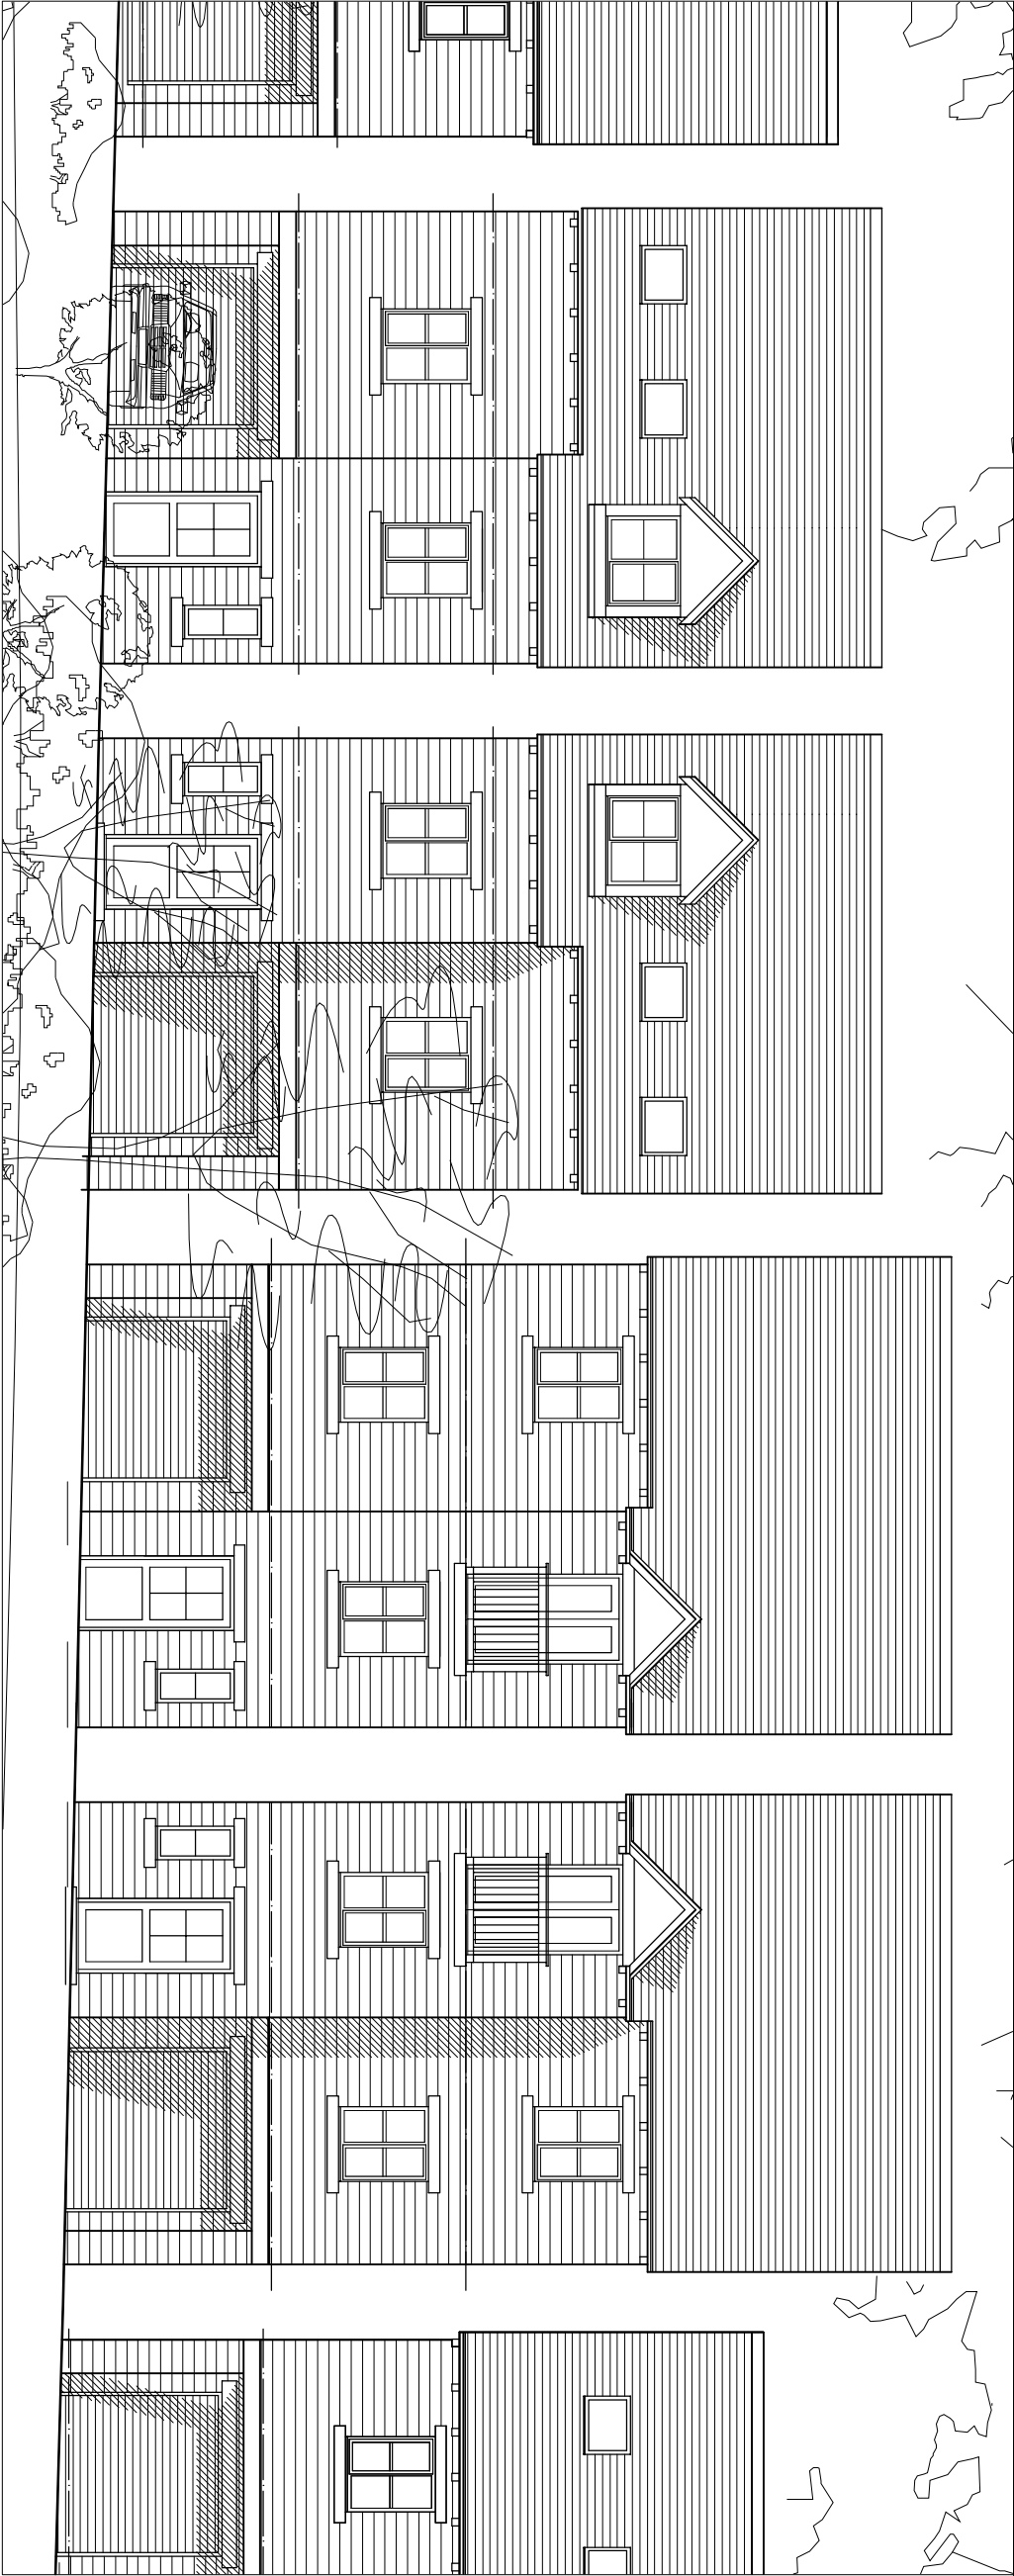

Plots 5-8 South Elevation

Rev: Date: Notes:

Mark Brotherton Ltd

Chartered Architect

FOX COTTAGE, WHITLEY ROAD, WHITLEY
WY12 0UJ
TEL / FAX 01924 49231
email:bba@tunworld.co.uk

Client:
Mr J Hutchins

Project:
Hoyle Mill, Thurstone,
Residential Development

Drawing:
Plot 5-8 Elevations

Date:
October 2009

Scale:
1:100

Drawing No:
0961/121

Rev: